



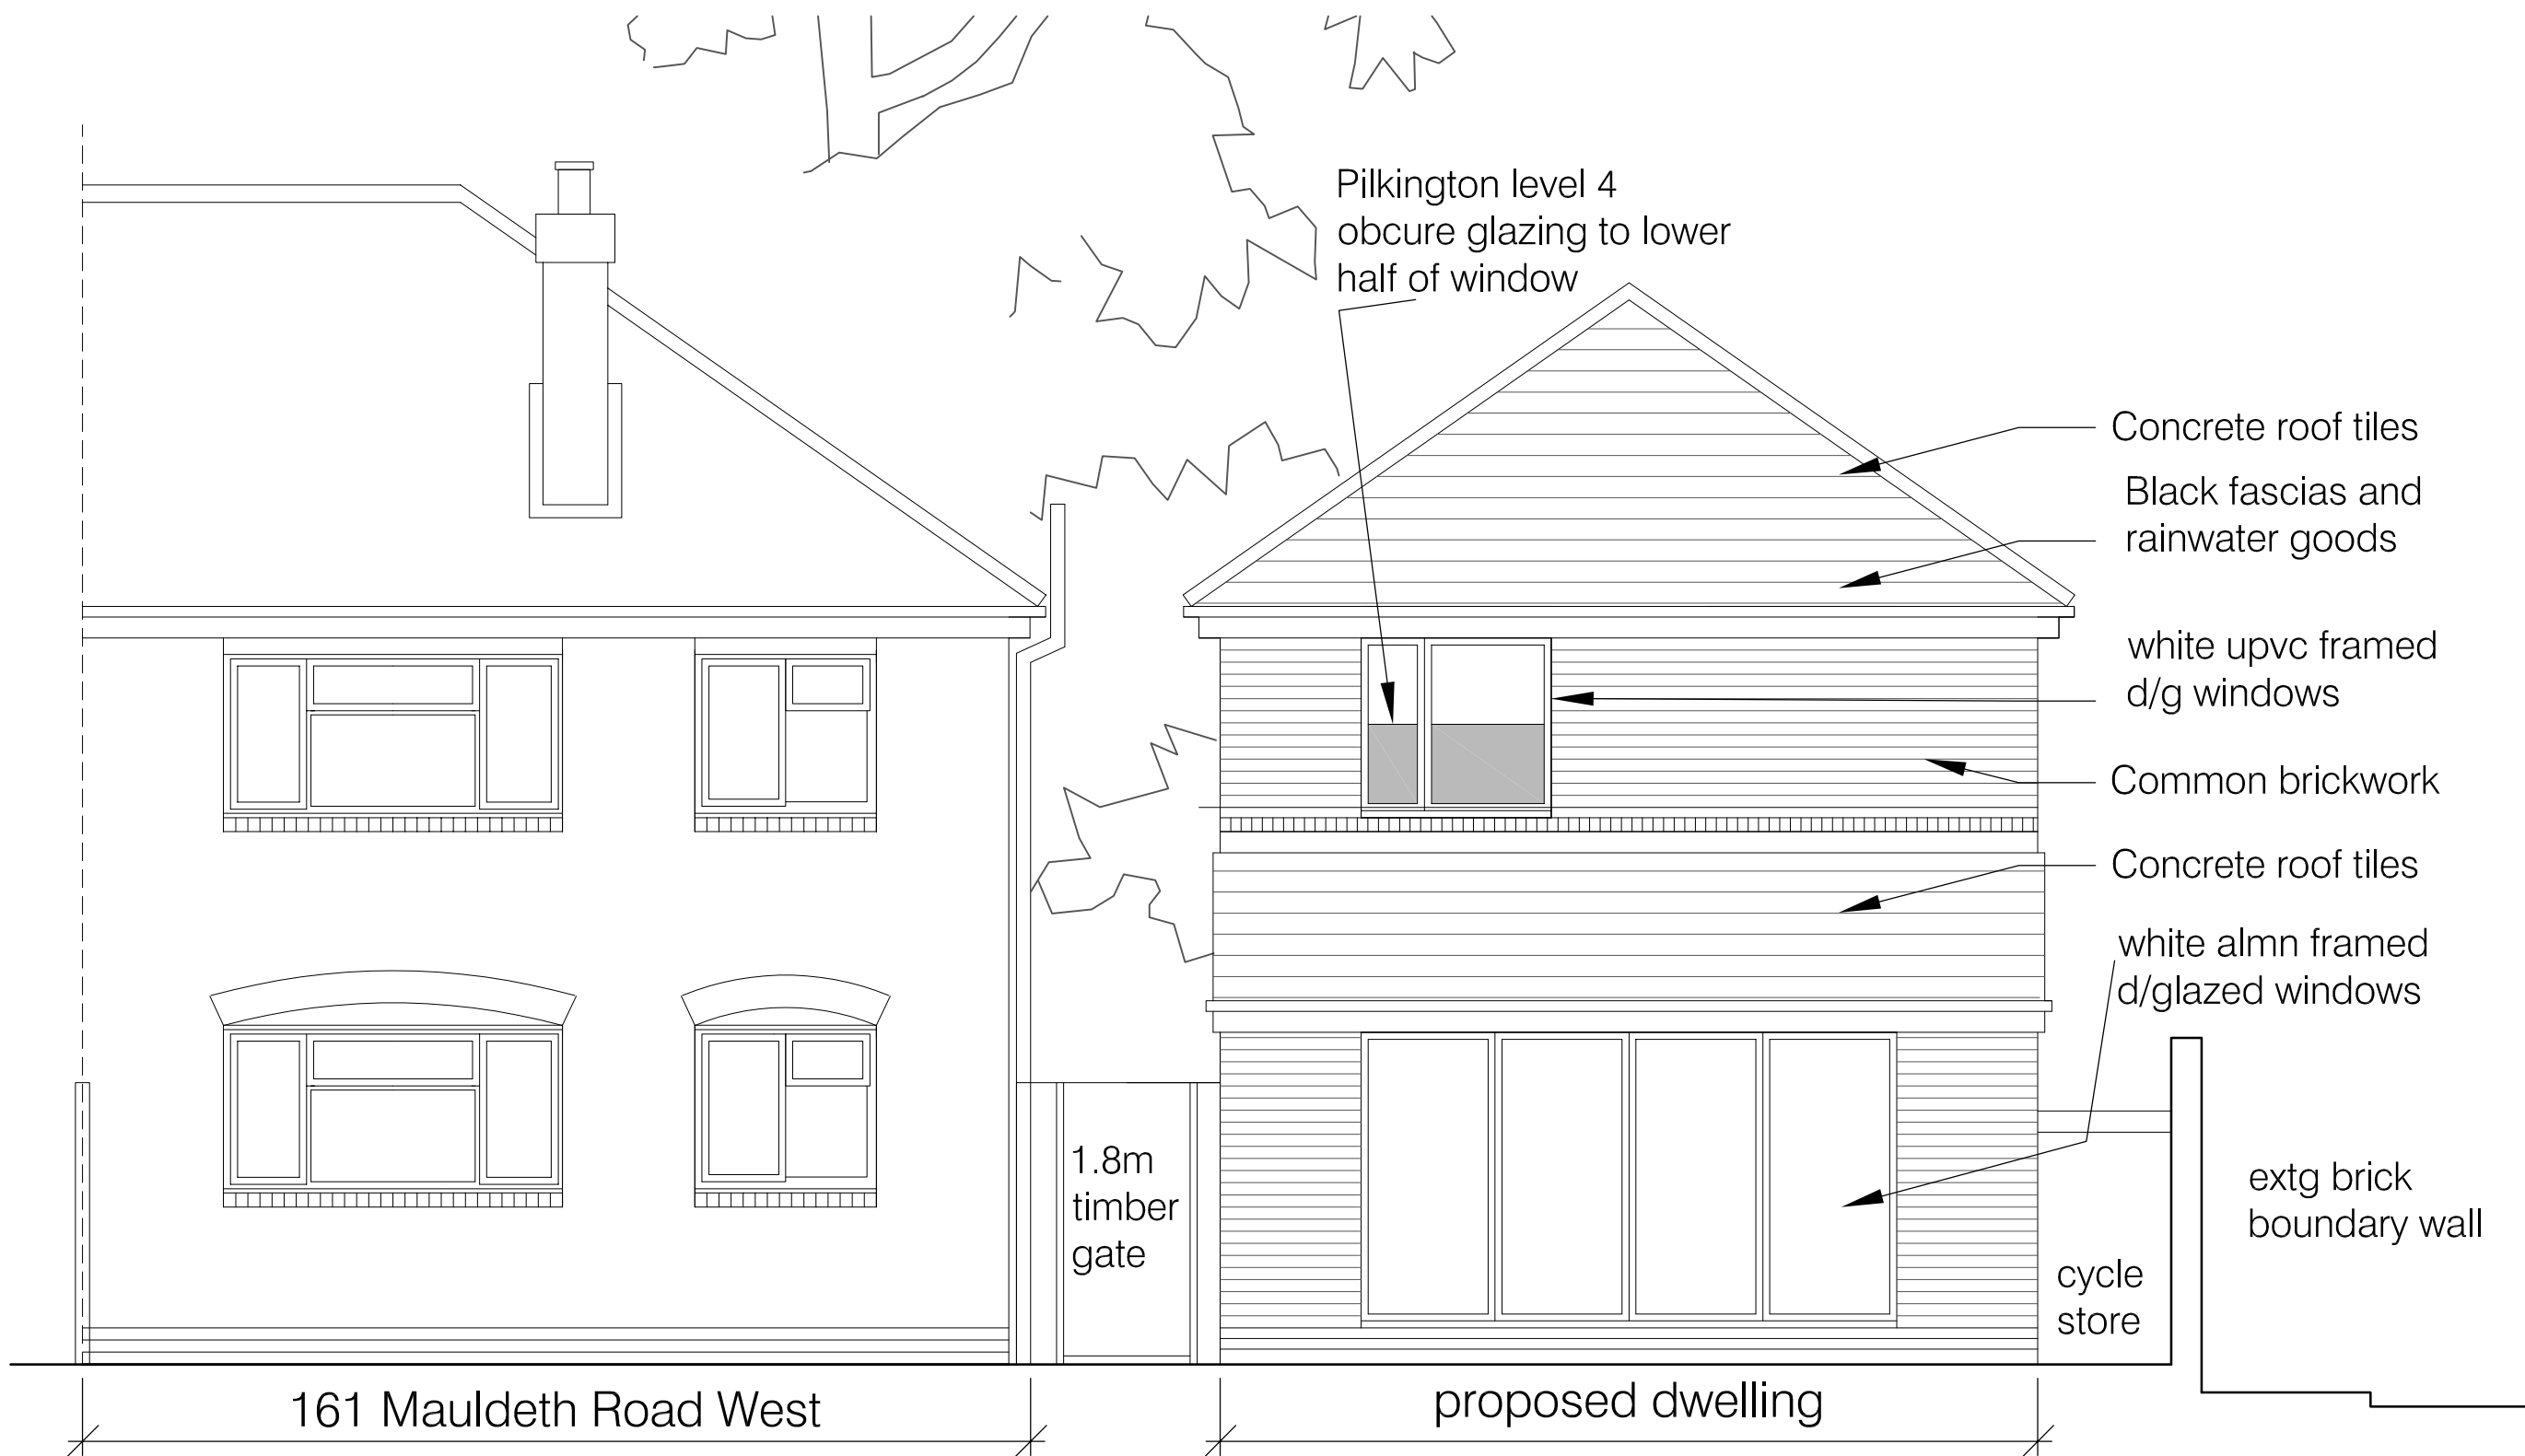

Rear Elevation



Front Elevation to Mauldeth Road West

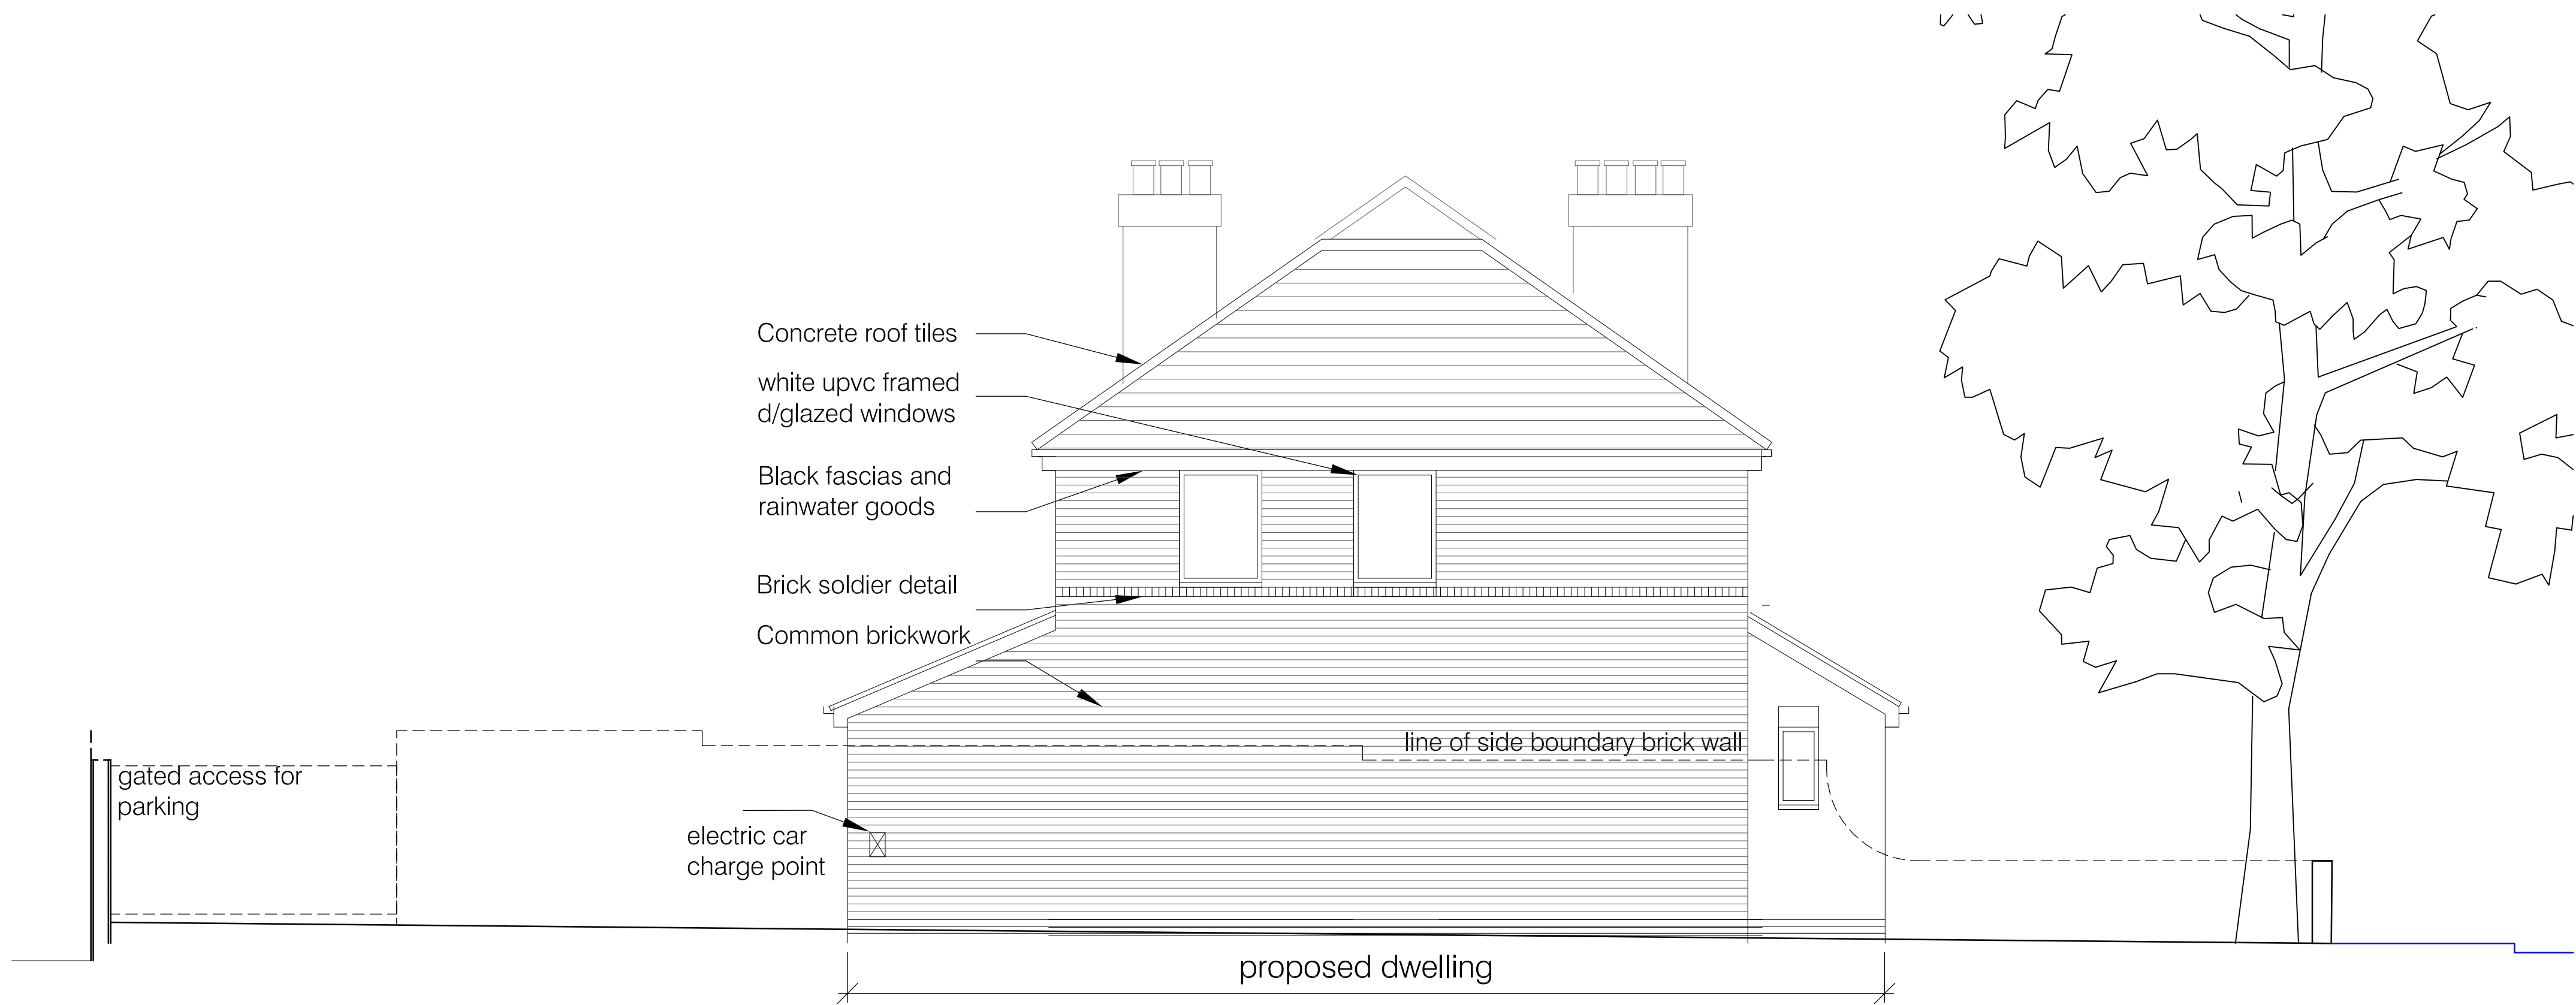

Side Elevation to Oakham Avenue



Simon R Miles Chartered Architect Didsbury Manchester T: 07778 137830 E: srsmilesarchitect@gmail.com	Revision	Date	Revision note	Notes
	A	07.11.2019	Bed 3 window relocated to side. Bed 2 window shown with obscured glass to lower half, car charge point indicated to side elevation	

Project:	Site adjacent to 161 Mauldeth Road Withington	Scale:	1:50 or as noted @ A1
Title:	Elevations as proposed 1	Date:	24.06.19
Drawing number:	19.186 PL201A	CAD Ref:	PL100
Client:	Mr G Crane	Drawn by:	SRM

SRM

Simon R Miles BA(Hon) Dip Arch RIBA
Chartered Architect

Do not scale. Contractors must check all dimensions on site before preparing production drawings or commencing any work. This drawing and its design is the copyright of S.R.Miles Ltd and may not be reproduced in any form whatsoever without their prior express written consent.