


All dimensions are to be checked on site, any discrepancies are to be reported to the Architect before work commences. Do not scale from this drawing for construction purposes.


This drawing is to be read in conjunction with all relevant consultants and specialists drawings / documents, any discrepancies are to be reported to the Architect before the affected work commences.

All structural components shown are indicative only. Details / calculations of structural members are to be provided by the Structural Engineer.


This drawing is copyright.

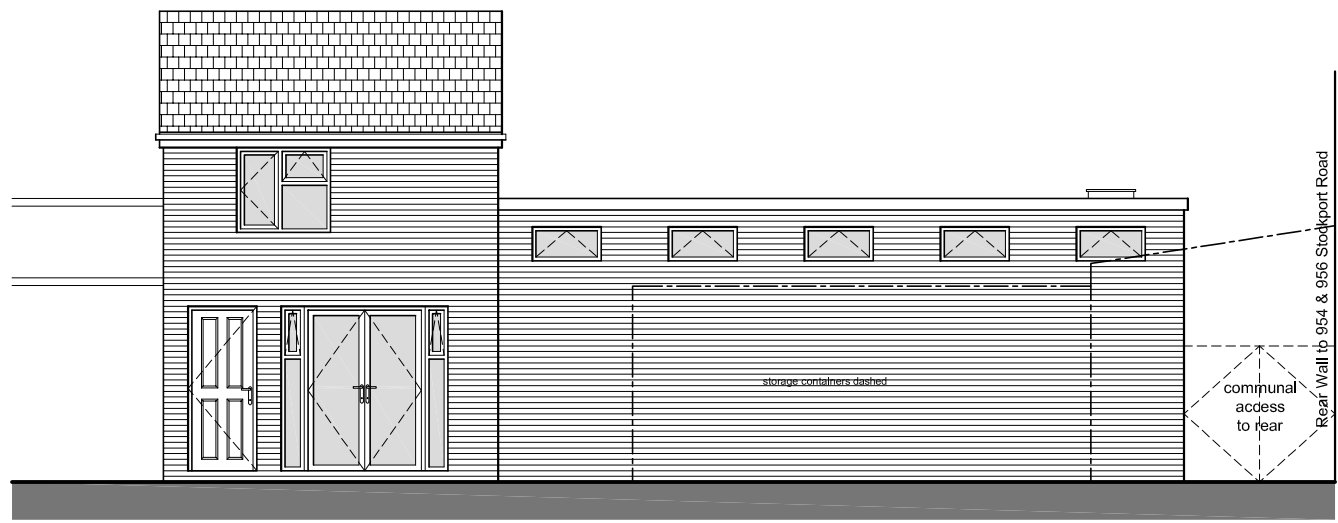


Proposed Farm Yard Elevation(South)

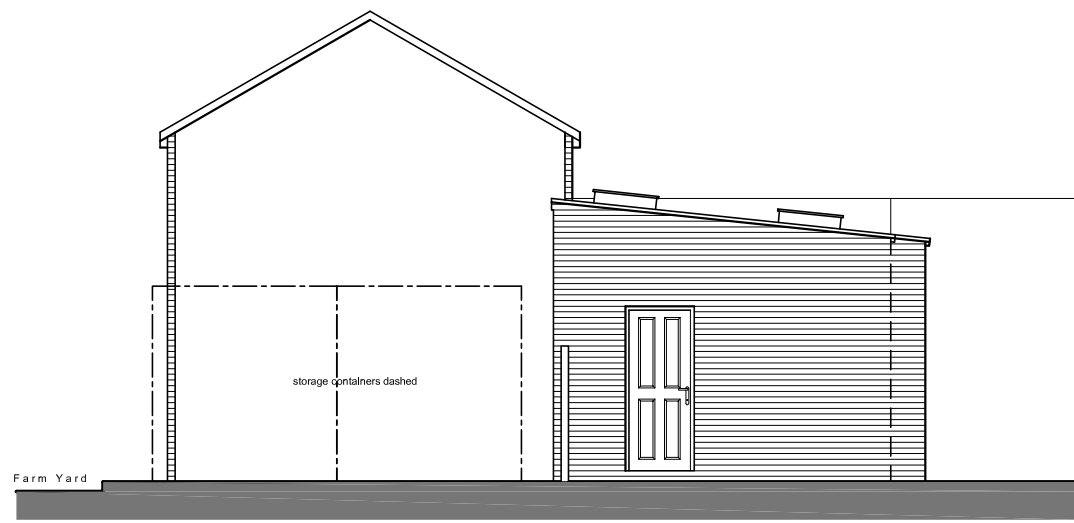


Proposed Side Elevation (East)

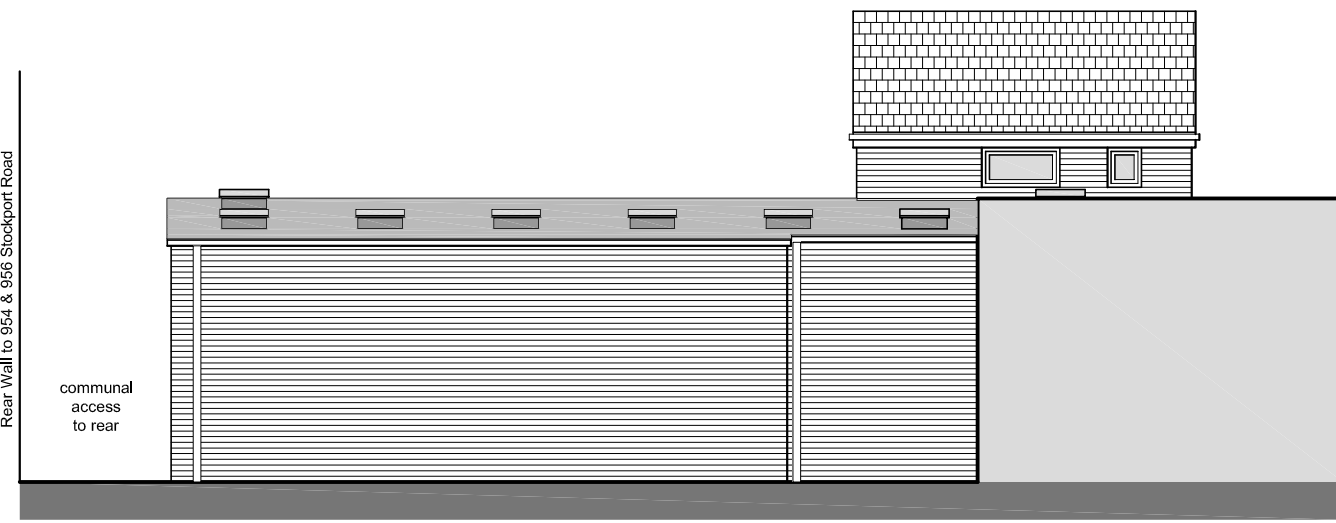


Proposed Rear Elevation (North)

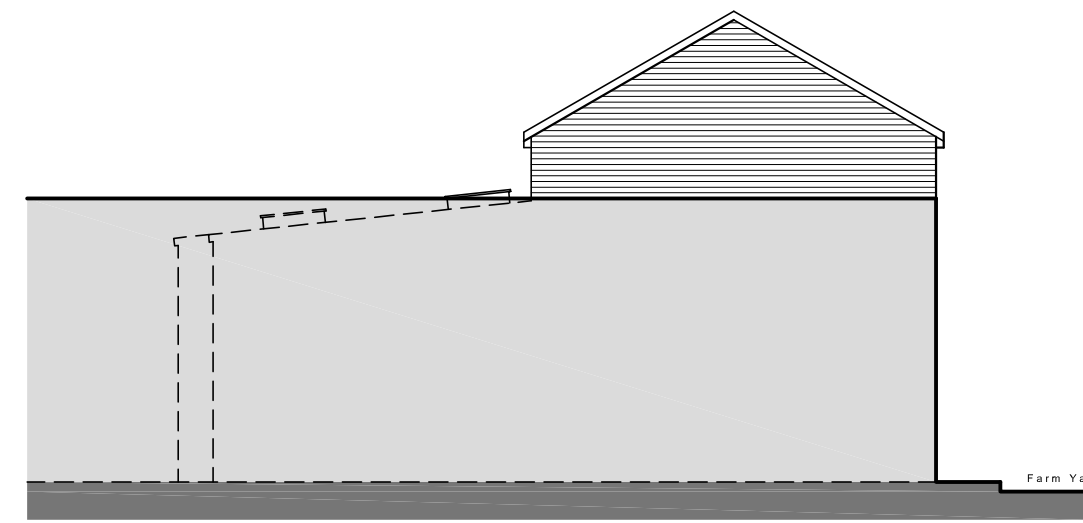


Proposed Side Elevation (West)

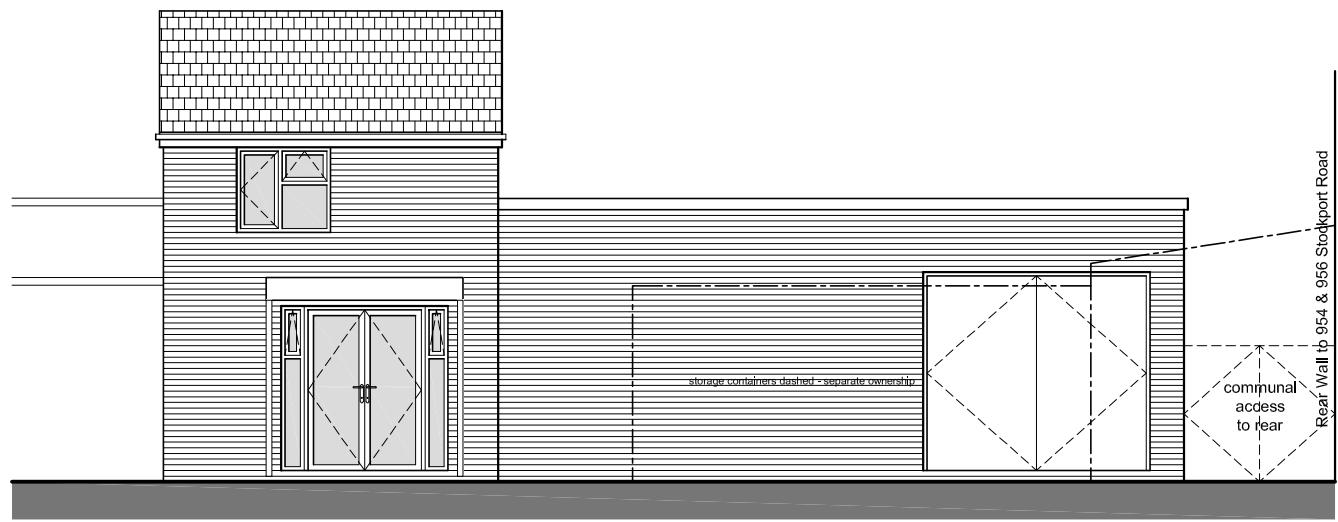


Existing Farm Yard Elevation(South)

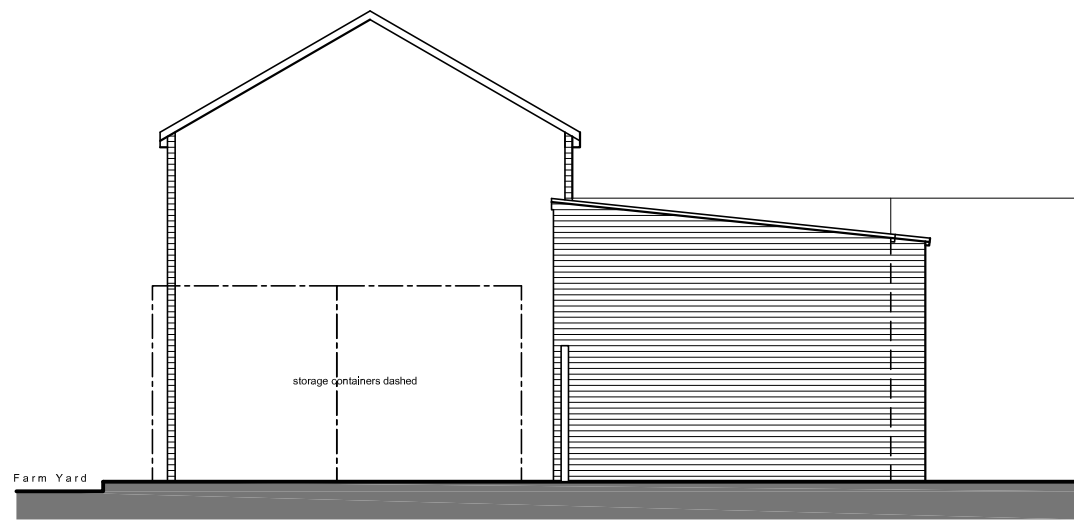


Existing Side Elevation (East)

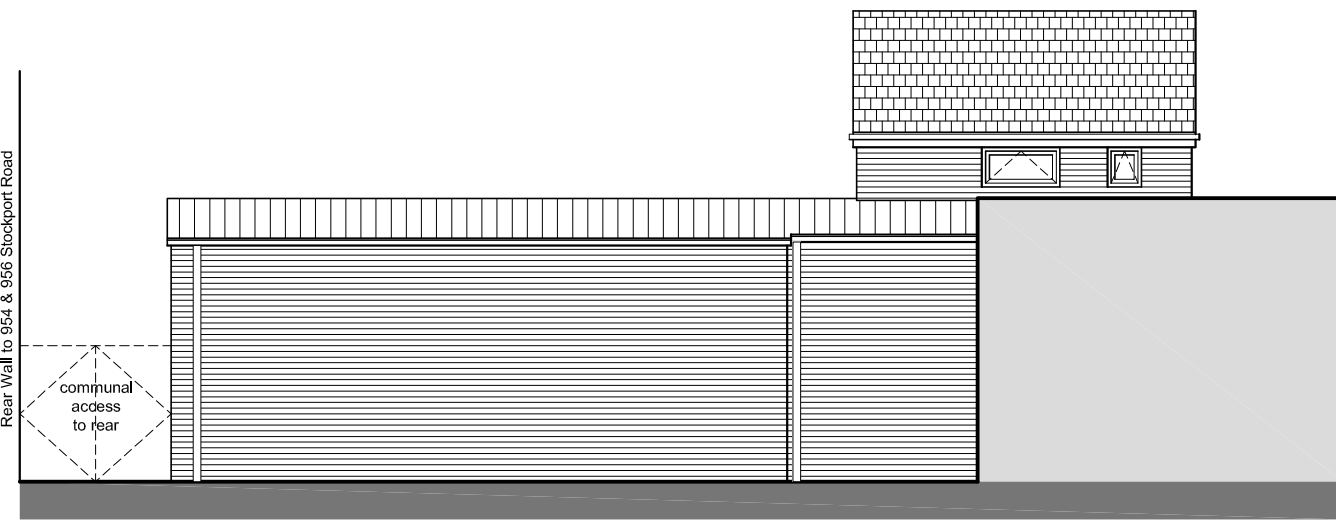


Existing Rear Elevation (North)

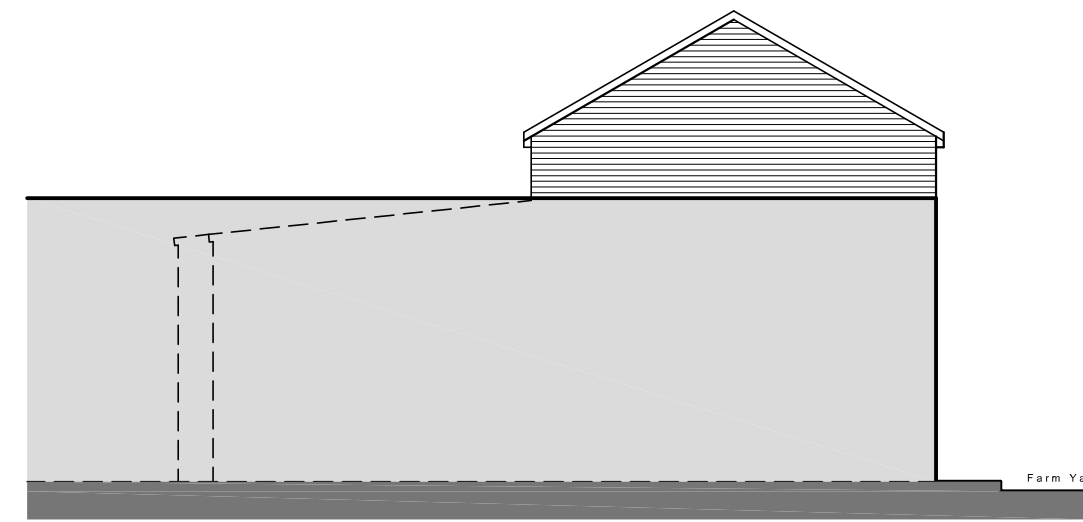


Existing Side Elevation (West)

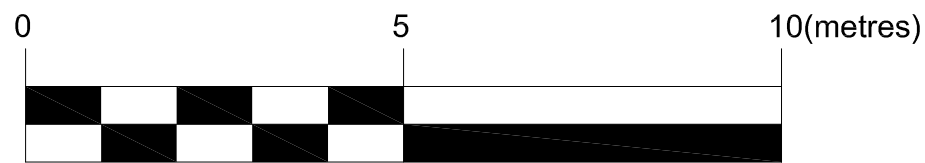


Drawn Scale - 1:100

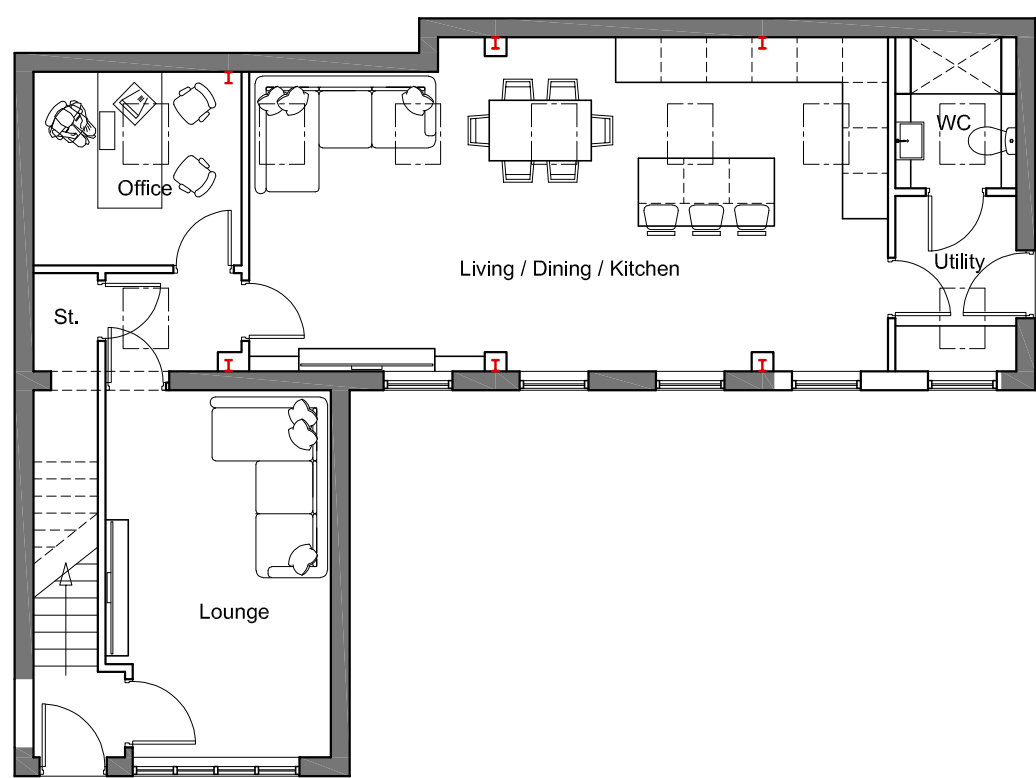

Proposed Ground Floor Plan
93sqm (1B 2P Dwelling)

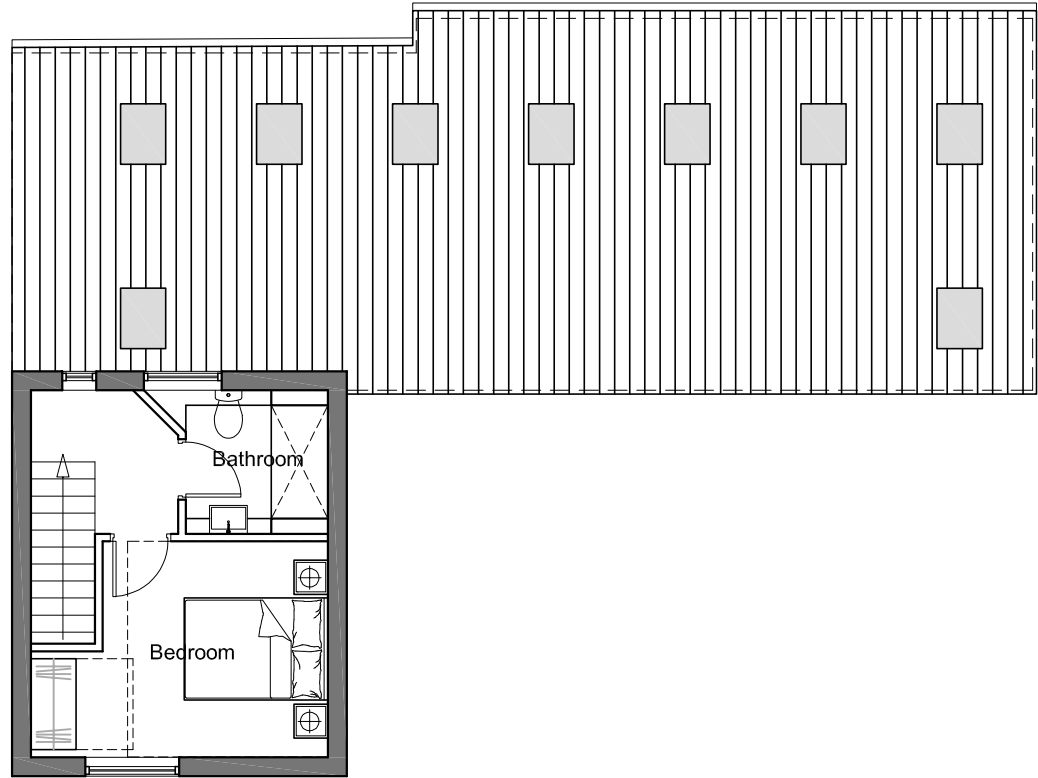


Proposed First Floor Plan

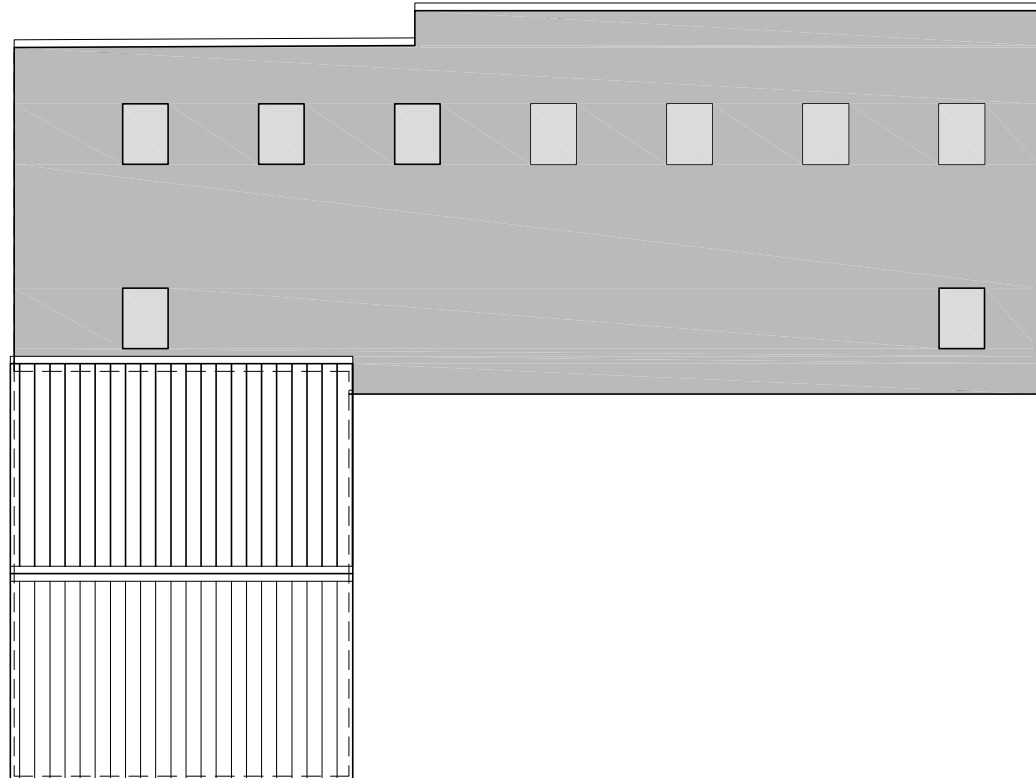


Proposed Roof Plan




Drawn Scale - 1:200

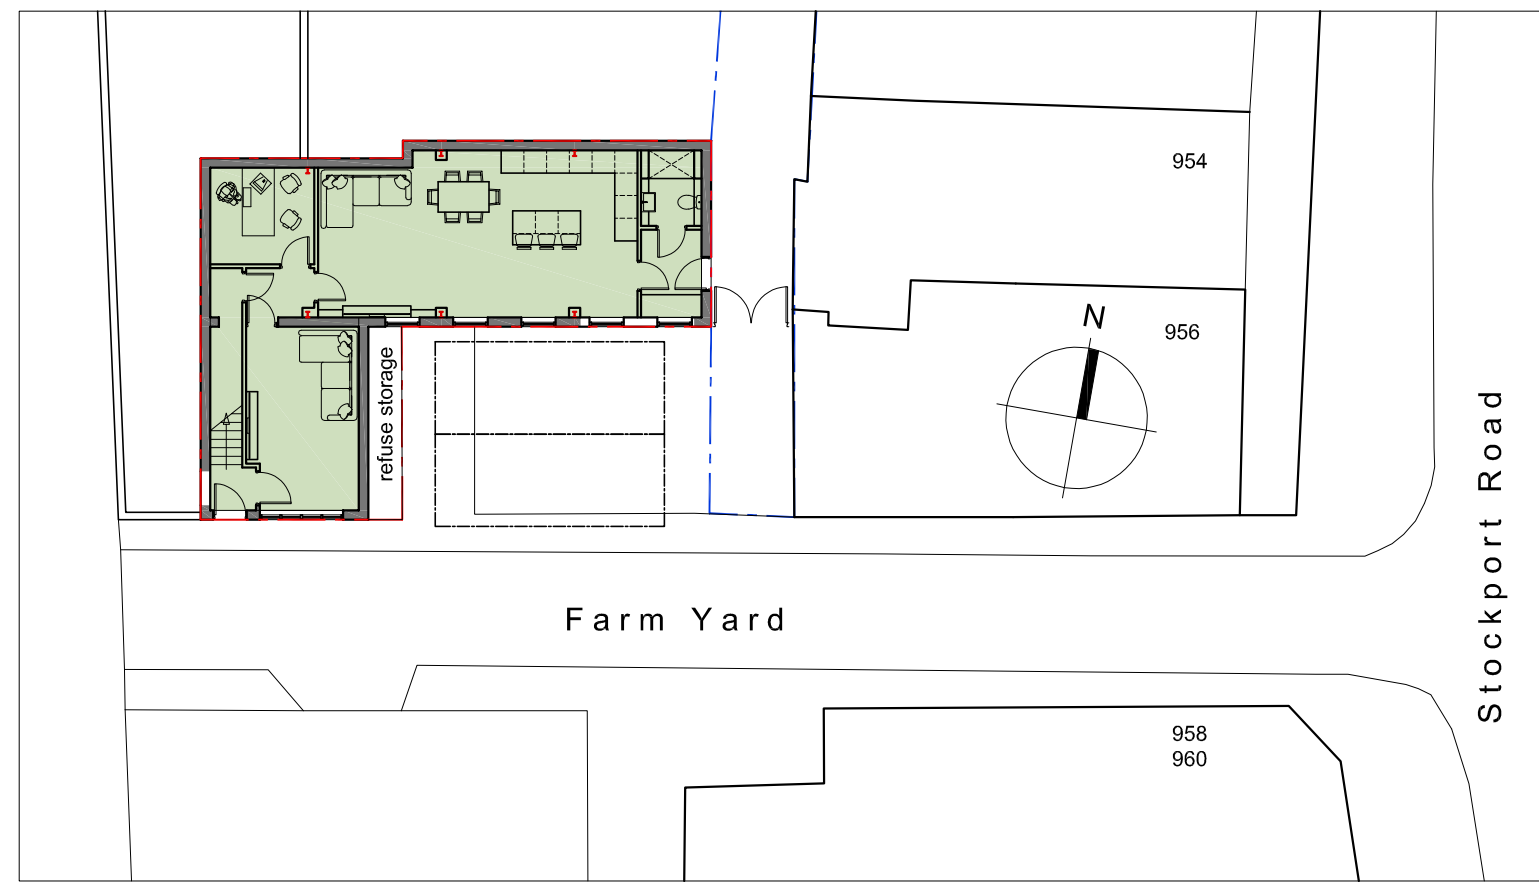


Proposed Site Plan - 1:200

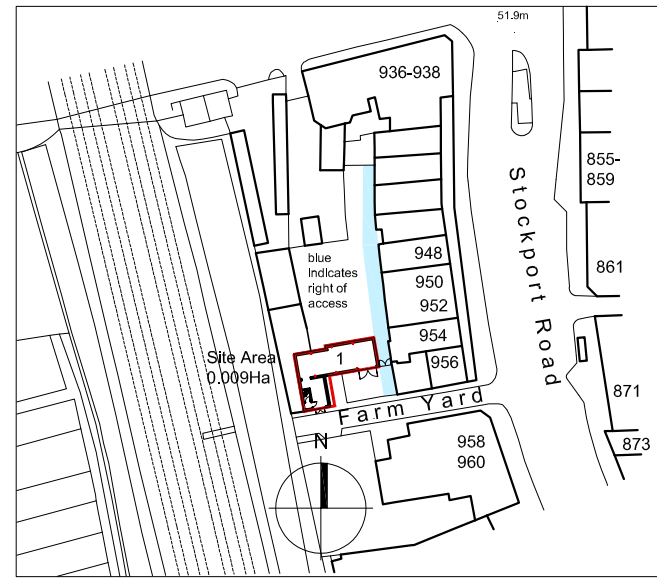


Location Plan - 1:1250

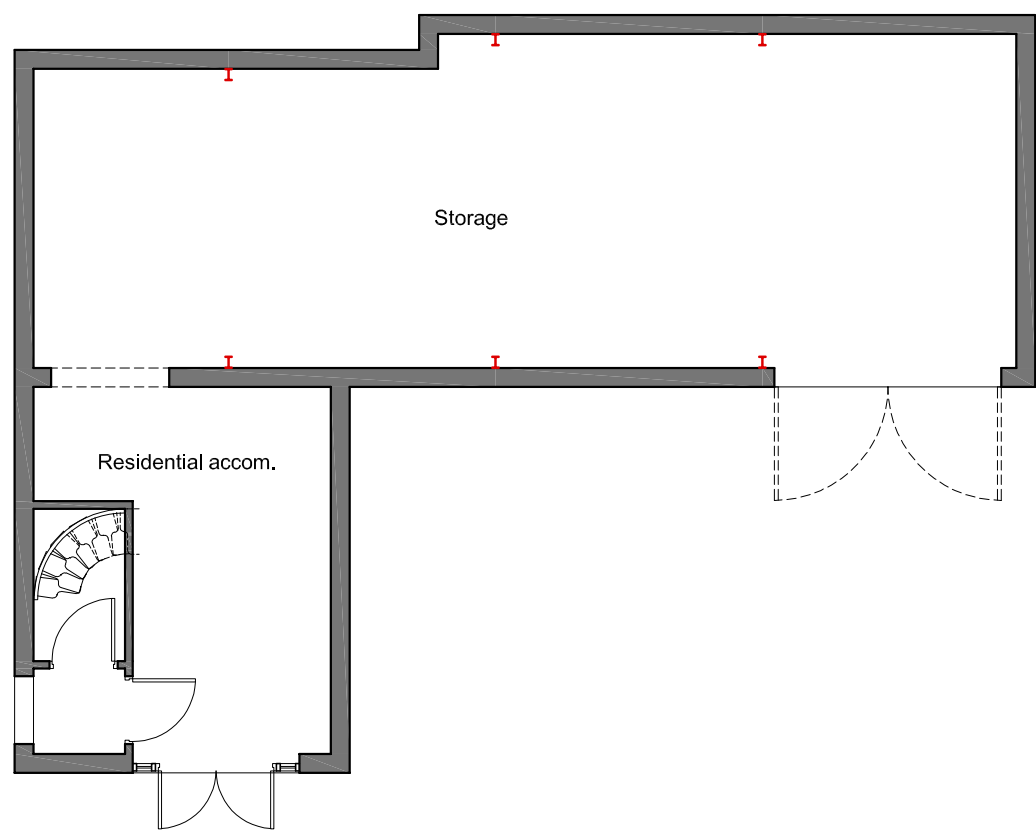


Existing Ground Floor Plan

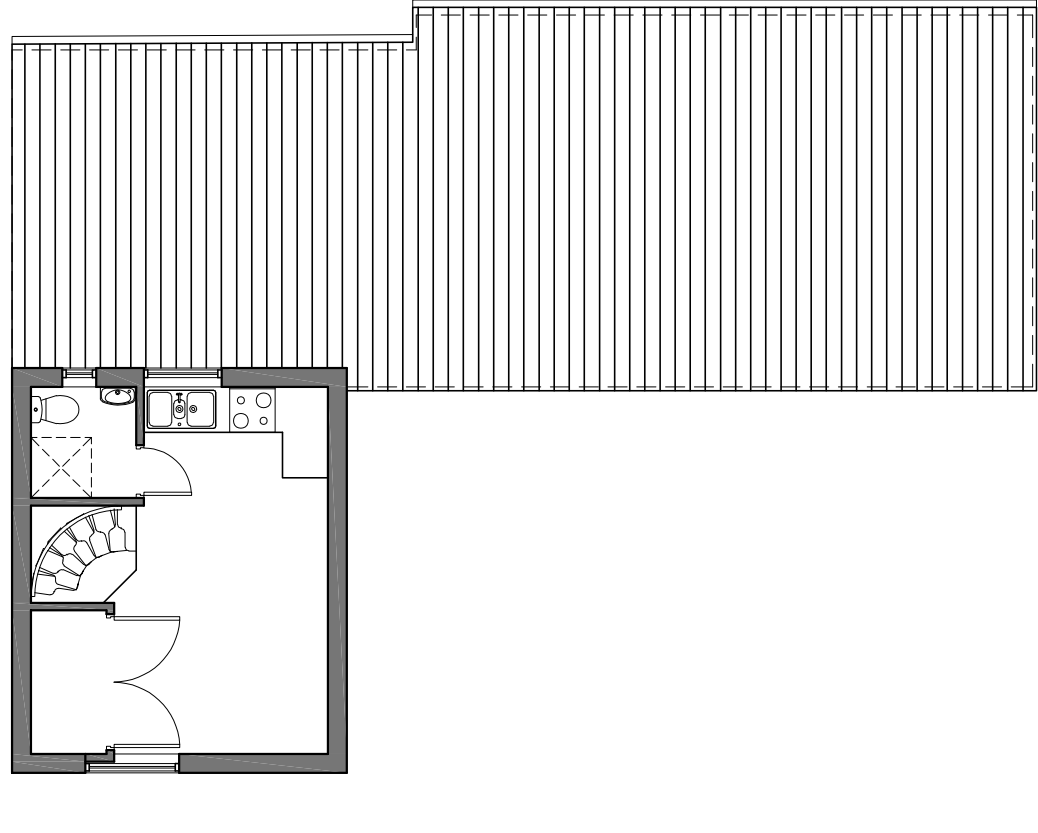

Existing First Floor Plan

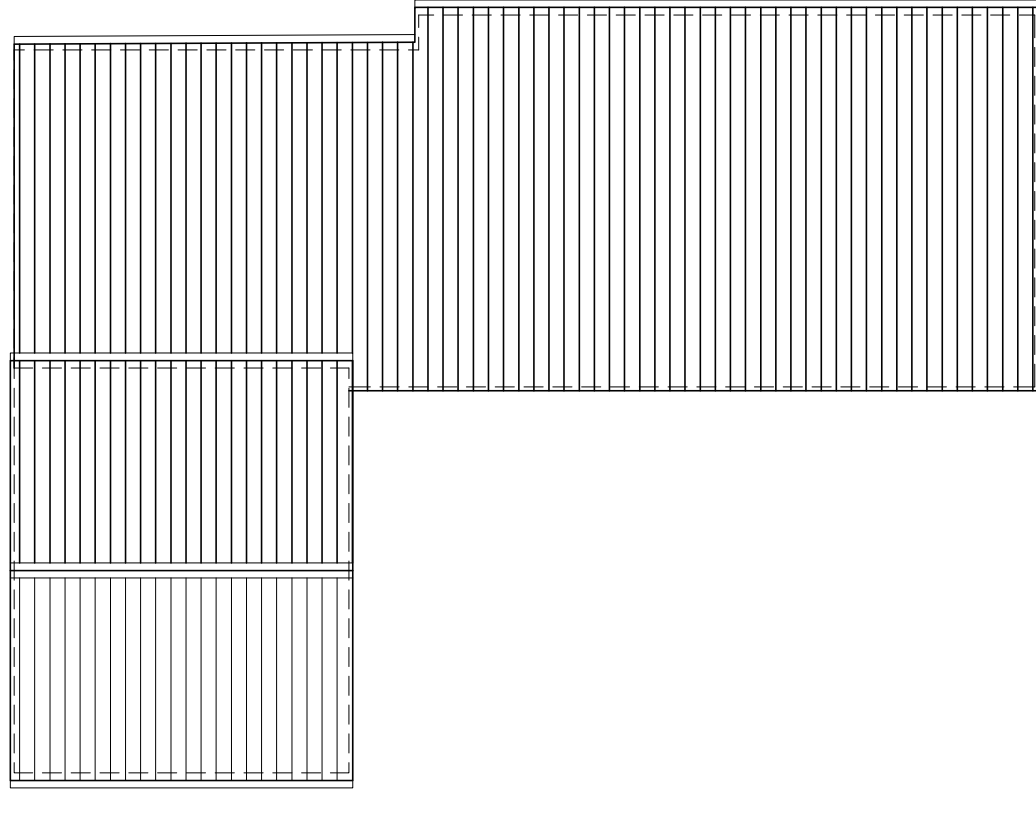

Existing Roof Plan

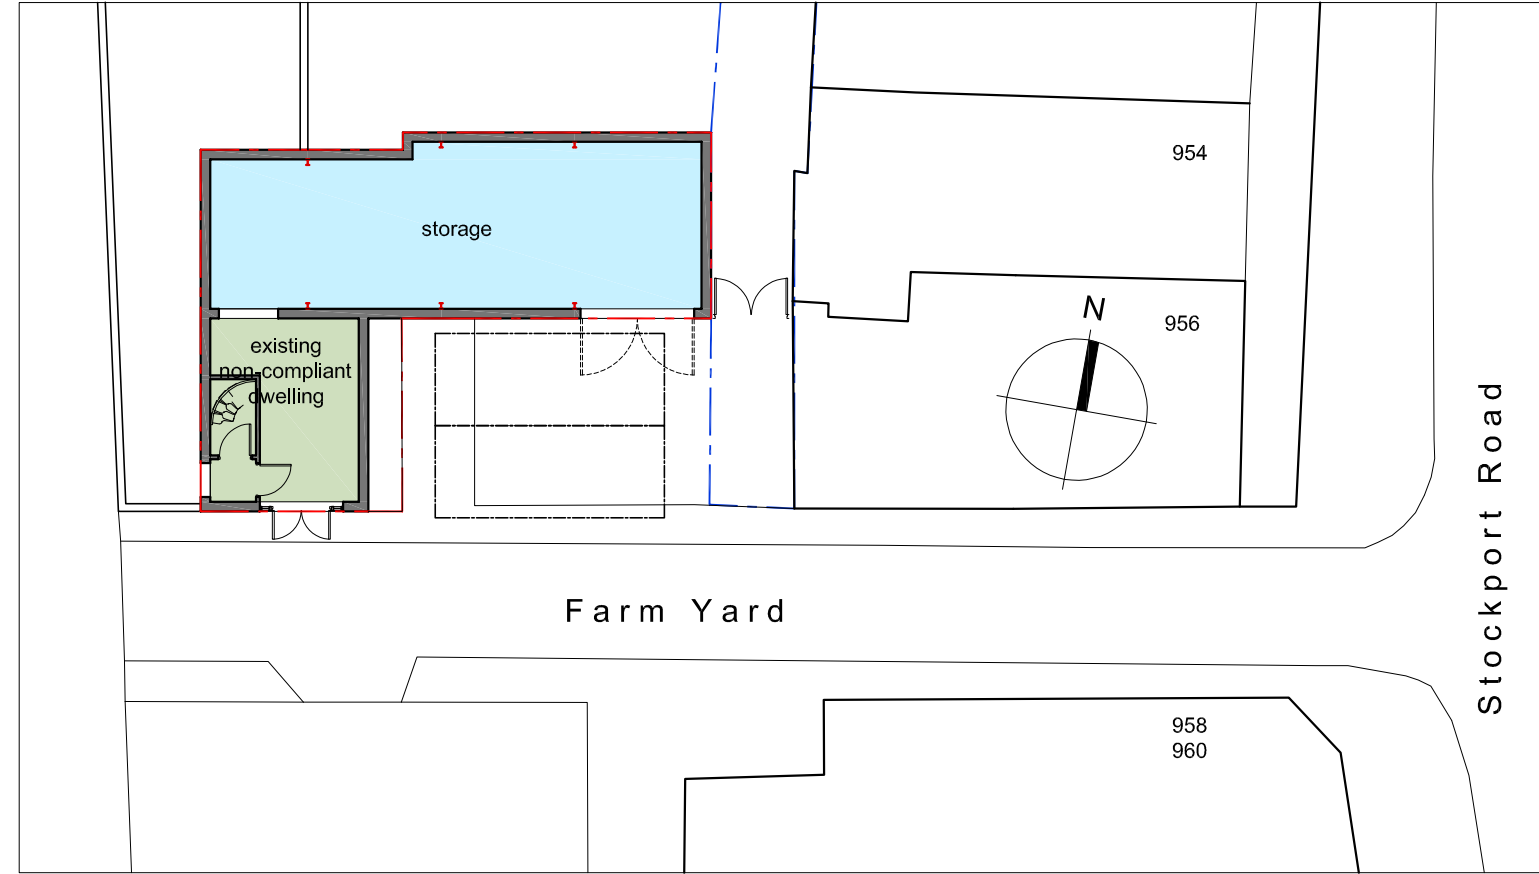

Existing Site Plan - 1:200



Tel : 0161 848 7263
e-mail: mail@graysarchitecture.co.uk

Client:

BA Properties Ltd

Project:

Unit 1, Farm Yard, Manchester, M19 3NL

Drawing Title:
Existing & Proposed Plans / Elevations Site
Plan / Location Plan

Scale:

1:200 / 1:1250 @ A1 March 2024

Drawing No:

4675/001

Revision:

-

16 Ashley Brook Close
Ashley, Manchester
M20 7SS