


Notes

Do not scale from this drawing.
All dimensions are to be checked prior to construction and any discrepancies are to be notified to the Architect.
Copyright reserved.

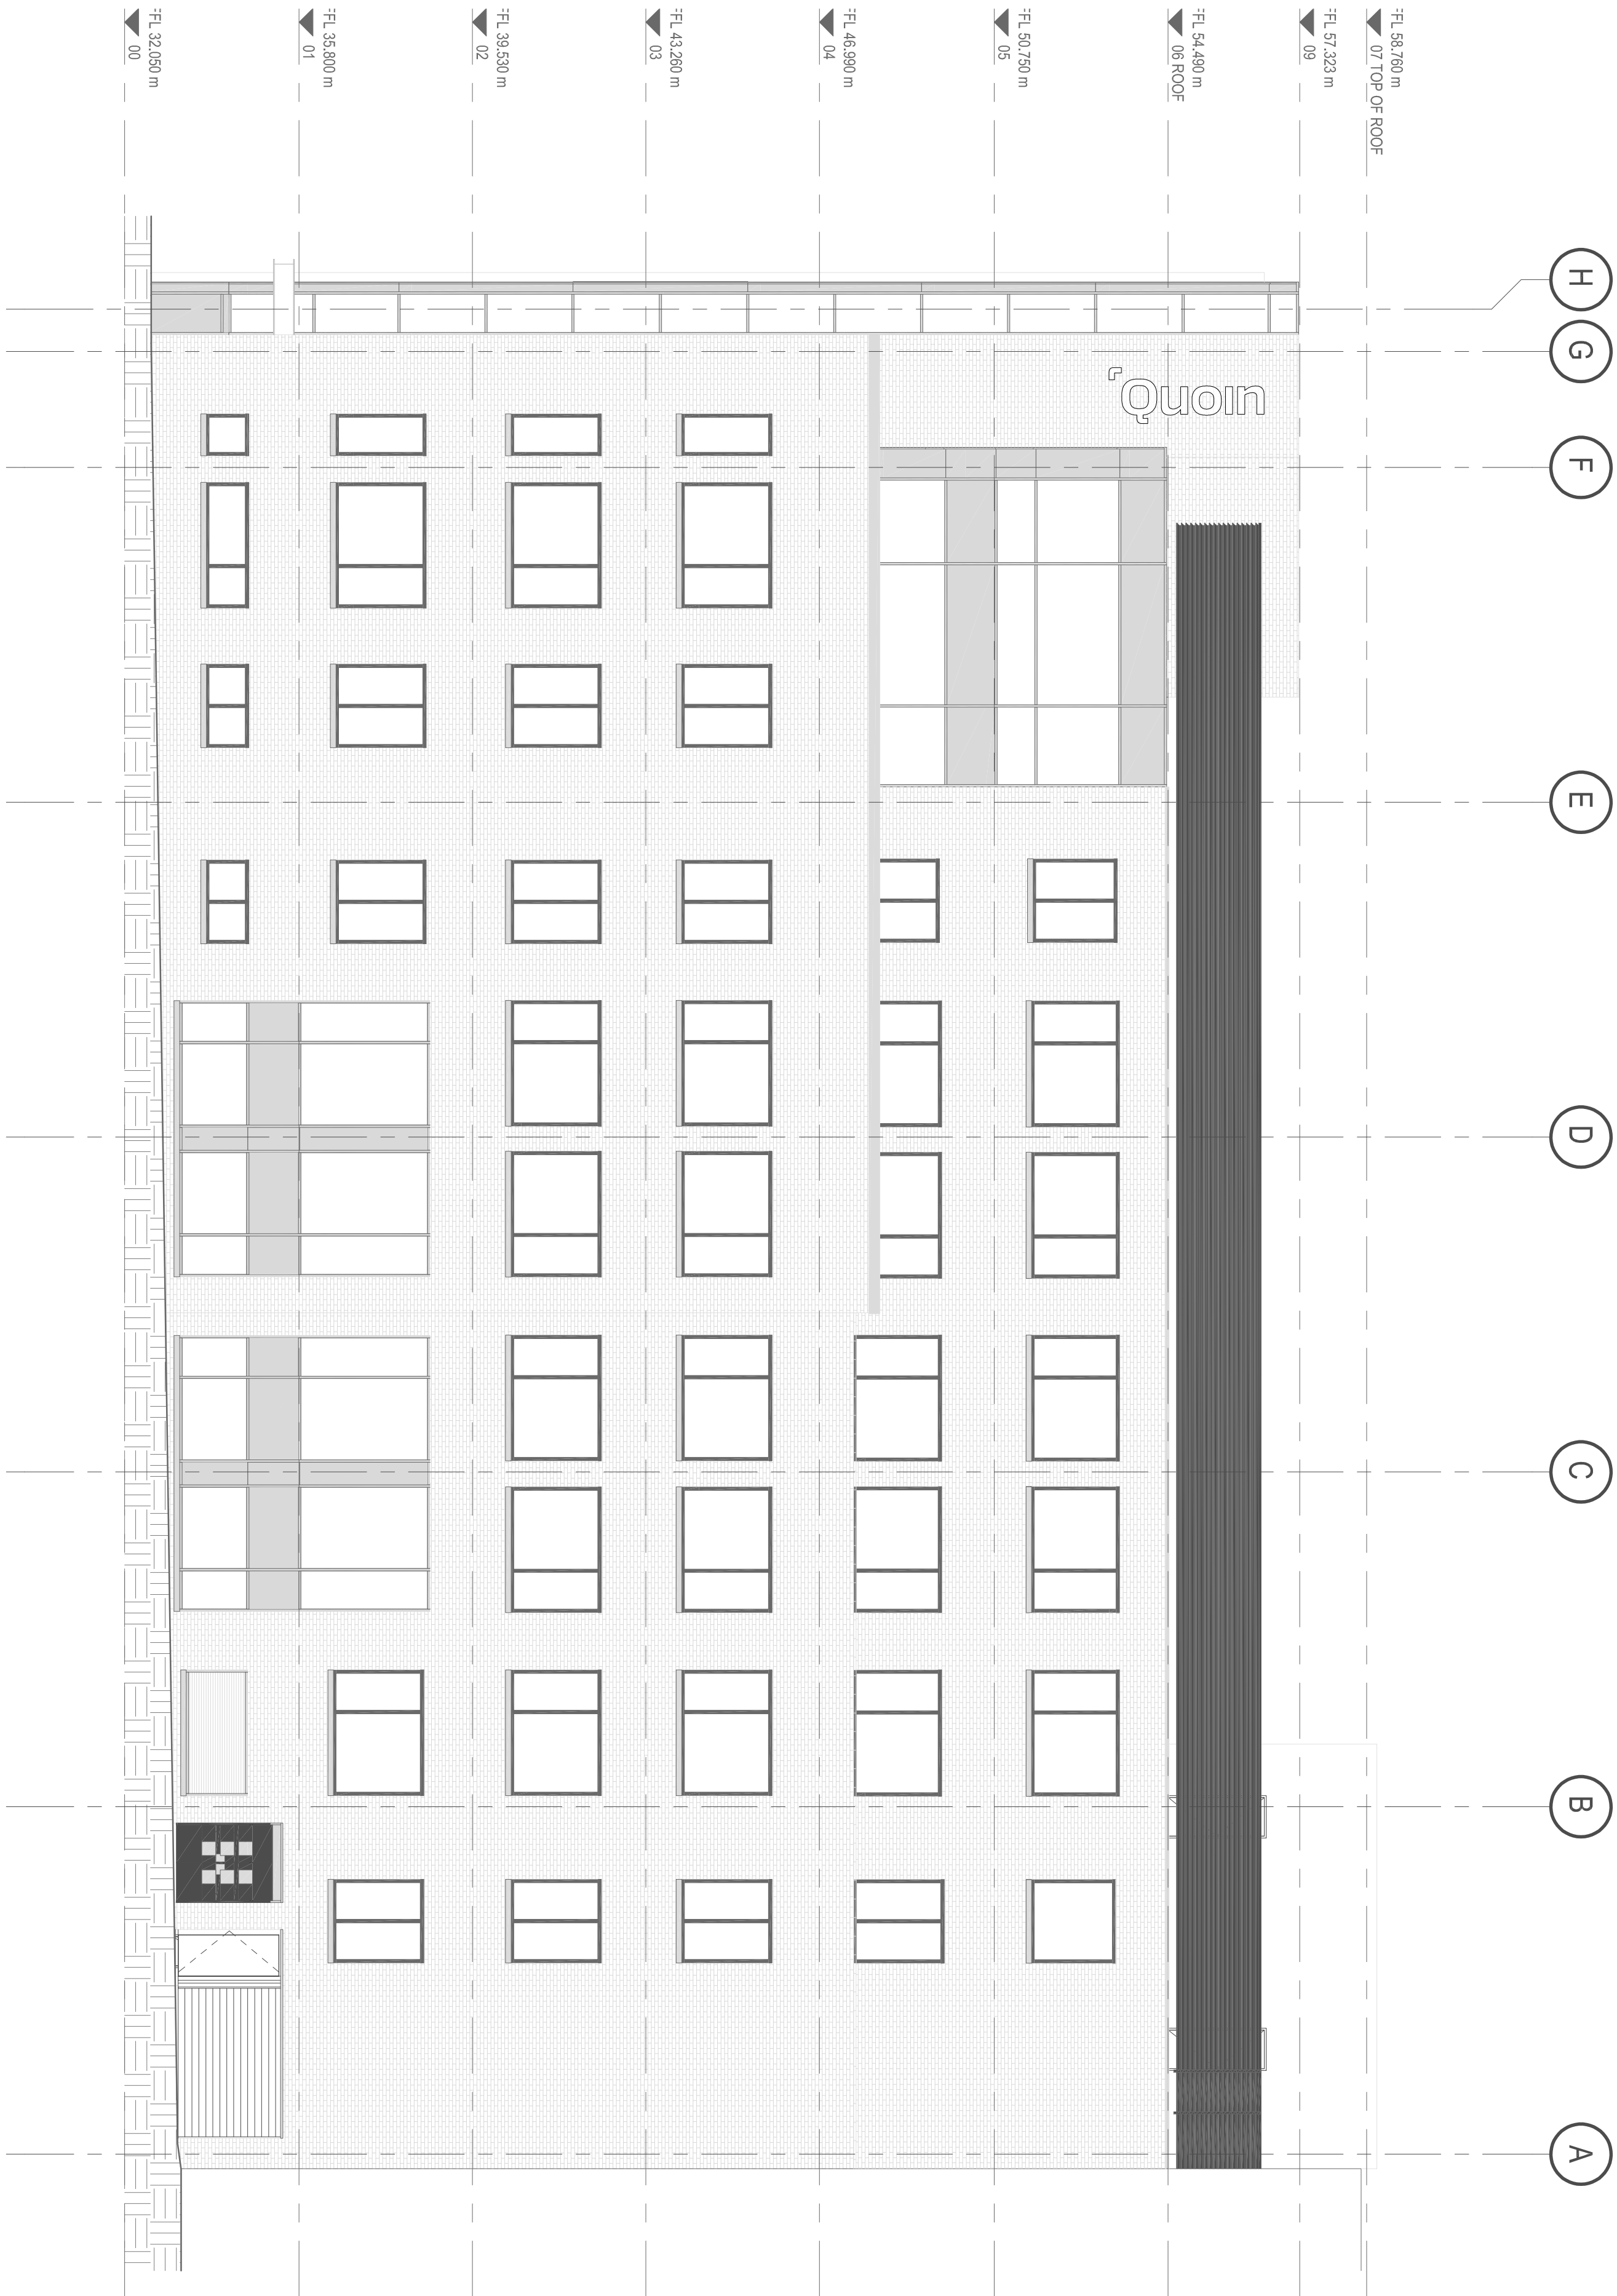

Revisions	02/10/23 Issued for Planning	ER
Purpose	PLANNING	

Client
URBANA

Project
17 QUAY STREET
MANCHESTER

Title Proposed South Elevation Signage				
Scale	Size	Date	Drawn	Checked
1 : 100	A1	23/09/22	ER	AS

Drawing No.	Rev.
231002-OB1-PSS	