



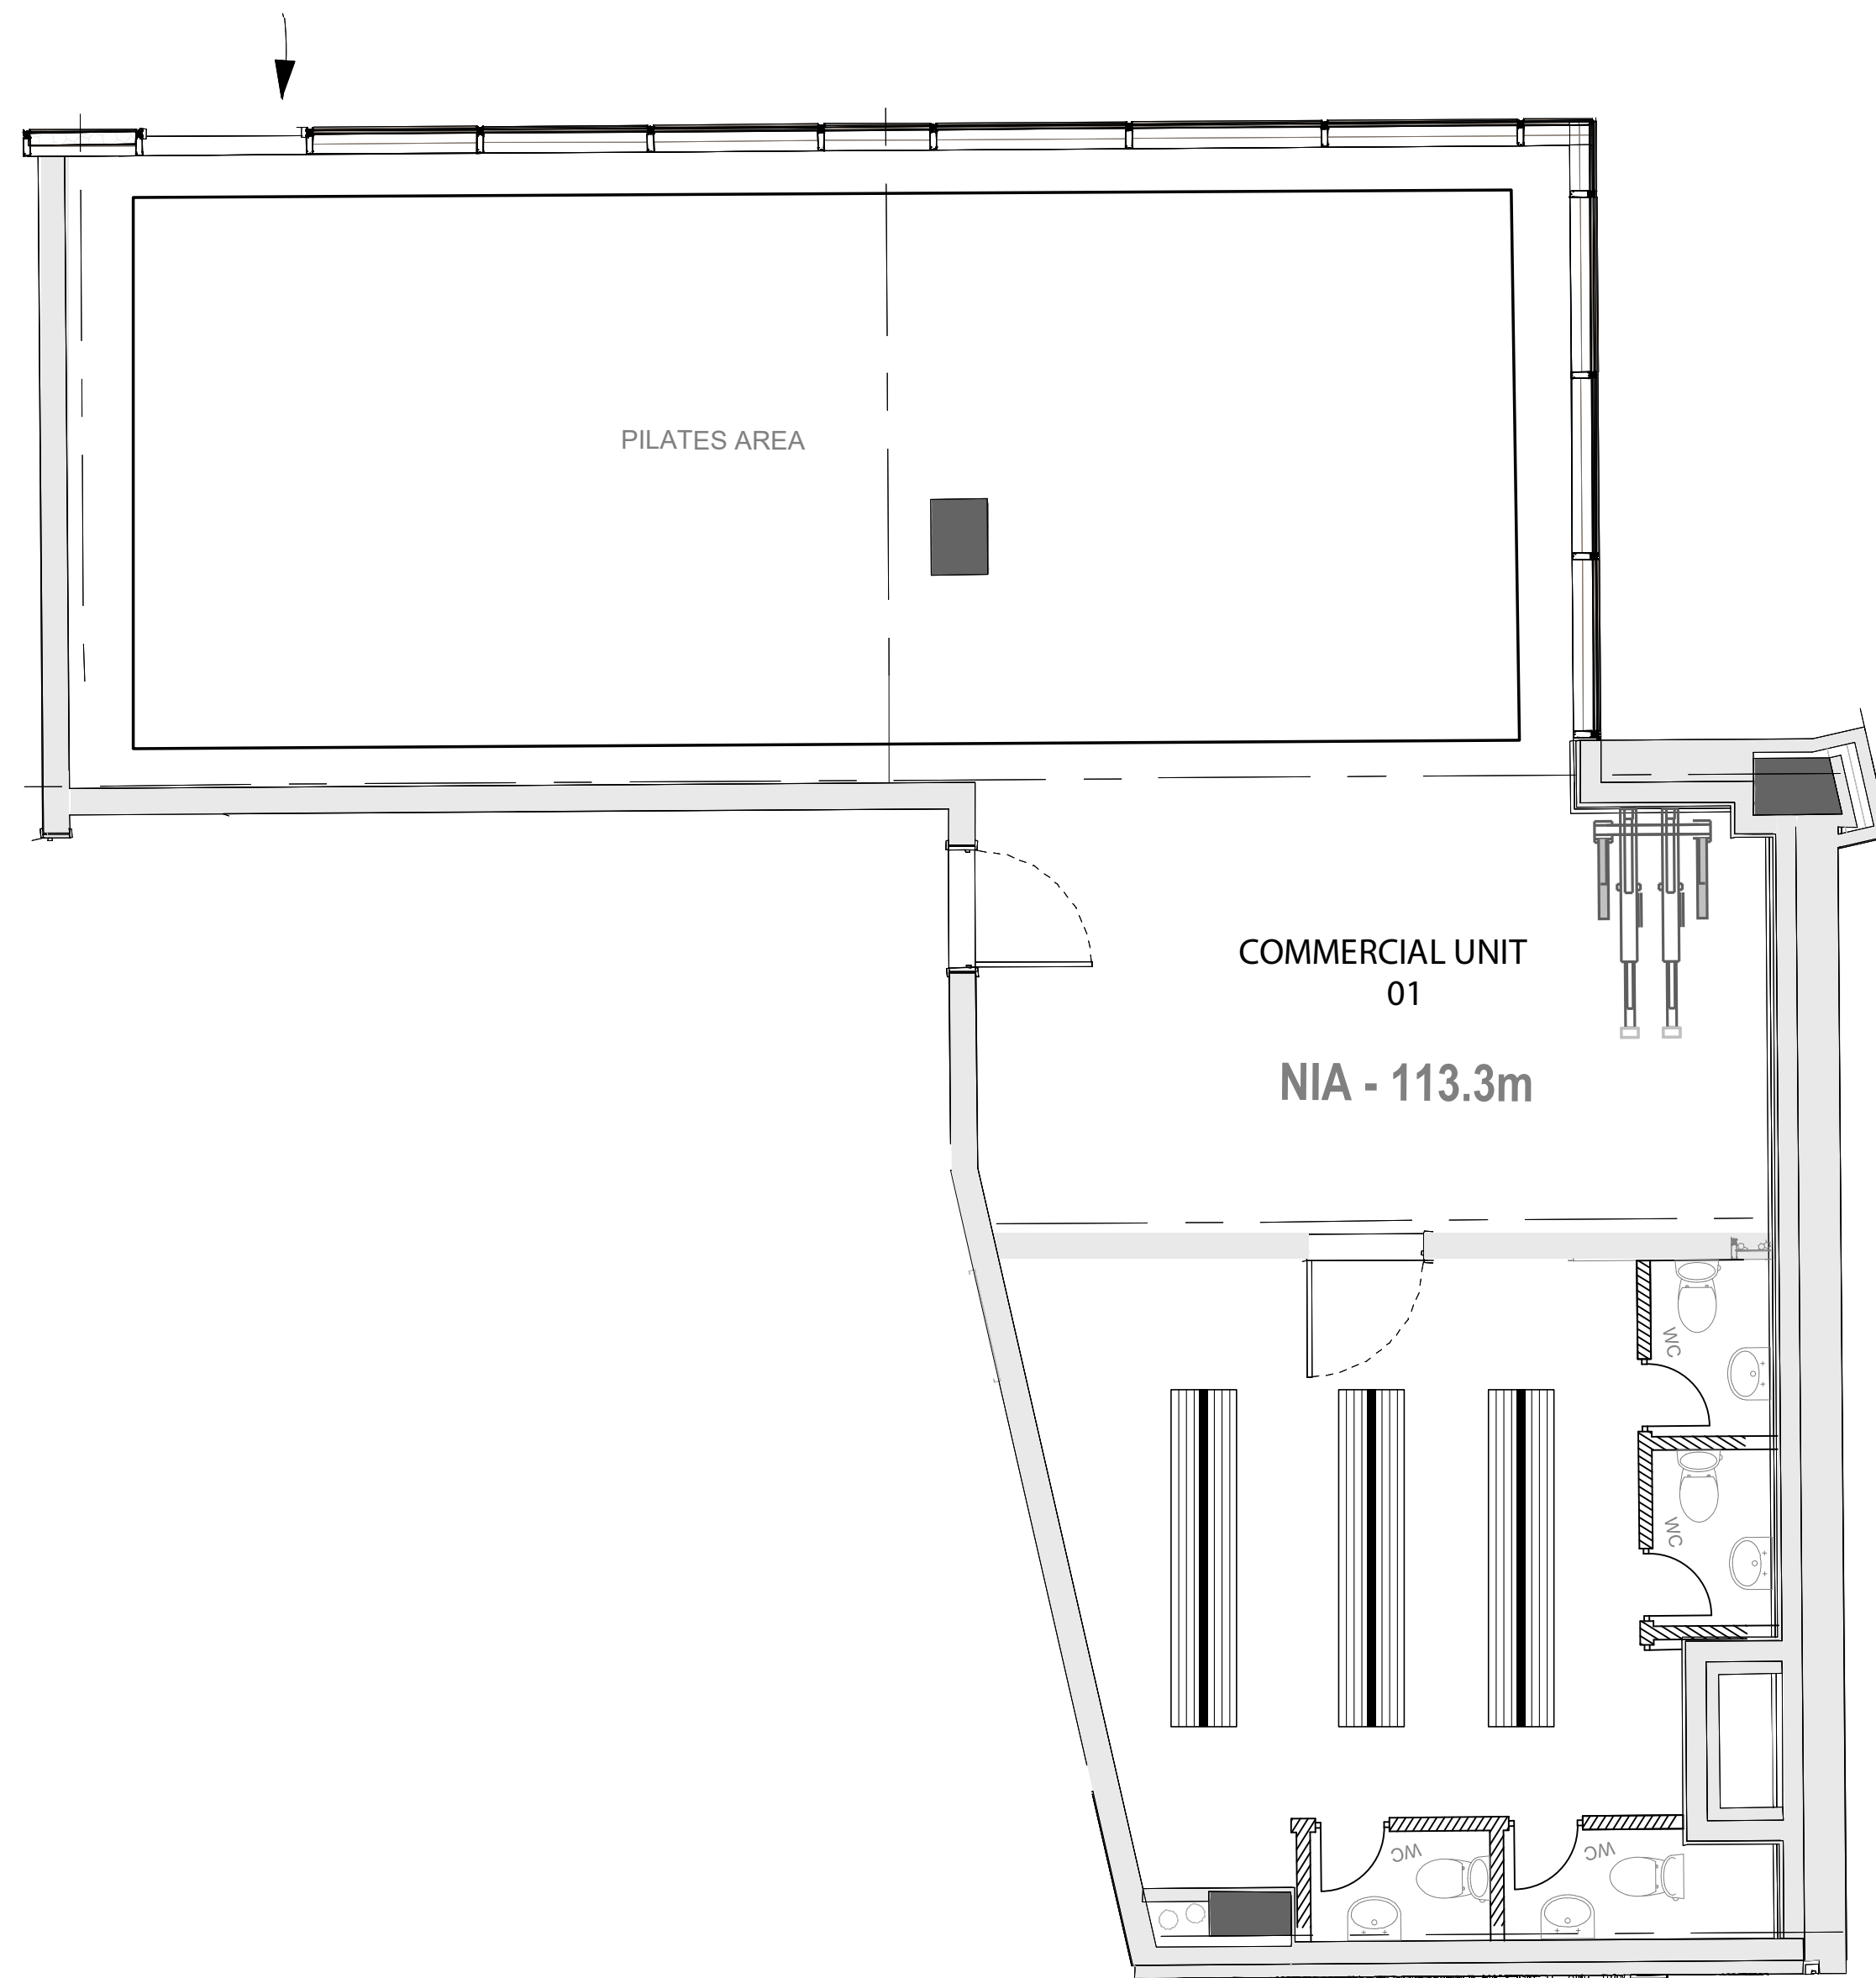

UNIT 01 PROPOSED PLAN
SCALE 1:50

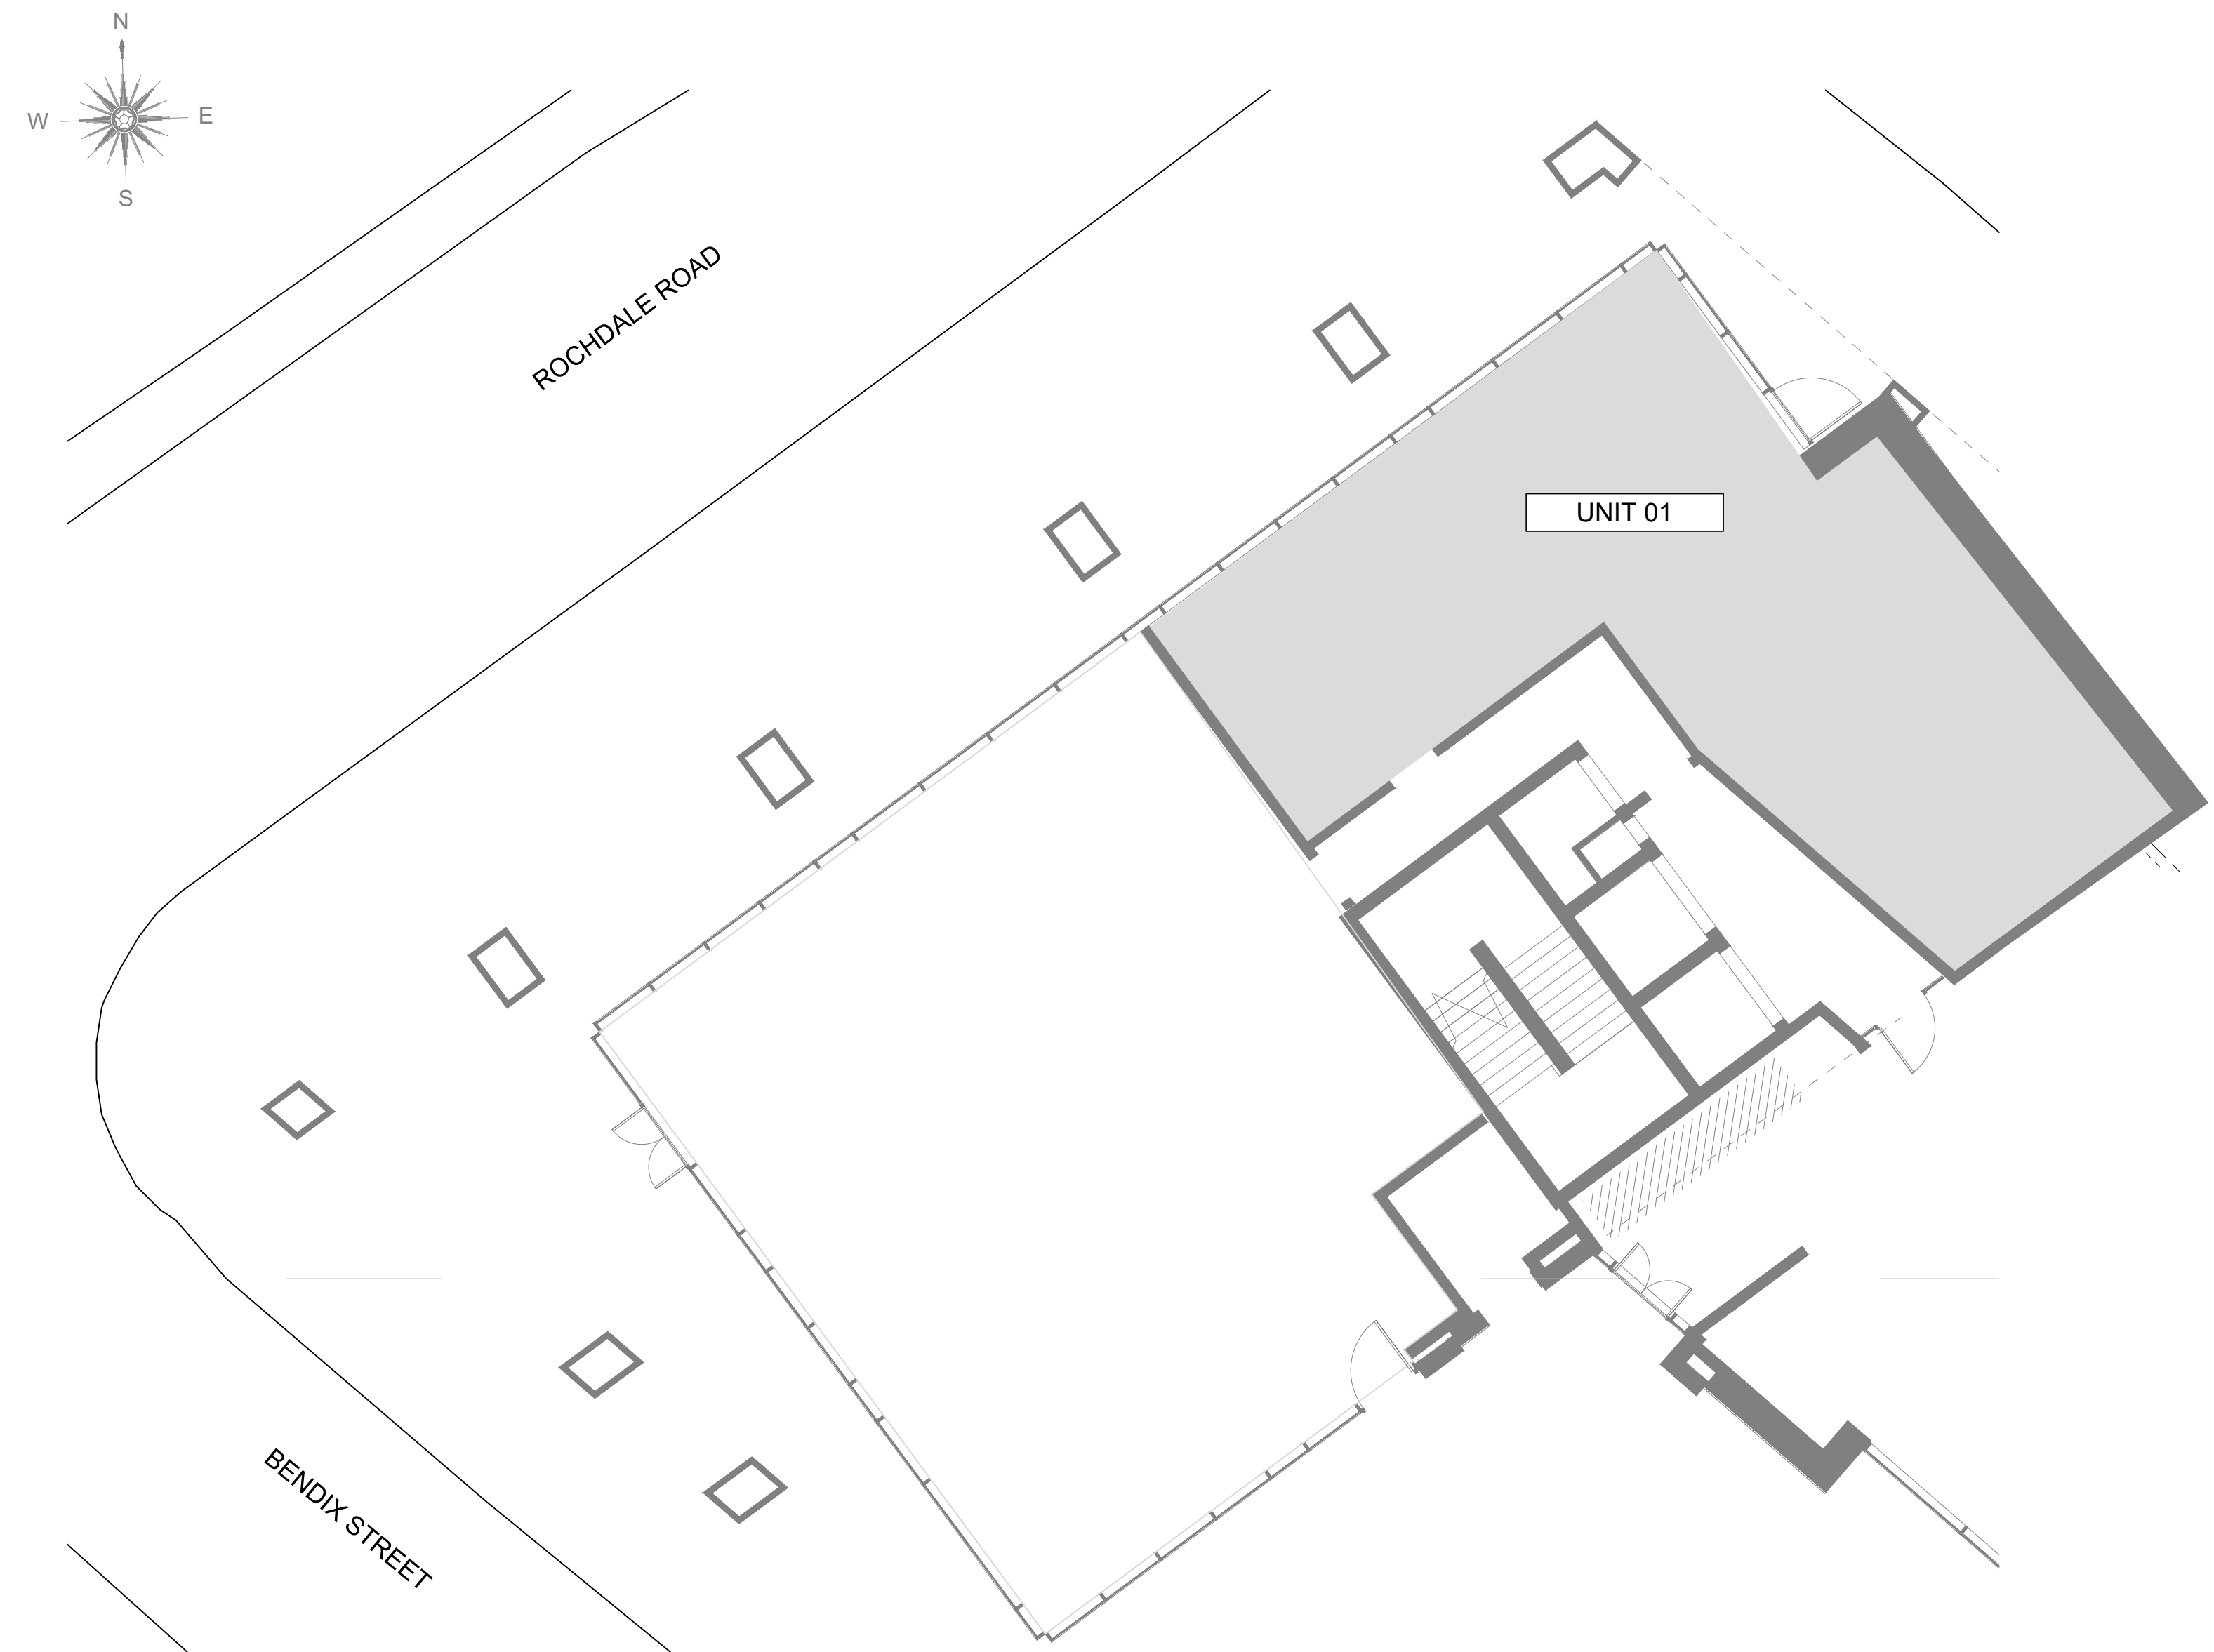

SITE PLAN
SCALE 1:100

Rev	Drawn	Approved	Descrip on	
Client				
Project				
103 ANCOATS GARDENS UNIT 1				
Title				
Unit 1 & Pilates Studio				
Drawn	PAS DS		Date	07/02/24
			Scale	1:50
Drawing Number				
001/23/SK02				Rev