


02B-WB-000 Stable
02B-GF-000 Stable
02B Ground Floor
GEA: 218.2 GIA: 181.9
TRA: 174.1 NIA: 174.1

B02A-WB-000 Stable
B02A-GF-000 Stable
B02A Ground Floor
GEA: 155.1 GIA: 138.2
TRA: 134.2 NIA: 134.2

LEGEND

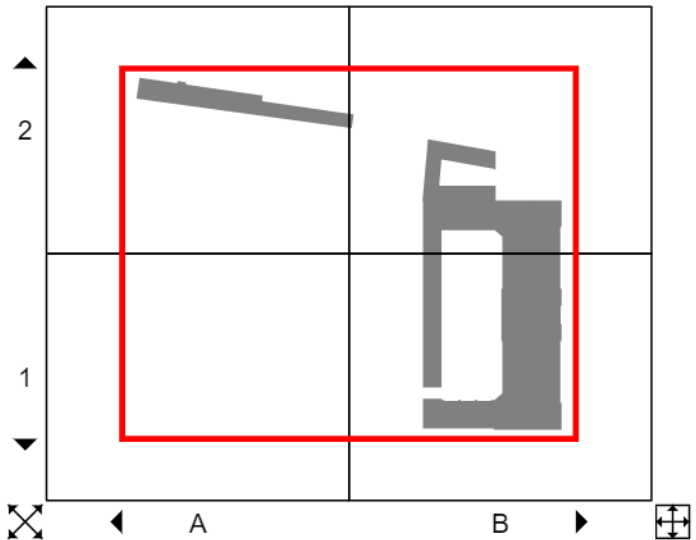

Accommodation	Sanitary
Changing/Cloaks	Training/Teaching
Child Care	Unclassified
Circulation	Utility
Dining	Vehicle Storage
Kitchen	Workshop
Medical	Worship
Office	Activity
Plant	Funeral
Recreation	Justice
Resource	Meeting
Retail	Public
Sport/Fitness	Services
Store	No Access


NOTES:

- ALL DIMENSIONS ARE IN MILLIMETRES UNLESS OTHERWISE STATED.
- THIS DRAWING IS TO BE READ IN CONJUNCTION WITH ALL OTHER RELEVANT DOCUMENTATION.
- DO NOT SCALE FROM THIS DRAWING. ALL DIMENSIONS TO BE CONFIRMED ON SITE.

Main
Entrance


Heaton Park Farm Centre

010090425104
010090425104
Site Area:
Gross External Area: 2012.9
Gross Internal Area: 1774.1
Total Room Area: 1659.5
Net Internal Area: 1276.9
Building Footprint Area: 1549.2

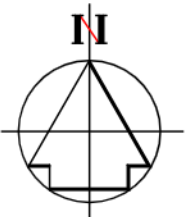


No part of this drawing or data file may be reproduced without prior written permission of the Manchester City Council or approved representative.

Contains OS data © Crown copyright and database 2018. Ordnance Survey 100019568.

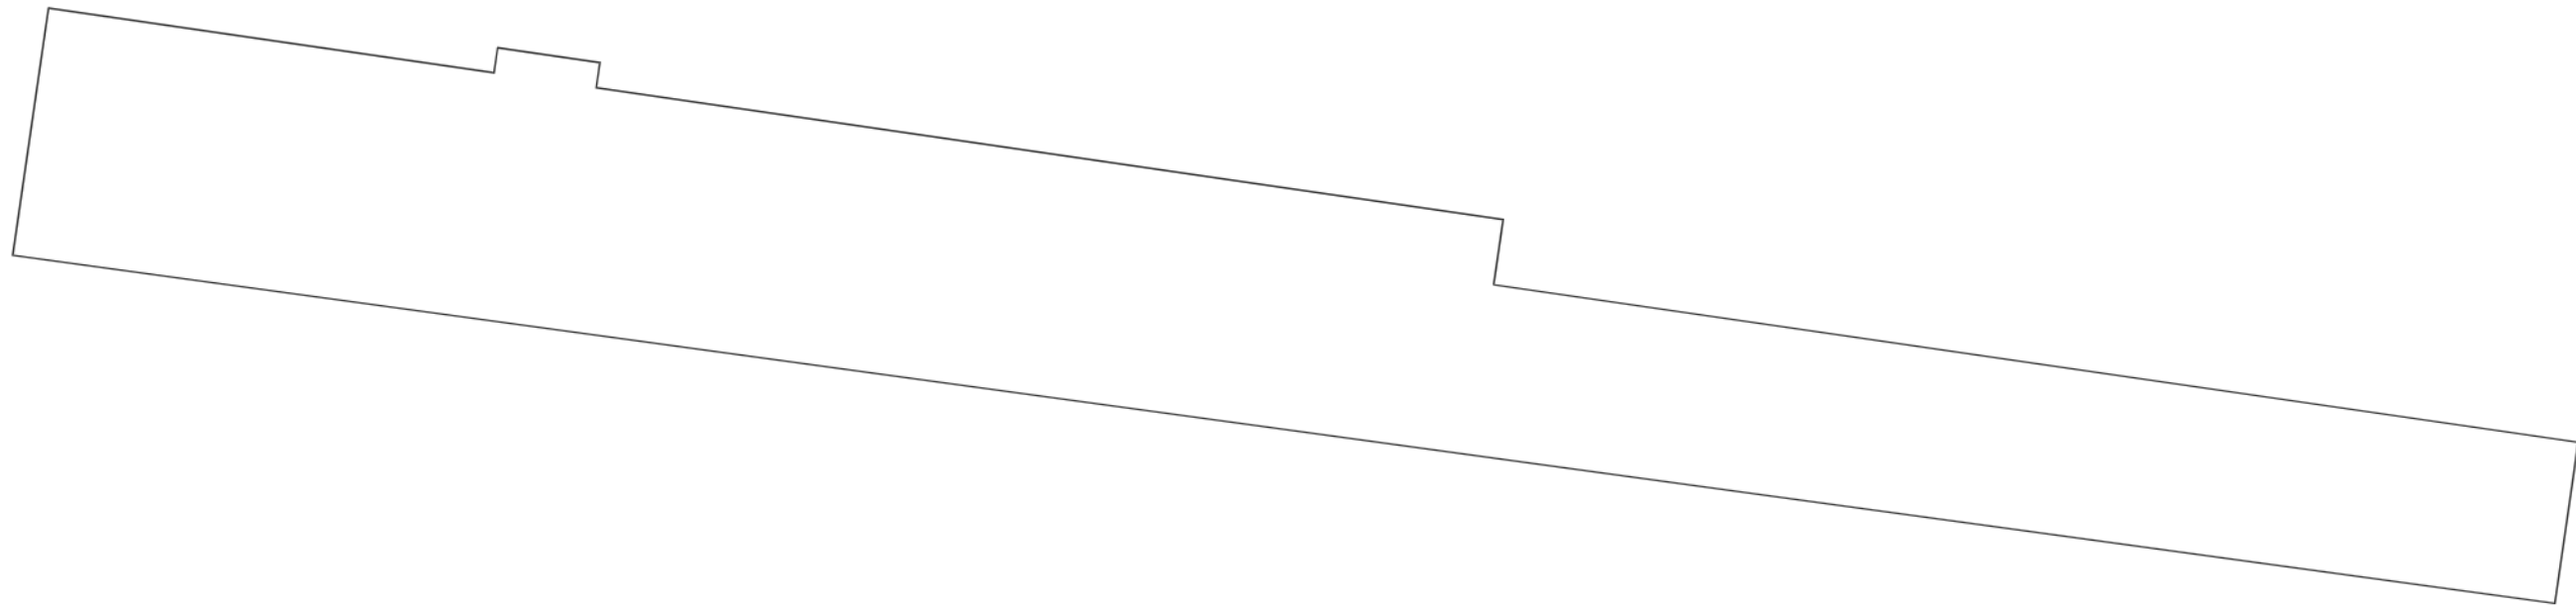

B02-01-000 Main Building
B02
Level 01

LEGEND

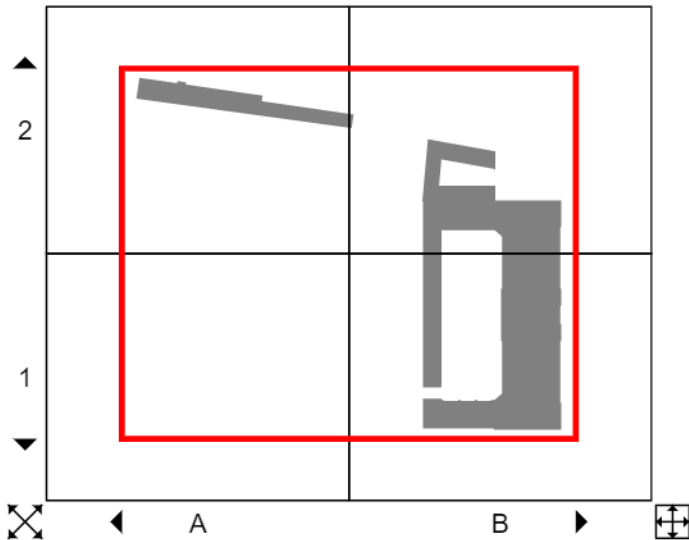


Accommodation	Sanitary
Changing/Cloaks	Training/Teaching
Child Care	Unclassified
Circulation	Utility
Dining	Vehicle Storage
Kitchen	Workshop
Medical	Worship
Office	Activity
Plant	Funeral
Recreation	Justice
Resource	Meeting
Retail	Public
Sport/Fitness	Services
Store	No Access

NOTES:

- ALL DIMENSIONS ARE IN MILLIMETRES UNLESS OTHERWISE STATED.
- THIS DRAWING IS TO BE READ IN CONJUNCTION WITH ALL OTHER RELEVANT DOCUMENTATION.
- DO NOT SCALE FROM THIS DRAWING. ALL DIMENSIONS TO BE CONFIRMED ON SITE.

Rev	Description	By	Date


Capital Programmes & Procurement Corporate Core Directorate Manchester City Council PO Box 502 Town Hall Manchester M60 2LA			
PROPERTY / JOB TITLE Heaton Park Farm Centre			
UPRN 010090425104		D of E Reference	
DRAWING TITLE Level 01 Plan			
JOB NO S6710		DRAWING NO 010090425104	
DATE 12-04-2019		REVISION 01	
SCALE @ A0 / A1 NTS / 1:100		DRAWN BY OCC	CHECKED BY ARB
APPROVED BY			

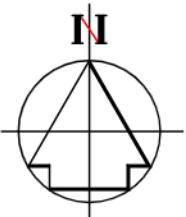

No part of this drawing or data file may be reproduced without prior written permission of the Manchester City Council or approved representative.

Contains OS data © Crown copyright and database 2018. Ordnance Survey100019568.

LEGEND

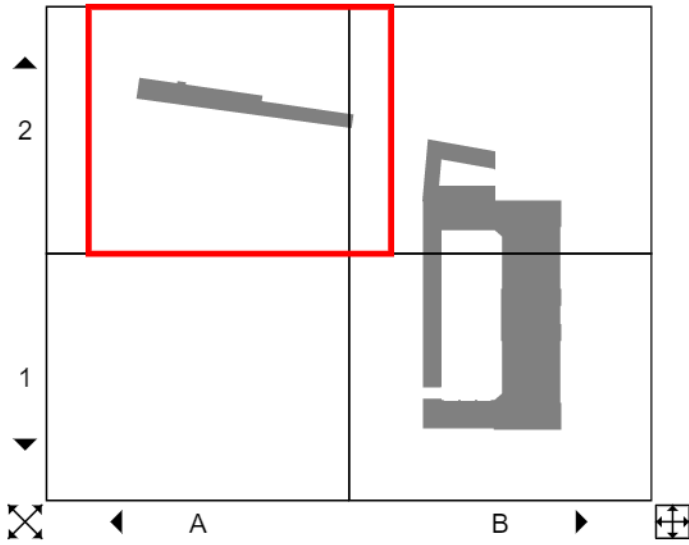

Accommodation	Sanitary
Changing/Cloaks	Training/Teaching
Child Care	Unclassified
Circulation	Utility
Dining	Vehicle Storage
Kitchen	Workshop
Medical	Worship
Office	Activity
Plant	Funeral
Recreation	Justice
Resource	Meeting
Retail	Public
Sport/Fitness	Services
Store	No Access

NOTES:



- ALL DIMENSIONS ARE IN MILLIMETRES UNLESS OTHERWISE STATED.
- THIS DRAWING IS TO BE READ IN CONJUNCTION WITH ALL OTHER RELEVANT DOCUMENTATION. DO NOT SCALE FROM THIS DRAWING. ALL DIMENSIONS TO BE CONFIRMED ON SITE.

Rev	Description	By	Date

Capital Programmes & Procurement Corporate Core Directorate Manchester City Council PO Box 502 Town Hall Manchester M60 2LA			
PROPERTY / JOB TITLE Heaton Park Farm Centre			
UPRN 010090425104		D of E Reference	
DRAWING TITLE Ground Floor Plan - Sheet 1 of 3			
JOB NO. S6710		DRAWING NO. 010090425104	
DATE 12-04-2019		REVISION 01	
SCALE @ A0 / A1 NTS / 1:100		DRAWN BY OCC	CHECKED BY ARB
APPROVED BY			

10/04/2019


B02B-WB-000
B02B-GF-000 Stable
B02B
Ground Floor
GEA: 218.2 GIA: 181.9
TRA: 174.1 NIA: 174.1

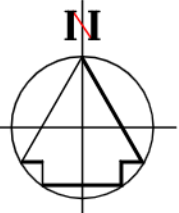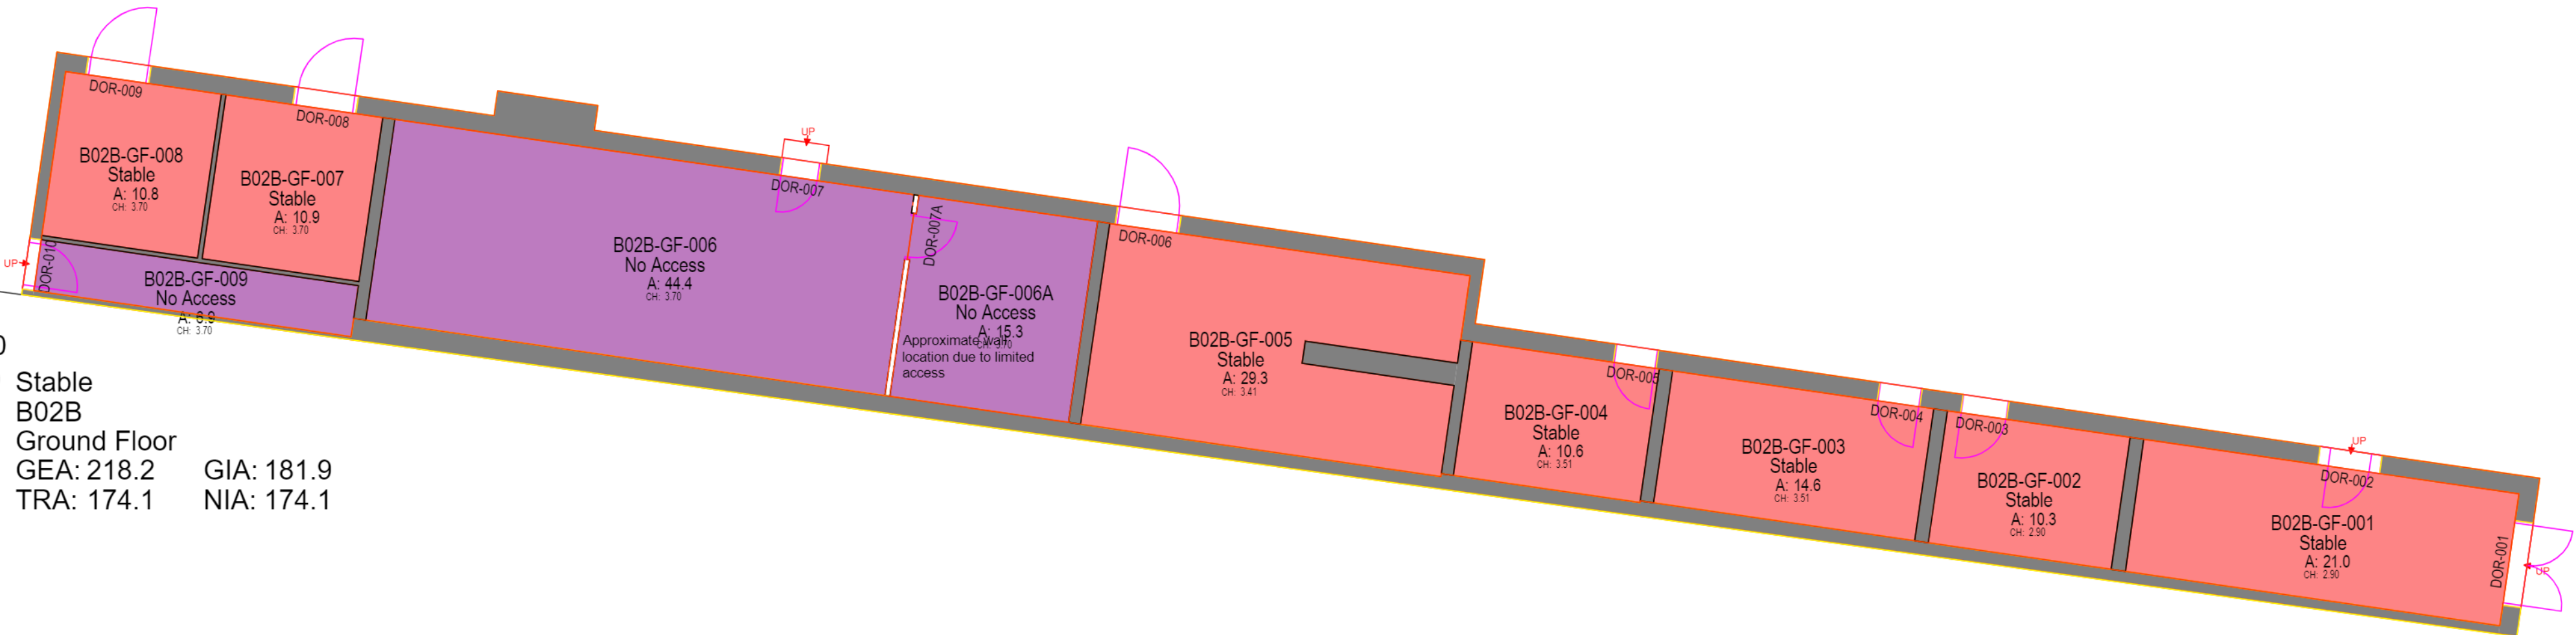

No part of this drawing or data file may be reproduced without prior written permission of the Manchester City Council or approved representative.

Contains OS data © Crown copyright and database 2018. Ordnance Survey100019568.

LEGEND

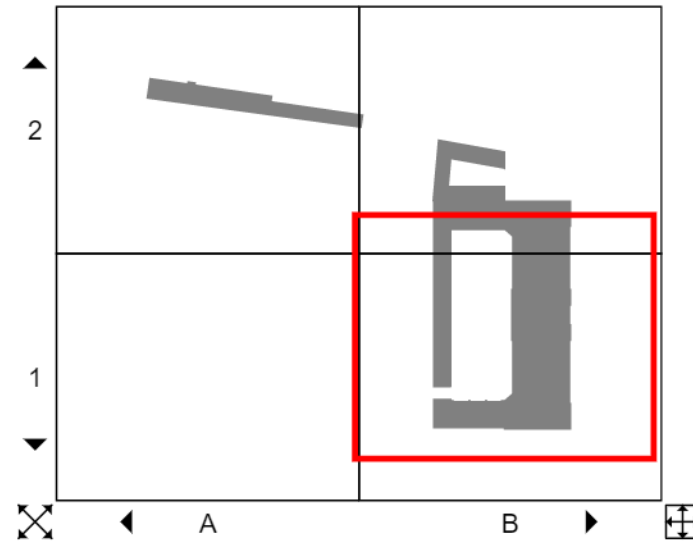

Accommodation	Sanitary
Changing/Cloaks	Training/Teaching
Child Care	Unclassified
Circulation	Utility
Dining	Vehicle Storage
Kitchen	Workshop
Medical	Worship
Office	Activity
Plant	Funeral
Recreation	Justice
Resource	Meeting
Retail	Public
Sport/Fitness	Services
Store	No Access

NOTES:

- ALL DIMENSIONS ARE IN MILLIMETRES UNLESS OTHERWISE STATED.
- THIS DRAWING IS TO BE READ IN CONJUNCTION WITH ALL OTHER RELEVANT DOCUMENTATION.
- DO NOT SCALE FROM THIS DRAWING. ALL DIMENSIONS TO BE CONFIRMED ON SITE.


Rev	Description	By	Date

Capital Programmes & Procurement Corporate Core Directorate Manchester City Council PO Box 552 Town Hall Manchester M60 2LA			
PROPERTY / JOB TITLE Heaton Park Farm Centre			
UPRN 010090425104		D of E Reference	
DRAWING TITLE Ground Floor Plan - Sheet 2 of 3			
JOB NO S6710		DRAWING NO 010090425104	
DATE 12-04-2019		REVISION 01	
SCALE @ A0 / A1 NTS / 1:100		DRAWN BY OCC	CHECKED BY ARB
		APPROVED BY	




B02-WB-000
B02-GF-000

Main Building
B02
Ground Floor
GEA: 1175.9 GIA: 1061.6
TRA: 976.4 NIA: 778.9

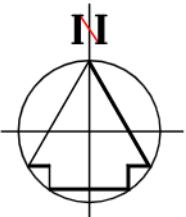

No part of this drawing or data file may be reproduced without prior written permission of the Manchester City Council or approved representative.


Contains OS data © Crown copyright and database 2018. Ordnance Survey100019568.

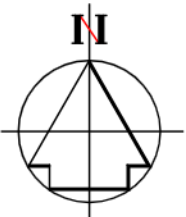

No part of this drawing or data file may be reproduced without prior written permission of the Manchester City Council or approved representative.

Contains OS data © Crown copyright and database 2018. Ordnance Survey100019568.

LEGEND

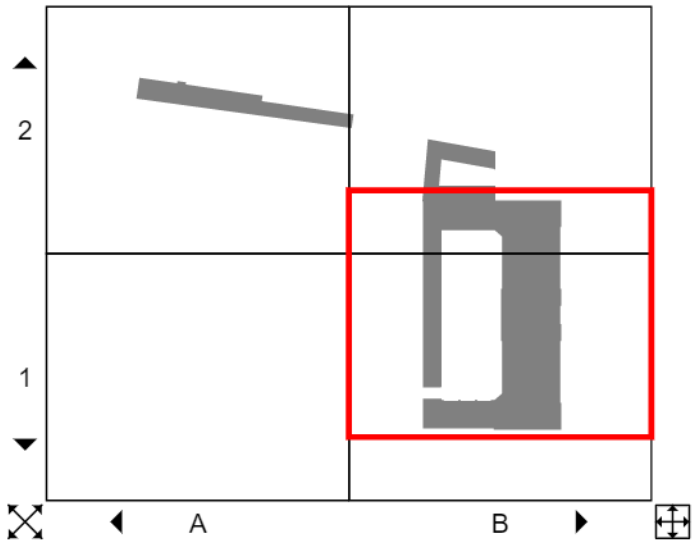


Accommodation	Sanitary
Changing/Cloaks	Training/Teaching
Child Care	Unclassified
Circulation	Utility
Dining	Vehicle Storage
Kitchen	Workshop
Medical	Worship
Office	Activity
Plant	Funeral
Recreation	Justice
Resource	Meeting
Retail	Public
Sport/Fitness	Services
Store	No Access

NOTES:


- ALL DIMENSIONS ARE IN MILLIMETRES UNLESS OTHERWISE STATED.
- THIS DRAWING IS TO BE READ IN CONJUNCTION WITH ALL OTHER RELEVANT DOCUMENTATION.
- DO NOT SCALE FROM THIS DRAWING. ALL DIMENSIONS TO BE CONFIRMED ON SITE.

Rev	Description	By	Date

Capital Programmes & Procurement Corporate Core Directorate Manchester City Council PO Box 502 Town Hall Manchester M60 2LA			
PROPERTY / JOB TITLE Heaton Park Farm Centre			
UPRN 010090425104		D of E Reference	
DRAWING TITLE Level 01 Plan - Sheet 1 of 1			
JOB NO S6710		DRAWING NO 010090425104	
DATE 12-04-2019		REVISION 01	
SCALE @ A0 / A1 NTS / 1:100		DRAWN BY OCC	CHECKED BY ARB
		APPROVED BY	

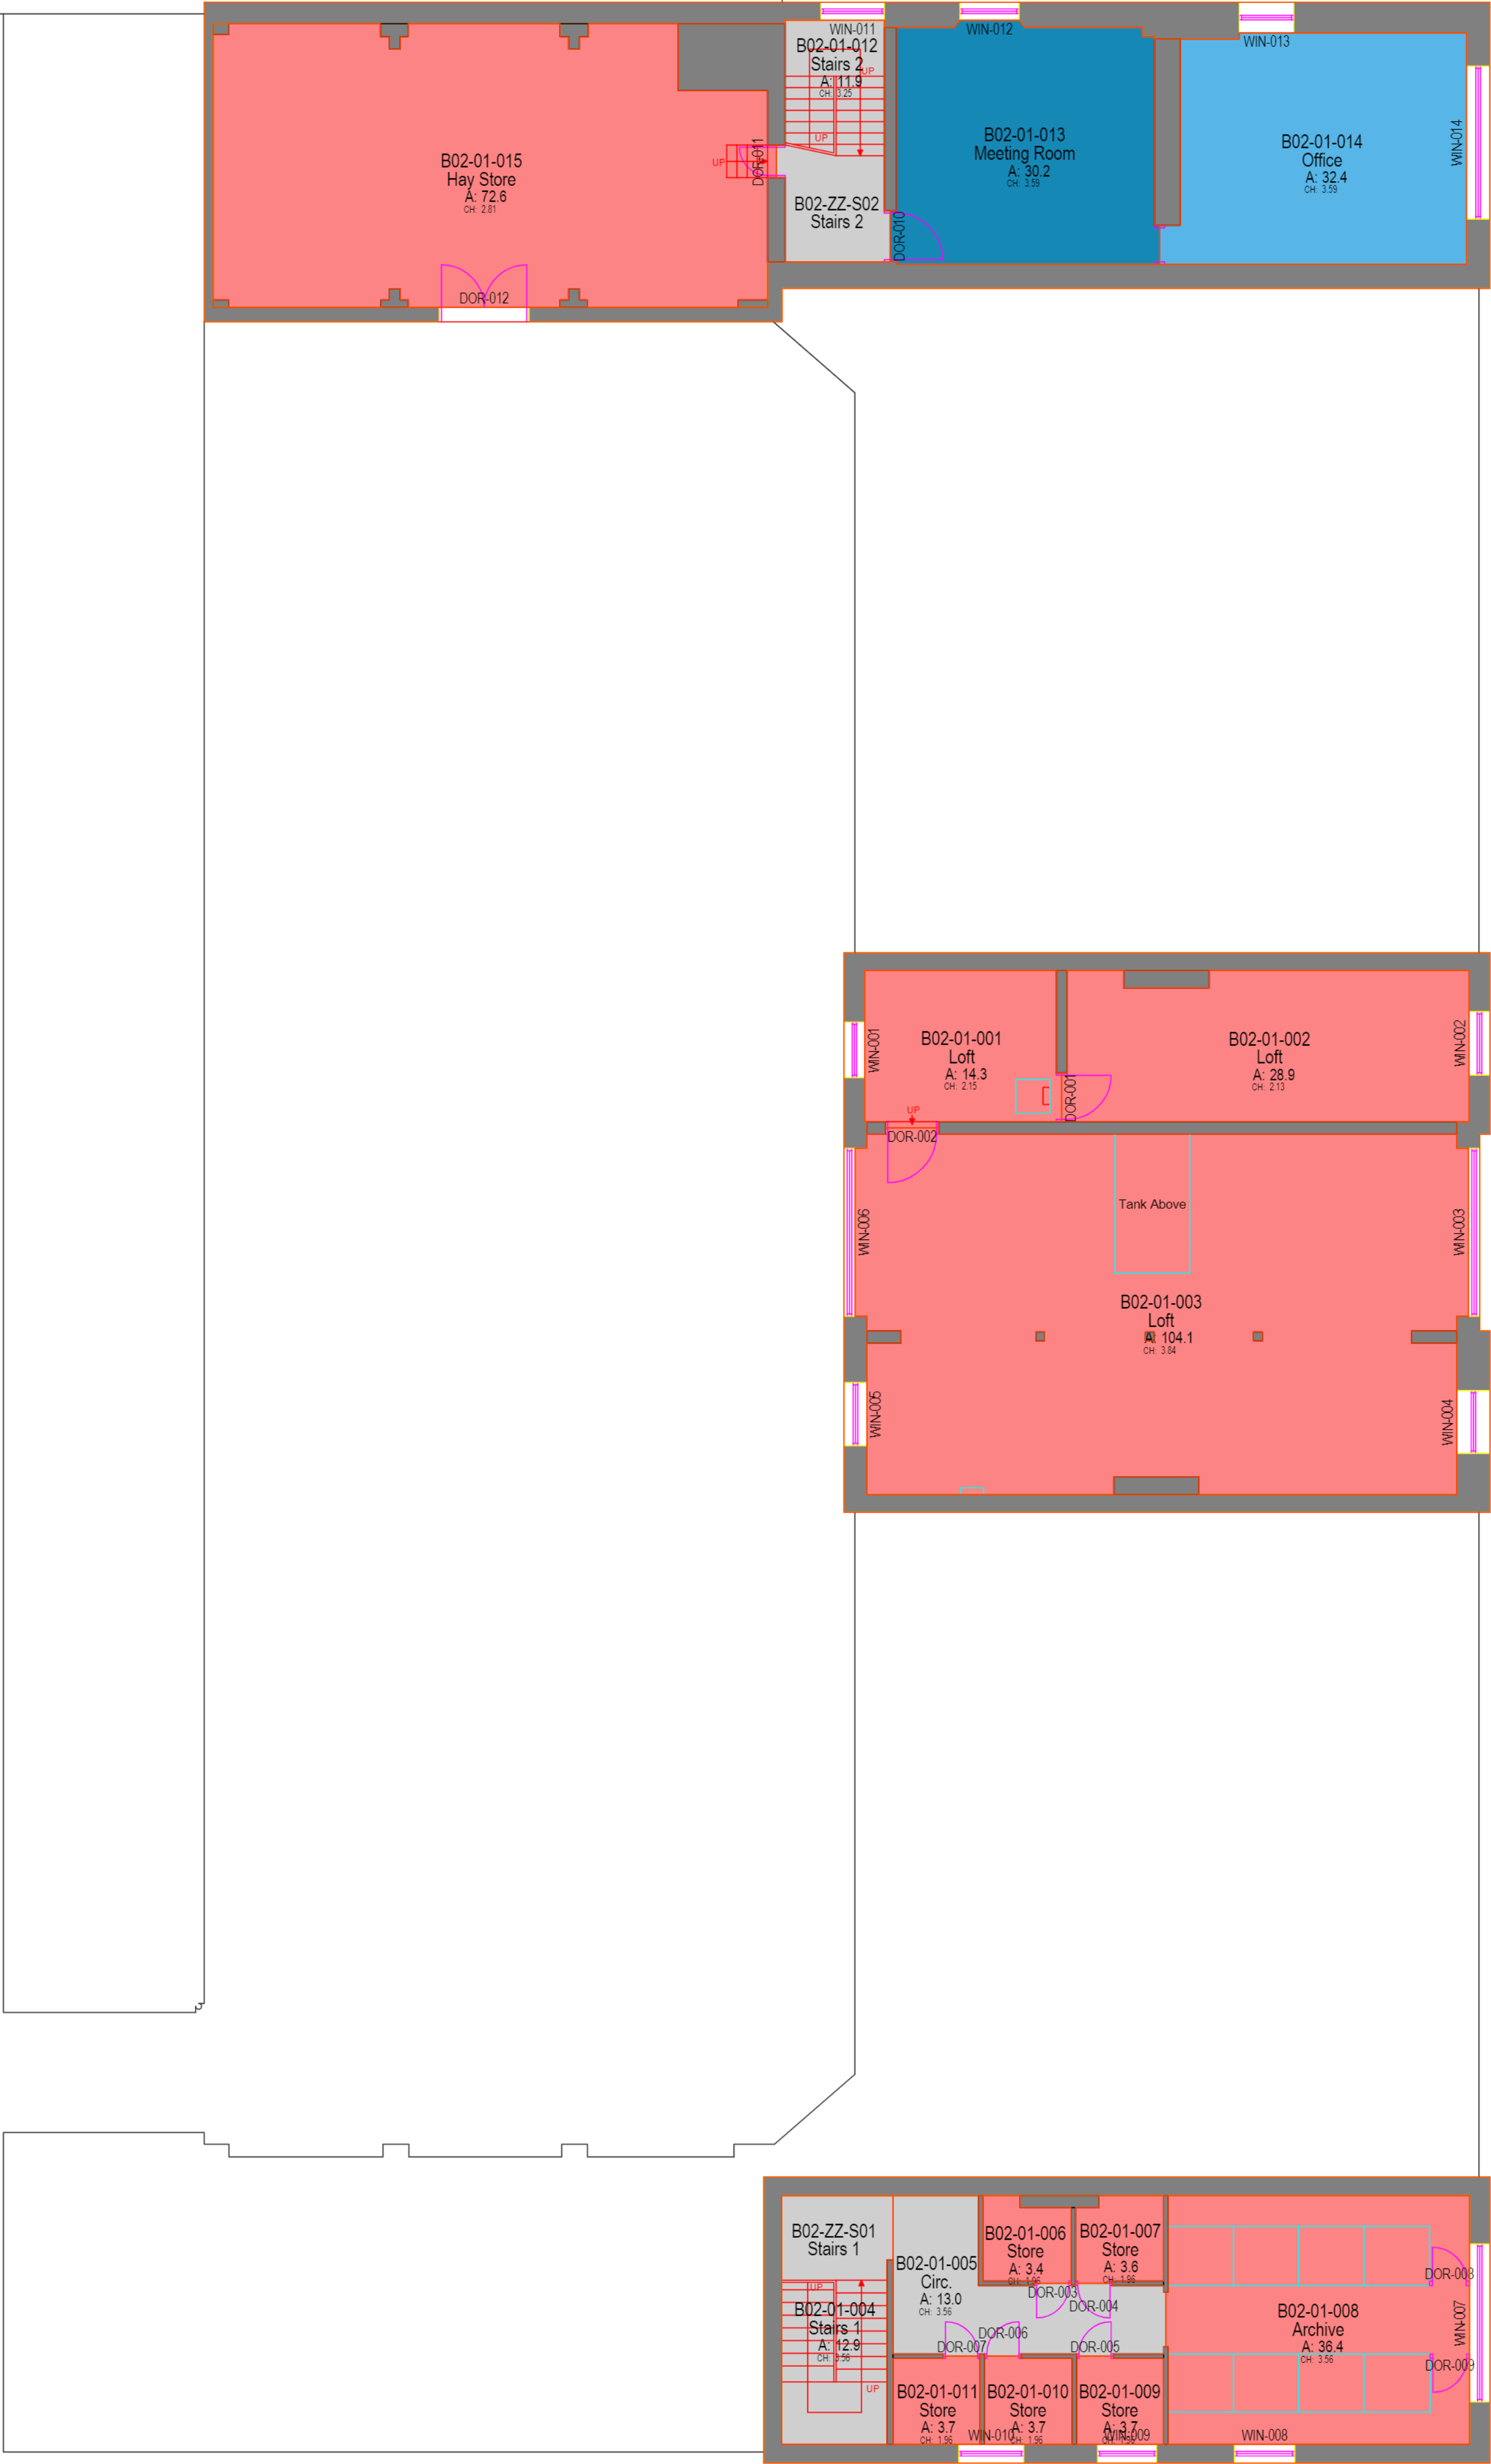

B02-01-000 Main Building
B02

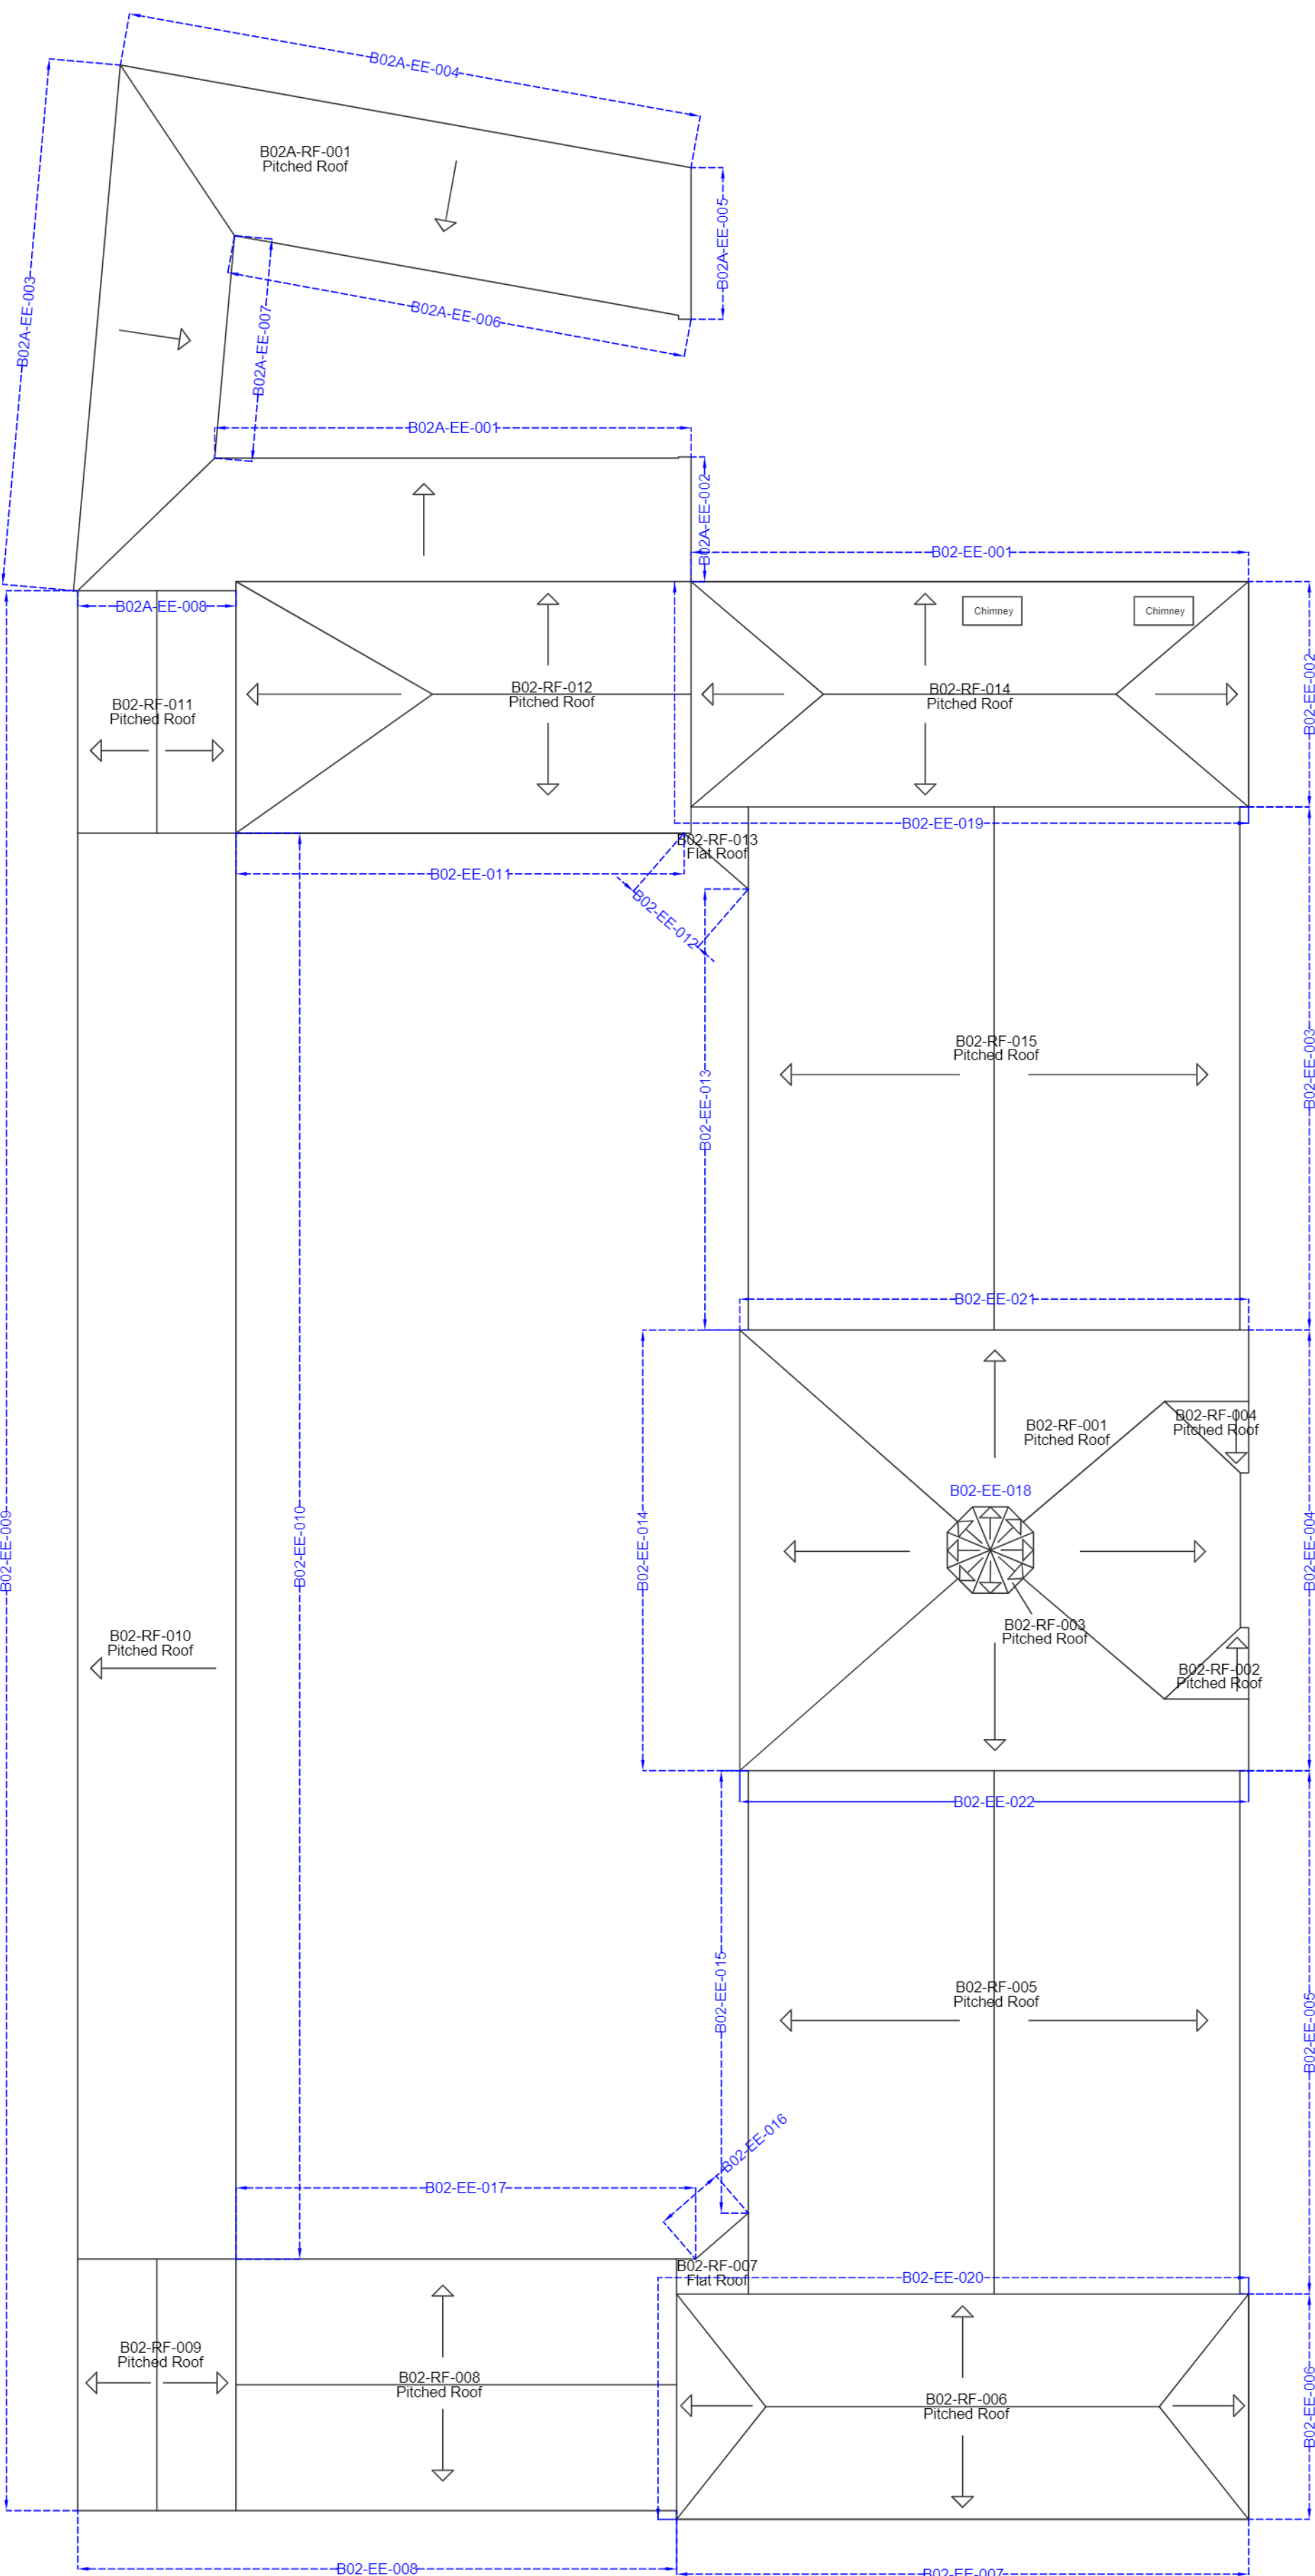

Capital Programmes & Procurement Corporate Core Directorate Manchester City Council PO Box 552 Town Hall Manchester M60 2LA			
PROPERTY / JOB TITLE Heaton Park Farm Centre			
UPRN 010090425104		D of E Reference	
DRAWING TITLE Roof Plan			
JOB NO. S6710		DRAWING NO. 010090425104	
DATE 12-04-2019		REVISION 01	
SCALE @ A0 / A1 NTS / 1:100	DRAWN BY OCC	CHECKED BY ARB	APPROVED BY

Contains OS data © Crown copyright and database 2018. Ordnance Survey100019568

