


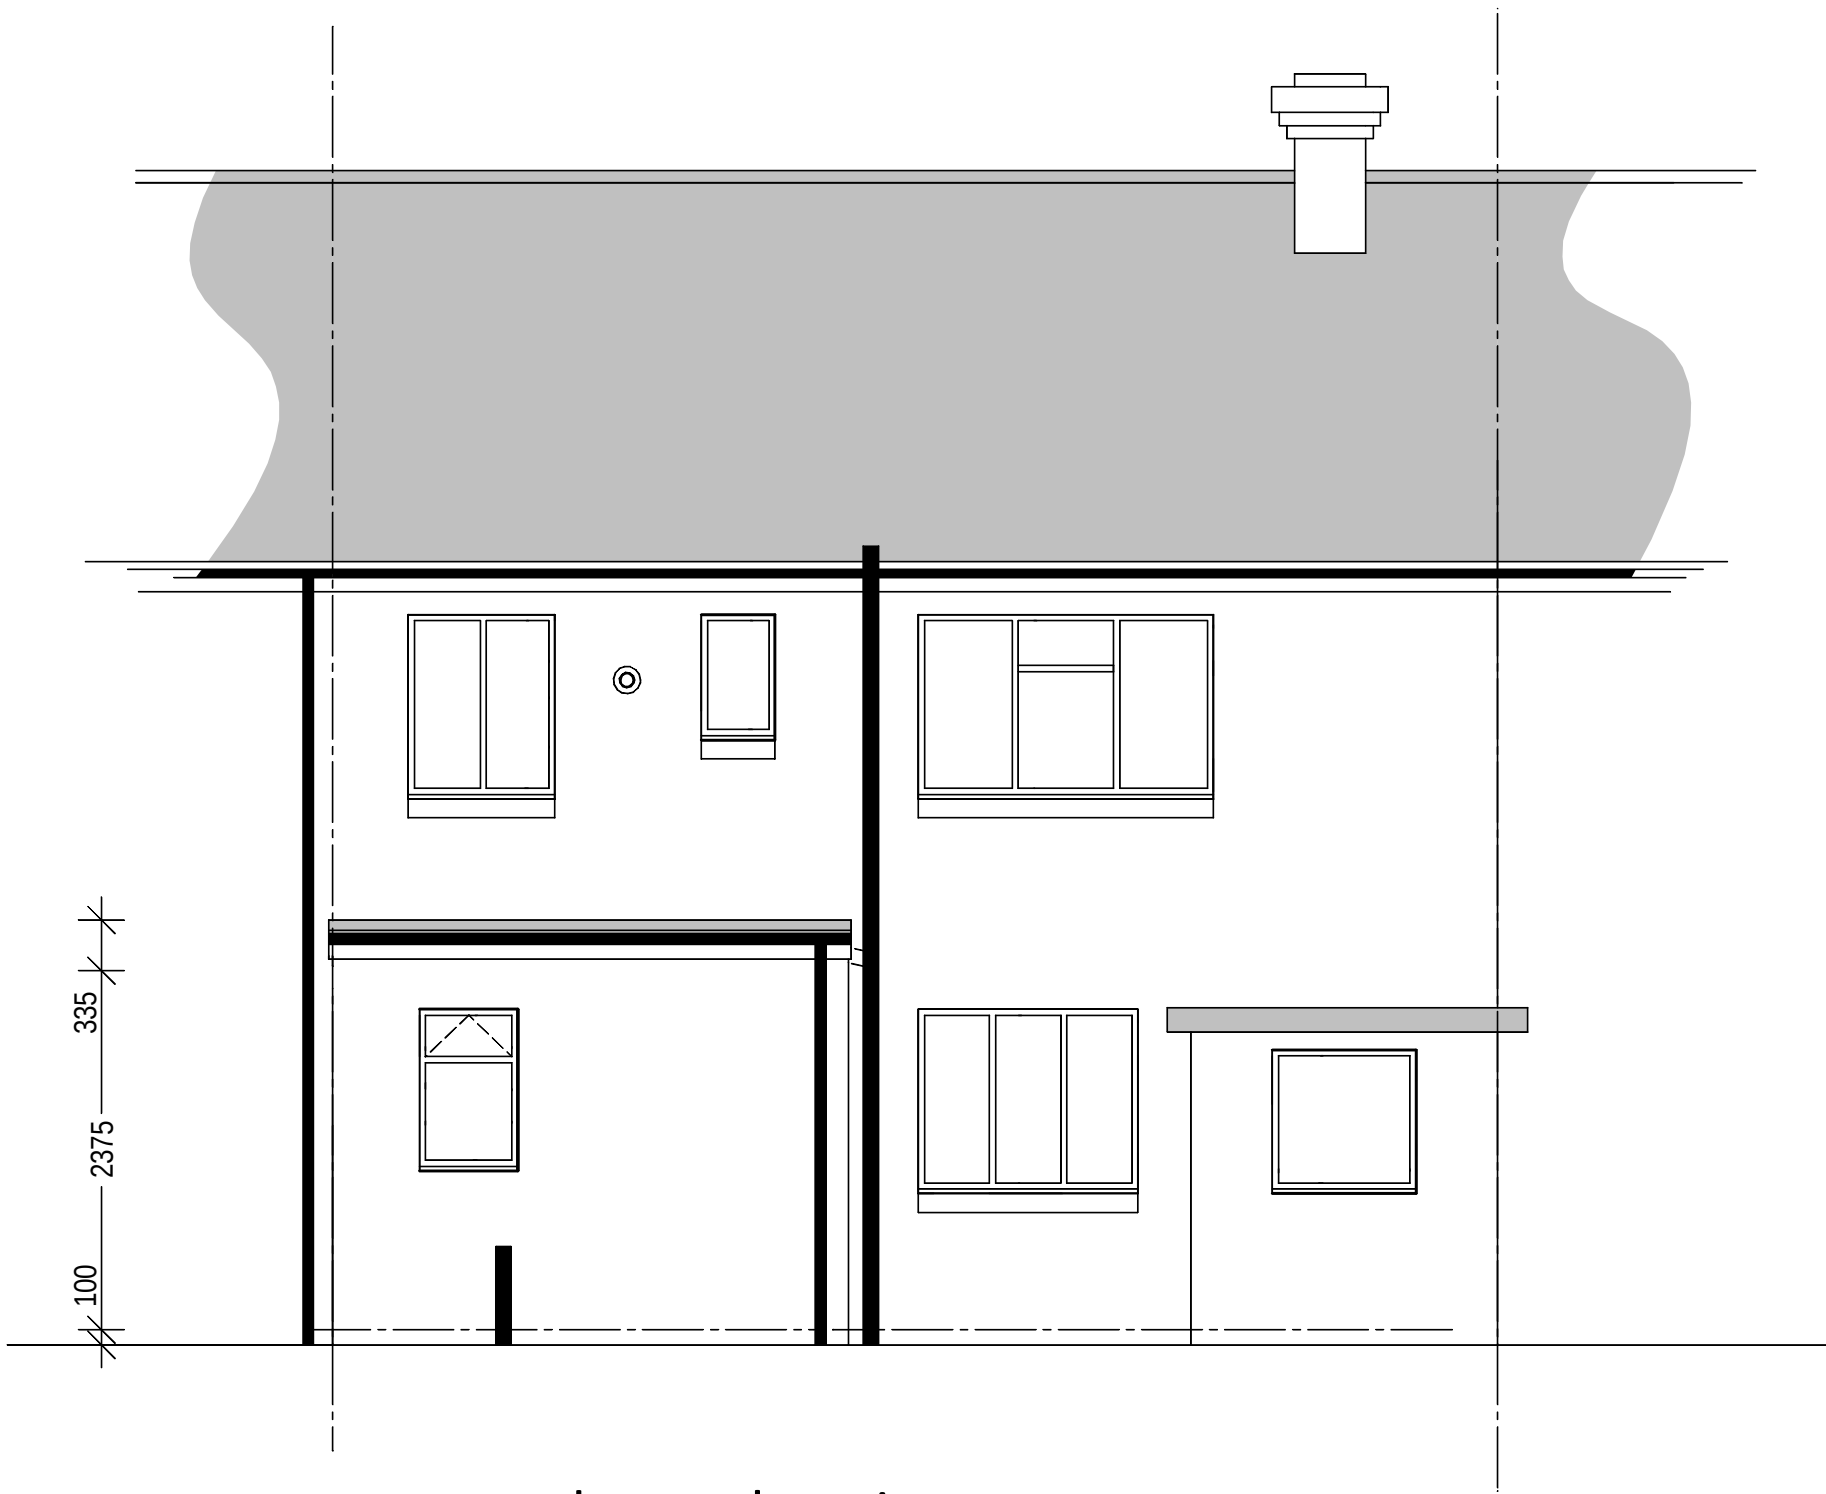


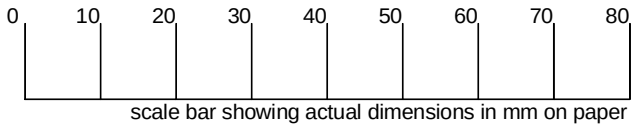


proposed rear elevation
south east

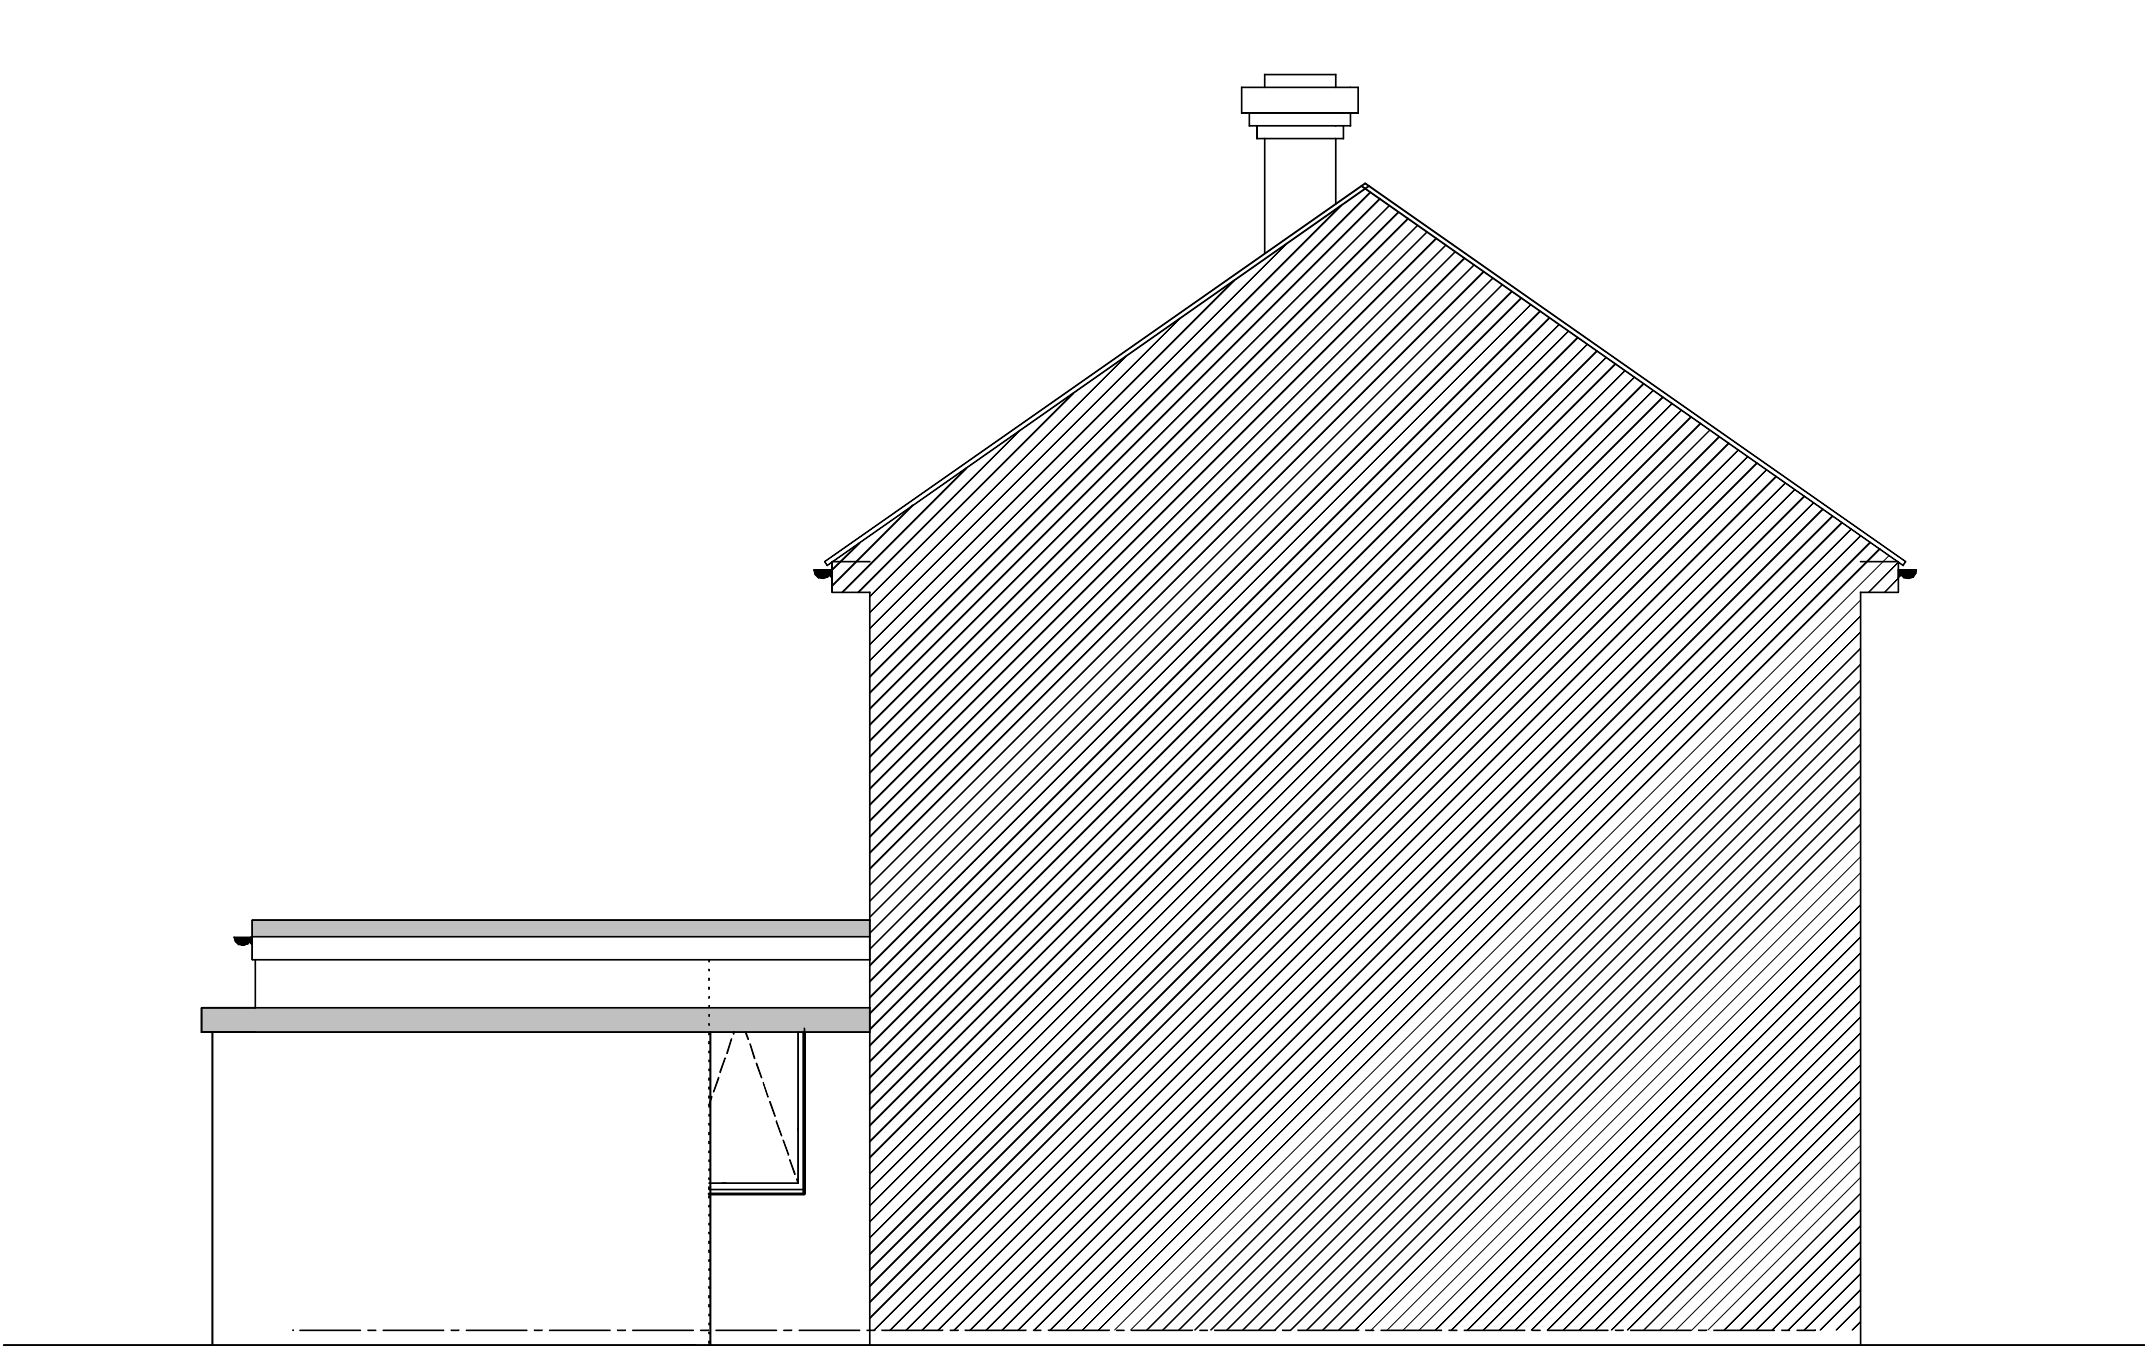


proposed side elevation
north east

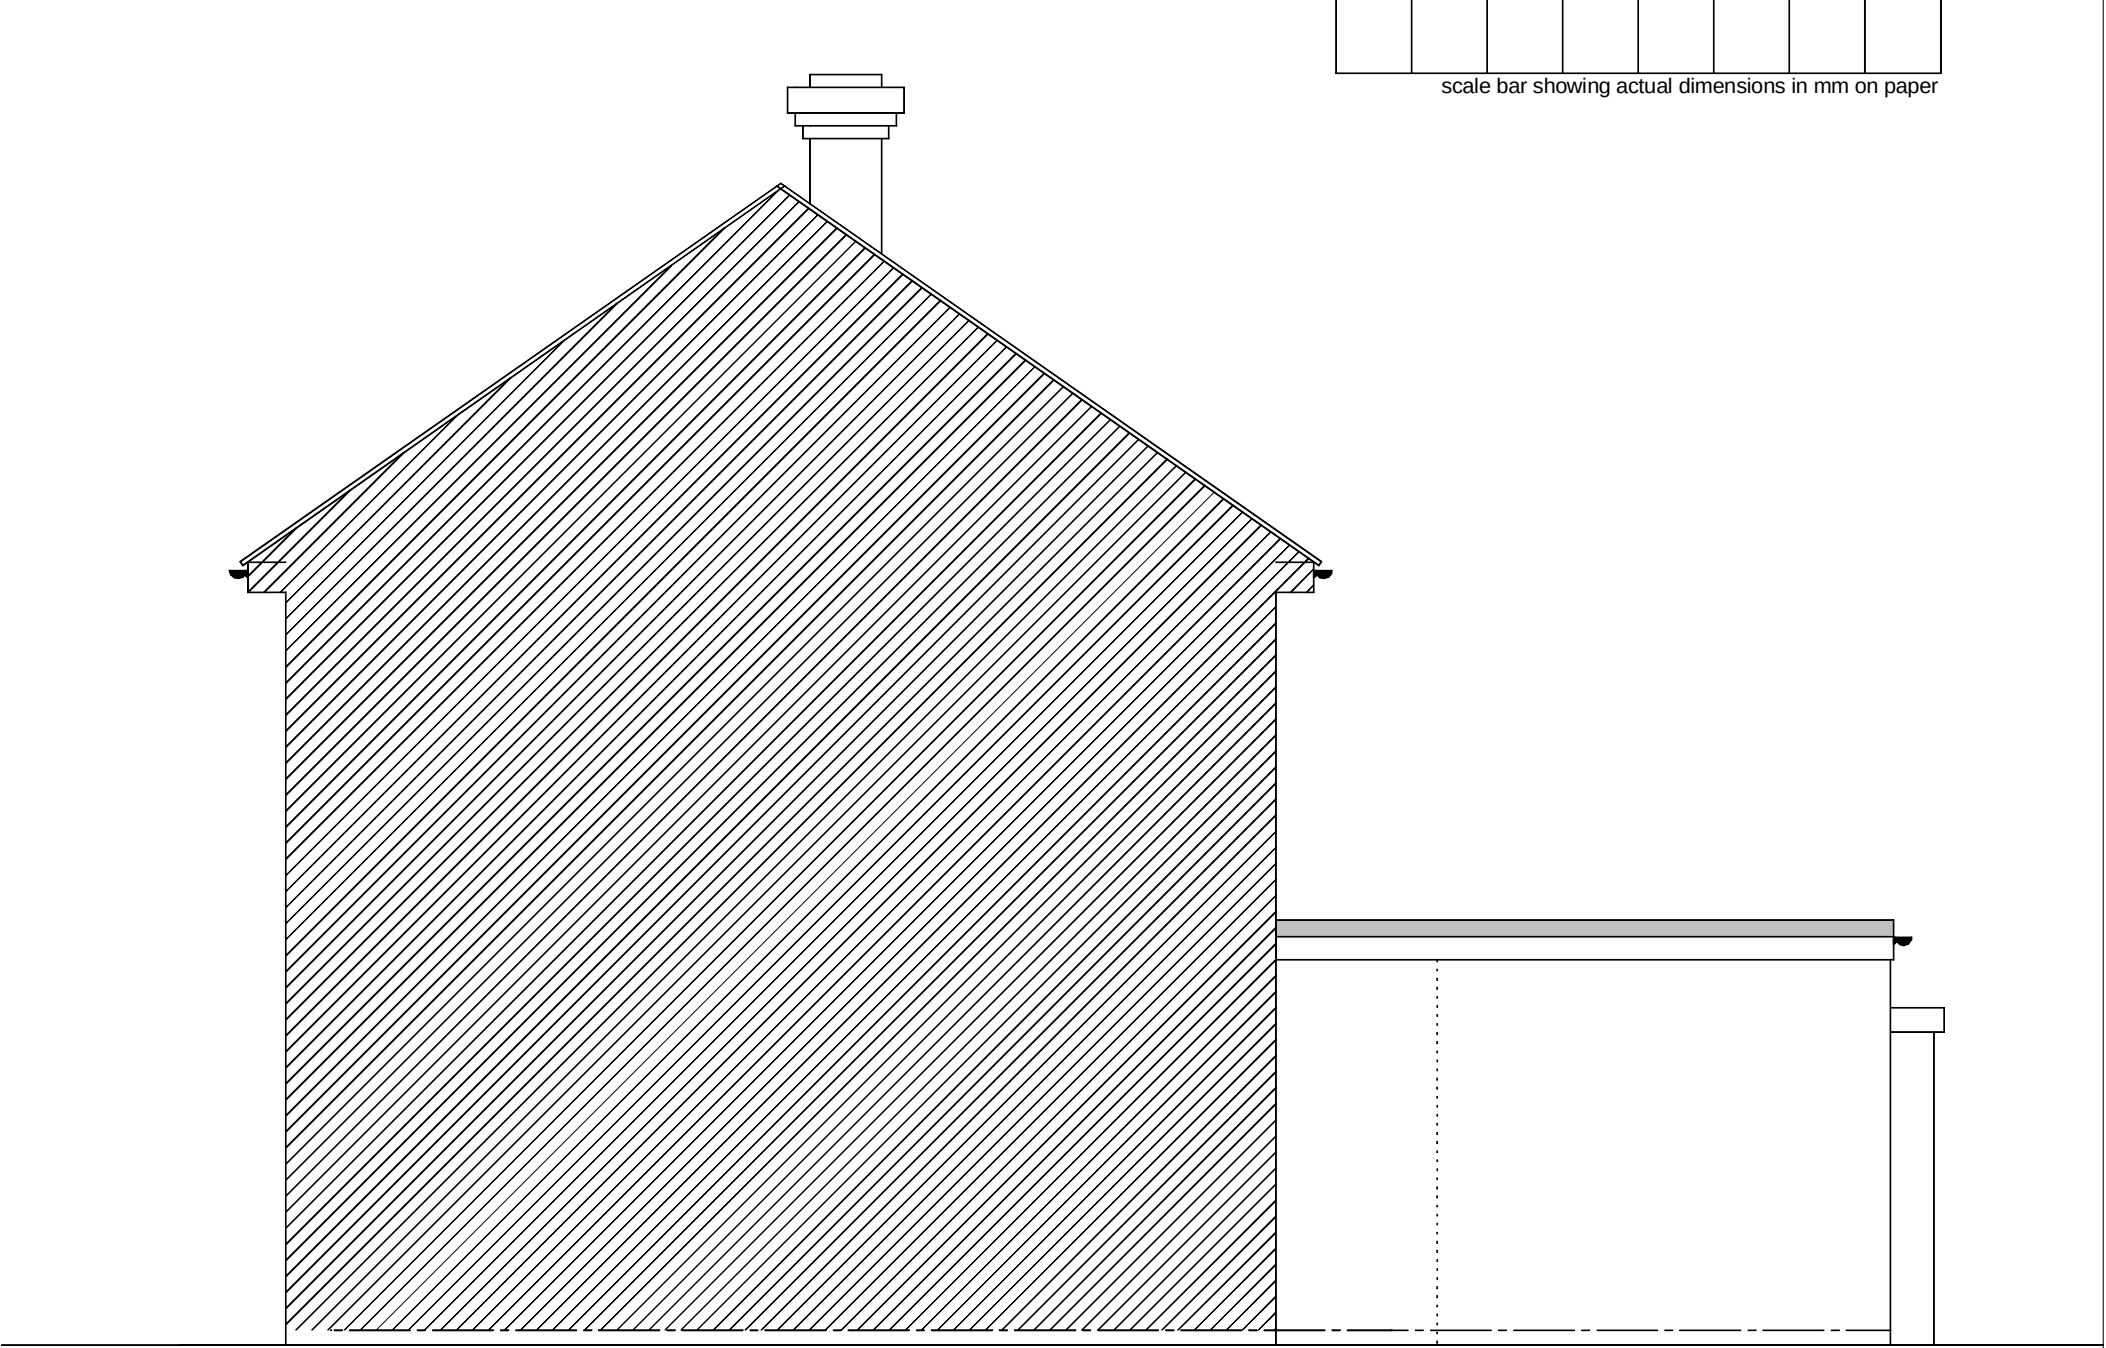


proposed side elevation
south west

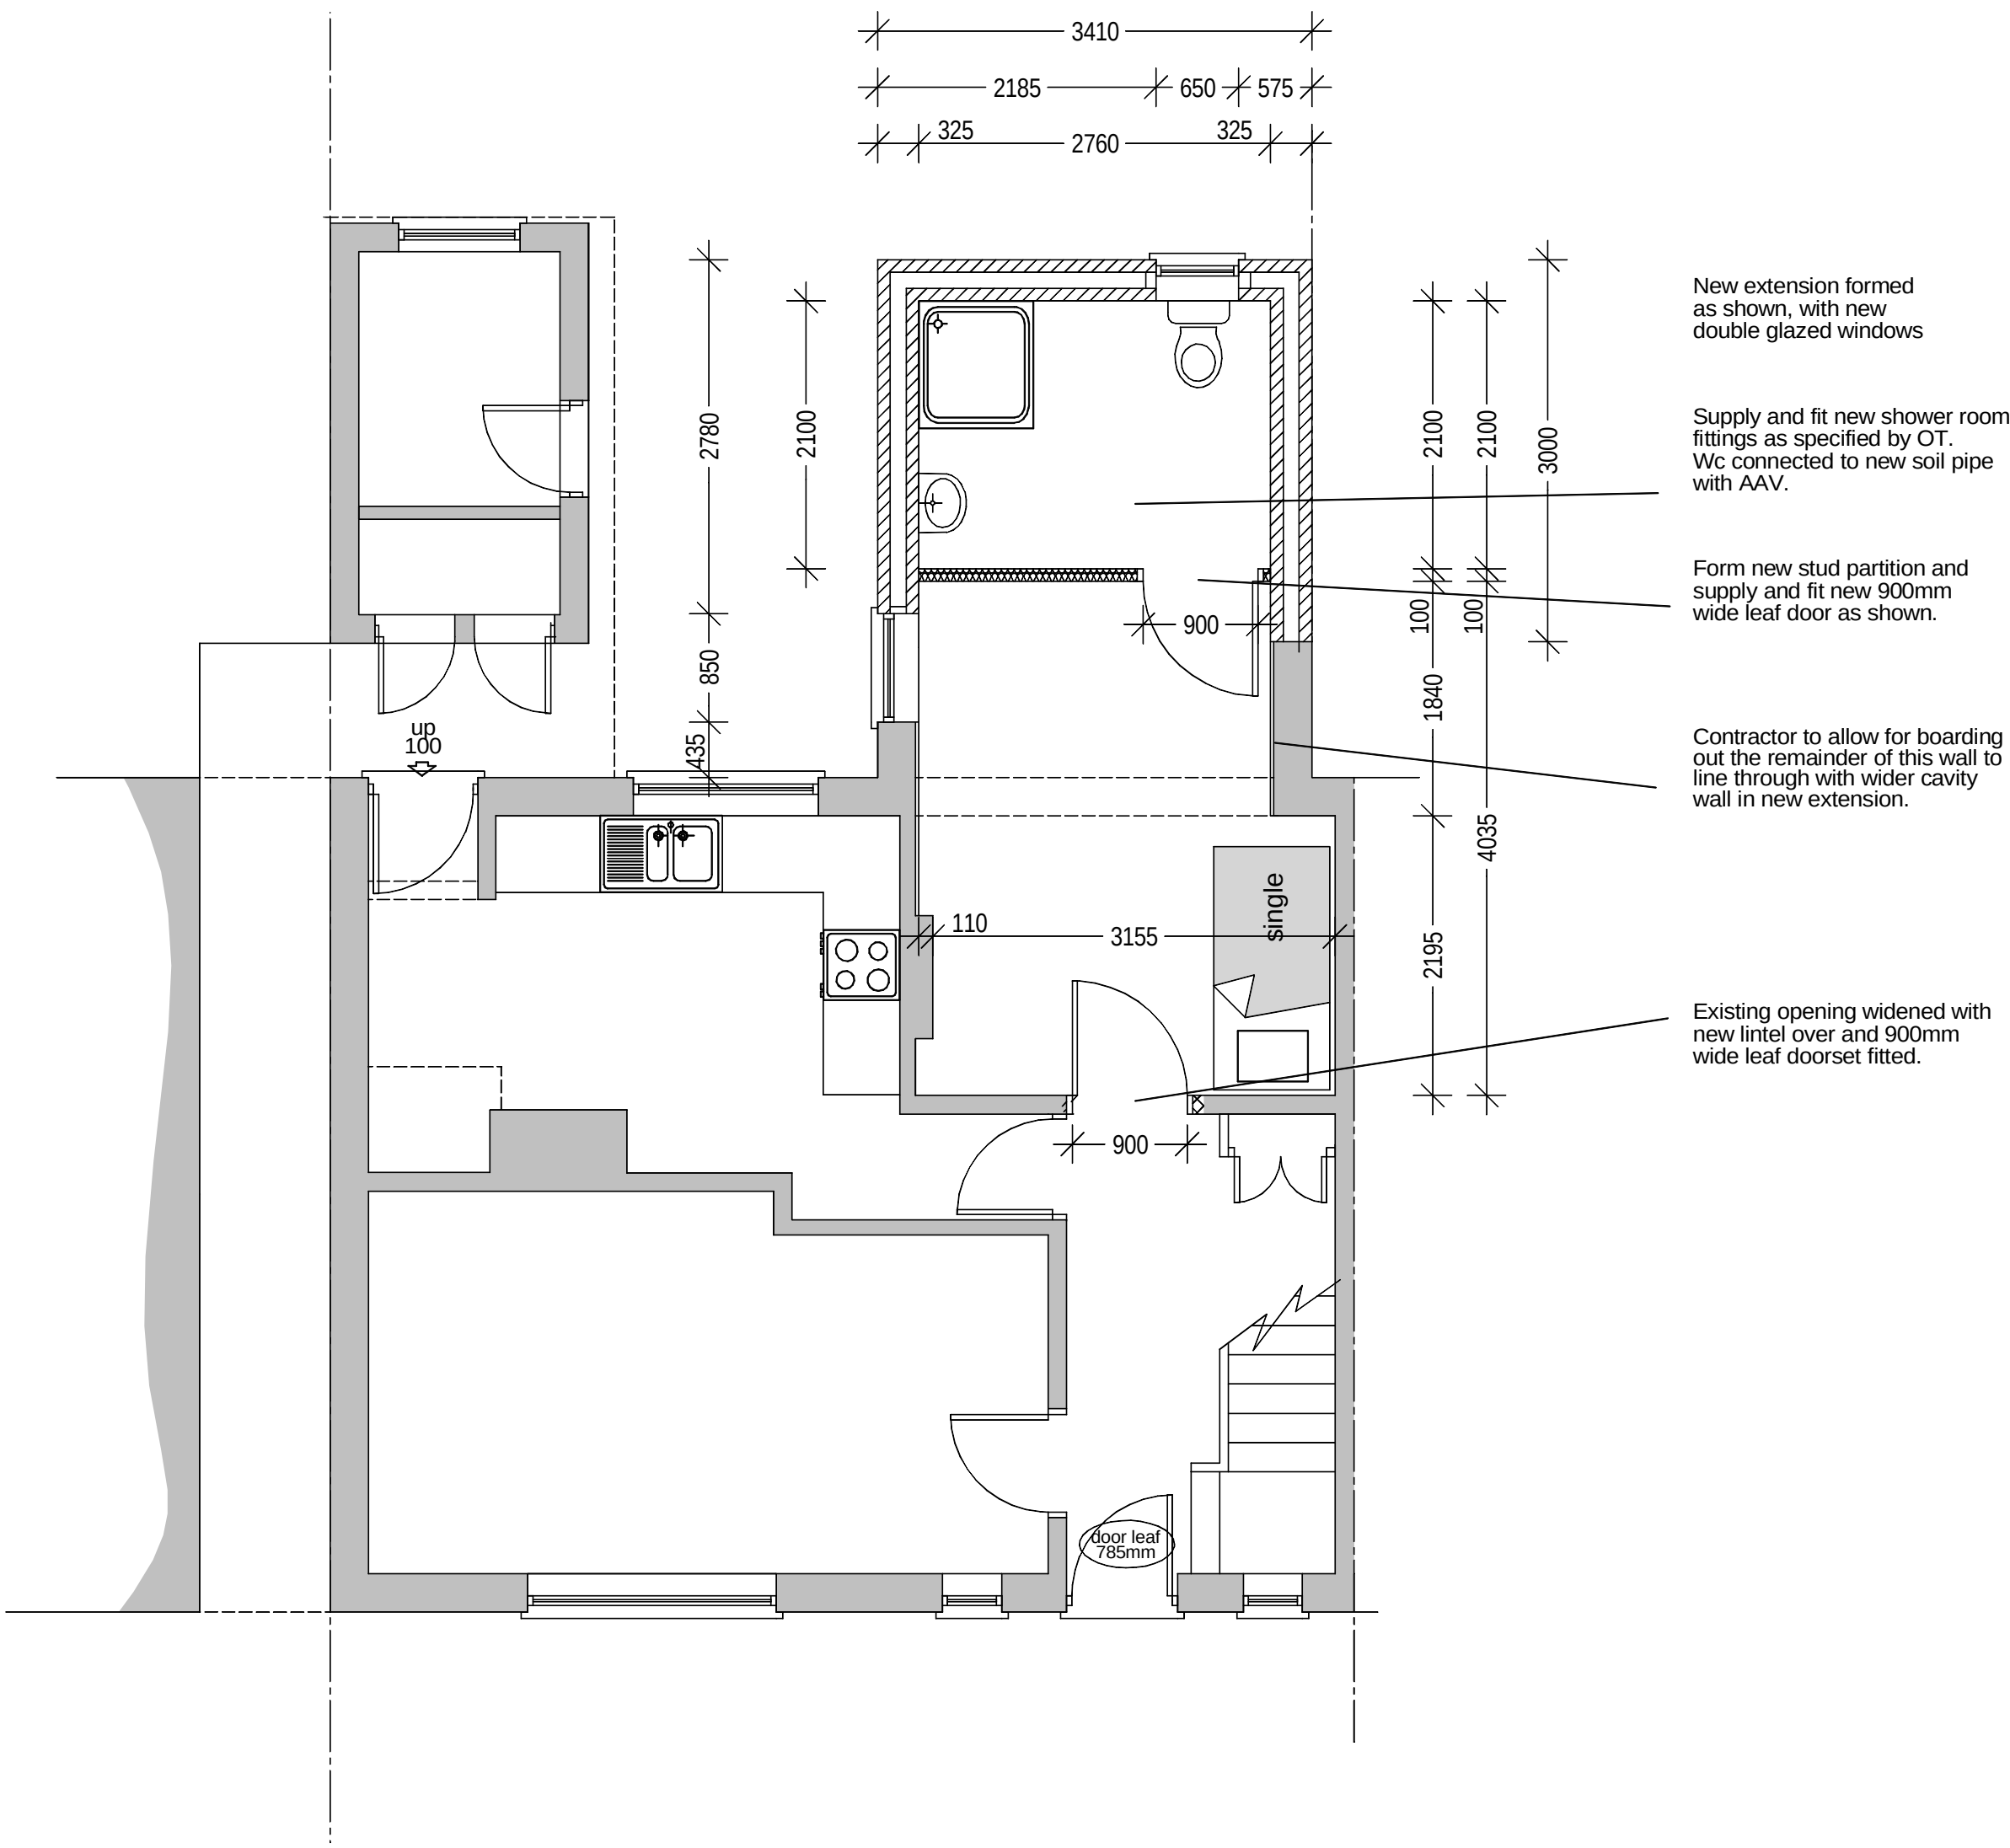

proposed ground floor plan

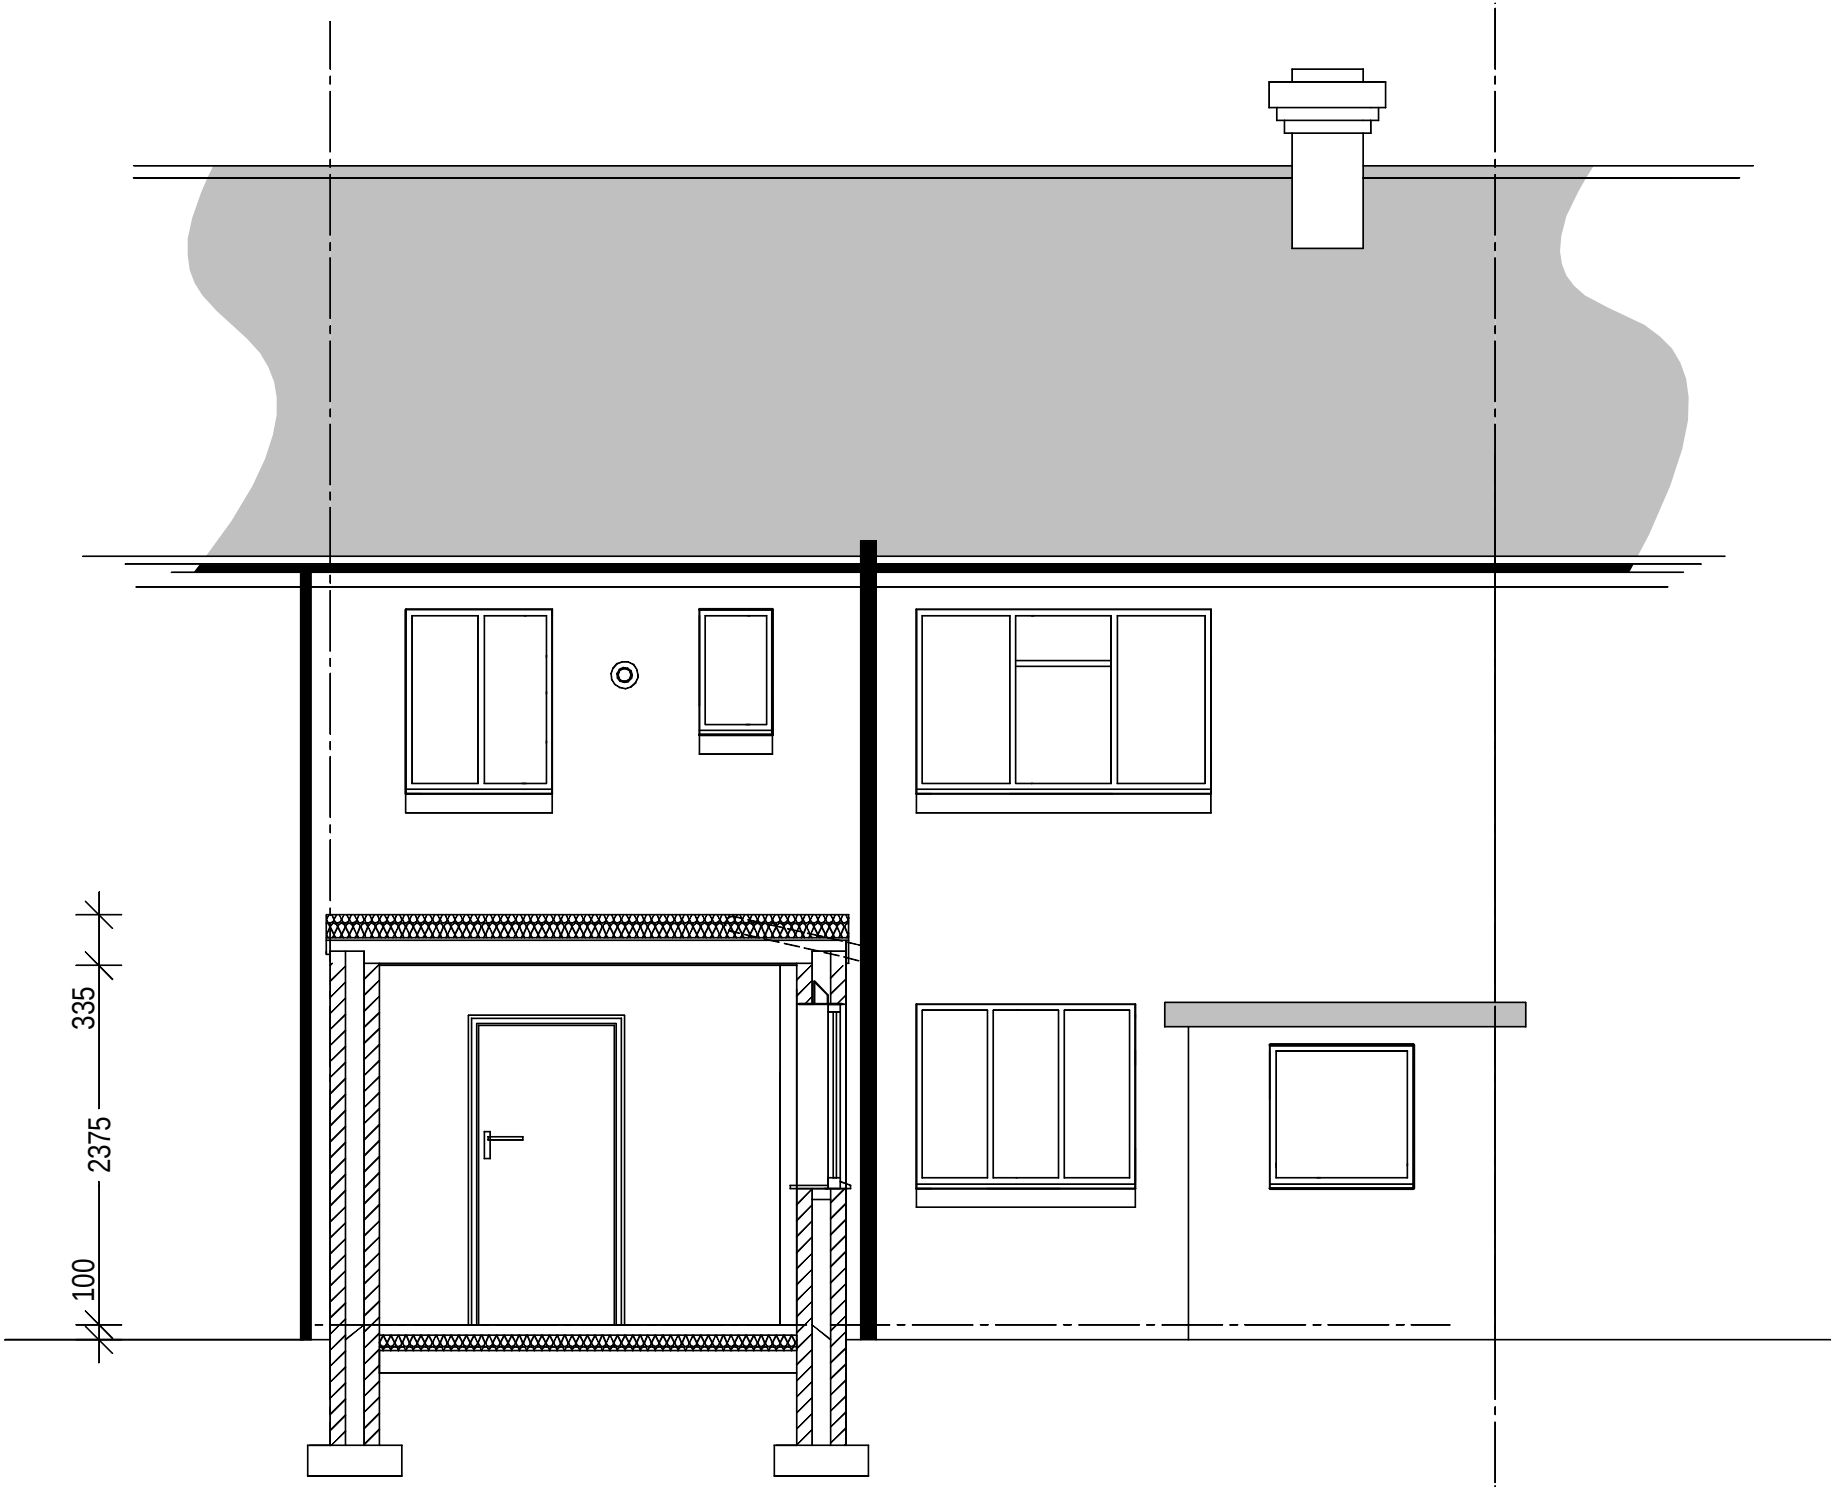

proposed section

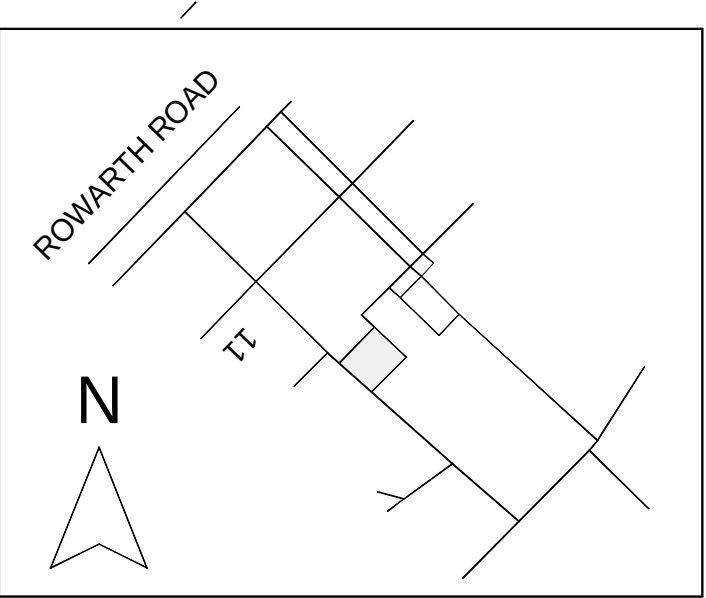

proposed block plan 1:500

a: updated for planning 22mar'24

CLIENT Wythenshawe Community Housing Group		
PROJECT EXTENSION & ADAPTATIONS		
LOCATION 9 ROWARTH ROAD WYTHENSHAW		
TITLE PROPOSED PLAN, SECTION & ELEVATIONS		
SCALE + PAPER SIZE 1:50 @ A1	DATE OCT '23	DRAWN BY <i>am</i>
REVISION 1398	DRAWING NO 2	REVISION a

HEATON DESIGN LTD
ARCHITECTURAL DESIGN

153 WOODSMOOR LANE
WOODSMOOR
STOCKPORT
CHESHIRE
SK3 8TH

PHONE + FAX
0161 - 456 7766

MOBILE
07973 - 208126

EMAIL
info@heatondesign.com