




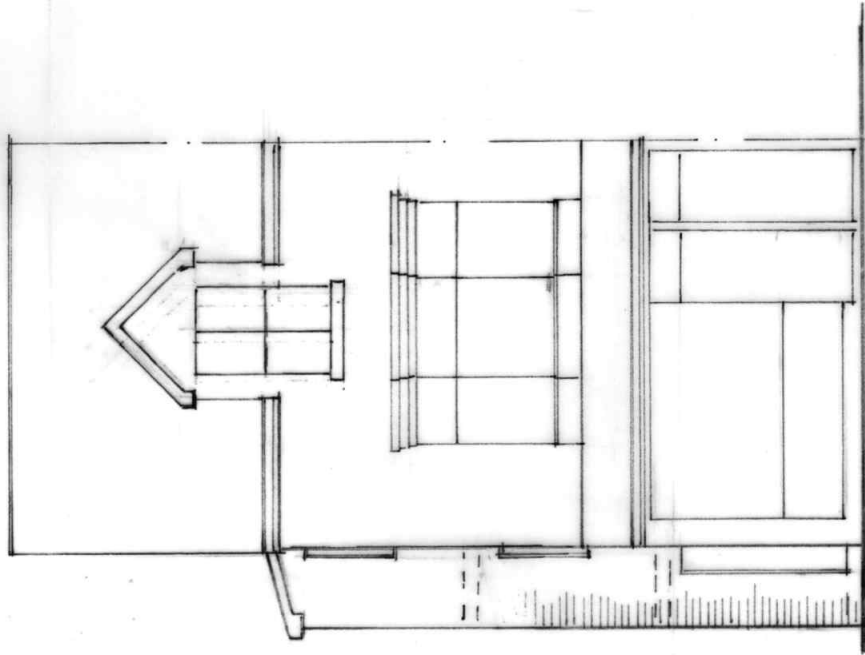

FRONT ELEVATION
(PROPOSED)

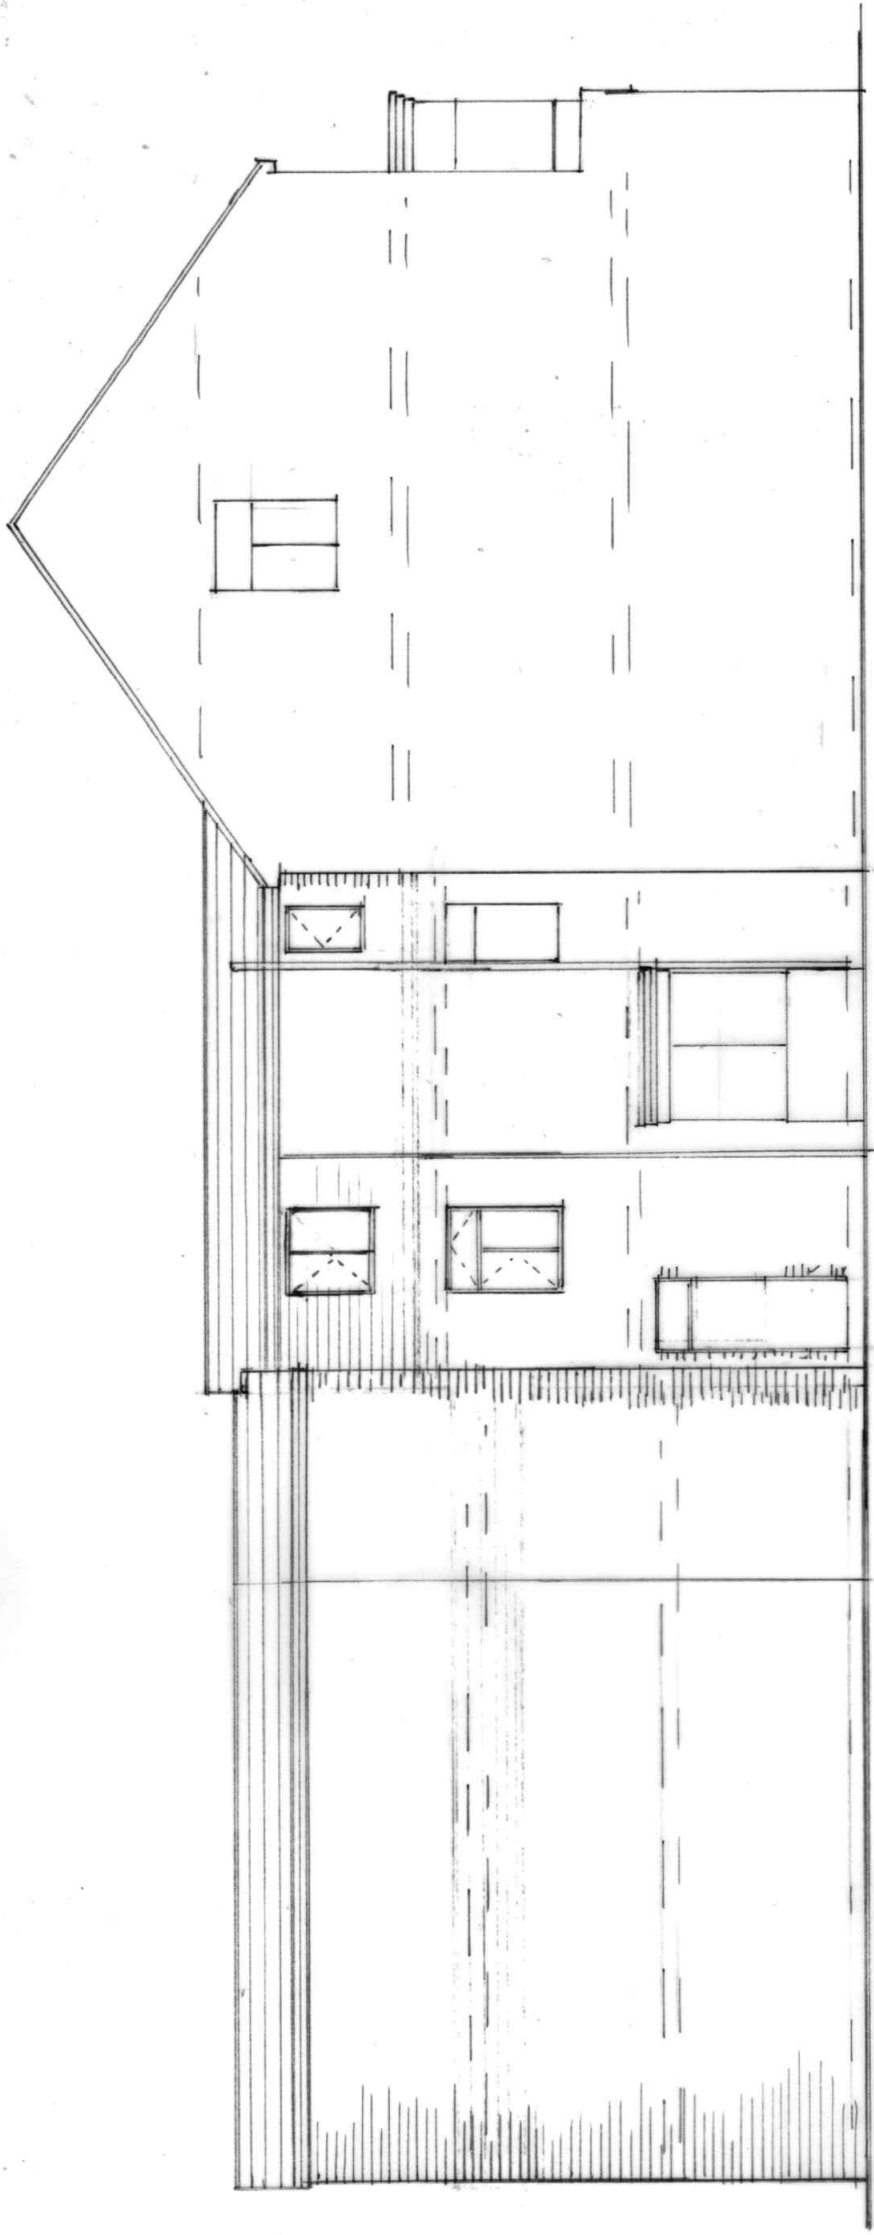

SIDE ELEVATION
(PROPOSED)

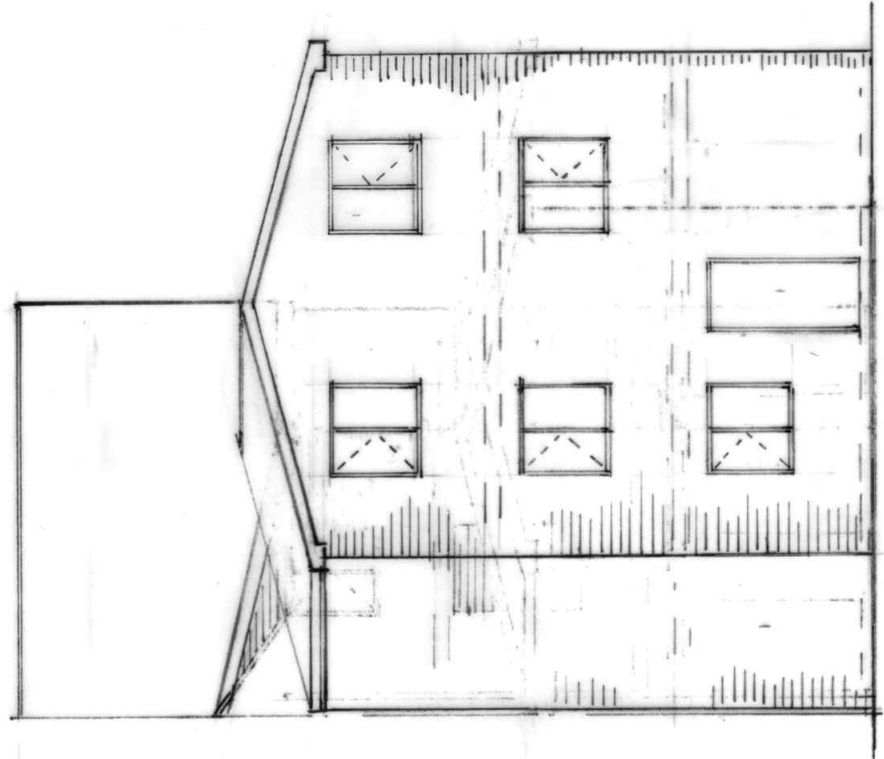

REAR ELEVATION
(PROPOSED)

BUILDING DESIGN SERVICES

M. FAROOQ

418 Bury Road Rochdale OL11 5EU.

Tel: 01706 712231 Mob: 07967605763

PROPOSED THREE STOREY REAR EXTENSION AND
ALTERATION TO EXISTING BUILDING TO FORM TO THE
REAR ONE SELF CONTAINED FLAT AT 1ST AND 2ND
FLOORS AT 117A WITHINGTON ROAD WHALLEY
RANGE MANCHESTER M16 8EE

For: RANGE SOLICITORS

Elevation

Scale 1:100

2081 / 5