



FOR ILLUSTRATIVE
PURPOSES ONLY

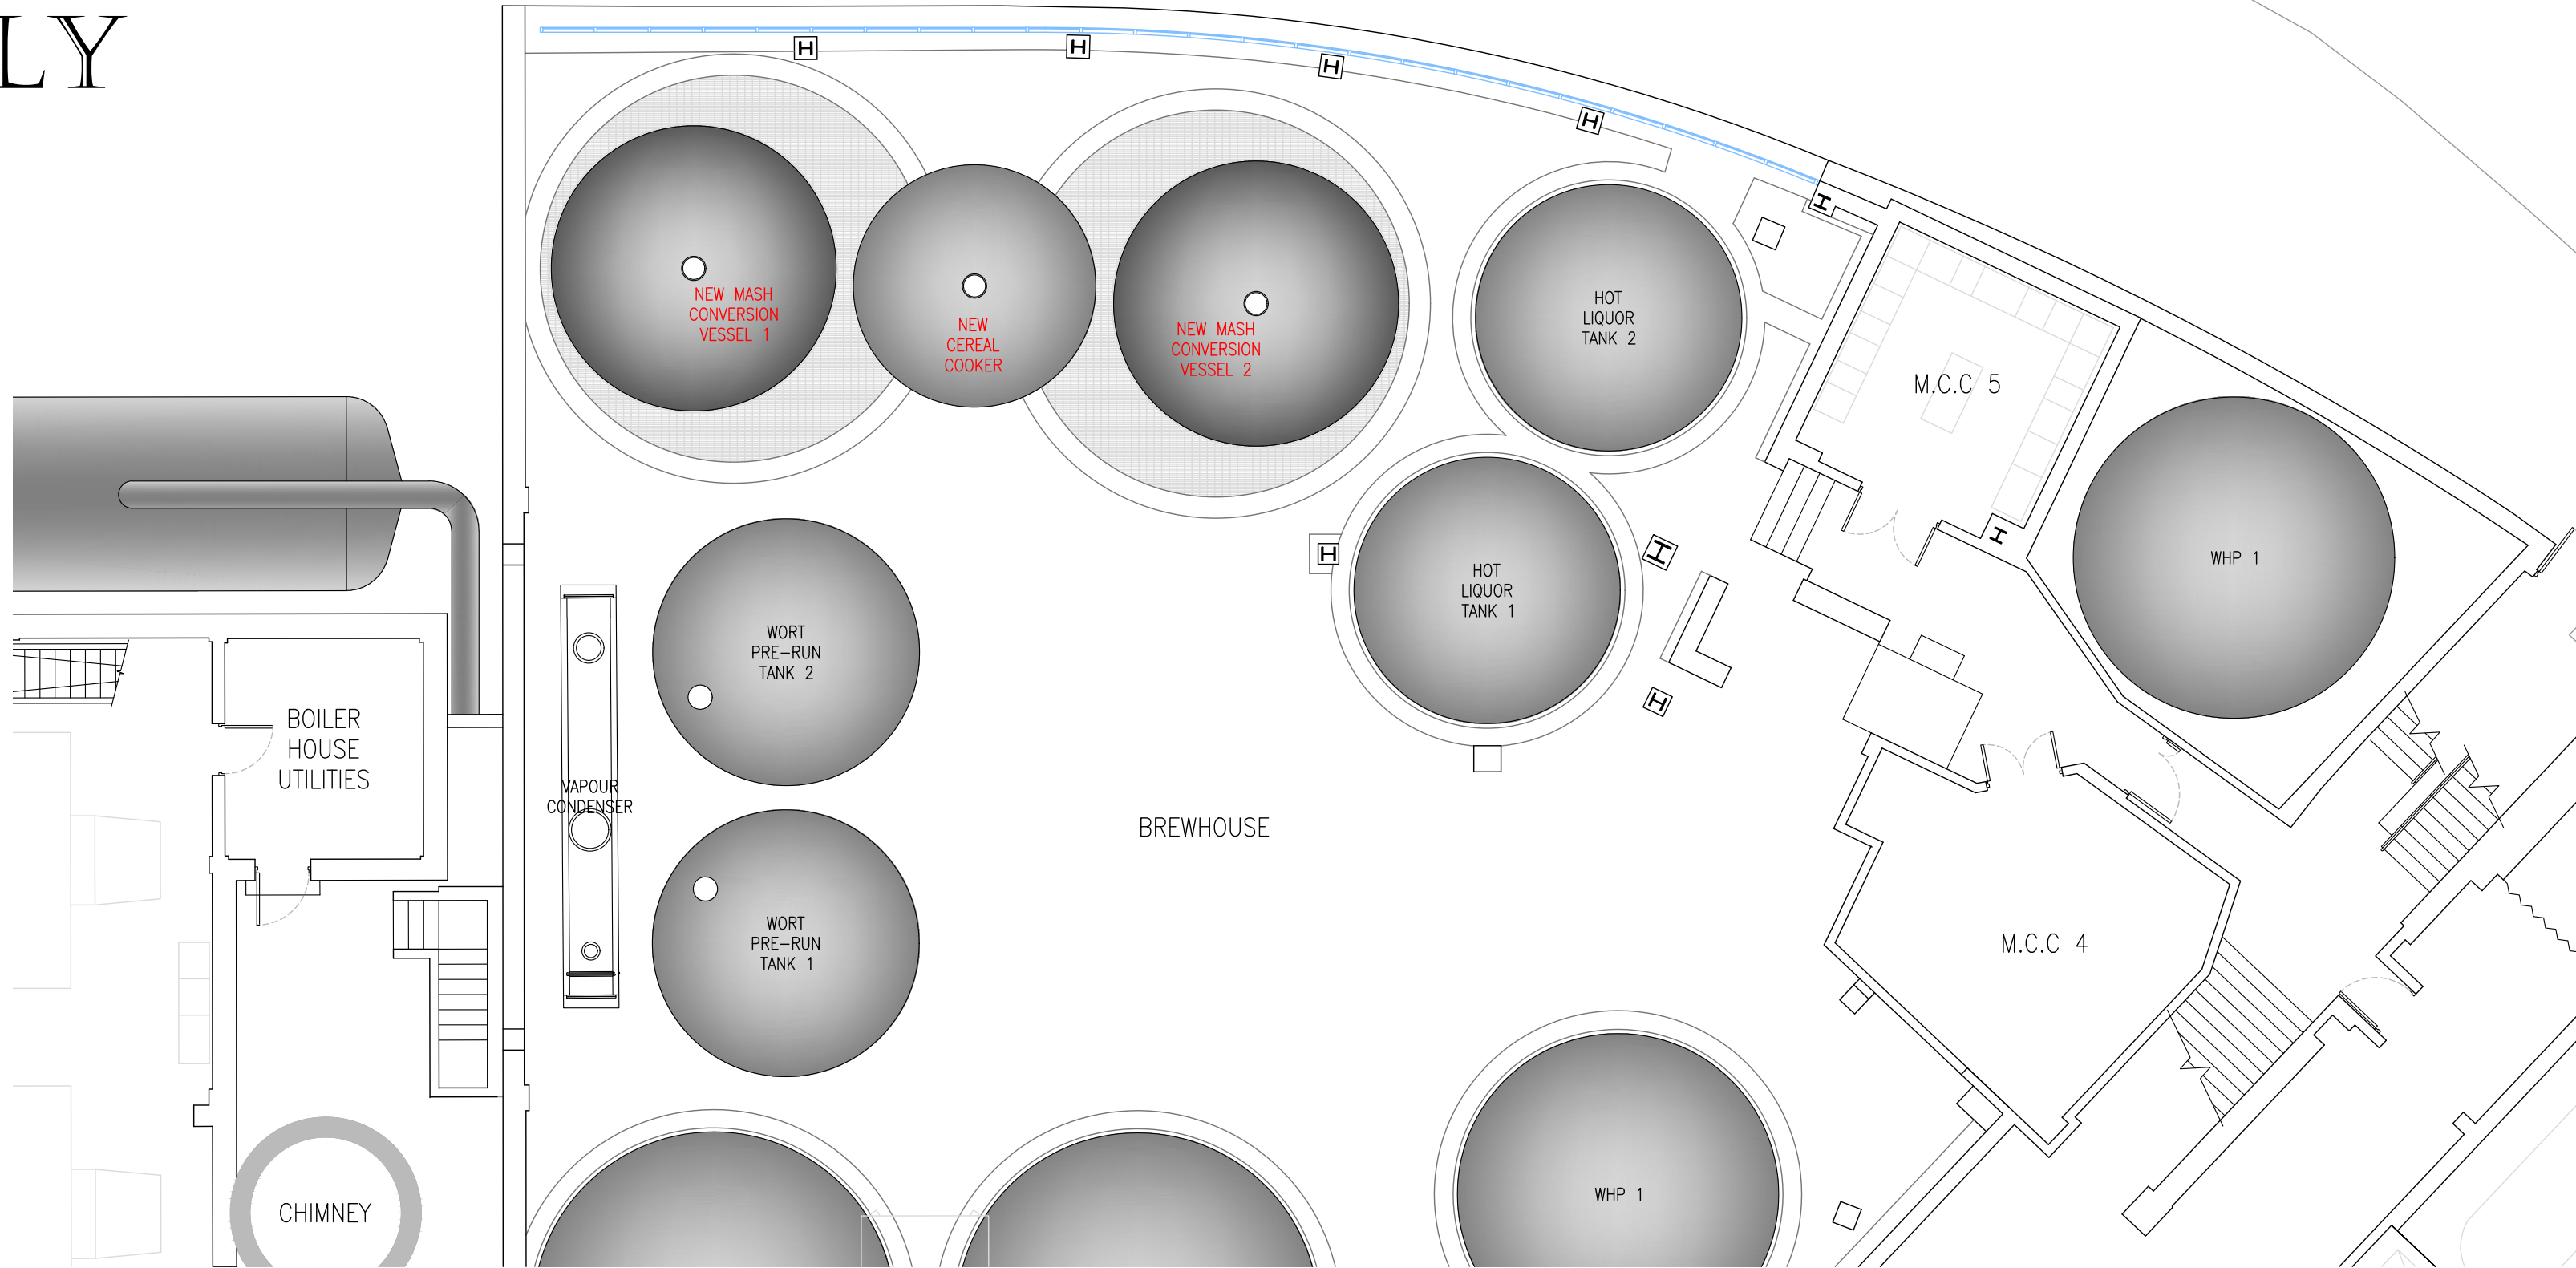

PROPOSED BREWHOUSE FLOOR PLAN
Scale 1:100

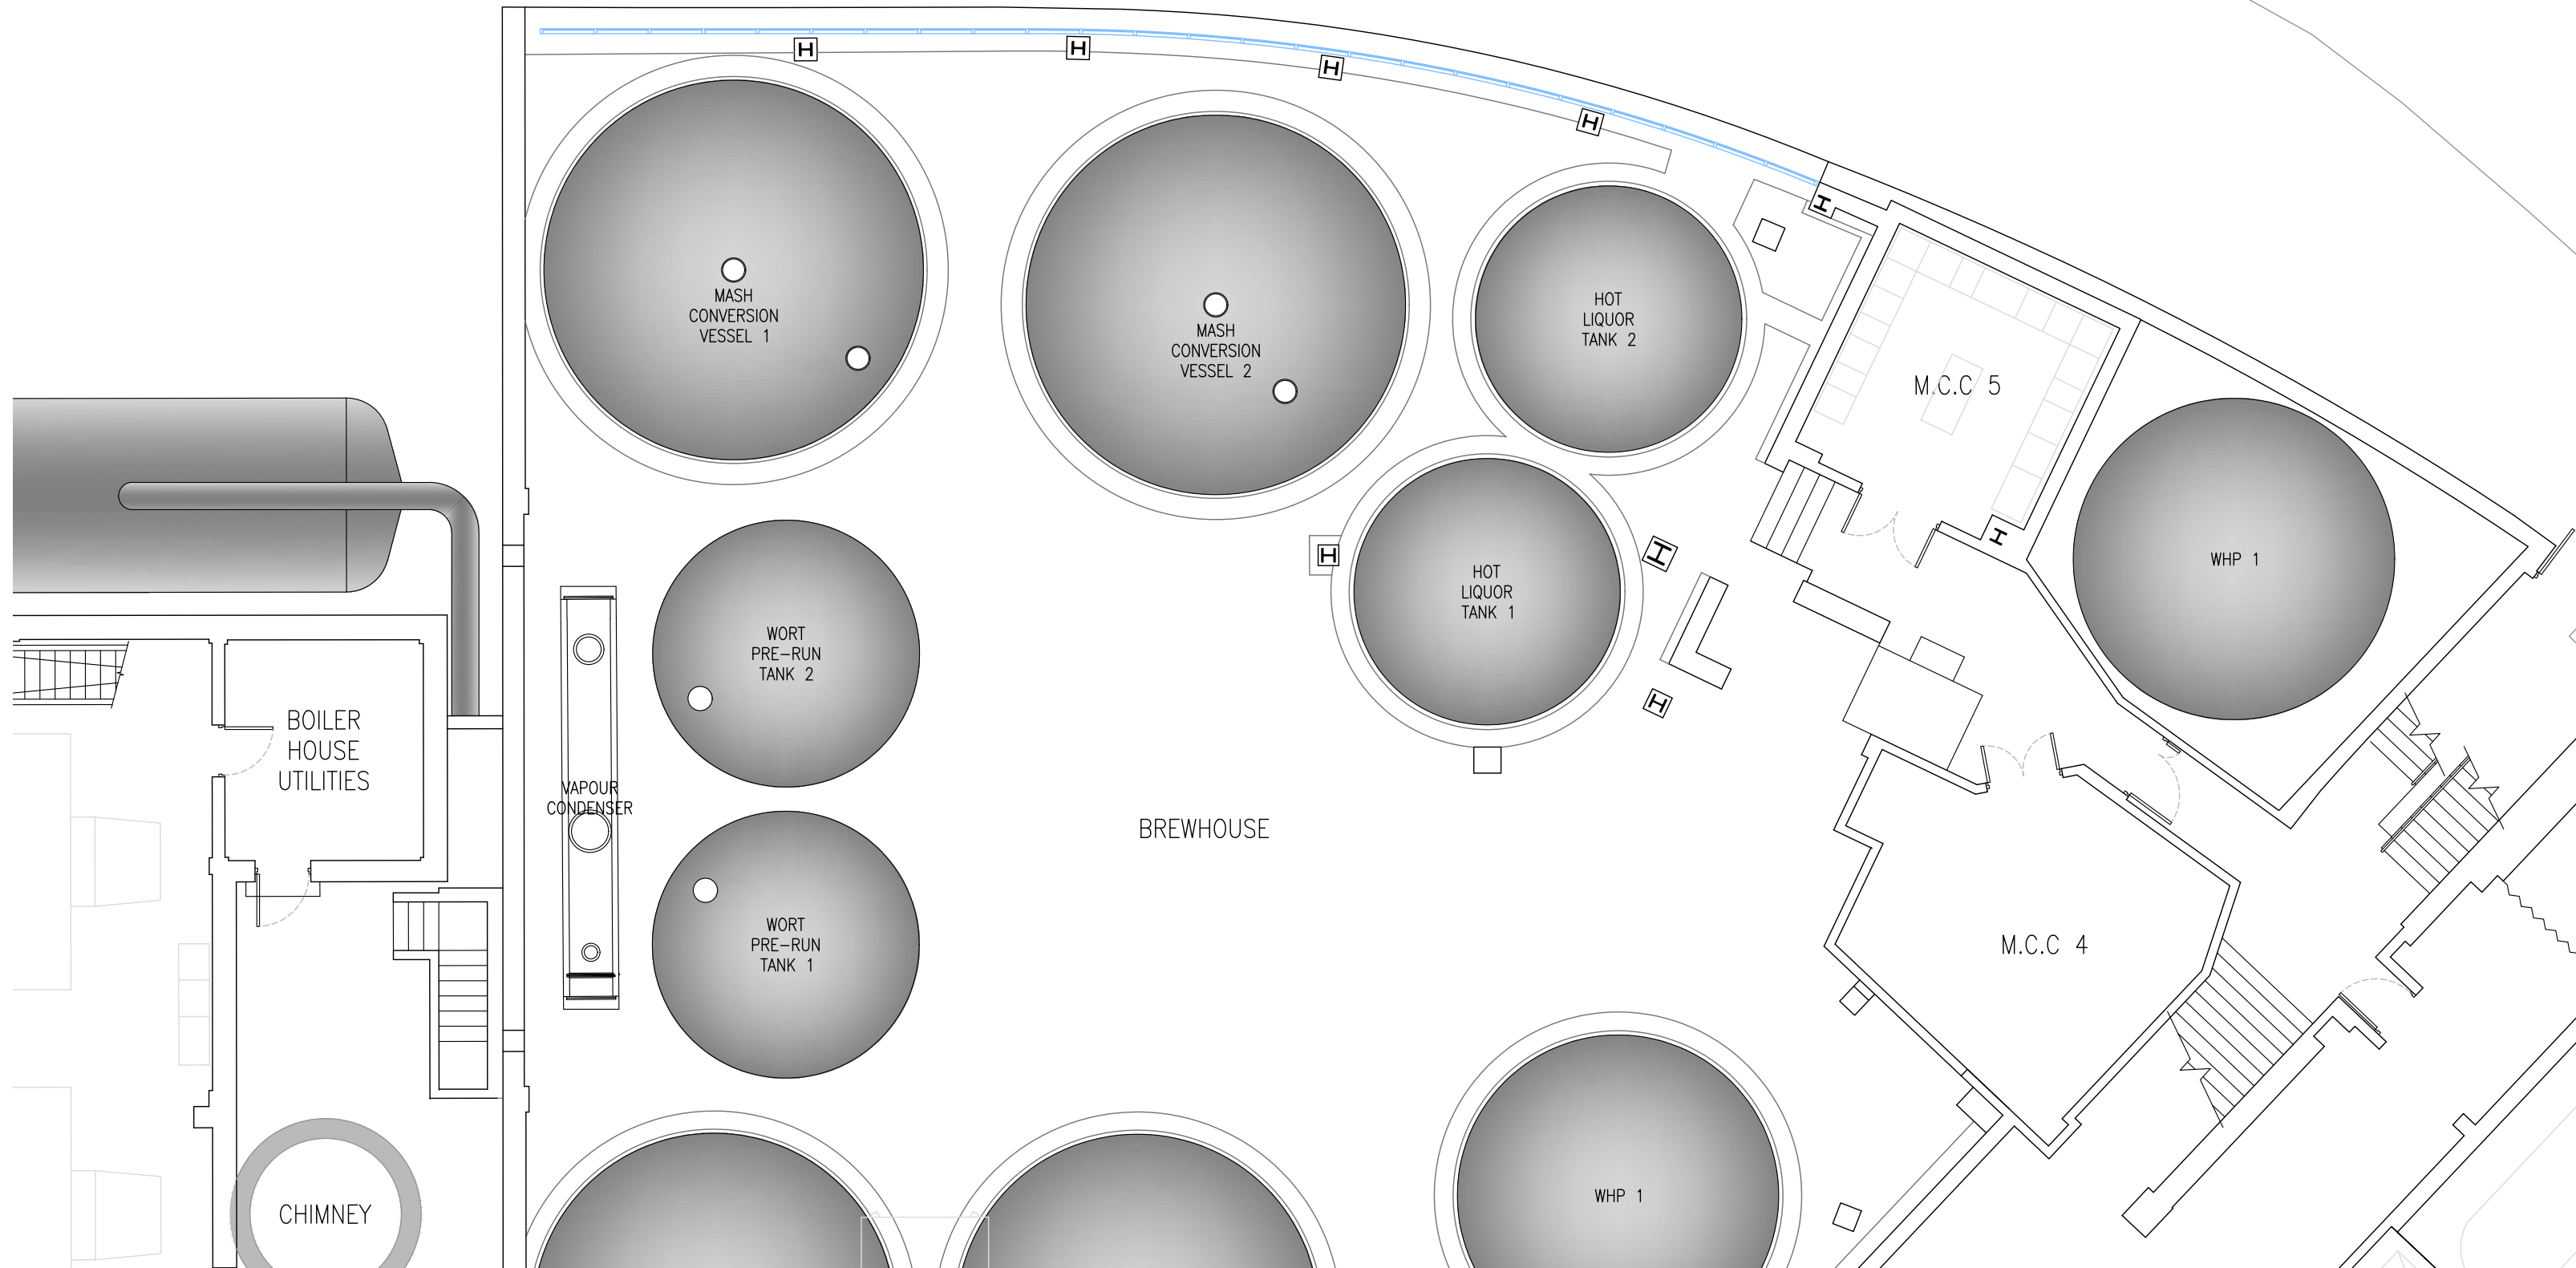

EXISTING BREWHOUSE FLOOR PLAN
Scale 1:100



0 10 20 30 40 50 ORIGINAL SCALE 100mm

AI BUILDING & CIVILS

DRG No. 6299_D1102 1

THIS DESIGN IS THE PROPERTY OF L.E.S. AND IS NOT TO BE COMMUNICATED TO ANY THIRD PARTY NOR USED FOR ANY PURPOSE OTHER THAN THAT FOR WHICH IT WAS SUPPLIED.

THE CONSTRUCTION (DESIGN AND MANAGEMENT) REGULATIONS 2015
Prior to commencing any works on site a full risk assessment must be completed by all Contractors for every task and role to be undertaken and be submitted for approval. The assessment must take into consideration not only the construction phase but also cleaning maintenance and eventual removal/demolition.

PLANNING

1 Initial Issue
DMS No. 6299_389301 MHC .. 02-02-2024

Issue Revision / Serial No. Sig. Date

Title:
EXISTING & PROPOSED
BREWHOUSE FLOOR PLANS

Client Heineken

Location Manchester Scale 1:100 @ A1

Project MCV Replacement Date February 2024
Drawn MHC

AI BUILDING & CIVILS

DRG No. 6299_D1102 1

THIS IS A CAD DRAWING DO NOT ALTER



Millennium Court, First Avenue, Burton-on-Trent, Staffordshire, DE14 2WH.
e-mail: engineeringuk@niras.com www.lorienengineering.com

consult • design • manage • construct