



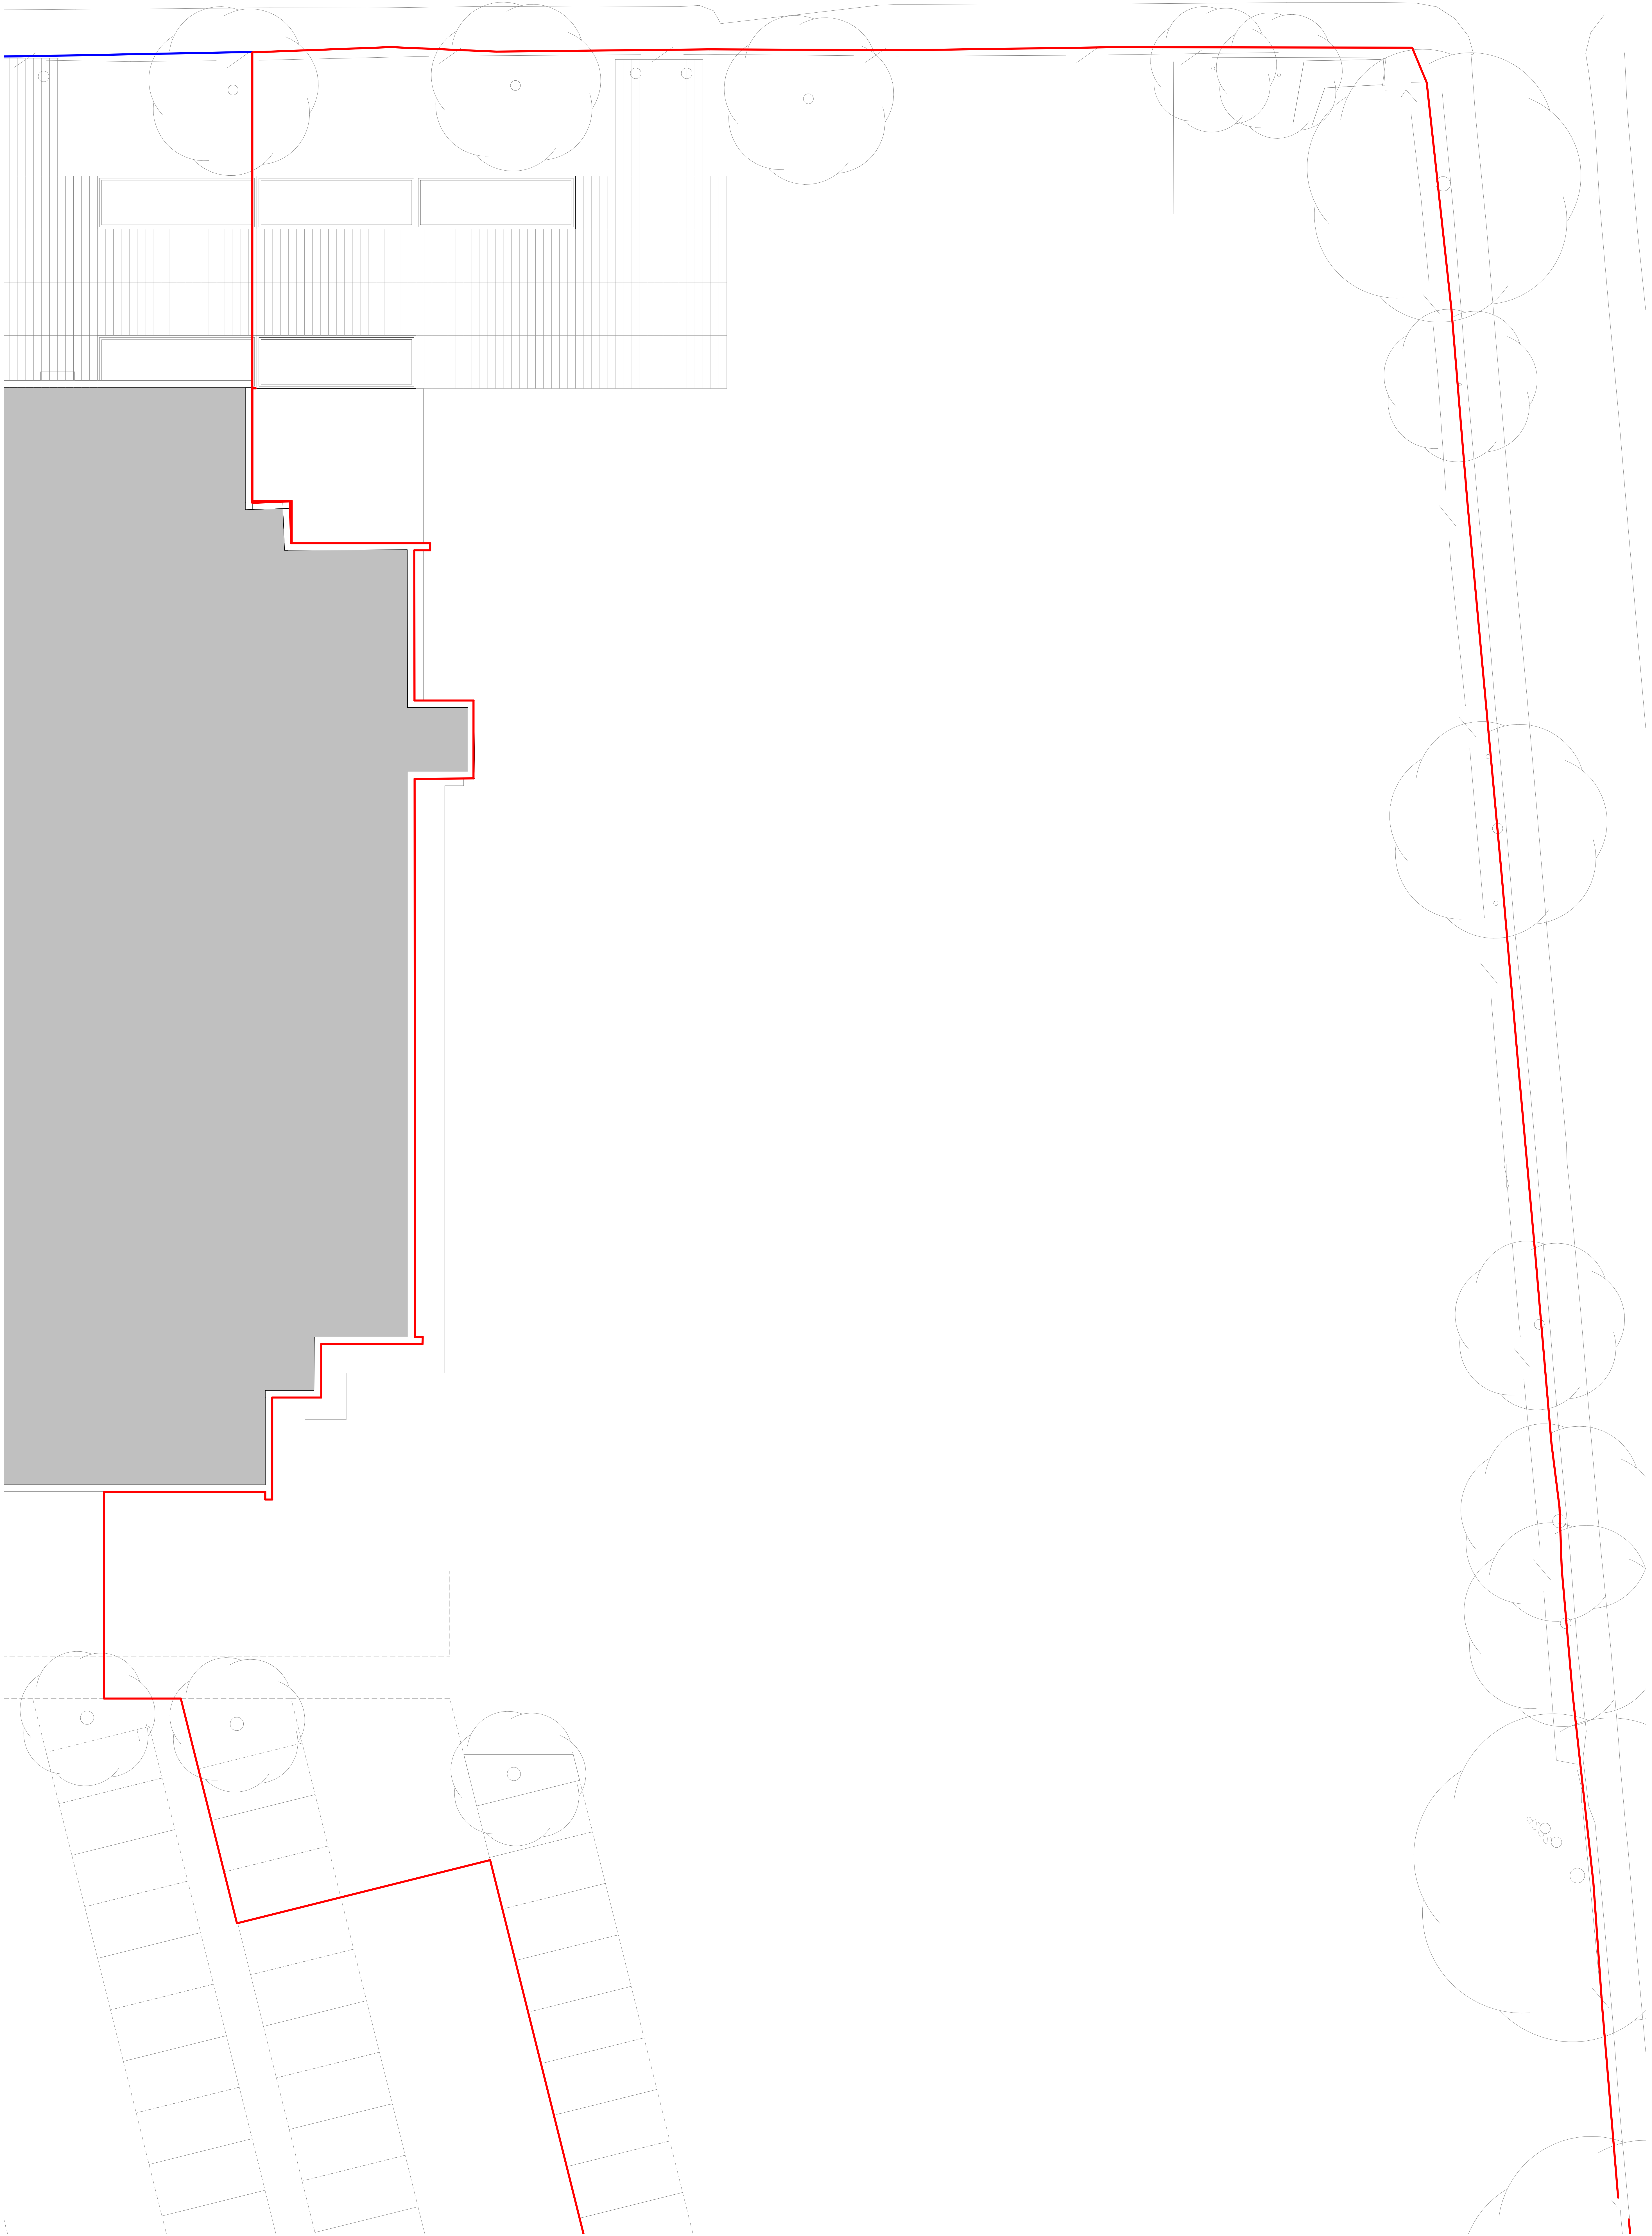

Existing Site Topography

1:100

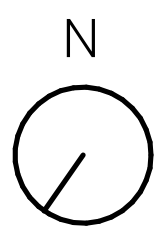

Proposed Site Boundary Hospital Ownership Boundary

GENERAL NOTES:

DAY Architectural Ltd accepts no responsibility for any costs, losses or claims whatsoever arising from these drawings, specifications and related documents unless there is full compliance with the Client or any unauthorised user of the following:

1. All boundaries, dimensions and levels are to be checked on site before construction and any discrepancies reported to the Architect / Designer.

2. Partial Services: Any discrepancies with other information is to be advised to the Architect / Designer and direction and / or approval is to be sought before the implementation of the detail.

3. Block and site plans are reproduced under license from the Ordnance Survey.

4. Do not scale this drawing.

5. For the purposes of coordination, all relevant parties must check this information prior to implementation and report any discrepancies to the Architect / Designer.

REV

DESCRIPTION

DATE

REV BY

P7

Revised Planning Issue

31.10.23

MA

P6

Revised Planning Issue

04.07.23

MA

P5

Revised Planning Issue

28.06.23

MA

P4

Revised Planning Issue

27.06.23

MA

P3

Revised Planning Issue

20.06.23

MA

P2

ISSUE FOR PLANNING

16.06.23

MA

P1

Issue for Comment

24.05.23

MA

CLIENT

Manchester University Hospital NHS Foundation Trust

DRAWING

Existing Plan

SCALE

As indicated @ A0

FIRST ISSUED

05/23/23

PROJECT

CDC - Endoscopy & Cardiorespiratory, Withington Community Hospital

PROJECT

1342-22

CLIENT REF

WCHCDC

DRAWN BY

MA

CHECKED BY

CB

ORIGIN

DAY

VOLUME

V1

LEVEL

00

TYPE

DR

ROLE

A

NUMBER

040002

REVISION

P7

SATISFACTORY

PLANNING

DAY Architectural Ltd

Studio 1, Lancaster Buildings

27 Derogate, Manchester, M3 2BW

T: 0161 834 9703

W: www.day-architectural.com

Information contained on this drawing is the sole copyright of DAY Architectural Ltd, and is not to be reproduced without their permission.

DAY

Information contained on this drawing is the sole copyright of DAY Architectural Ltd and is not to be reproduced without their permission