




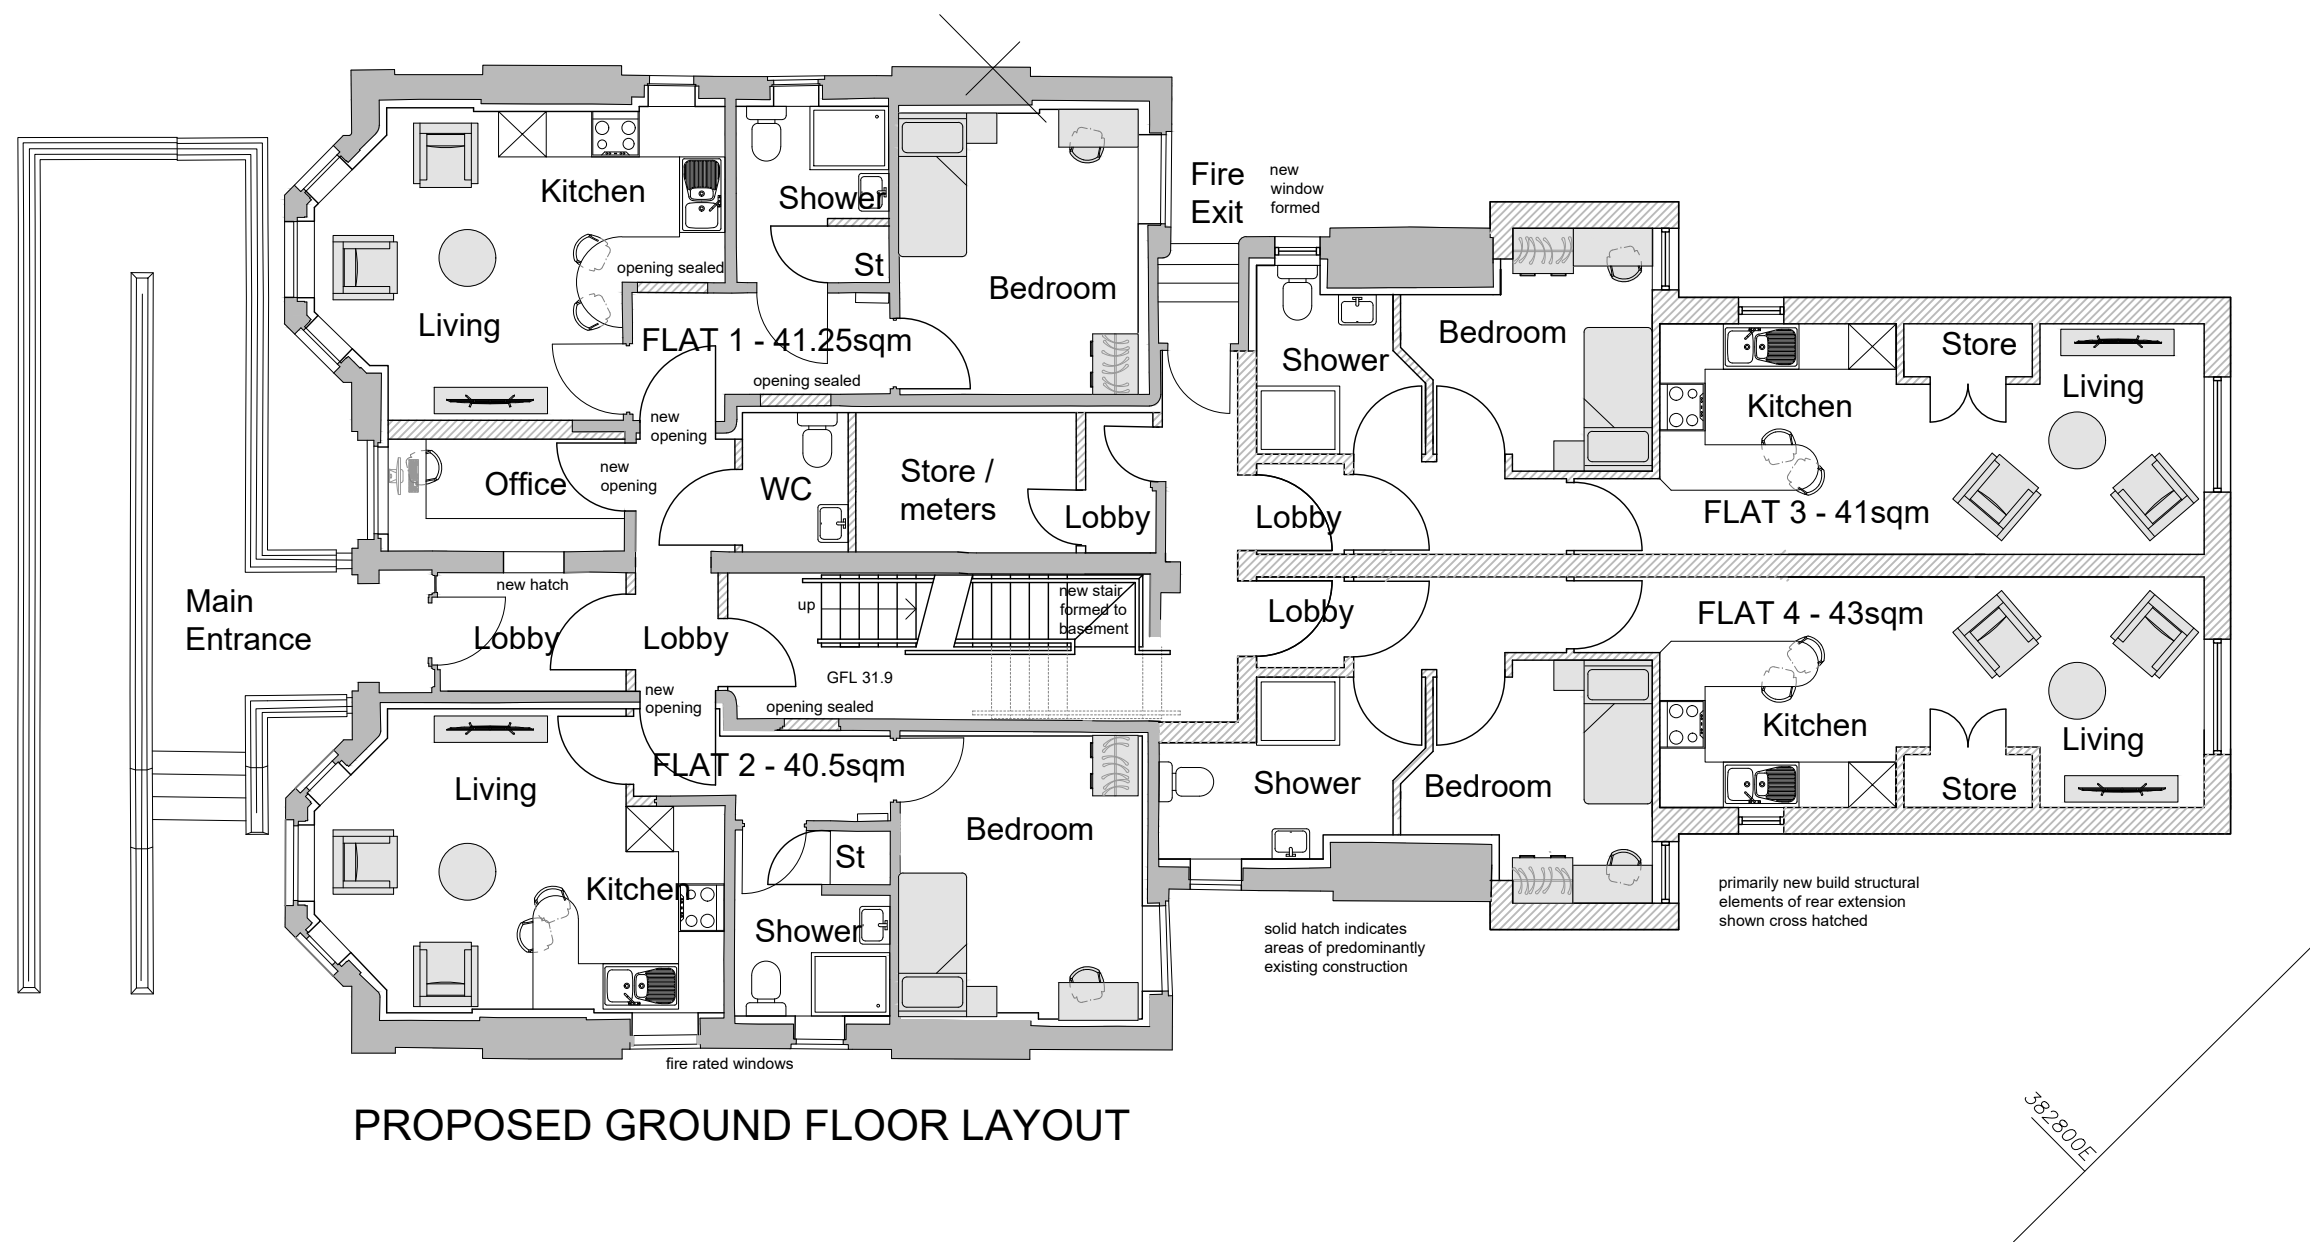


02 Proposed Ground Floor Plan
13 Scale 1:100 @ A1

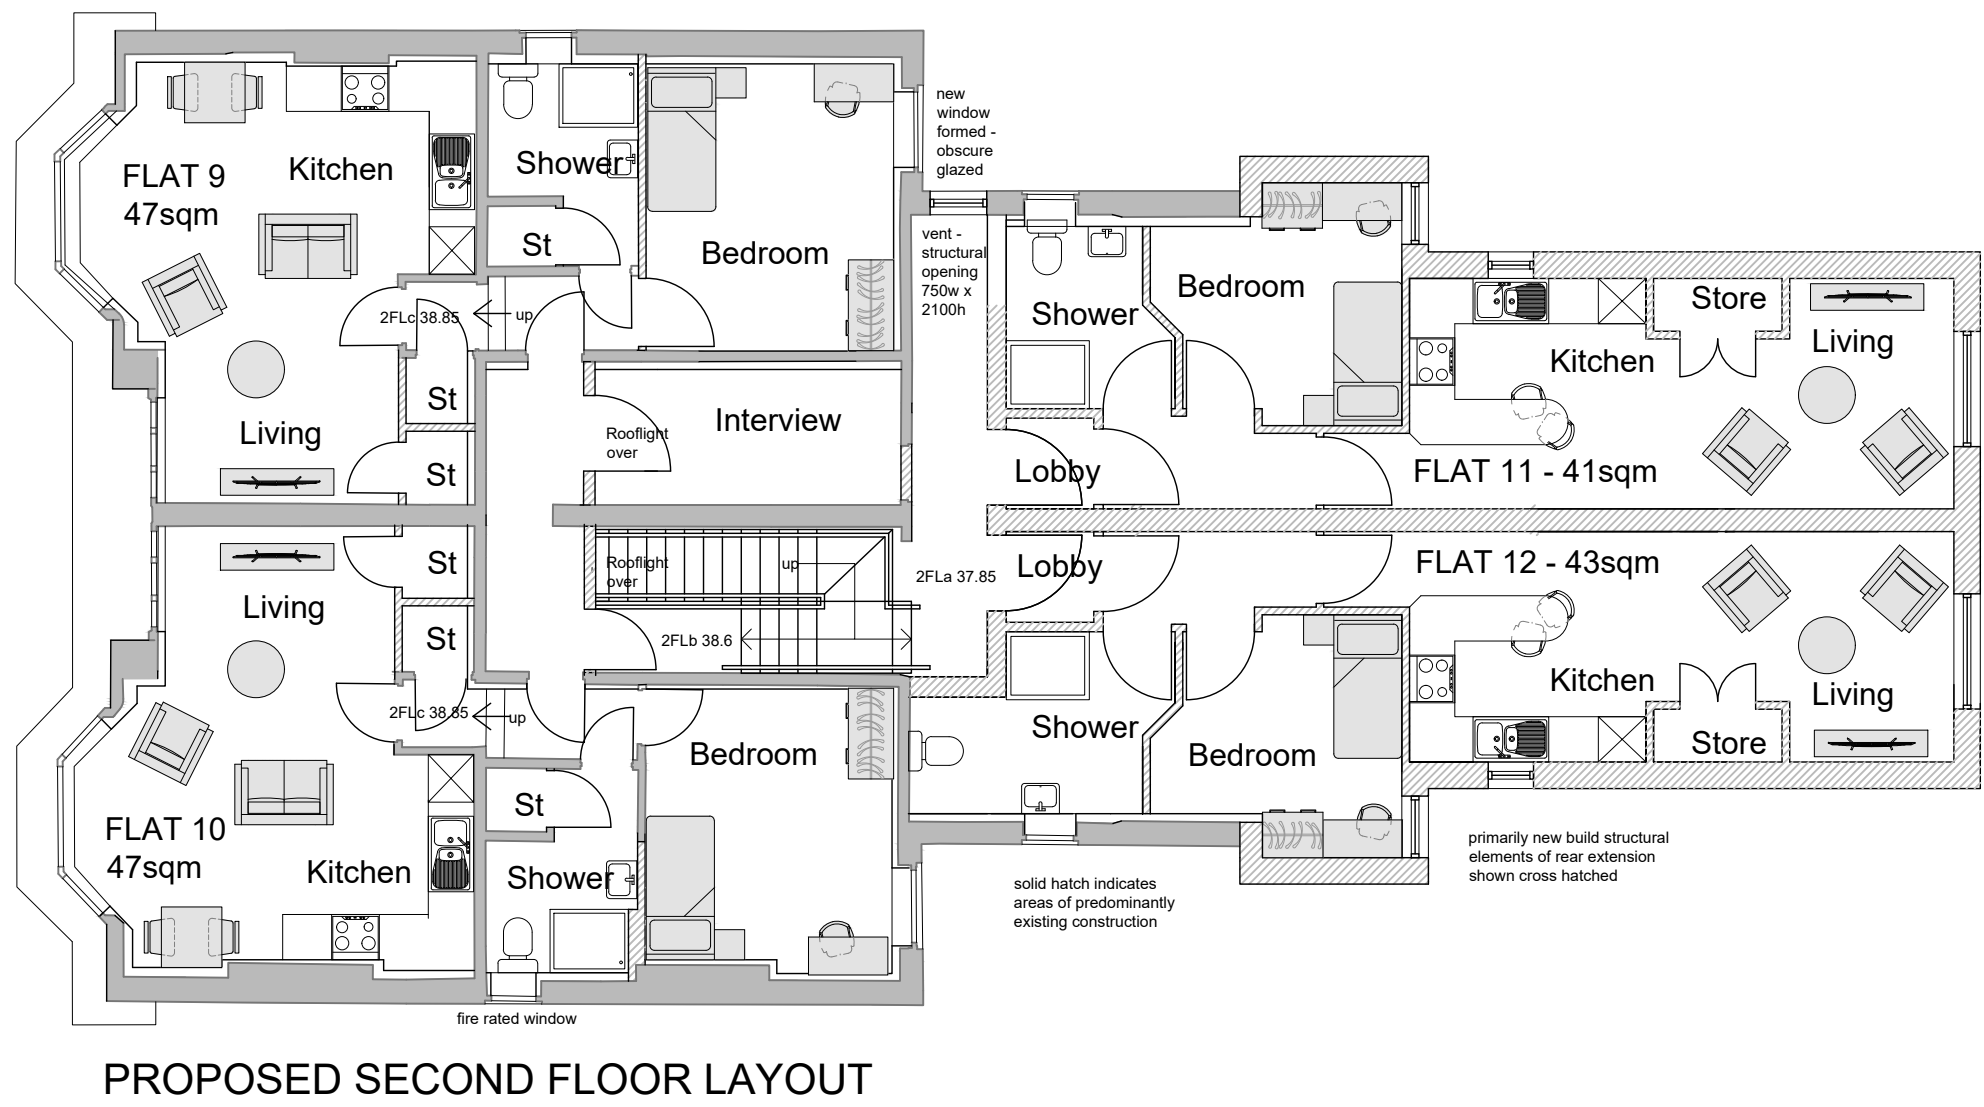

04 Proposed Second Floor Plan
13 Scale 1:100 @ A1

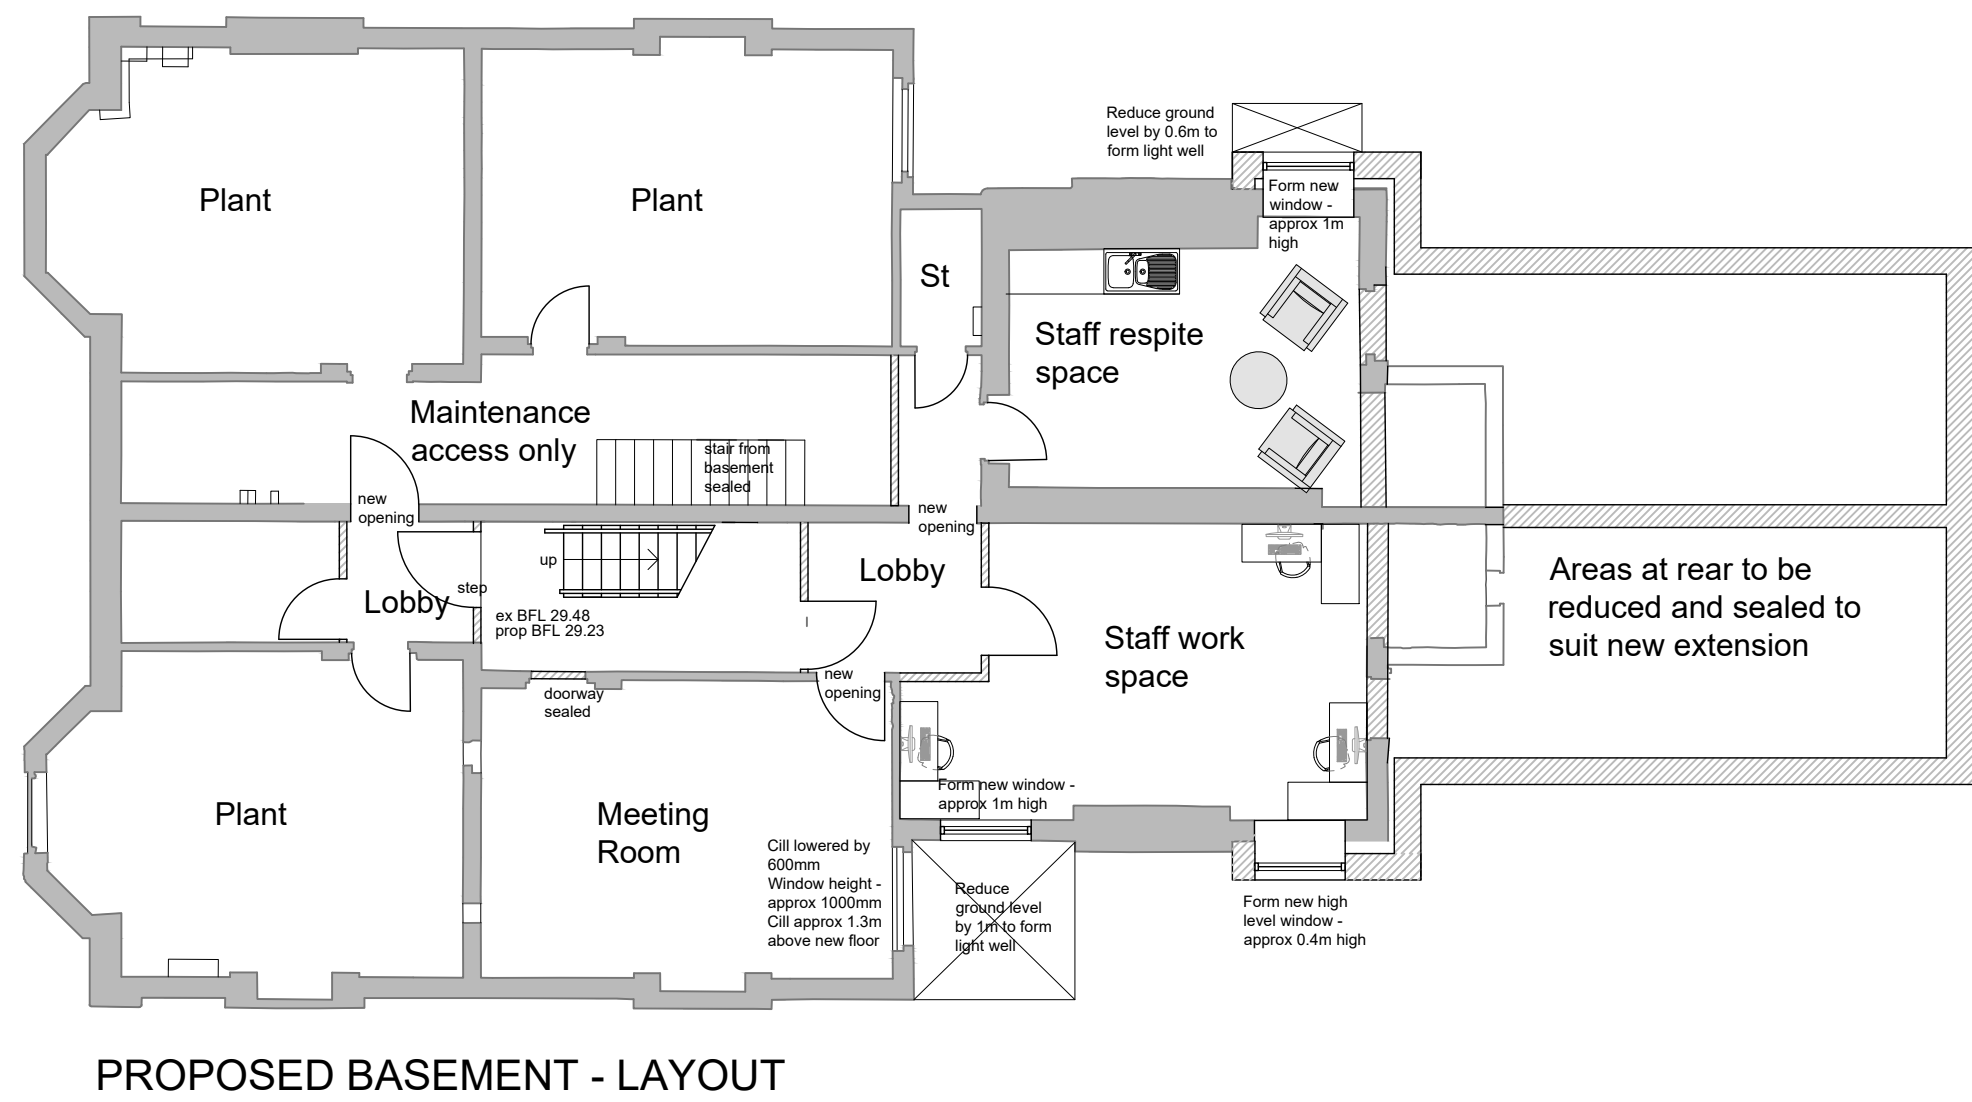

01 Proposed Basement Plan
13 Scale 1:100 @ A1

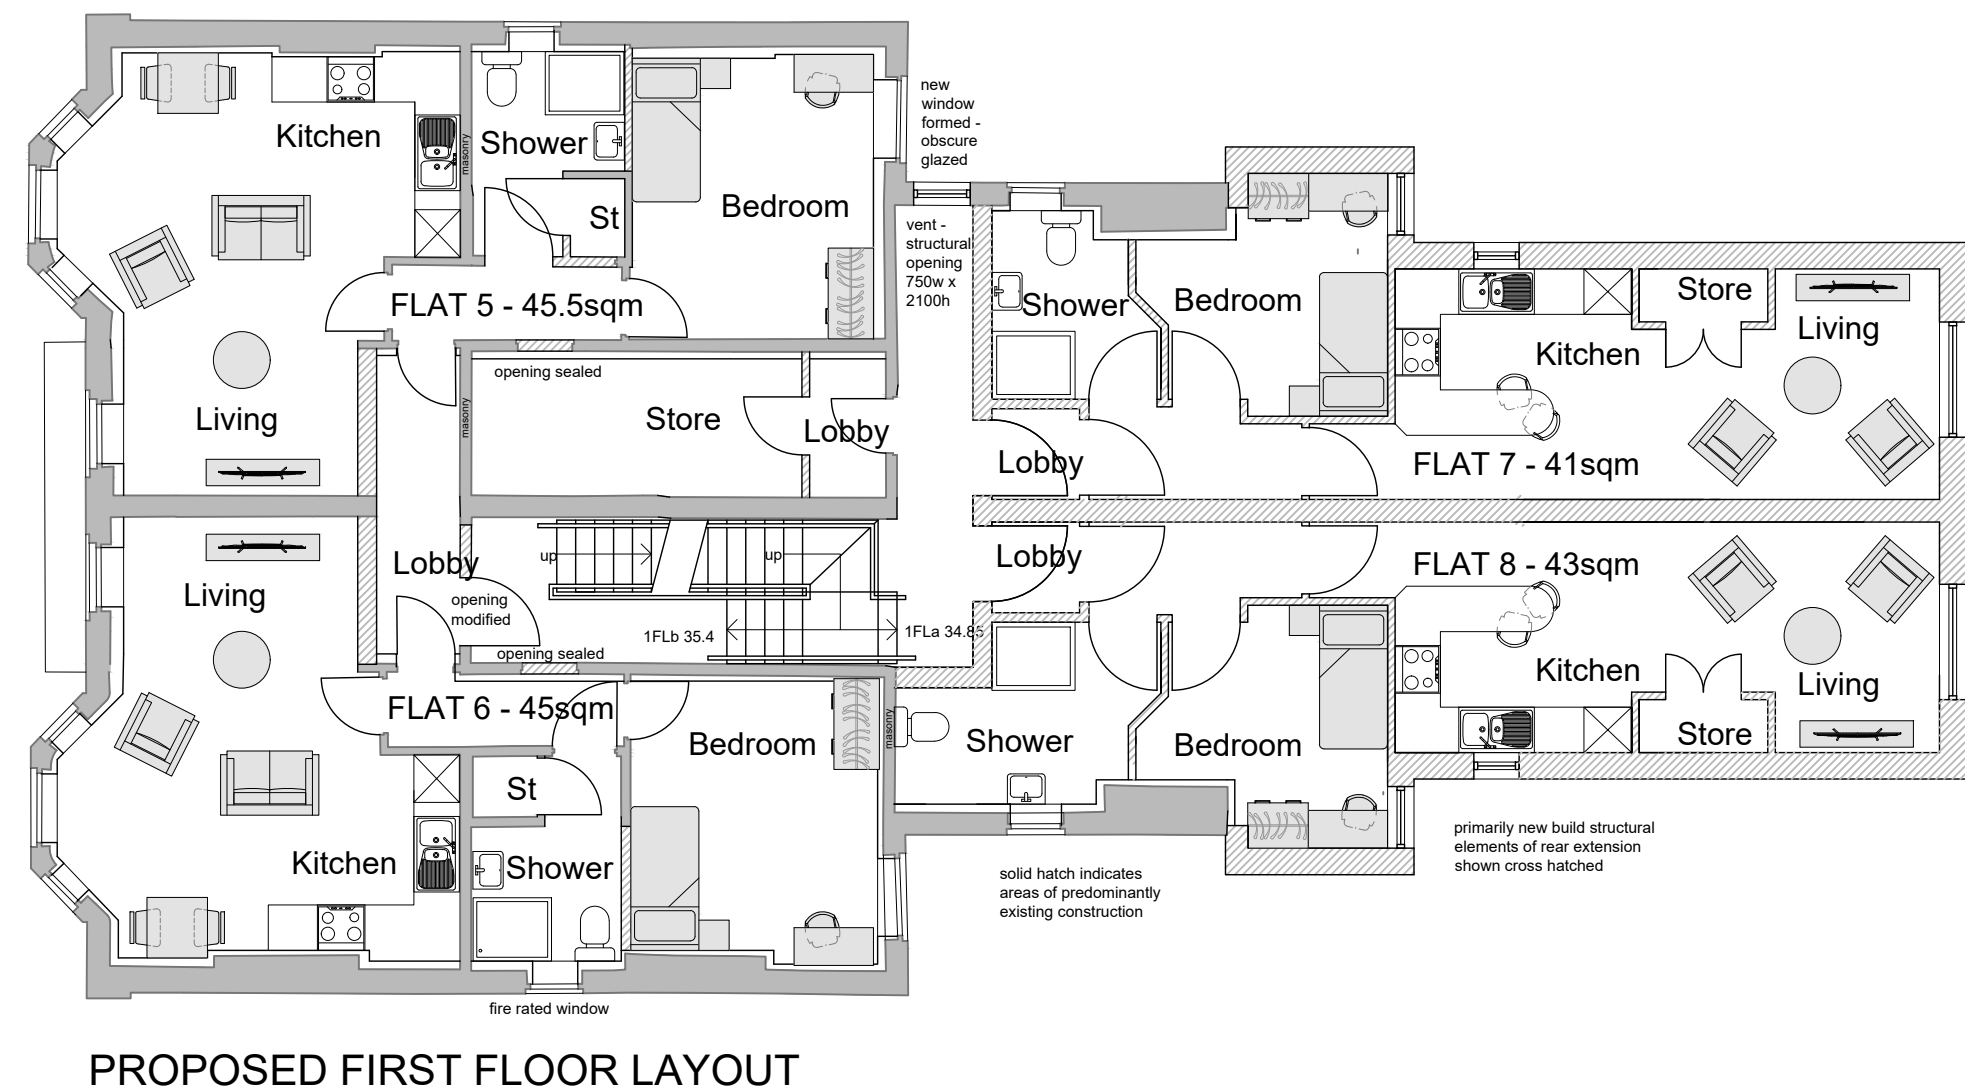

03 Proposed First Floor Plan
13 Scale 1:100 @ A1

General Notes
01: Dimensions must not be scaled from this drawing. If in doubt, please ask.
02: All dimensions are in millimetres unless noted otherwise.
03: All dimensions should be verified on site before proceeding with the work.
04: TADW Architects shall be notified in writing of any discrepancies.
05: © TADW Limited (UK) 2015

Legend

Issue	Description	Date	Drawn	Checked
P2	Gable windows reinstated	27.11.23	MH	BB
P1	Drawing prepared for planning application	27.10.23	MH	BB

Drawing Status
P - Planning | T - Tender | C - Construction | R - As Record

For Planning



Six St. Petersgate Stockport Cheshire SK1 1HD
Ph 0161 477 6158 Fx 0161 480 8342 mail@tadw.co.uk www.tadw.co.uk

Client Great Places Housing Group

Job 63-65 Upper Chorlton Road
Whalley Range

Title Proposed Floor Plans

Scale 1:100 @ A1

Note - Prints from PDF files may not be to scale, check accuracy against scale
10m
5
1:100

Job Number 231332	Drawing Number 13	Issue P2
----------------------	----------------------	-------------