






Note:
Do not scale from this drawing.
Dimensions are to be checked on site.
If in doubt please ask.

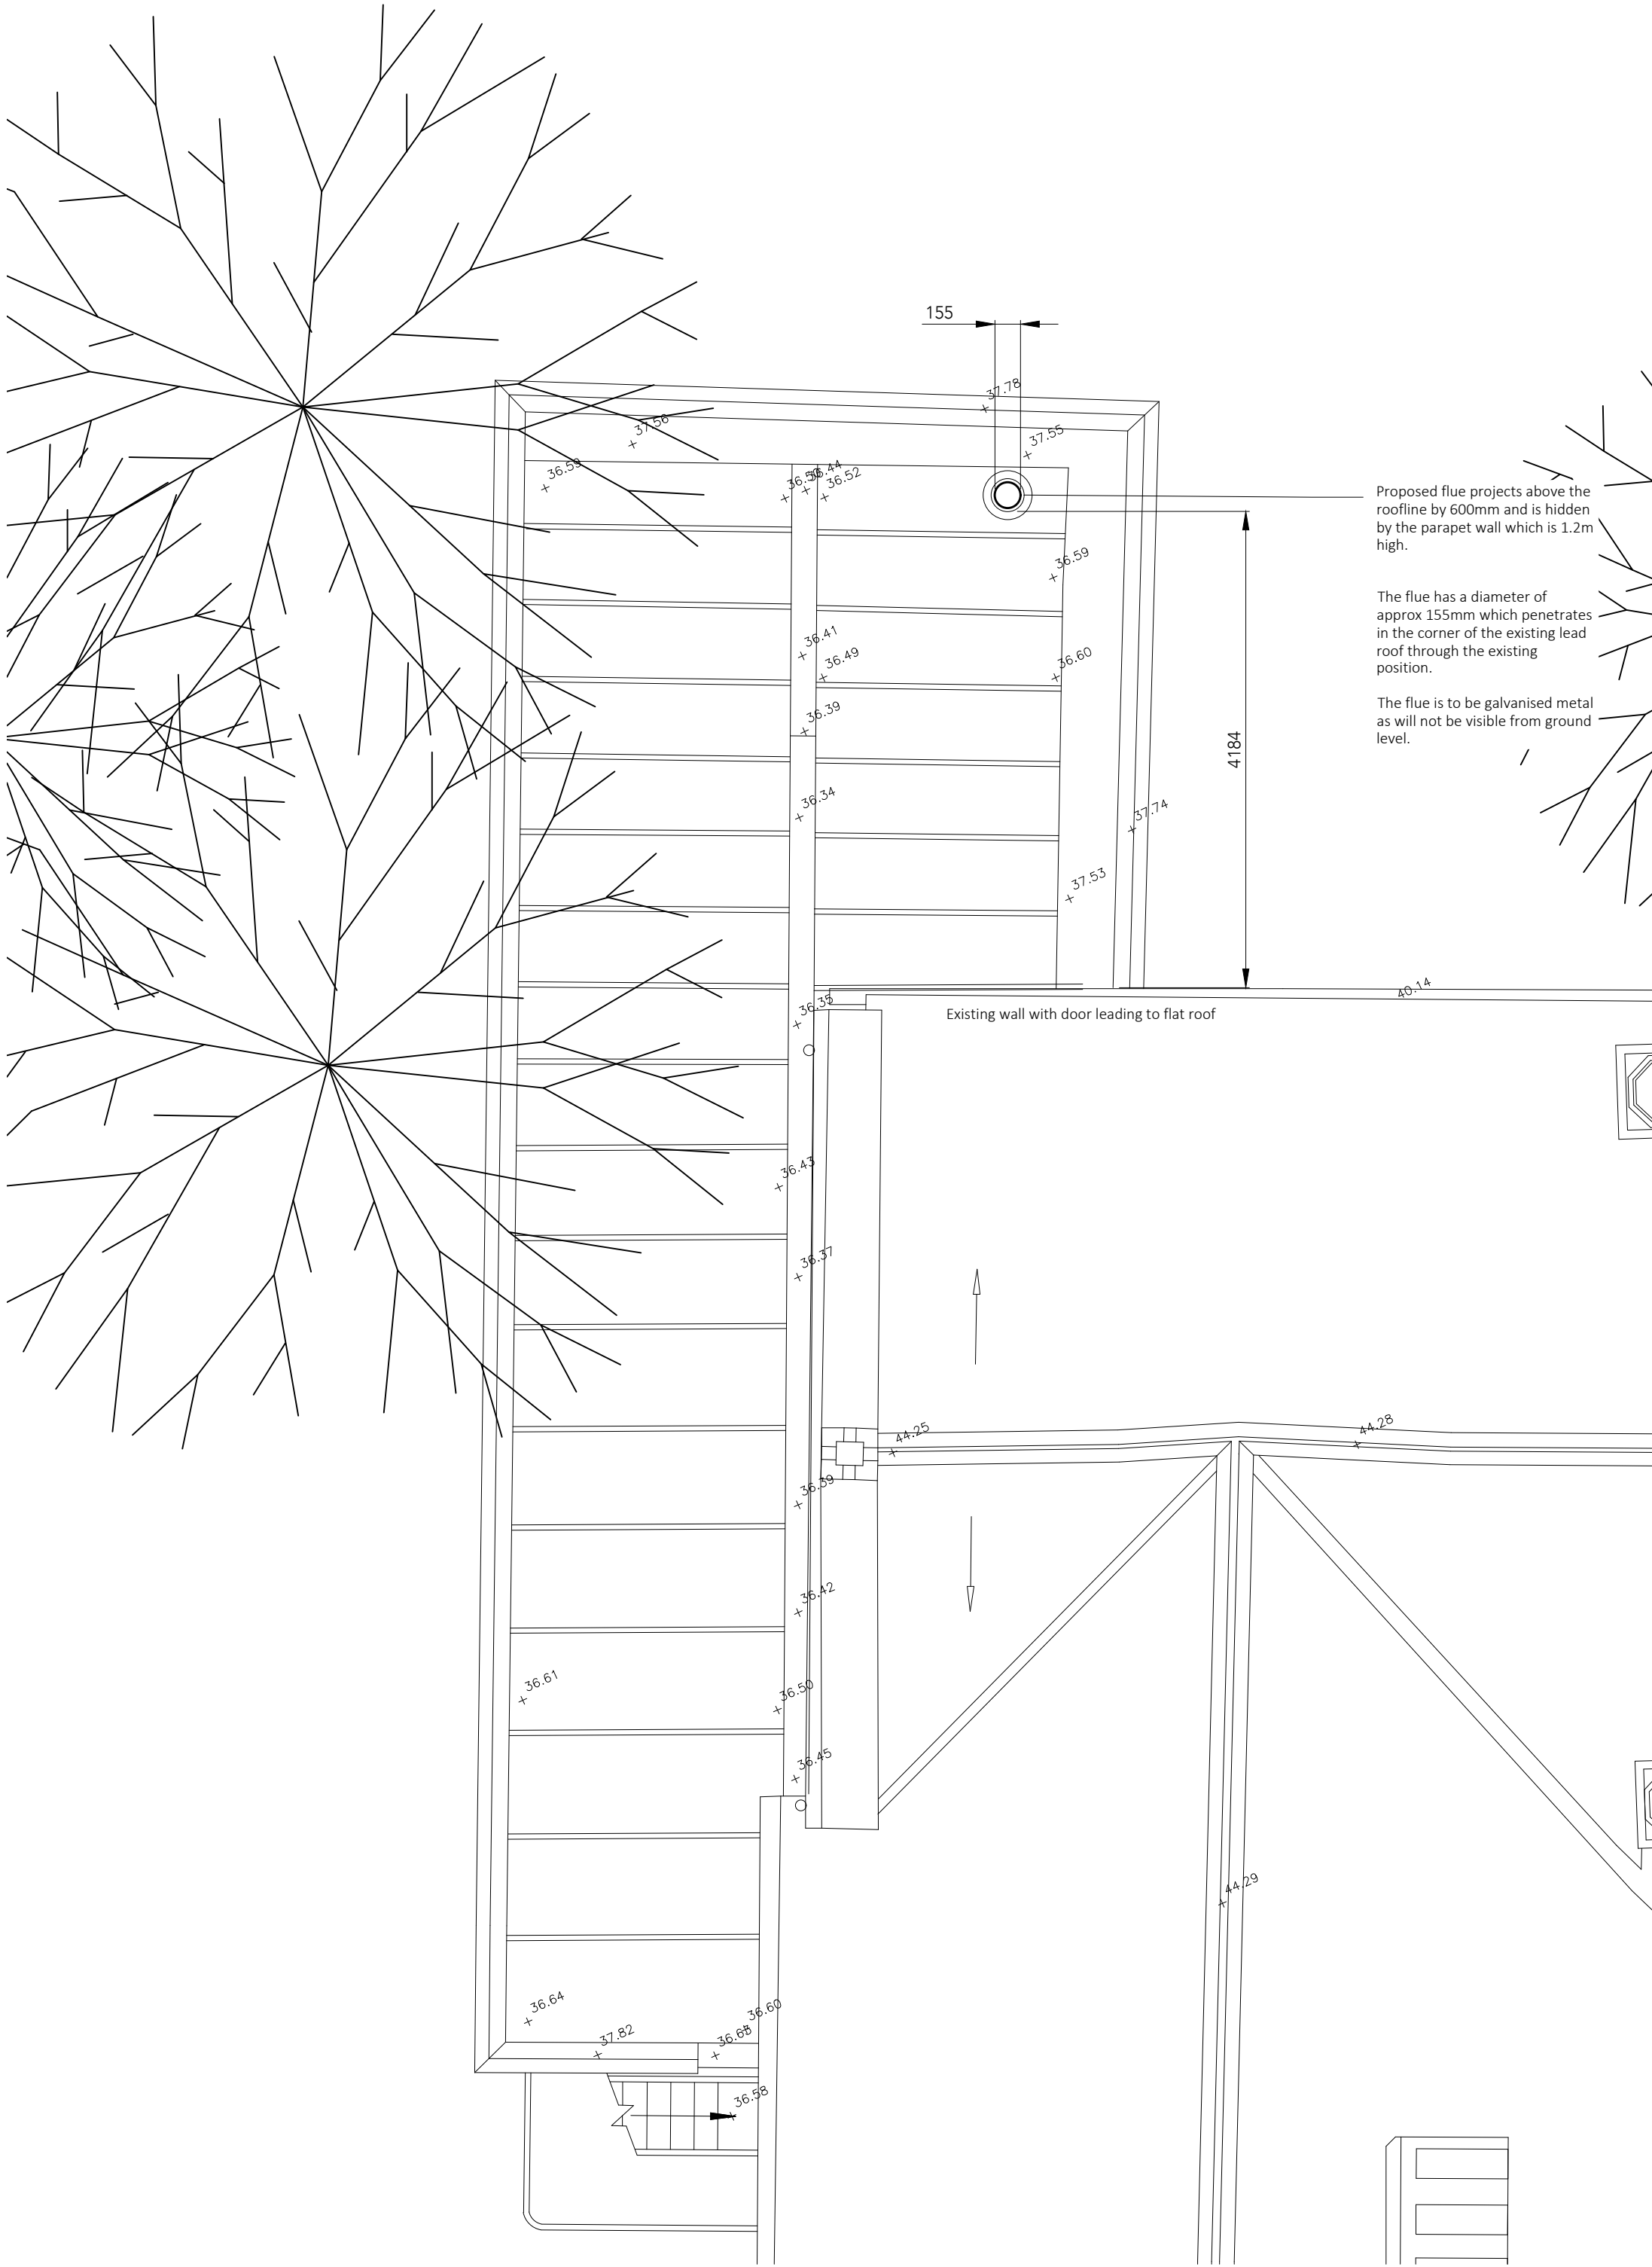

Proposed Roof Plan

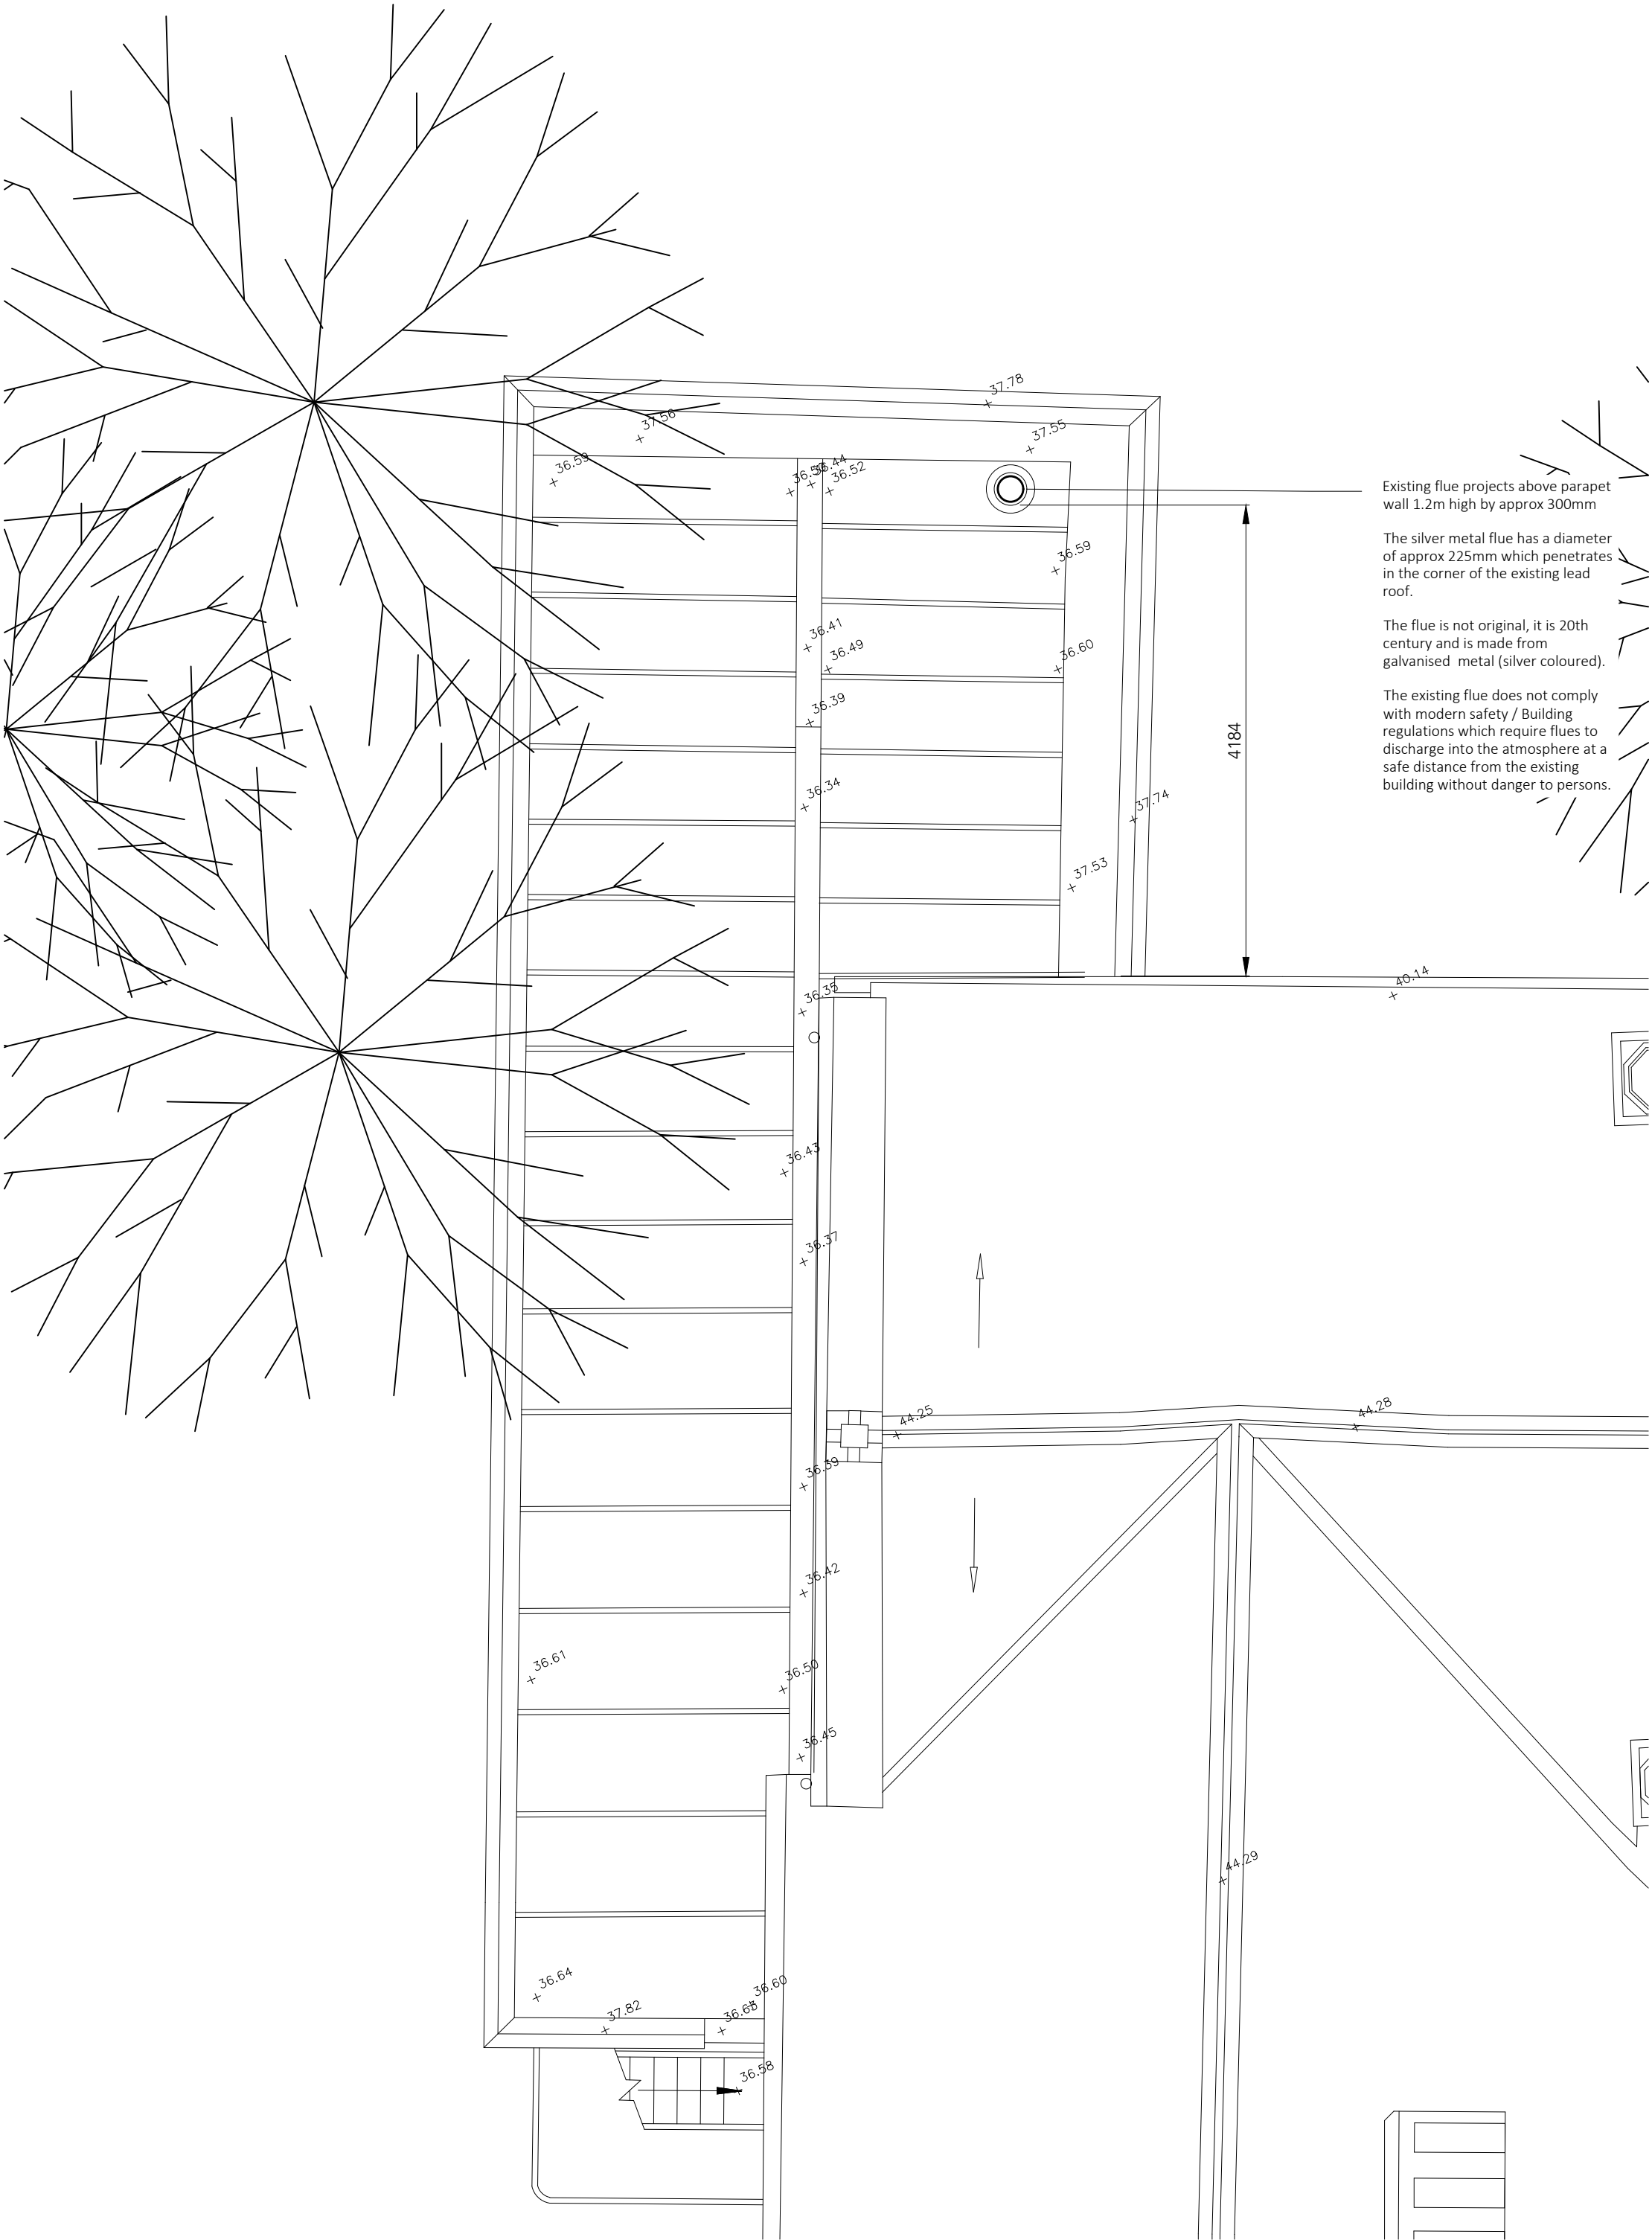

Existing Roof Plan

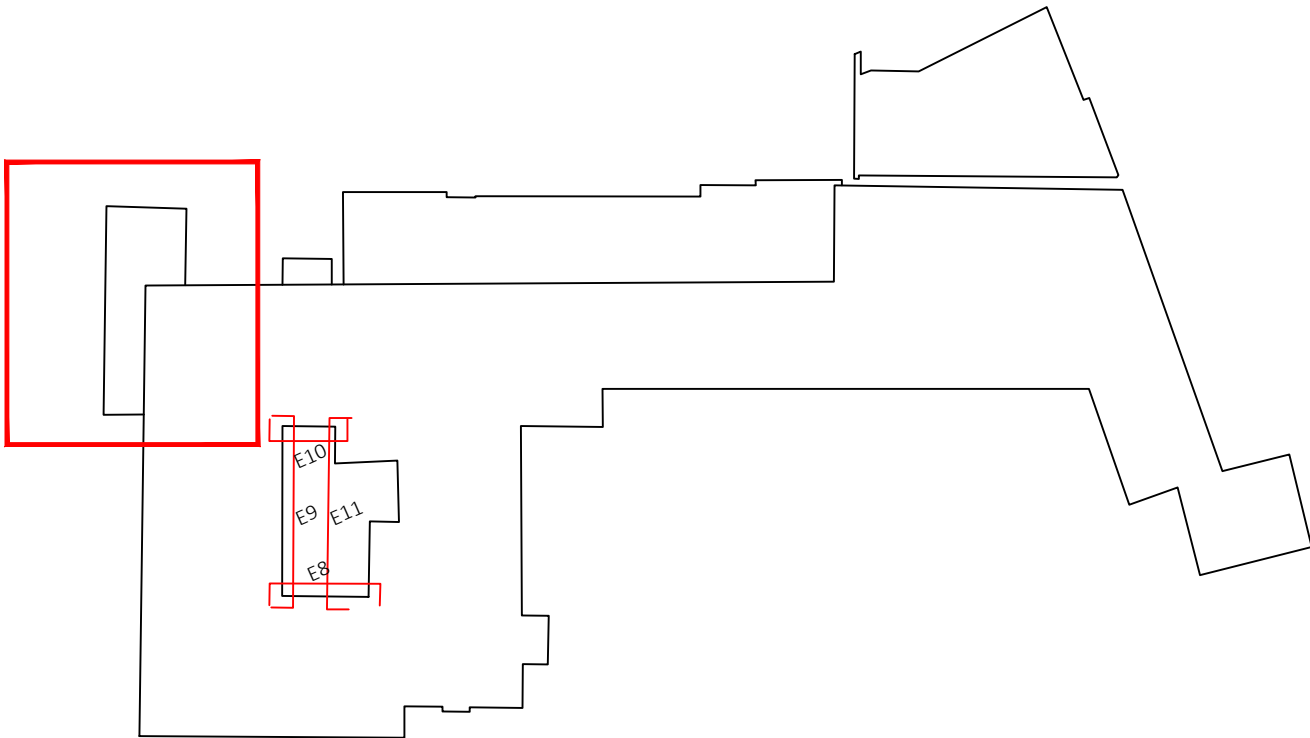

Key

P01 23.11.23 flue updated

Rev Date/Ints Details

© The moral rights of the author are hereby asserted.
This drawing and design is the sole property of Buttress Ltd and must not be reproduced without permission.
Buttress Ltd is Registered in England and Wales: 5363073

Buttress

41 Bengal St
Manchester
M4 6AF

T 0161 236 3303
E contact@buttress.net
W www.buttress.net

Project Title CSM - Library Flue
Client Chetham's School of Music
Location Manchester

Drawing Title Existing and Proposed Roof Plan

Date 06/10/23
Checked EK

Scale 1:20
Orig Paper Size A1

Status **PLANNING**

Project: Origin: Zone: Level: Type: Disc: Number: Rev:

9424 - BA - ZZ - ZZ - DR - A - (02)005 - P1