




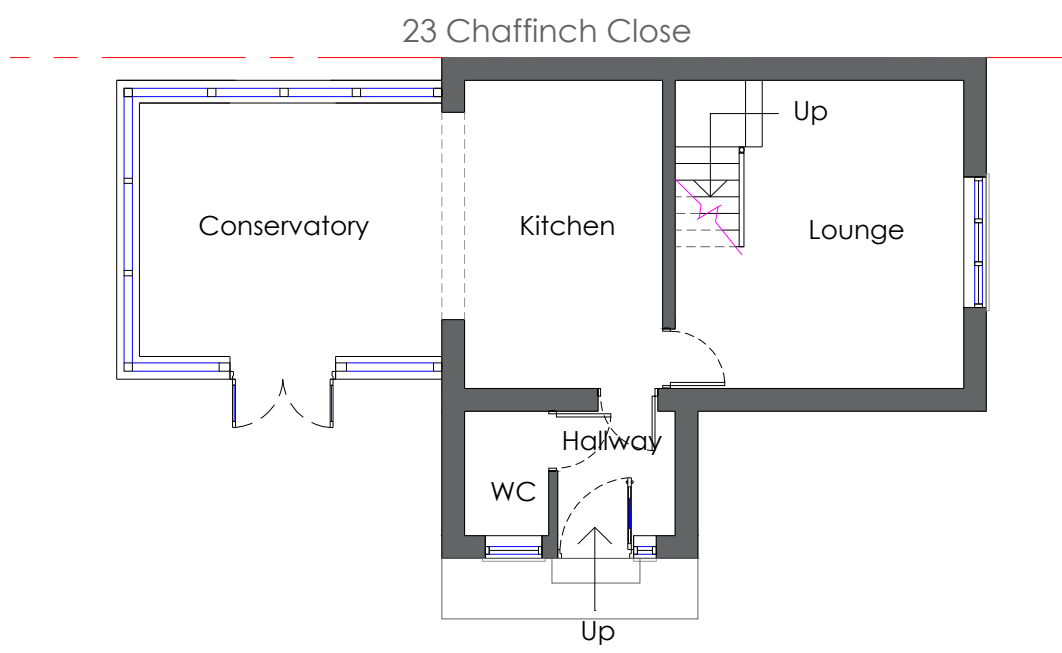


Existing Ground Floor Plan
Scale 1:100

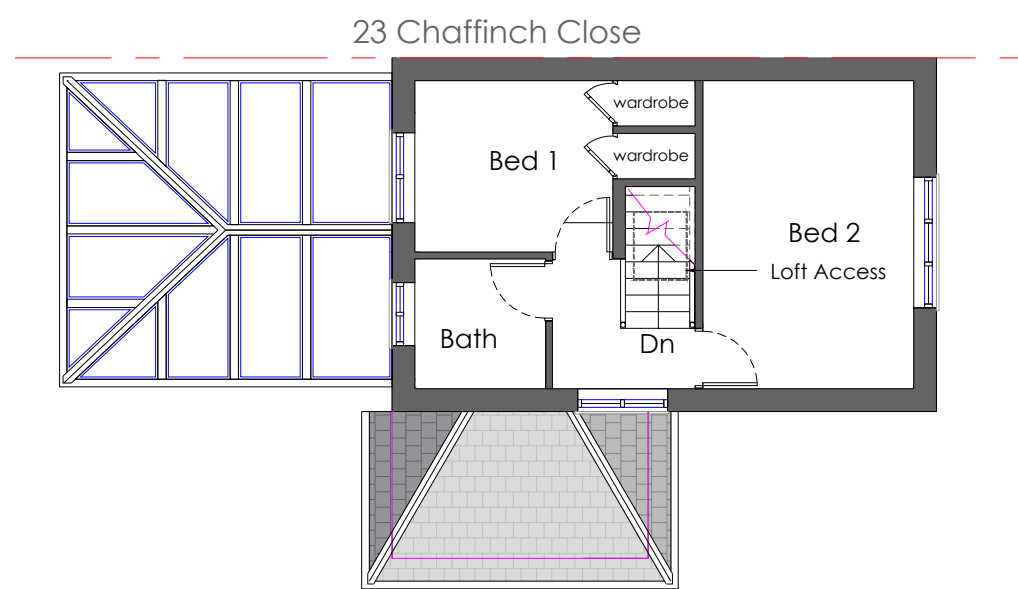


Existing First Floor Plan
Scale 1:100

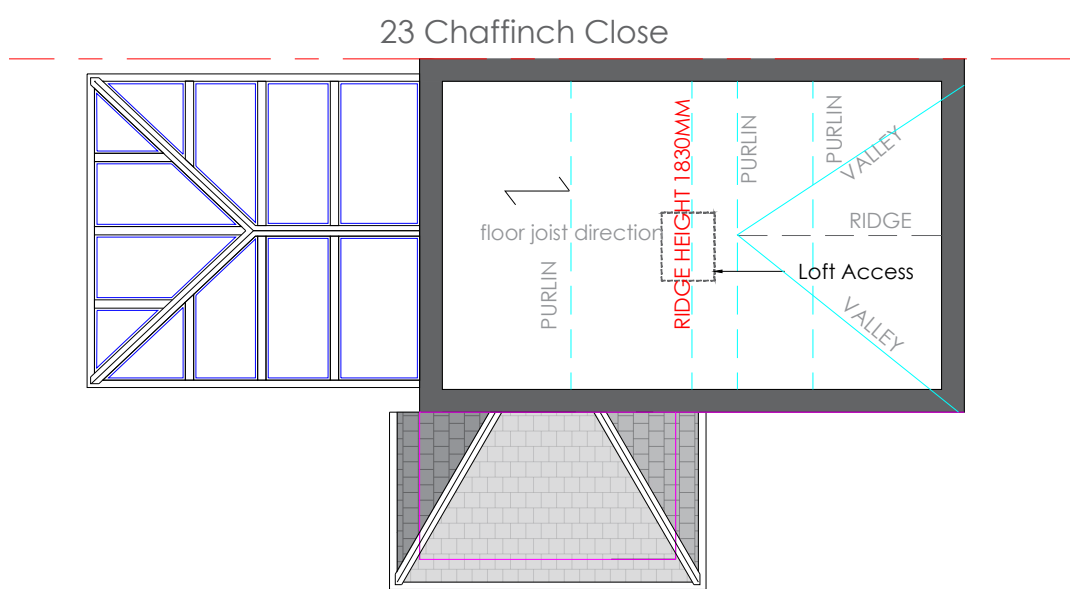


Existing Loft Floor Plan
Scale 1:100

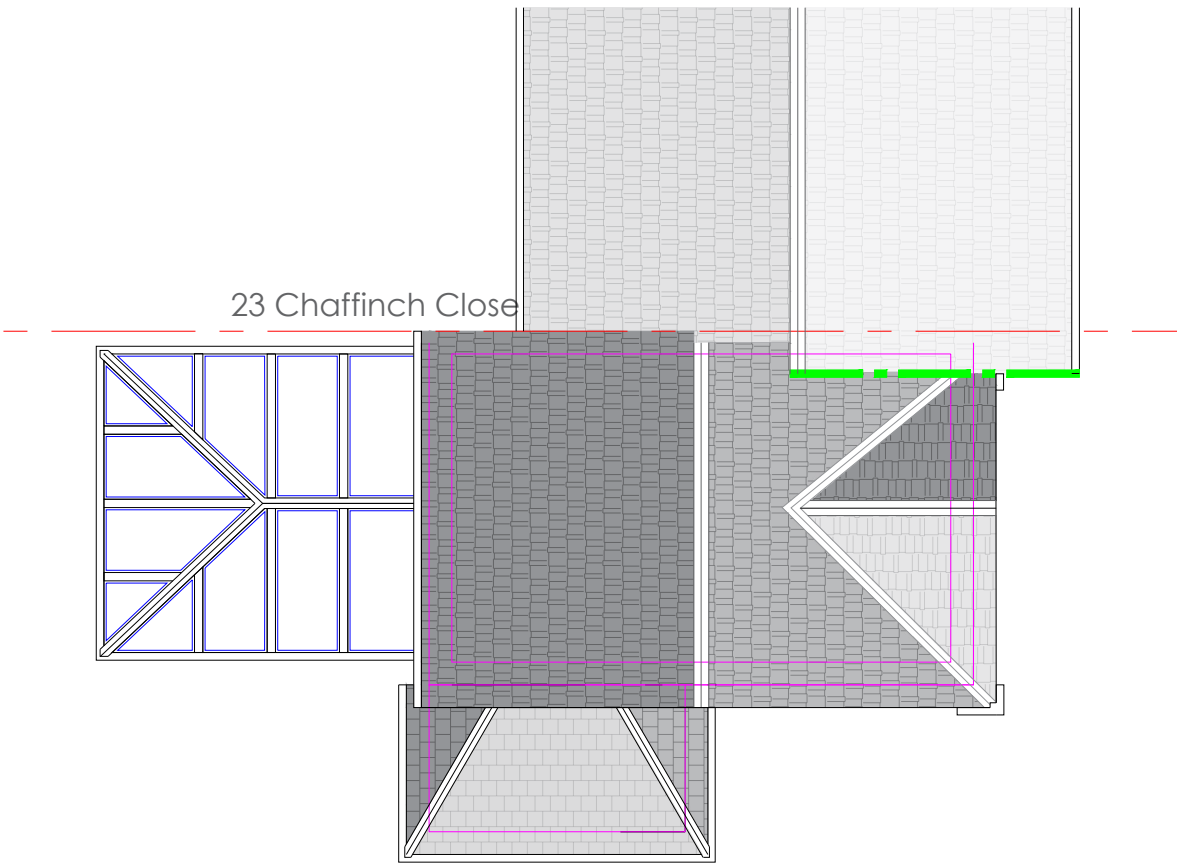


Existing Roof Plan
Scale 1:100

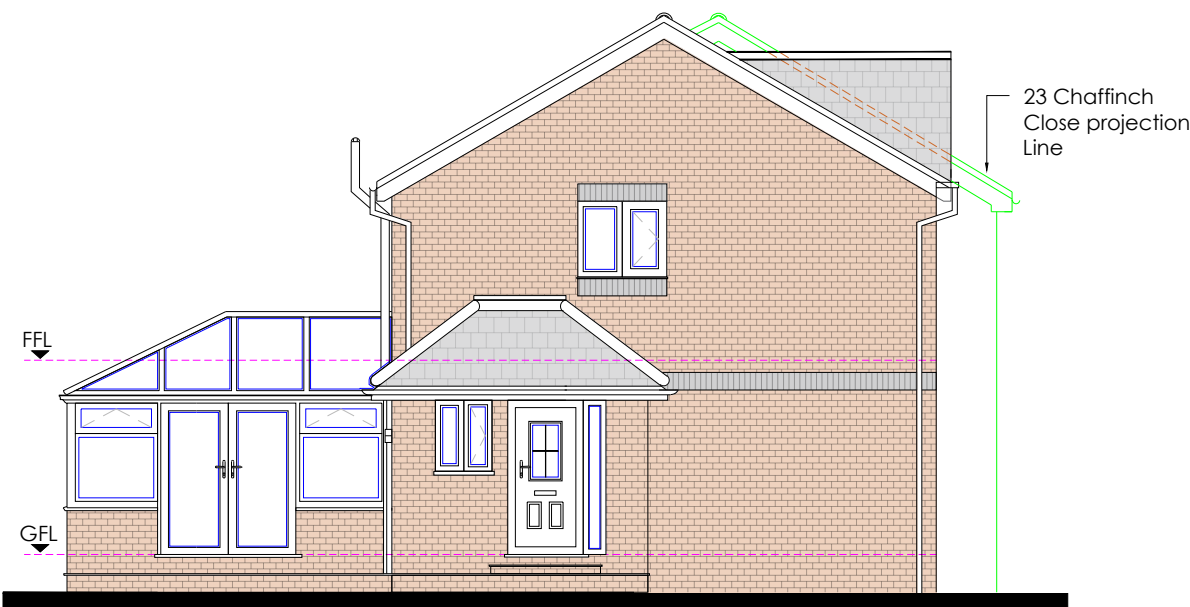


Existing Front Elevation
Scale 1:100

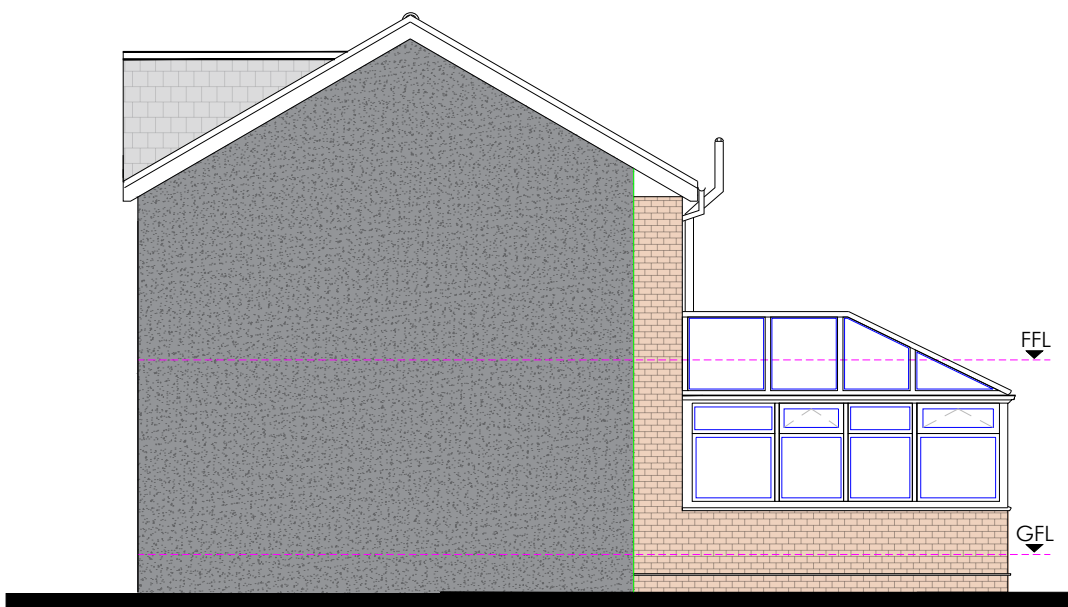


Existing Rear Party Wall Elevation
Scale 1:100

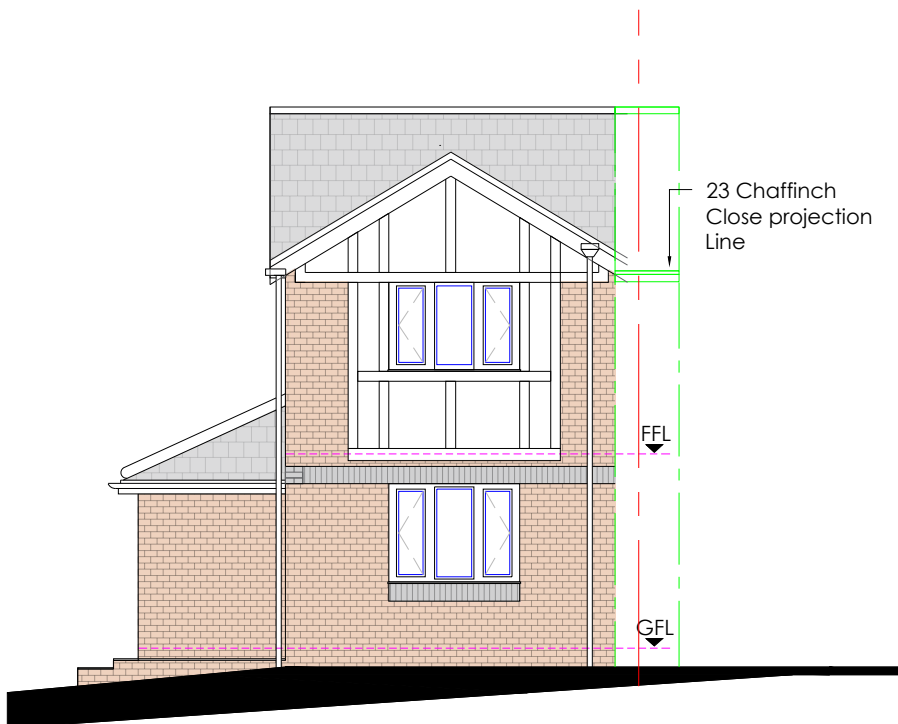

Existing Side Elevation
Scale 1:100

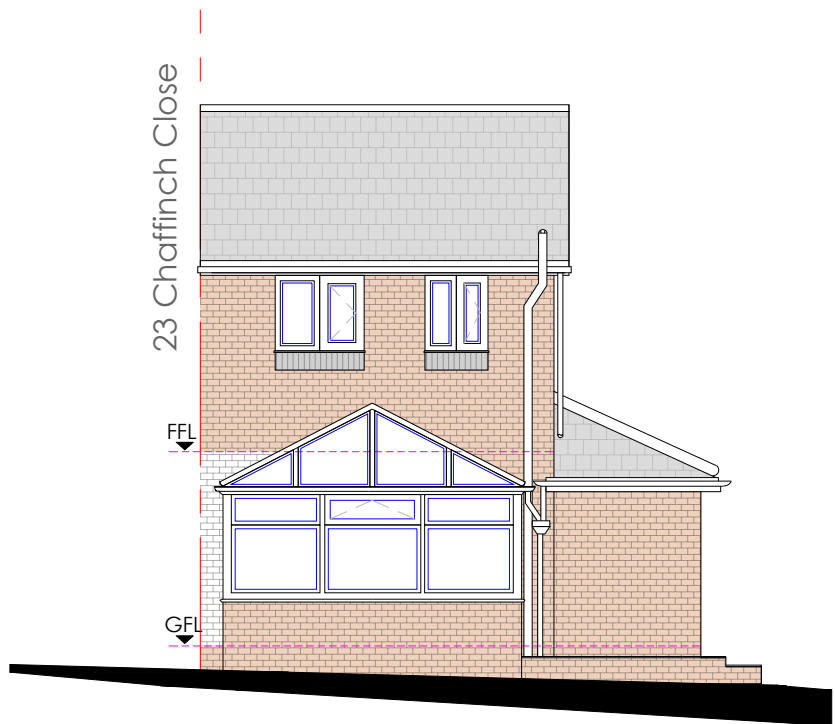

Existing Side Elevation
Scale 1:100

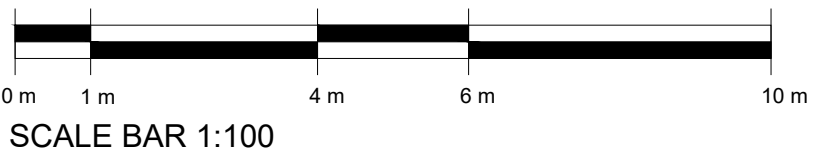

GENERAL NOTES

1. The contractor must check the site and the approved drawings before commencing the works and must take any working measurements as necessary and any discrepancy must be reported to the client.
2. Work shall comply with any current relevant BS/codes of practices and confirm to the Building Regulations including the latest amendment. The contractor is responsible for setting out the works.

PROJECT ADDRESS

21 Chaffinch Close
Wythenshawe,
Manchester
M22 4WX

PROJECT

Double storey side extension and flat
roof dormer to existing and proposed
extension

KEY

--- Boundary
DW Dish Washer

REVISION	DATE

Drawing No.

PP176(2)24

Scale

1:100 @ A1

Date

26.03.24

Drawn by

ut

AT A Design

Address:
12 Hastings Gardens
Stockport
SK5 8BF
T. 07830039347
E. ata_design@hotmail.com