


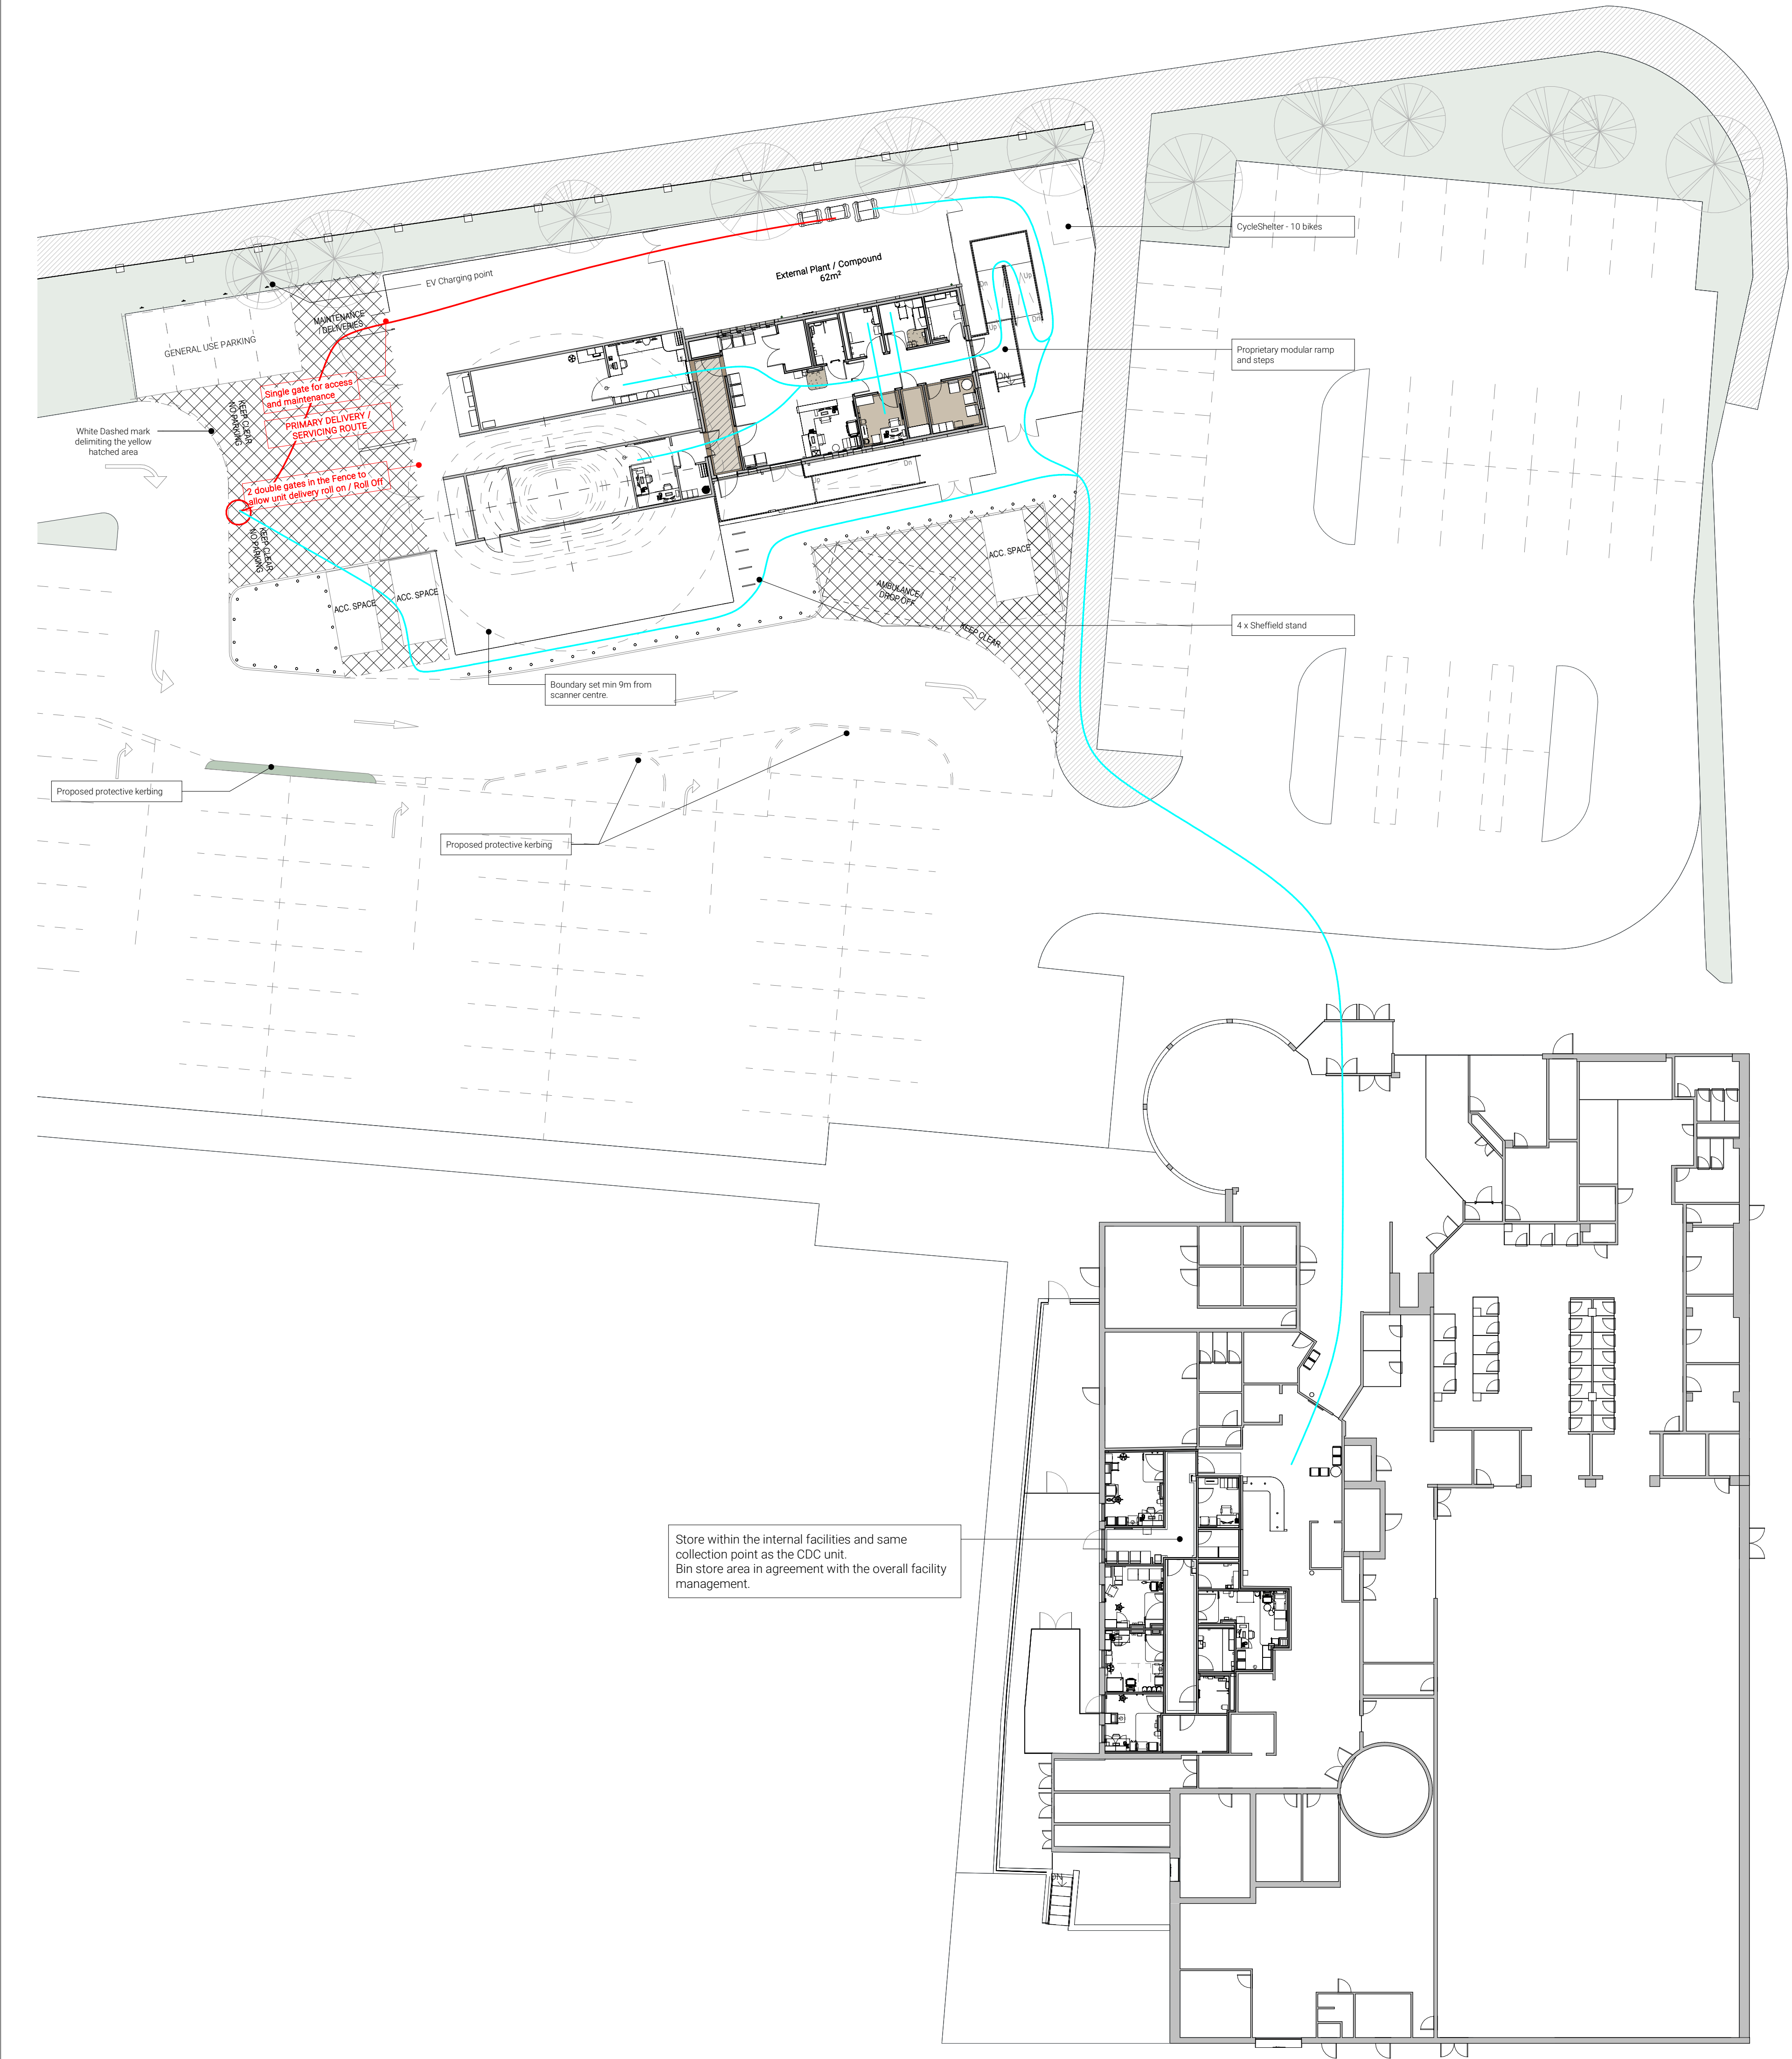

1 Waste Management Strategy

GENERAL NOTES: DAY Architectural Ltd accepts no responsibility for any costs, losses or claims whatsoever arising from these drawings, specifications and related documents unless there is full compliance with the Client or any unauthorised user of the following: 1 All boundaries, dimensions and levels are to be checked on site before construction and any discrepancies reported to the Architect / Designer. 2 Partial Service: Any discrepancies with site or other information is to be advised to the Architect / Designer and direction and / or approval is to be sought before the implementation of the detail. 3 Block and site plans are reproduced under license from the Ordnance Survey. 4 Do not scale this drawing. 5 For the purpose of coordination, all relevant parties must check this information prior to implementation and report any discrepancies to the Architect / Designer.	
A	Updated in line with TC
REV	DESCRIPTION

		22.04.24	AM
		DATE	REV BY

CLIENT	Manchester University NHS Foundation Trust
PROJECT	Harpurhey CDC

DRAWING				Waste Management Strategy	
SCALE		1 : 200 @ A1		FIRST ISSUED	
PROJECT		CLIENT REF		09/05/23	
23051		-		Author	
ORIGIN		LEVEL		DRAWN BY	
DAY		HARXXX		XX	
		TYPE		ROLE	
		DR		A	
		NUMBER		07-0102	
		REVISION		A	
		SUITABILITY		Planning	

DAY

DAY Architectural Ltd.
Studio 1, Lancaster Buildings
77 Deansgate, Manchester, M3 2BW
T: 0161 834 9703
W: www.day-architectural.com