


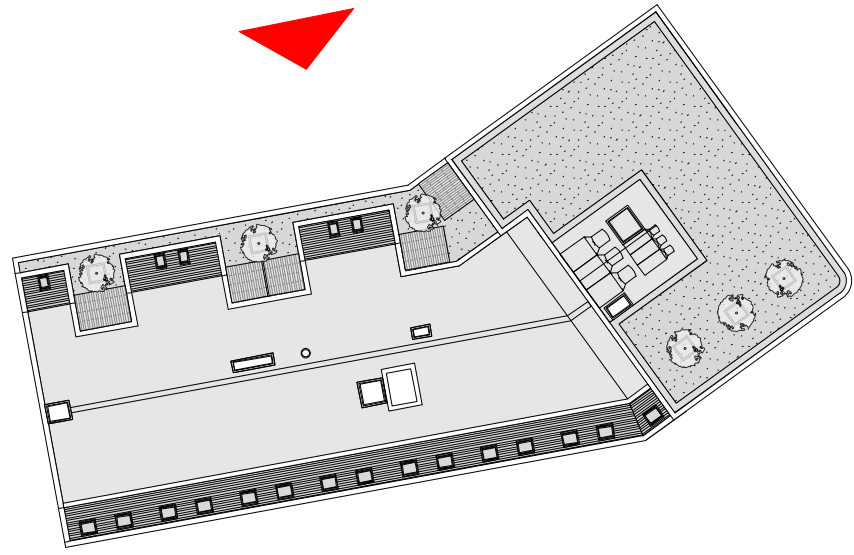

KEY

MATERIALS KEY

- 1 FIBRE CEMENT ROOF
- 2 ROOFLIGHT
- 3 BUFF BRICK
- 4 RED BRICK
- 5 SOLDIER COURSE
- 6 ALUMINIUM COPING
- 7 GLAZED ENTRANCE DOOR
- 8 HORIZONTAL BRICK BANDING
- 9 LASER CUT ALUMINIUM RAINSCREEN CLADDING
- 10 COMPOSITE ALUMINIUM WINDOWS/DOORS
- 11 GLAZED SHOPFRONT
- 12 SECTIONAL ALUMINIUM VEHICULAR DOOR
- 13 ALUMINIUM RAILING
- 14 RED BRICK SURROUND
- 15 LOUVRED ALUMINIUM DOOR



PROPOSED ELEVATION C
1:100@A1

IMPORTANT NOTES:

D	13/03/24	RECONFIGURED REAR ELEVATION
C	09.11.23	ADDITION OF BRICK PANELS & GROUND FLOOR GLAZING
B	11.10.23	RIDGE HEIGHT REDUCED, STREET ACCESS SET BACK, ADDITION OF EXTRUDING WINDOWS & WALL PULLED IN
A	25.03.22	AMENDED ROOF PITCH
REVISION	DATE	DESCRIPTION

CLIENT: VIEWS	
PROJECT: NEW RESIDENTIAL DEVELOPMENT	
ADDRESS: 98 WILMSLOW ROAD, RUSHOLME	
DRAWING TITLE: PROPOSED ELEVATION C	
SCALE: 1:100@A1	DATE: APRIL 2021
DRAWING NO: A454_P.312D	

OLLIER SMURTHWAITE ARCHITECTS
40 King Street, Manchester, M2 6BA
T 0161 883 0838
F 0161 883 0839
E mail@olliersmurthwaite.com