



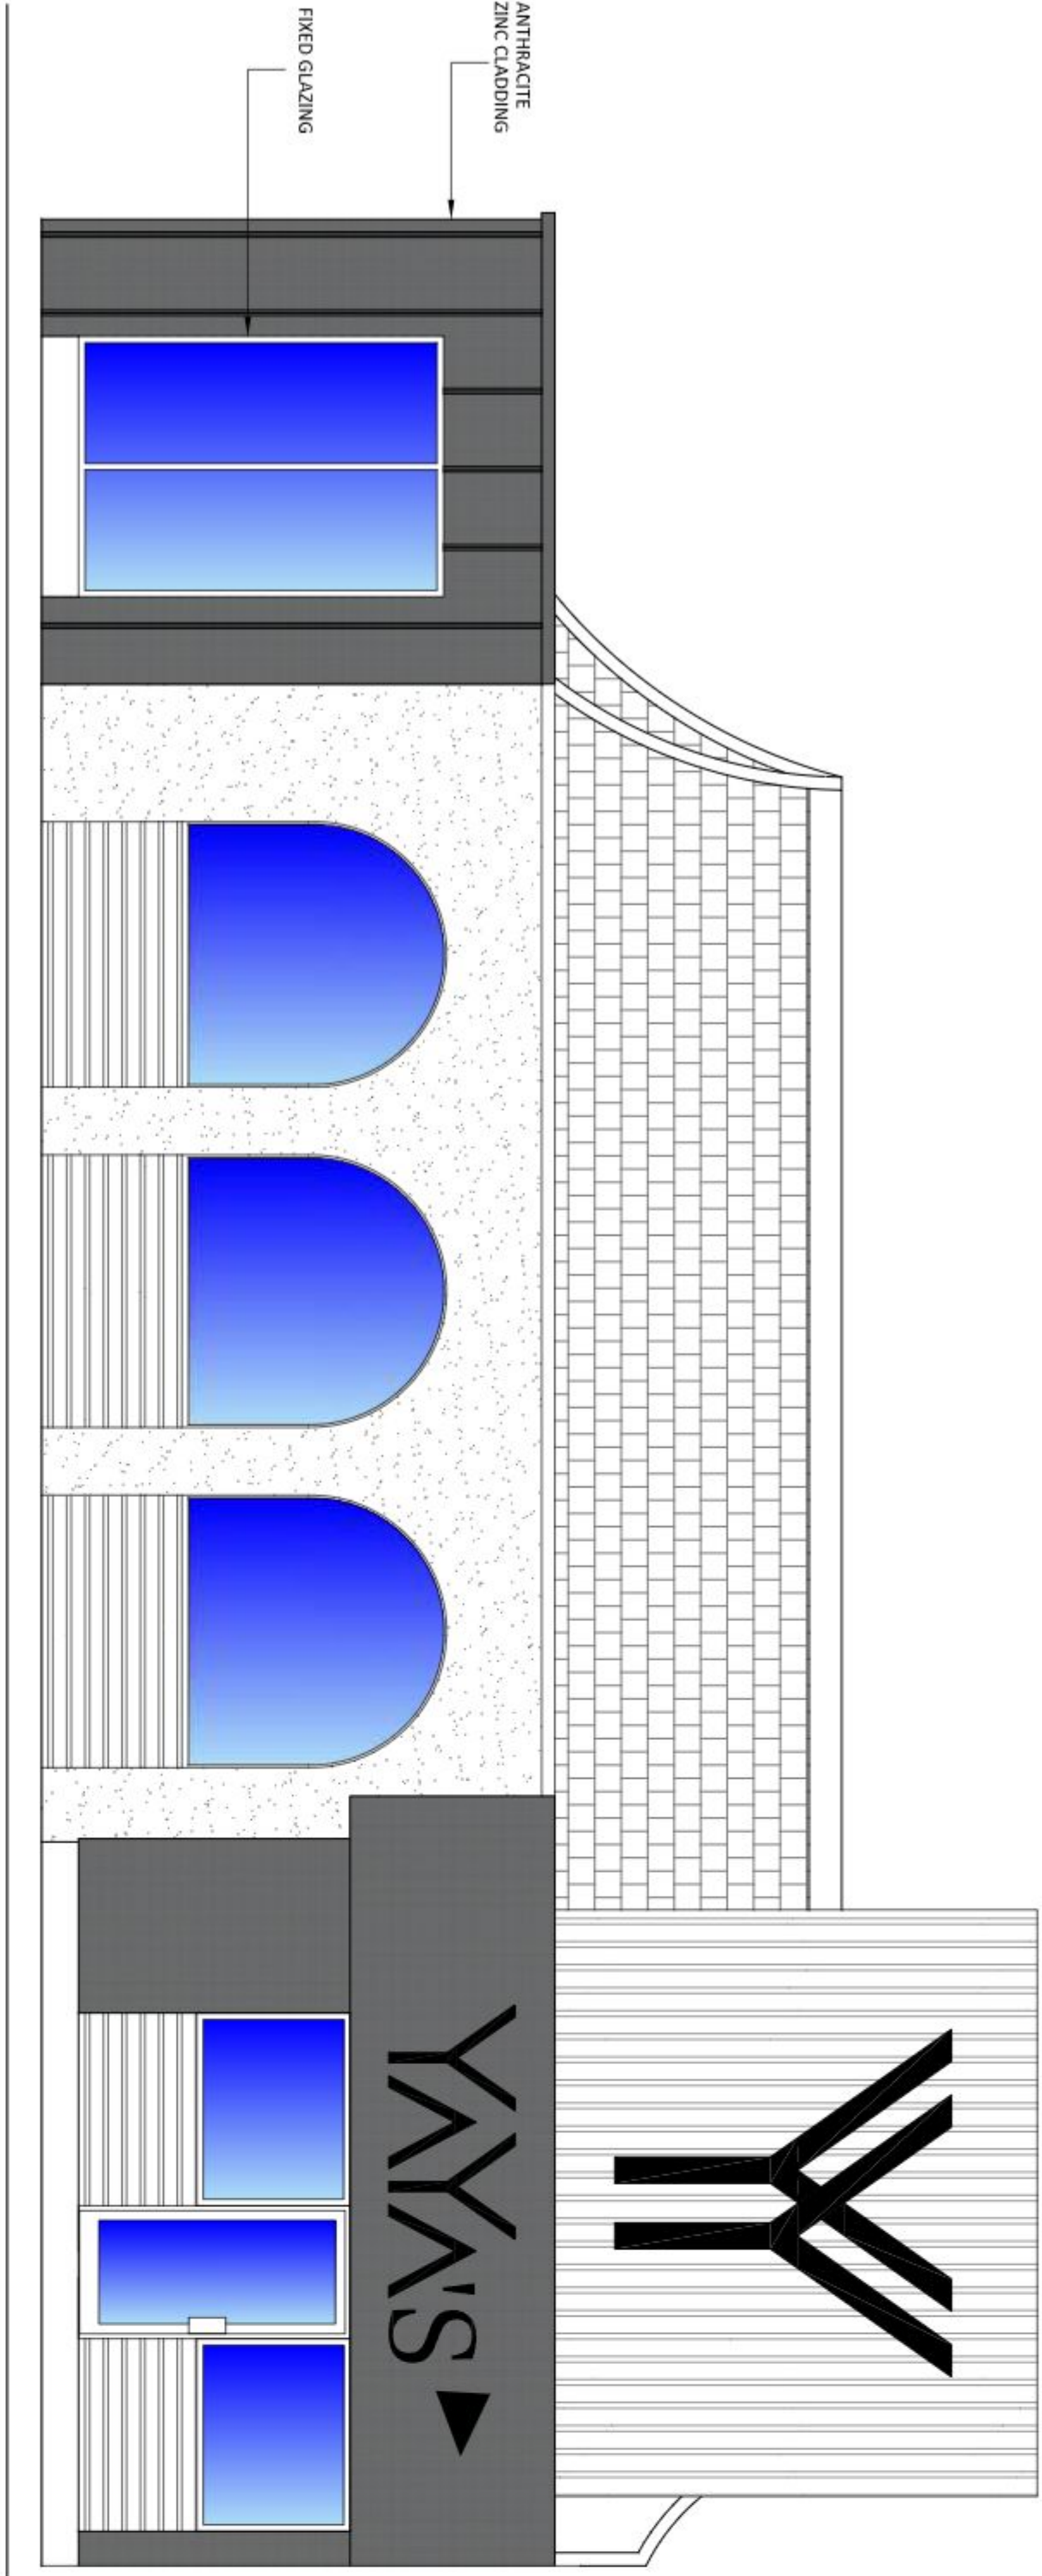


Proposed Front Elevation

1:100

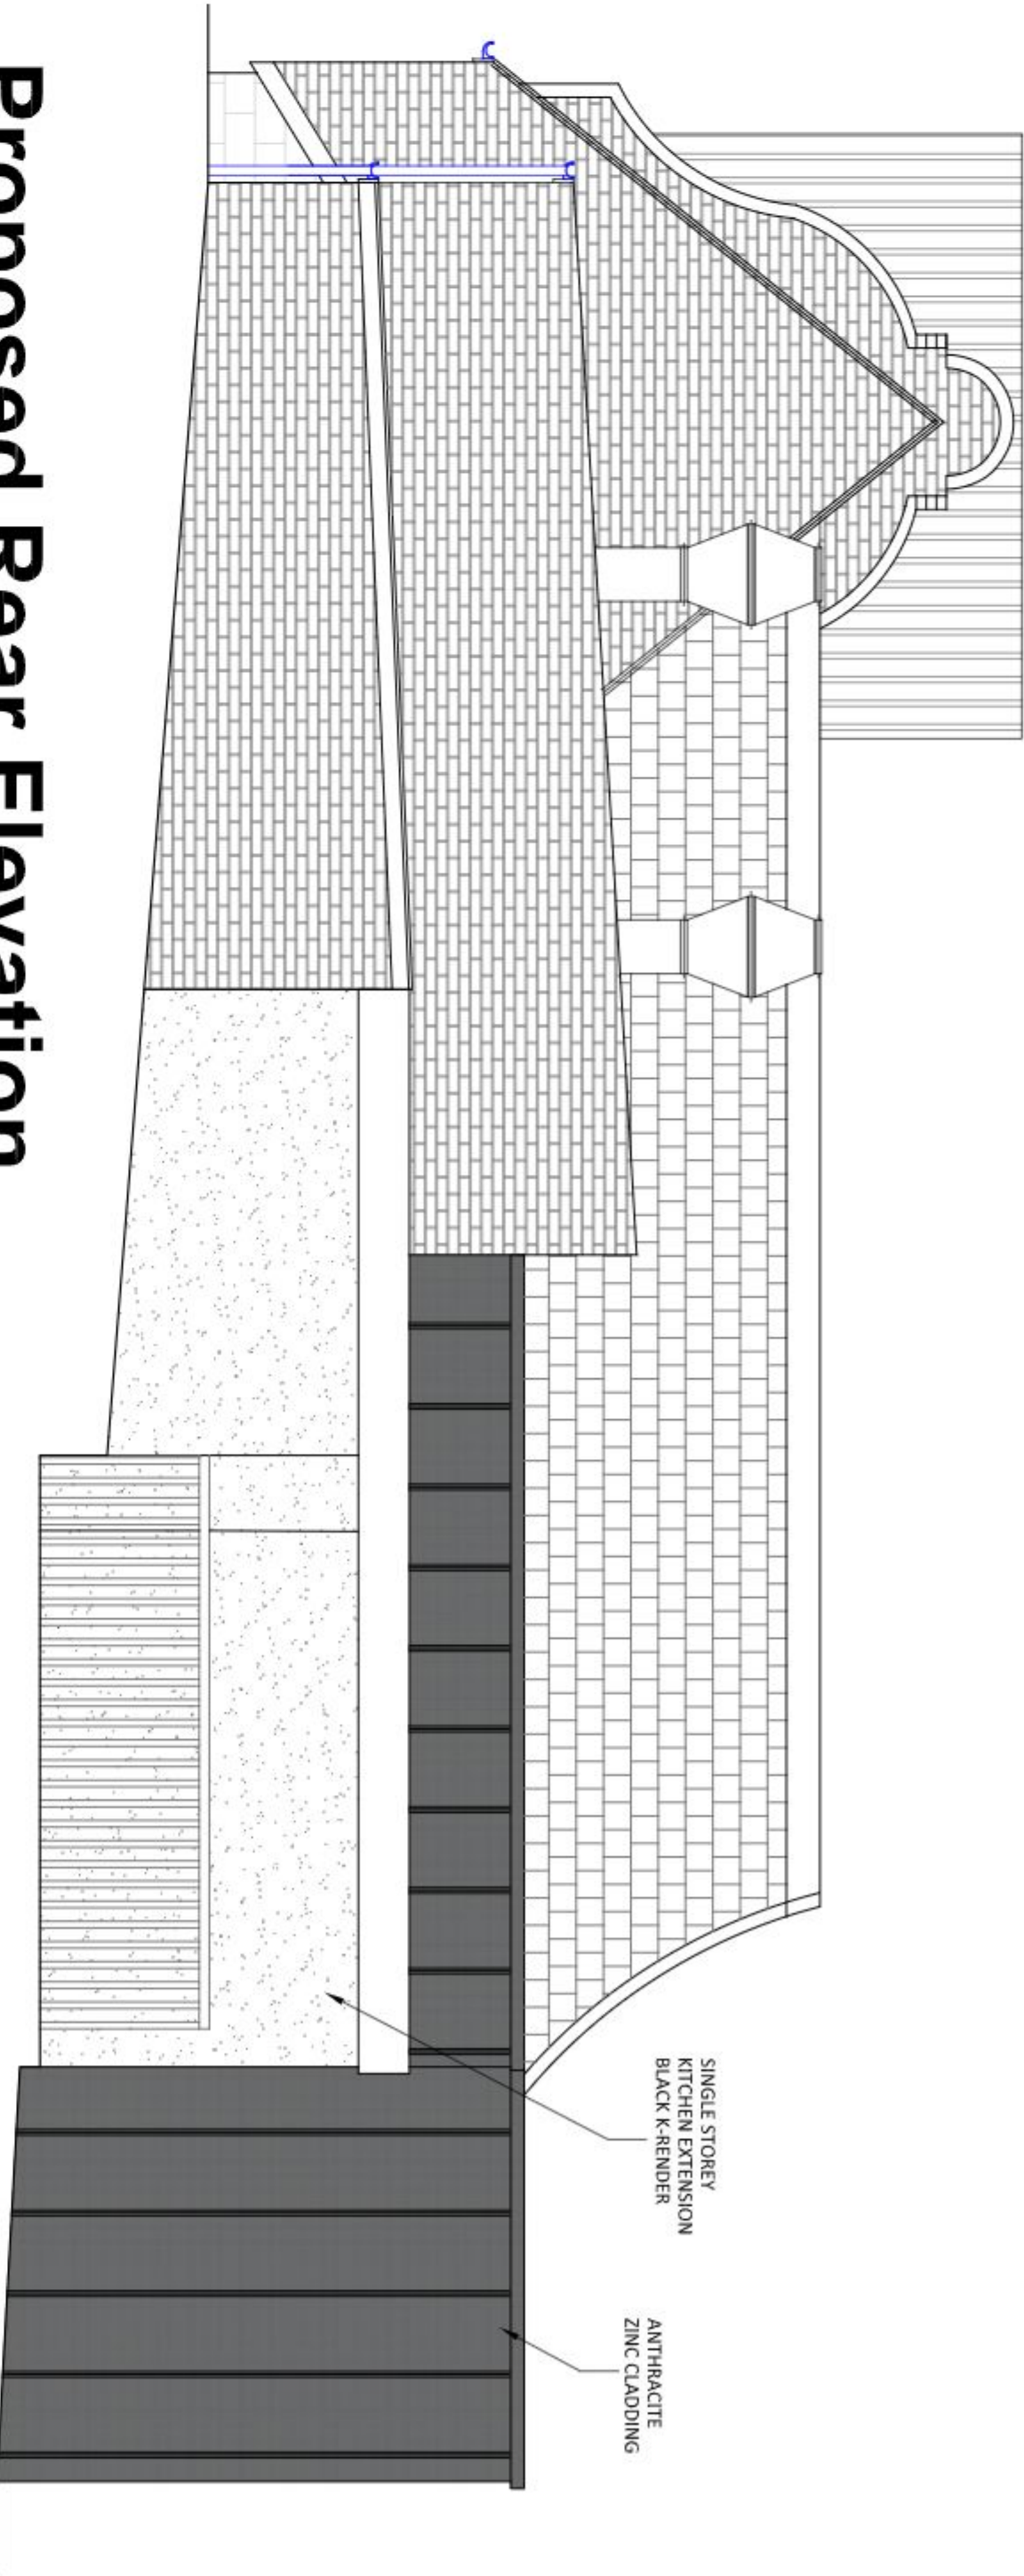

Proposed Rear Elevation

1:50

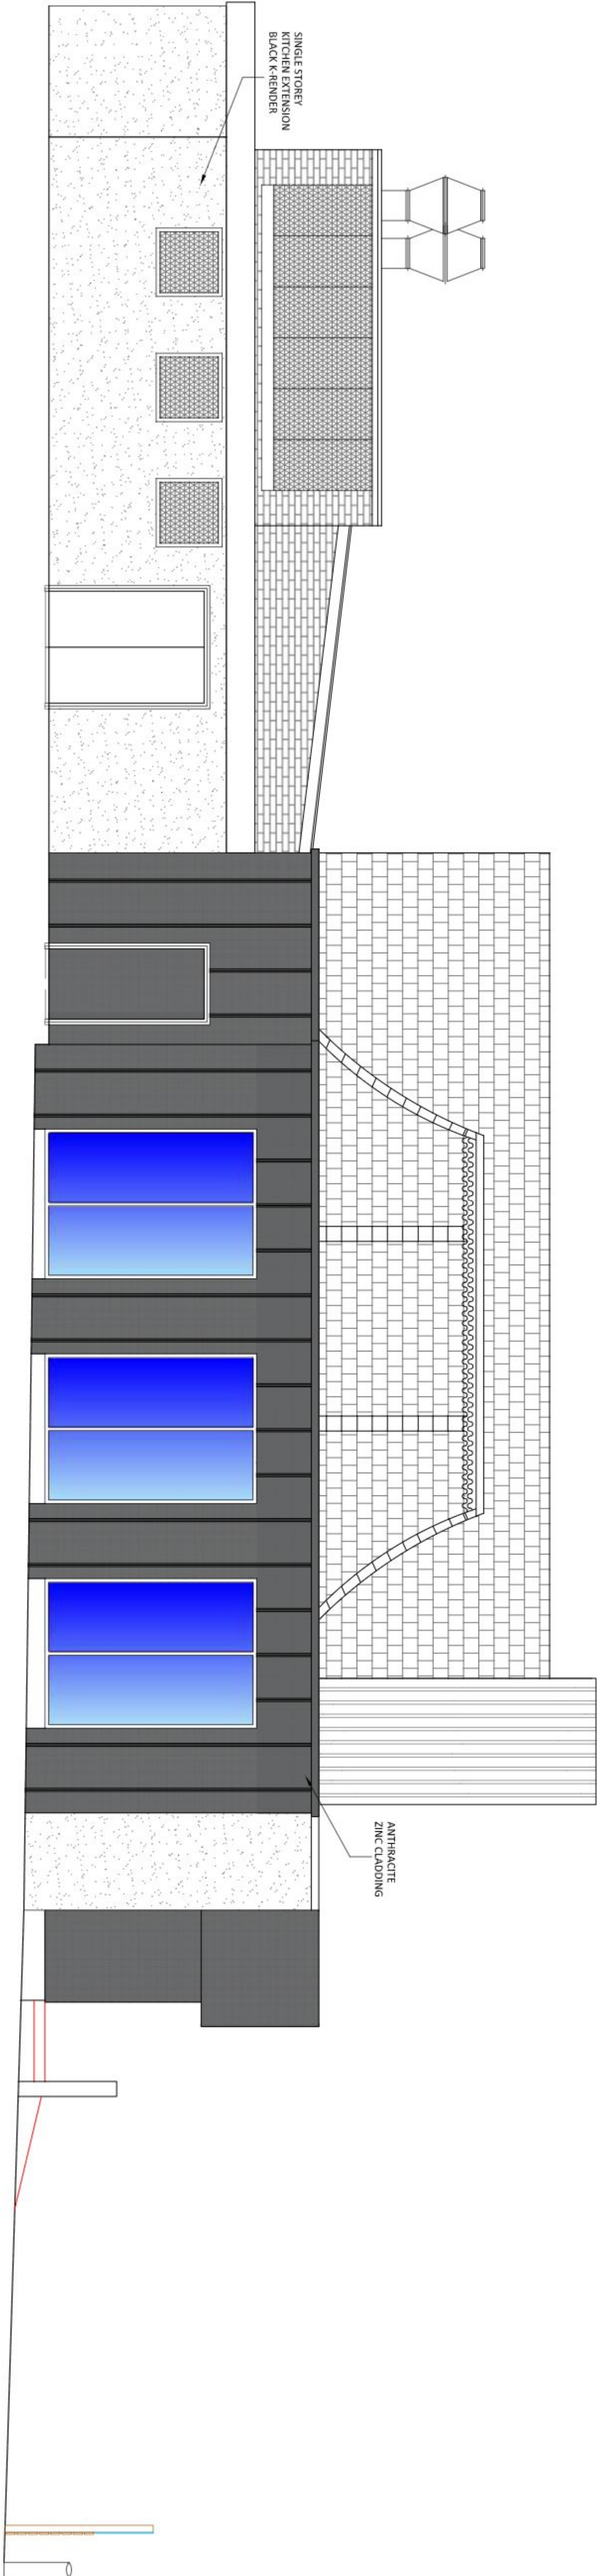

Proposed Side Elevation

1:100

REV	DATE	AMENDMENTS
A	10/12/2023	FIRST FLOOR EXTENSION REMOVED
CLIENT MR KHASER AHMED		
DRAWN BY AK		
DATE 03 OCTOBER 2023		
SCALE 1:50 @ A1		
PROJECT REF 00199		
PROJECT STAT PLANNING		
DRAWING No PROPOSED PLANS 04		
TITLE:		
SINGLE STOREY SIDE EXTENSION AT:		
YAYAS RESTAURANT		
96 BURY OLD ROAD		
MANCHESTER		
M8 5BW		

We warrant that the information contained in this drawing is true and correct to the best of our knowledge and belief.

THIS DRAWING IS COPYRIGHT © AND NOT BE REPRODUCED WITHOUT PERMISSION.



E: core.as@hotmail.com
MOB: 07849566607

Core Architectural Studio is a trading name of AS & ARCHITECTS LIMITED. All company registered in England. 13707670