

Scale Bars	TO BE USED ONLY AS GUIDANCE				
1:100	mm	1000	2000	3000	5000
1:200	mm	1000	2000	3000	5000
1:500	M	5	10	15	25
1:1250	M	10	30	50	70


- NOTES**
- All dimensions and levels are to be checked on site.
 - Any discrepancies are to be reported to the architect before any work commences
 - This drawing shall not be scaled to ascertain any dimensions. Work to figured dimensions only.
 - This drawing shall not be reproduced without express written permission from AEW.
 - Title overlay drawings and ownership boundaries are produced using all reasonable endeavors. AEW cannot be responsible for the accuracy or scale discrepancy of base plans supplied to them.
 - All works are to be undertaken in accordance with Building Regulations and the latest British Standards.
 - All proprietary materials and products are to be used strictly in accordance with the manufacturers recommendations.
- This drawing contains the following model files: -
- 12732-AEW-XX-XX-M3-A-0005

CDM 2015

Client notified of duties: **TBC**

Principal Designer: **TBC**

Unless noted below, all known hazards have been highlighted on the drawing.

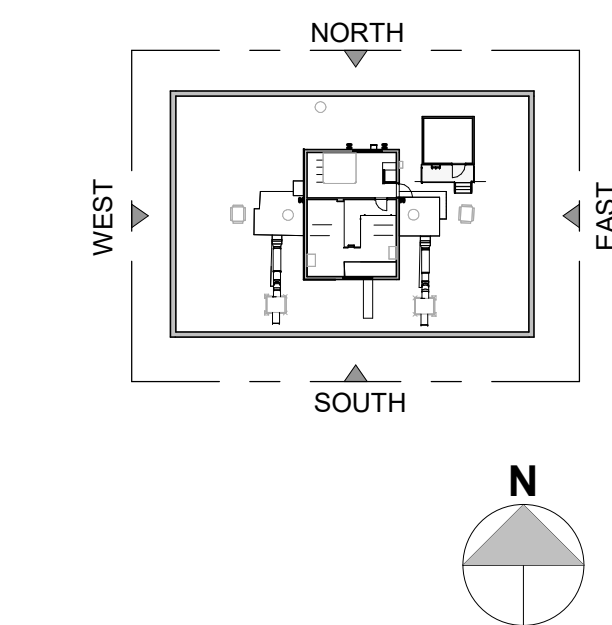


- Existing Wall
- Flat Entrance
- Party Wall

Note:

Access was not possible for some flats and therefore the internal layout is assumed to be the same as the other tower blocks.

P03	14/12/23	Issued for Planning	SF	DJ
P02	27/10/23	Revised Drawings for Stage 3 Information	MH	DAL
P01	09/10/23	Initial Issue	BA	DJ
Rev	Date	Description	Drawn by	Checked By
Status	Purpose of Issue			
S2	For Information			
drawing stage	Stage 3			
client				


The Casey Group Ltd				
project				
Newton Heath, Croydon Drive Shackleton Court				
drawing title				
Shackleton Court - Existing_04-07_GA Plans				
date	09/10/23	drawn	BA	
scale @ A1	As indicated	checked	DJ	

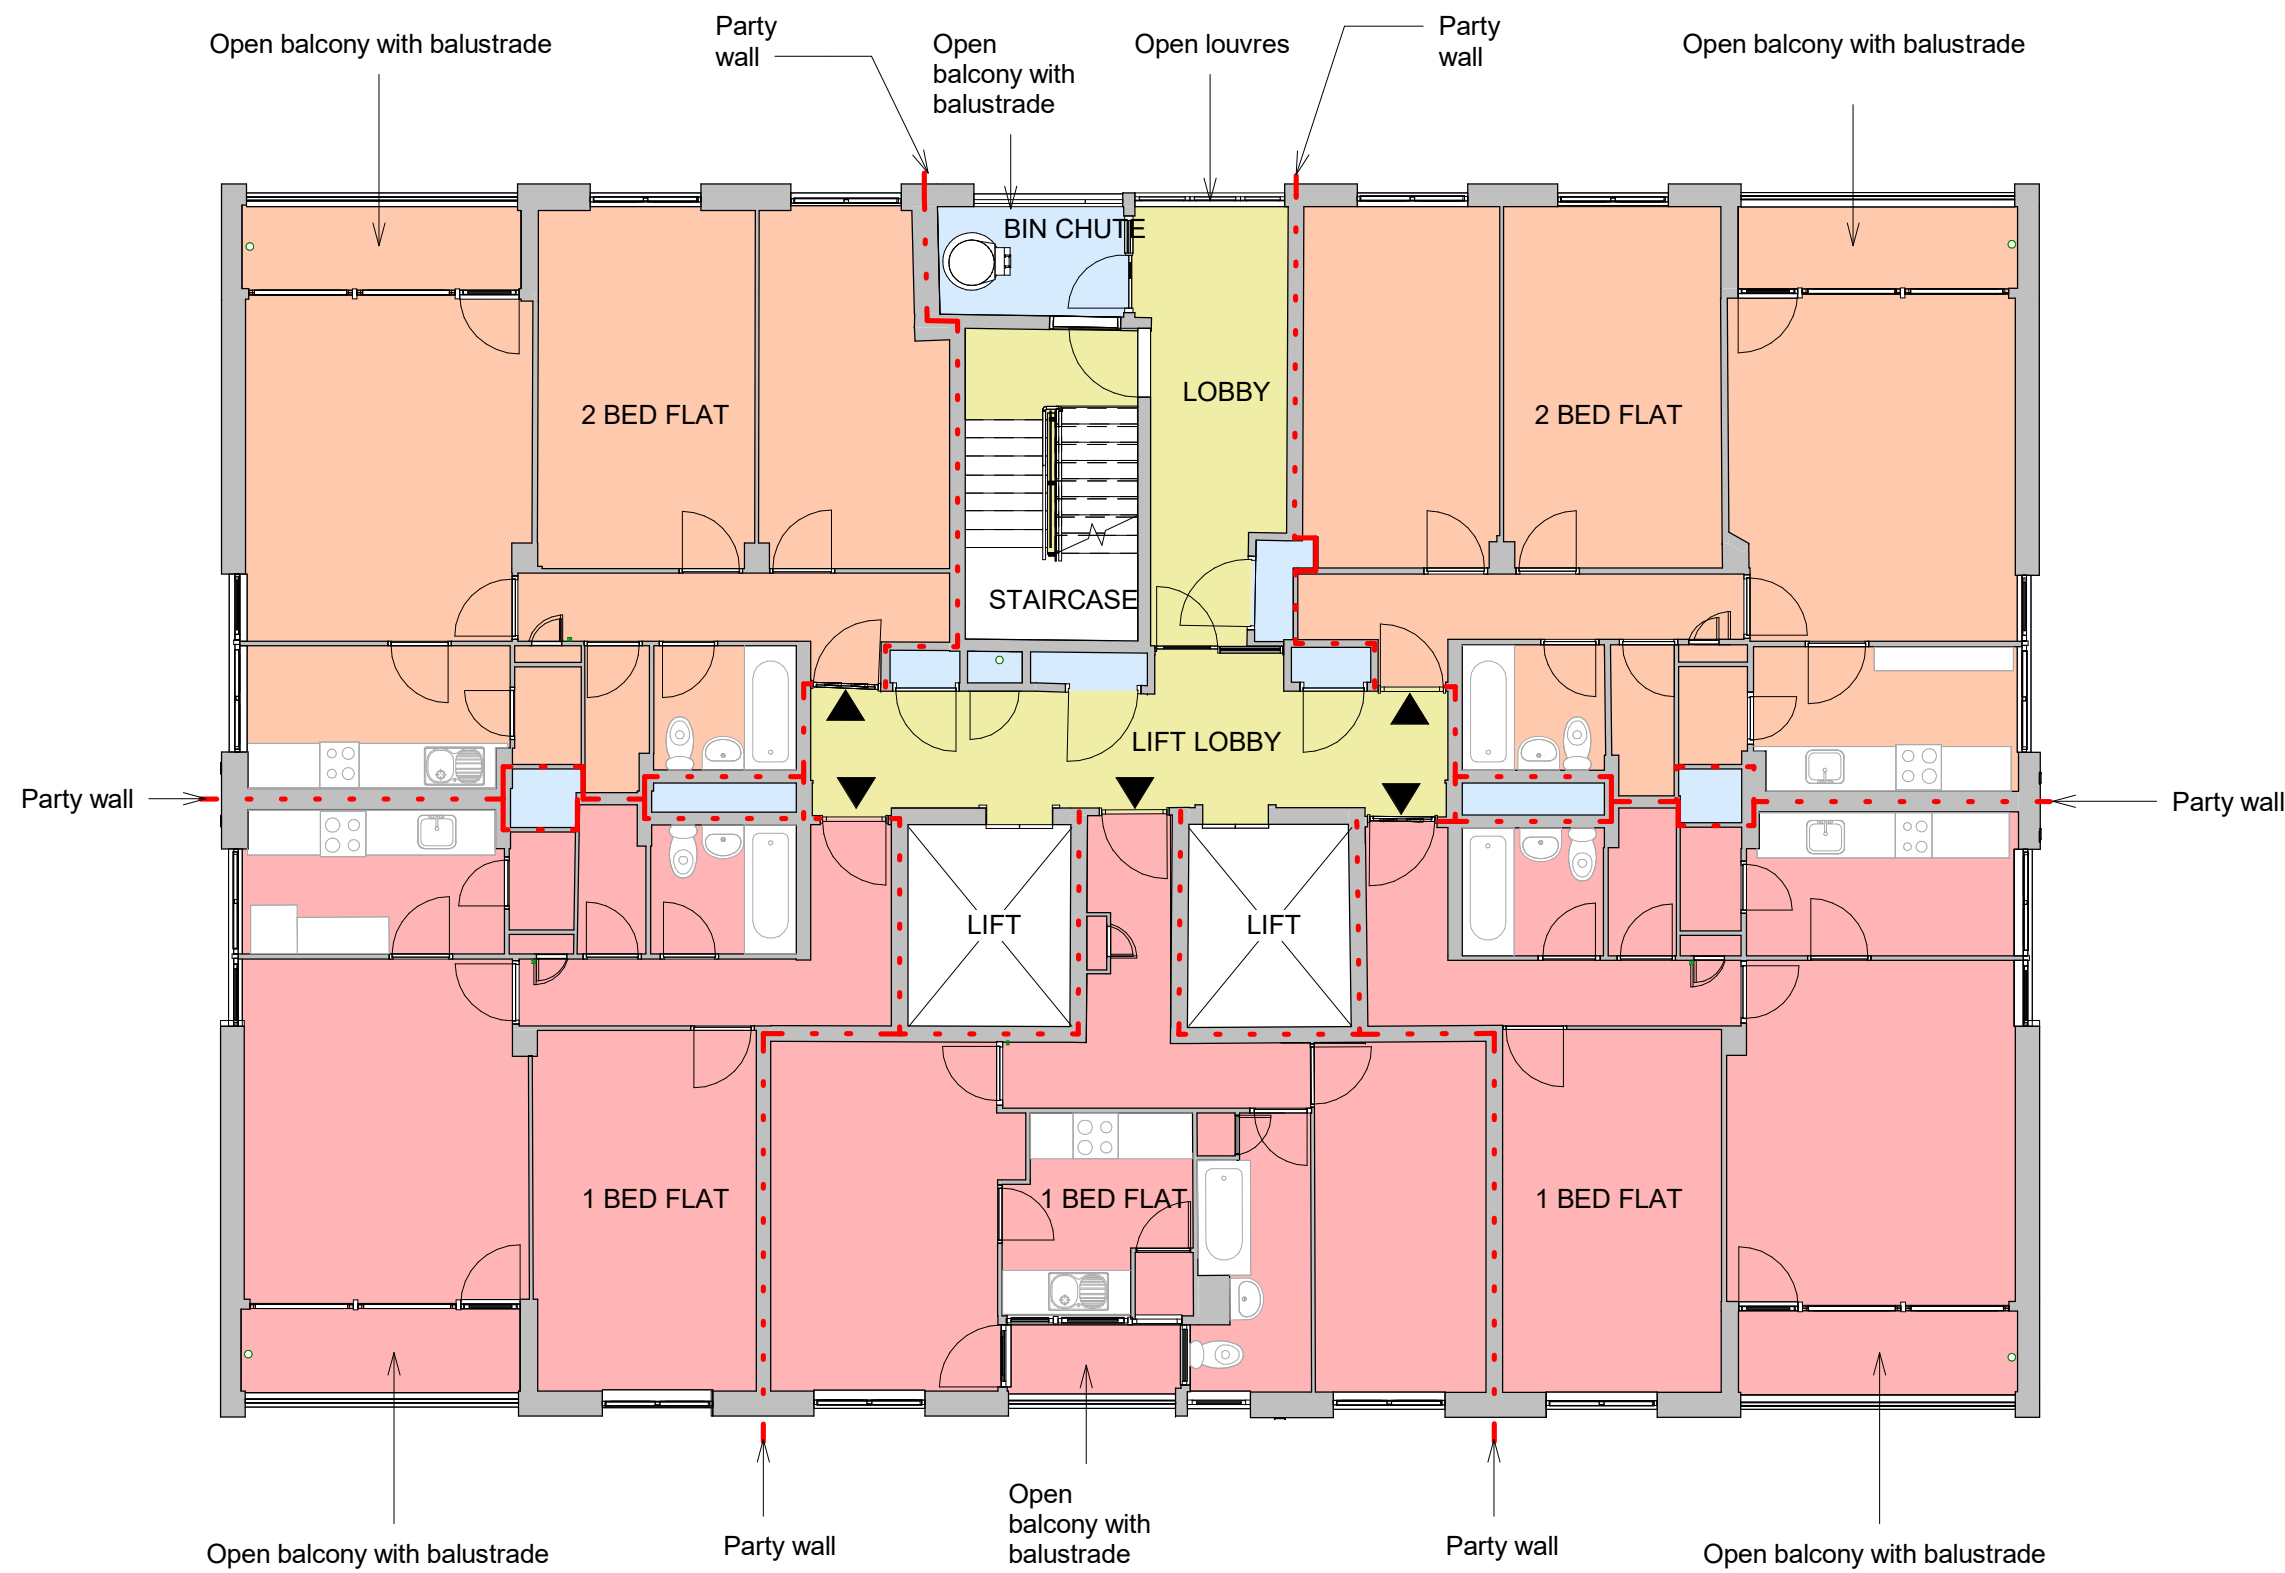

Existing 04th Floor Plan
Scale @ 1:100

LEGEND


- 1 BED FLAT
- 2 BED FLAT
- CIRCULATION
- SERVICES/OFFICE

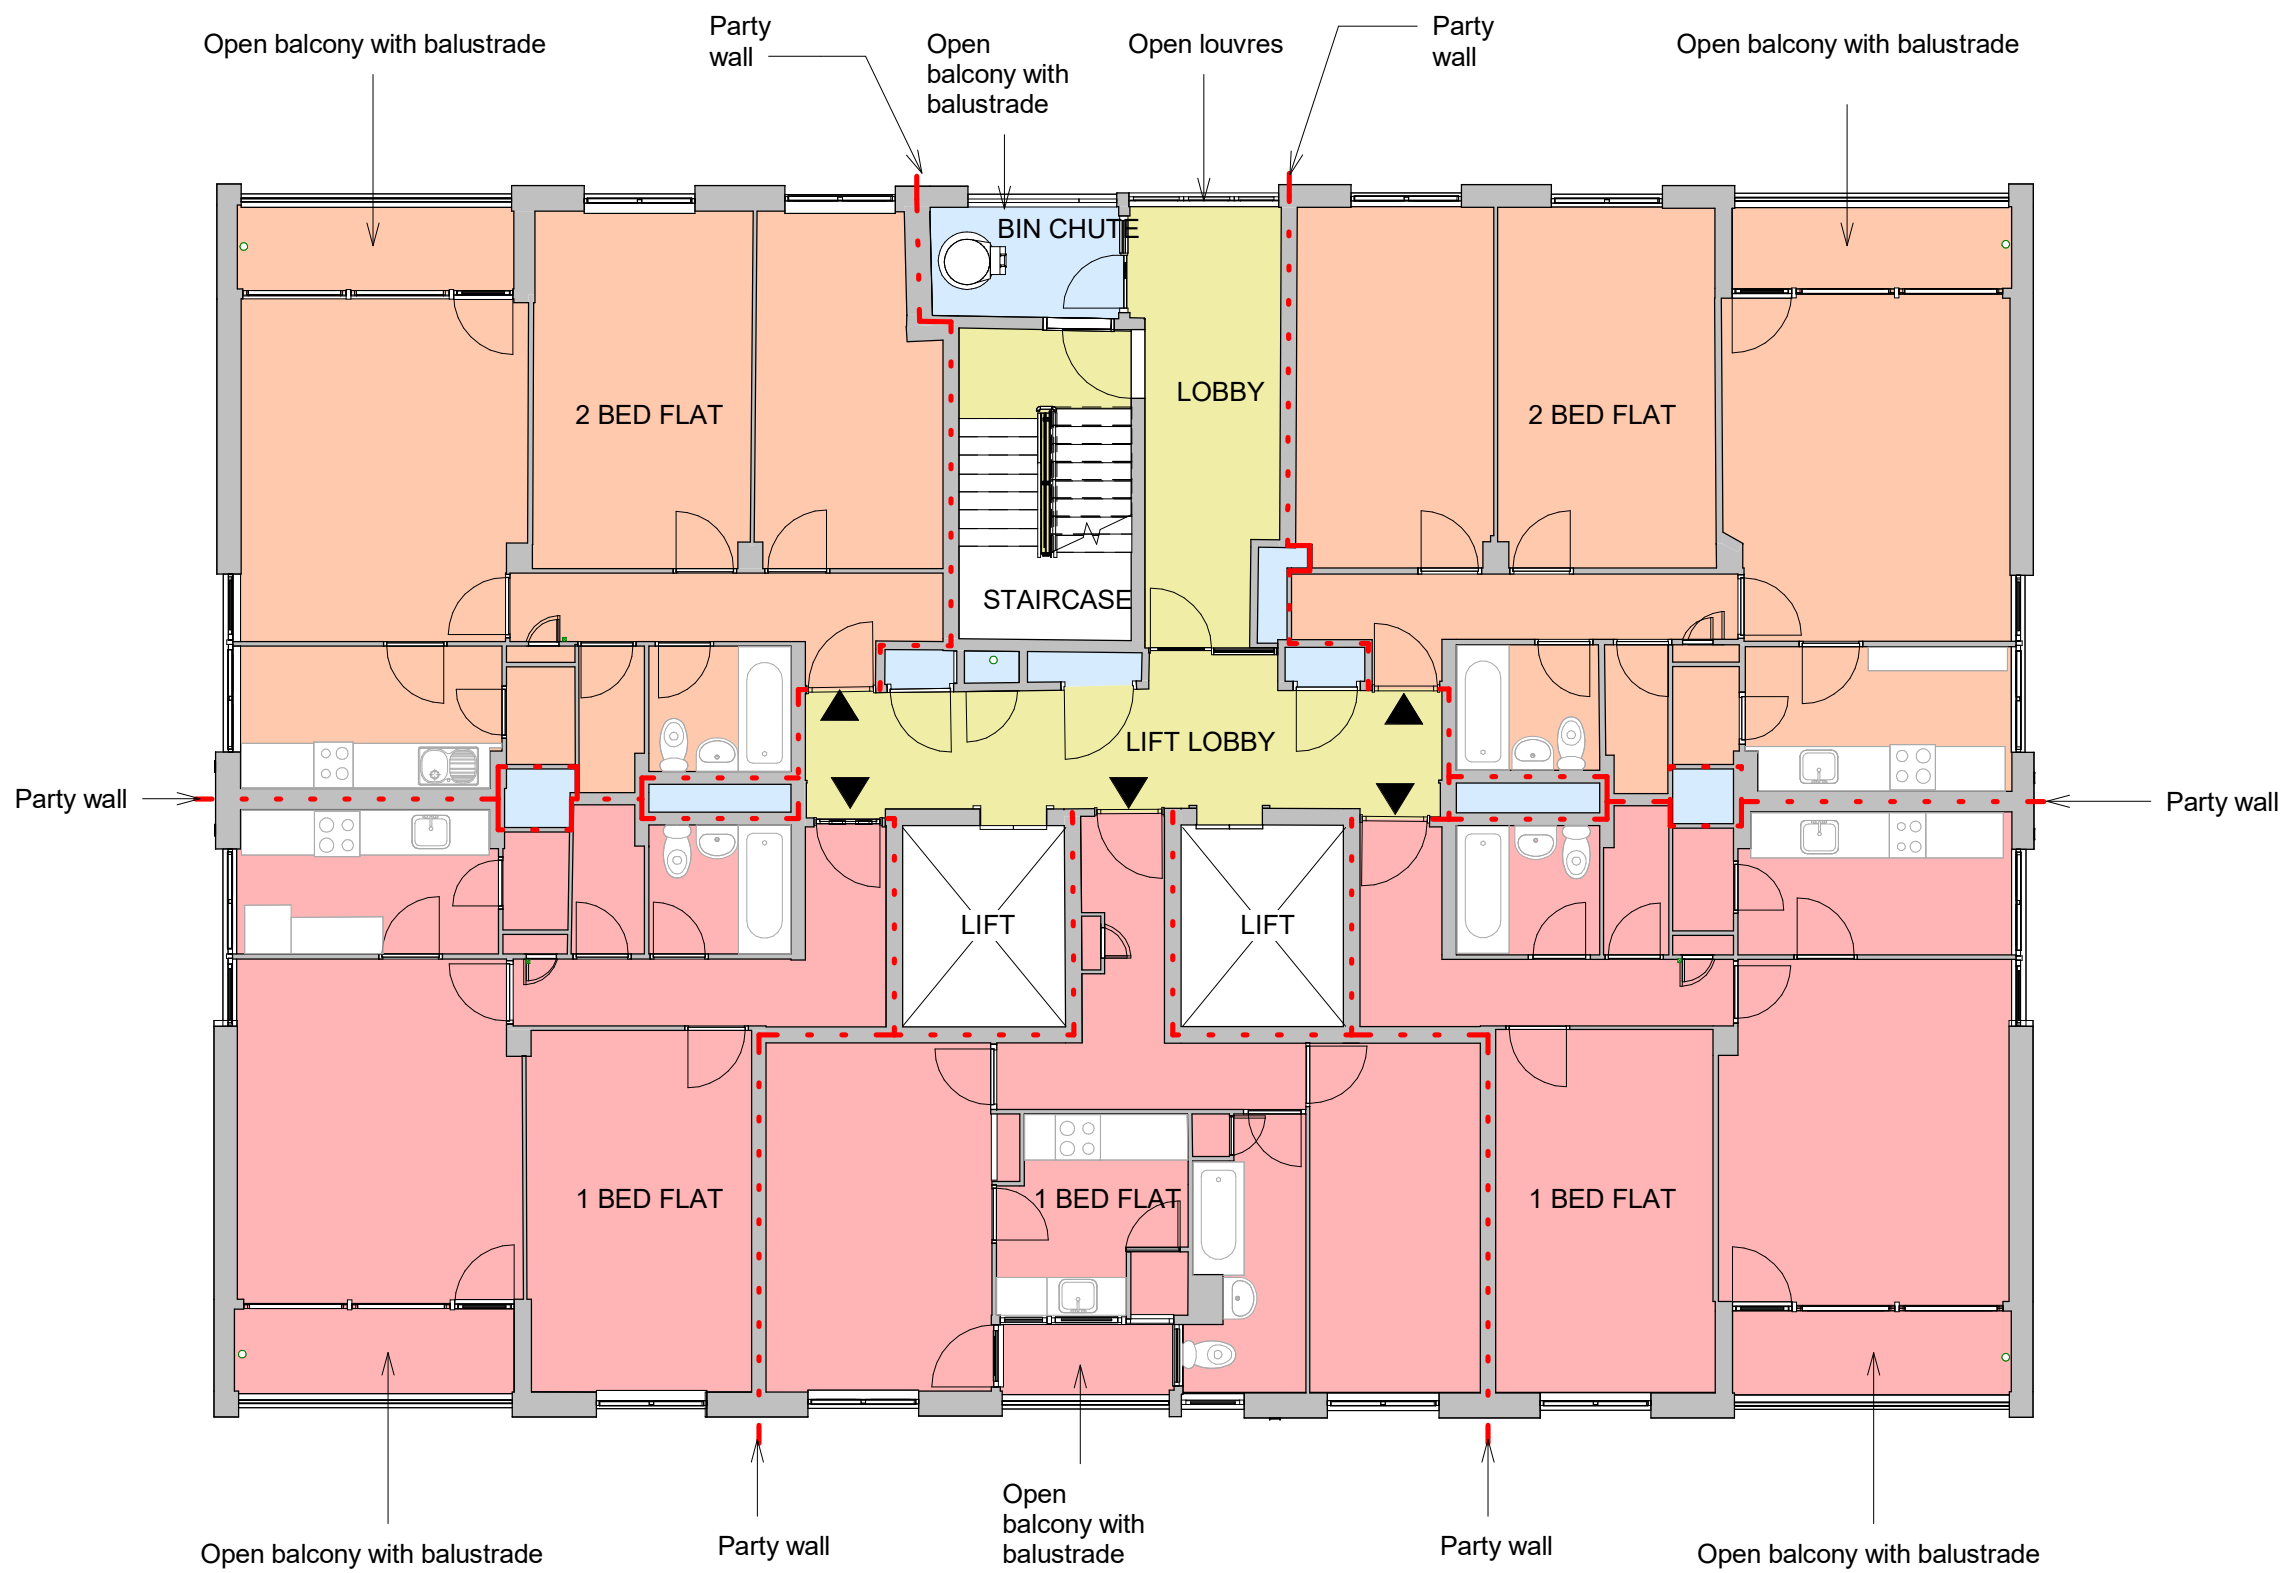

Existing 05th Floor Plan
Scale @ 1:100

LEGEND


- 1 BED FLAT
- 2 BED FLAT
- CIRCULATION
- SERVICES/OFFICE

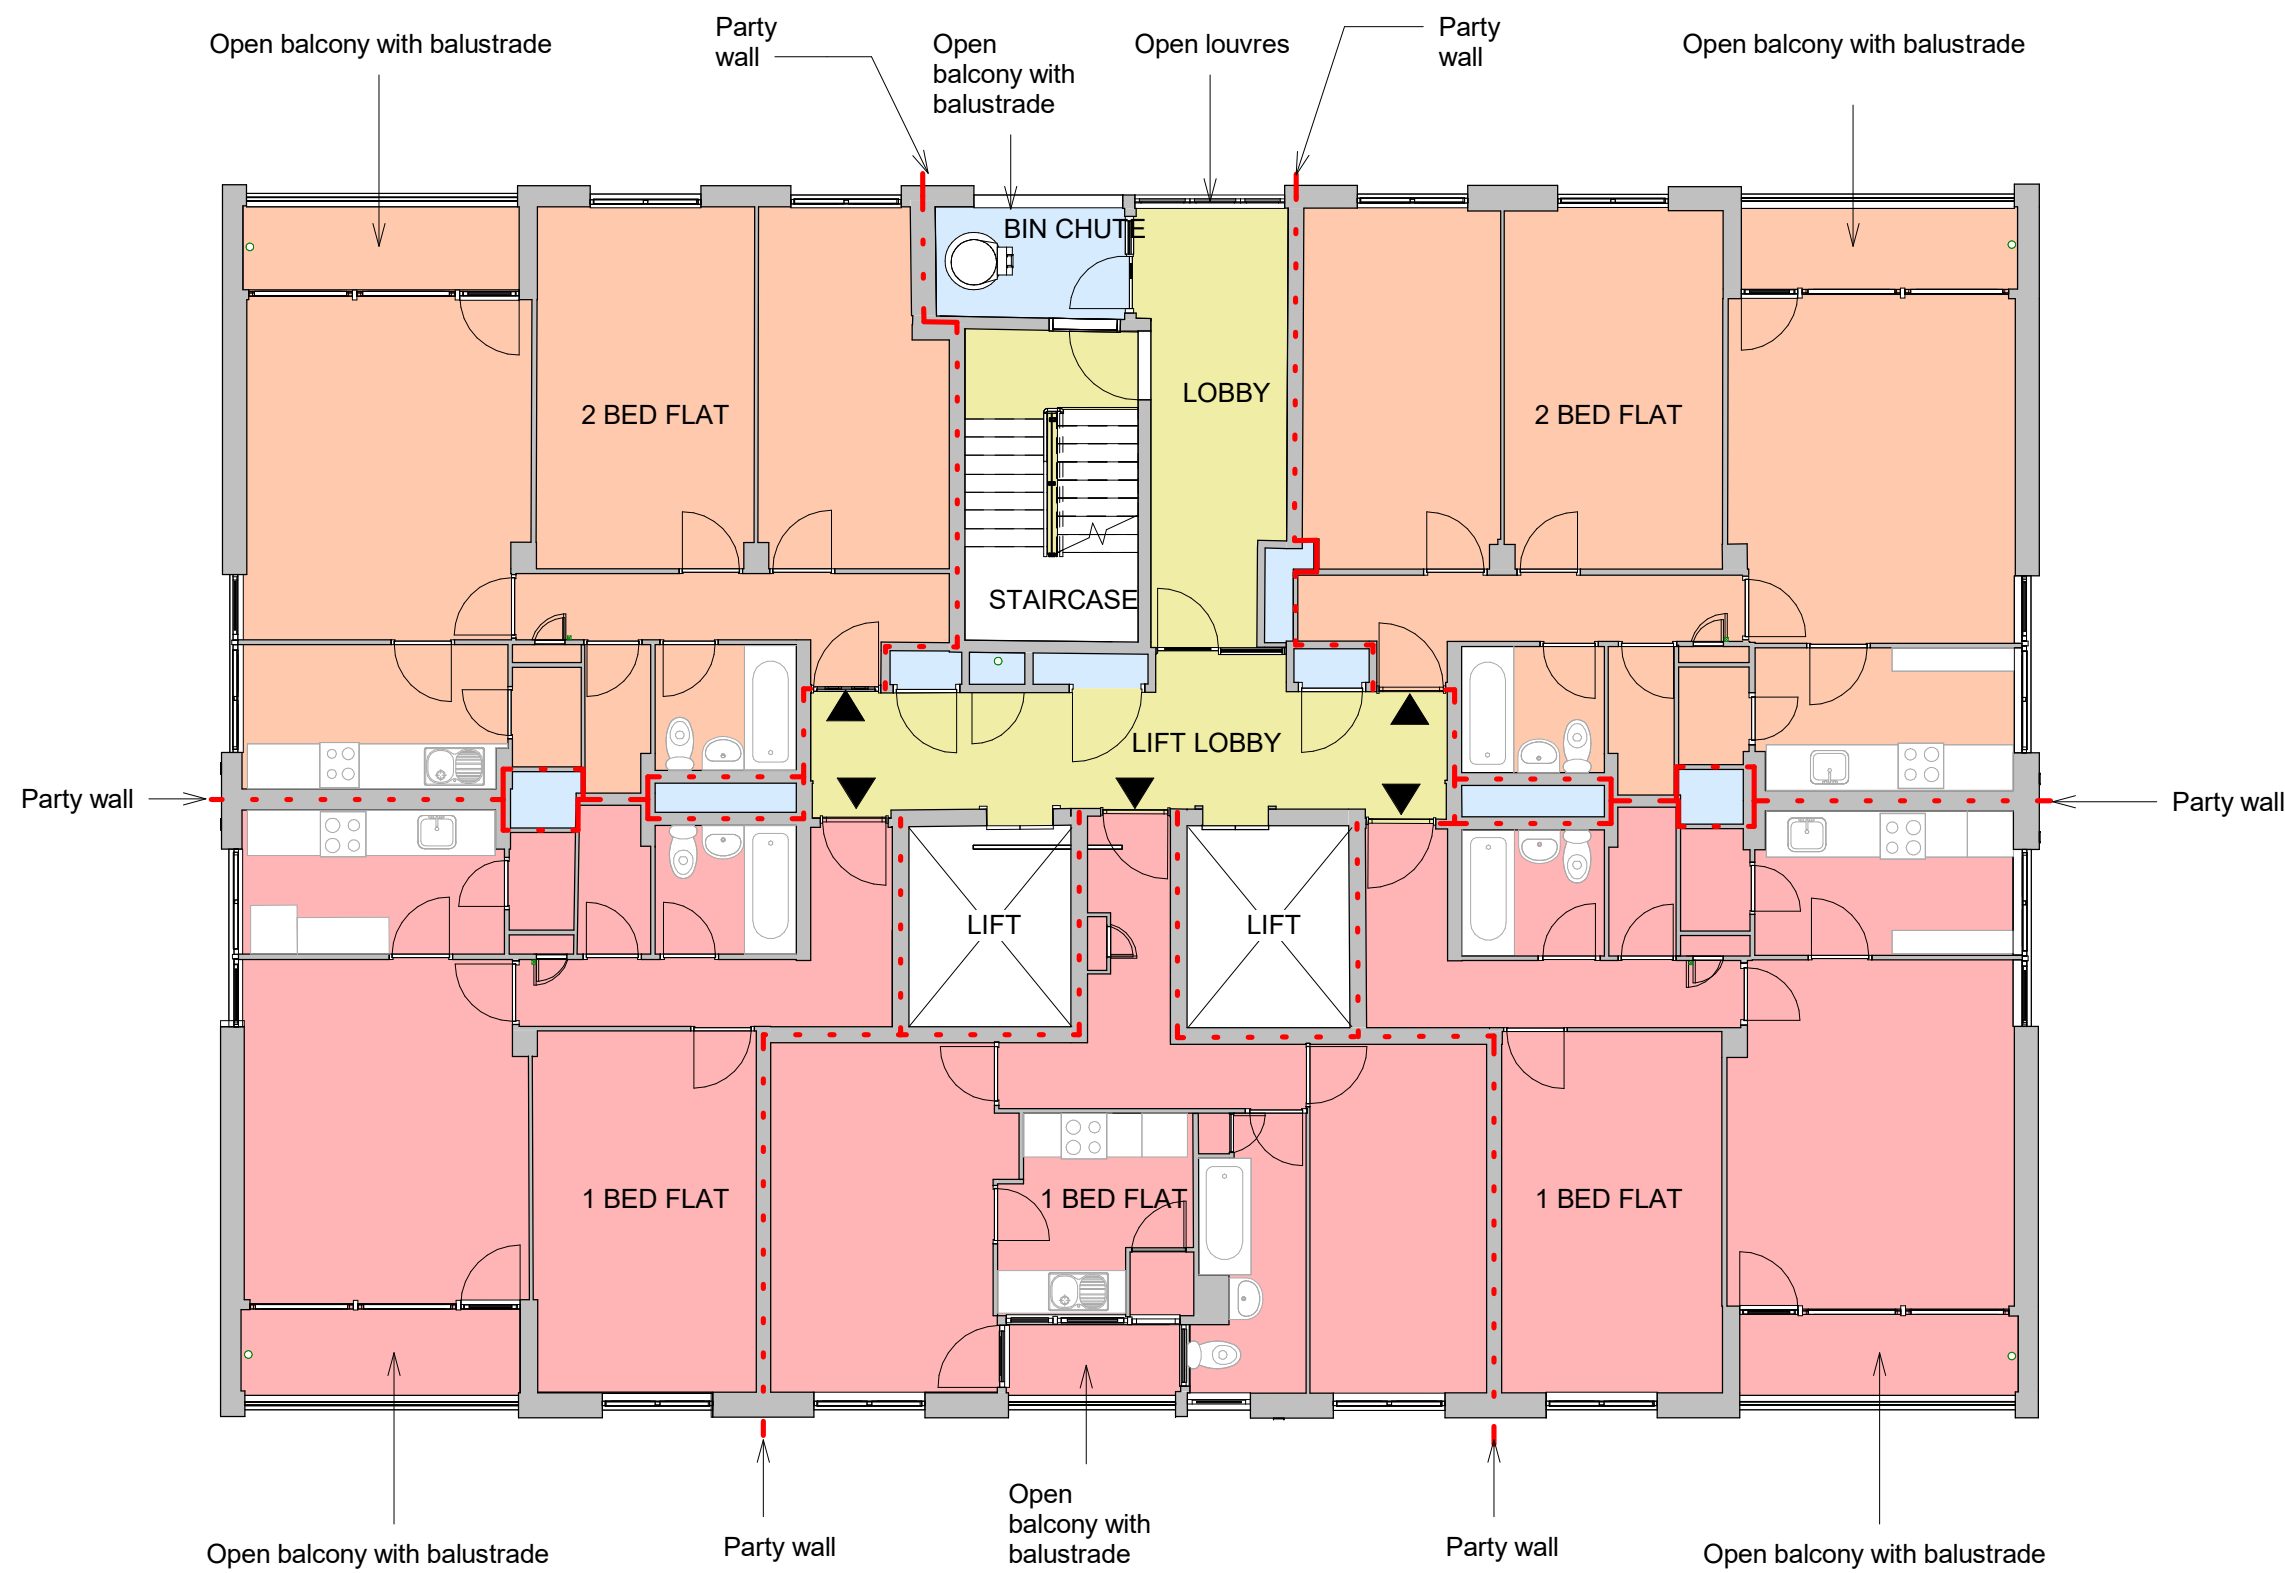

Existing 06th Floor Plan
Scale @ 1:100

LEGEND

- 1 BED FLAT
- 2 BED FLAT
- CIRCULATION
- SERVICES/OFFICE

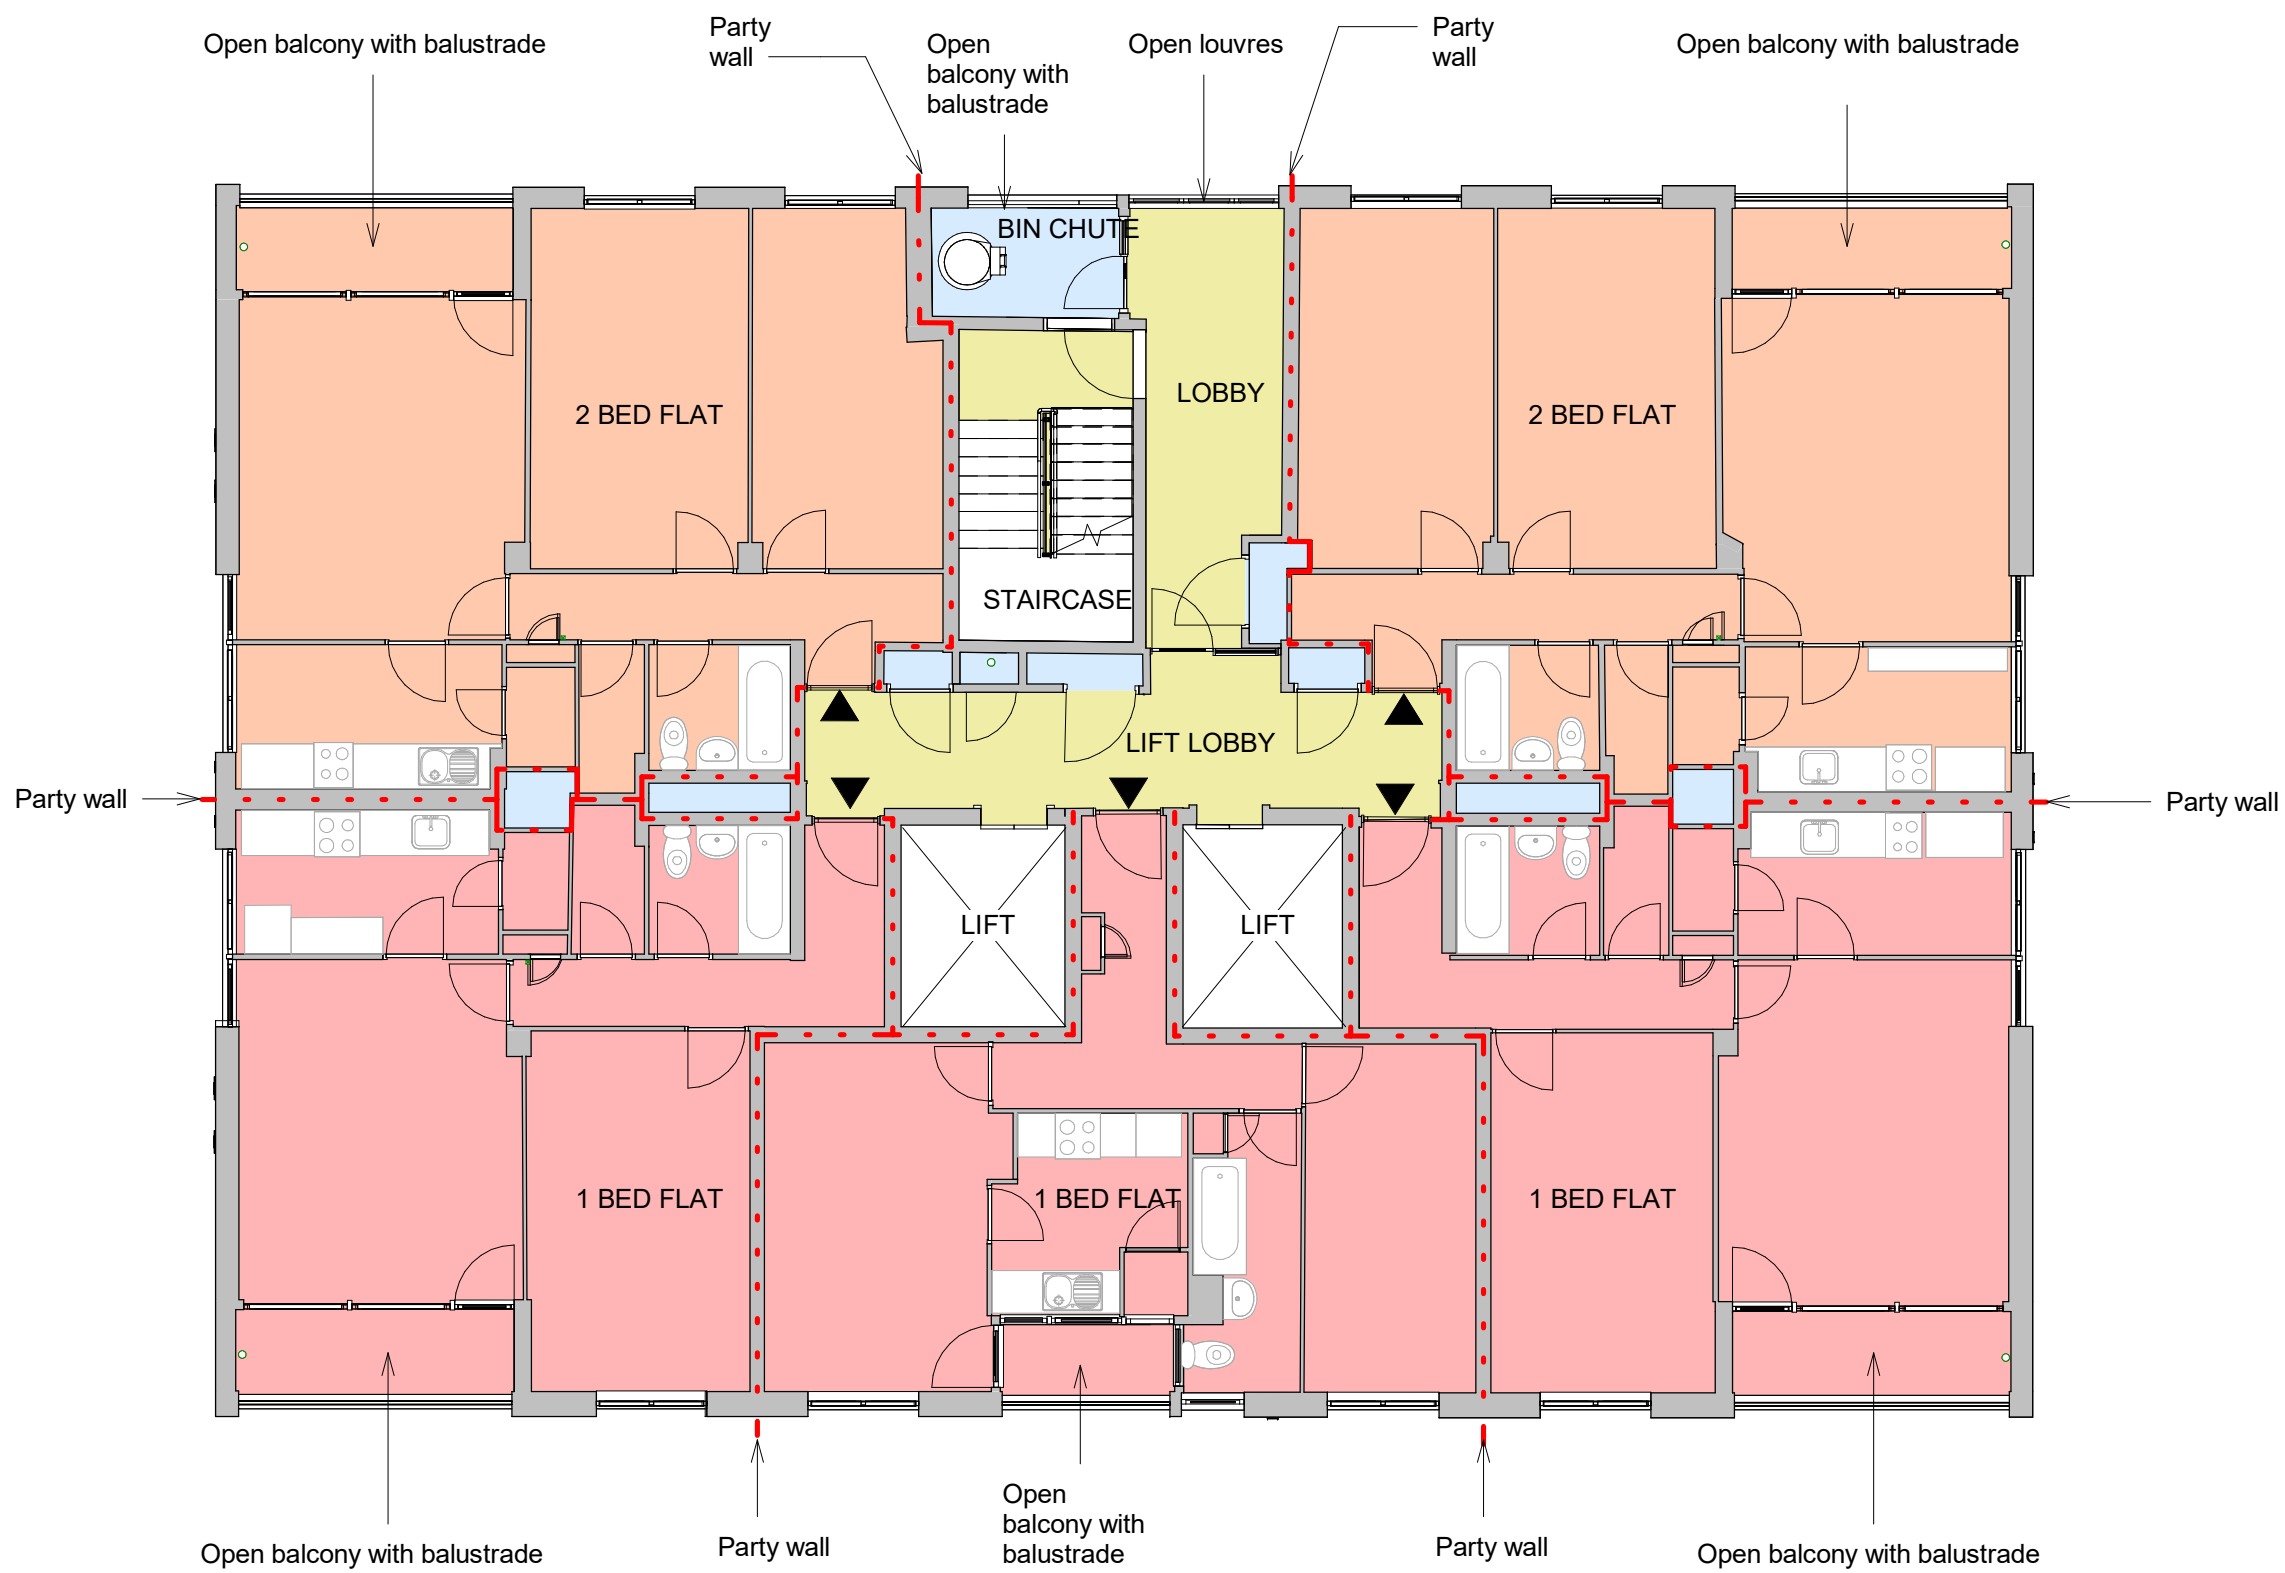

Existing 07th Floor Plan
Scale @ 1:100

LEGEND

- 1 BED FLAT
- 2 BED FLAT
- CIRCULATION
- SERVICES/OFFICE