




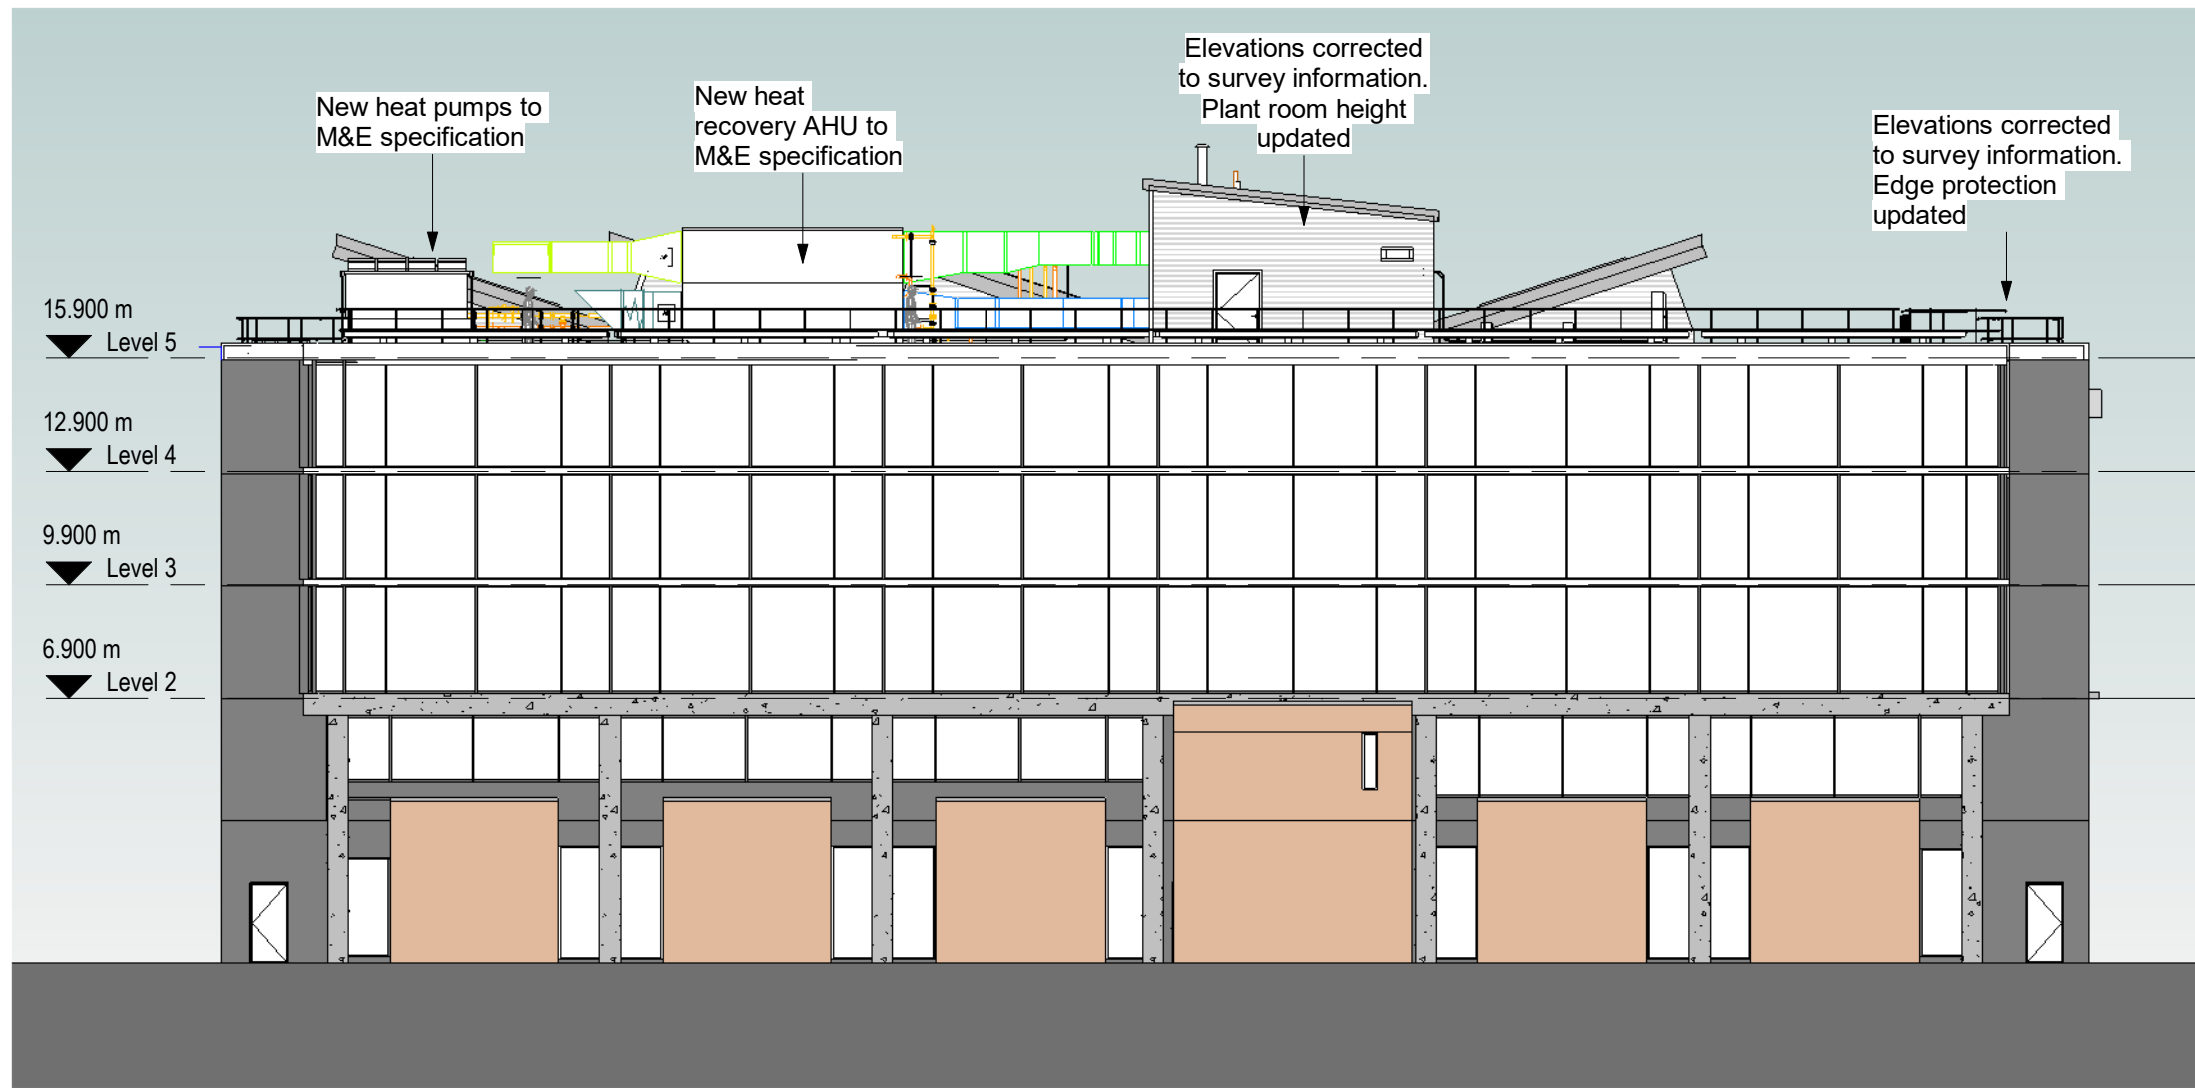


1 West Elevation Proposed
1 : 200 @ A1

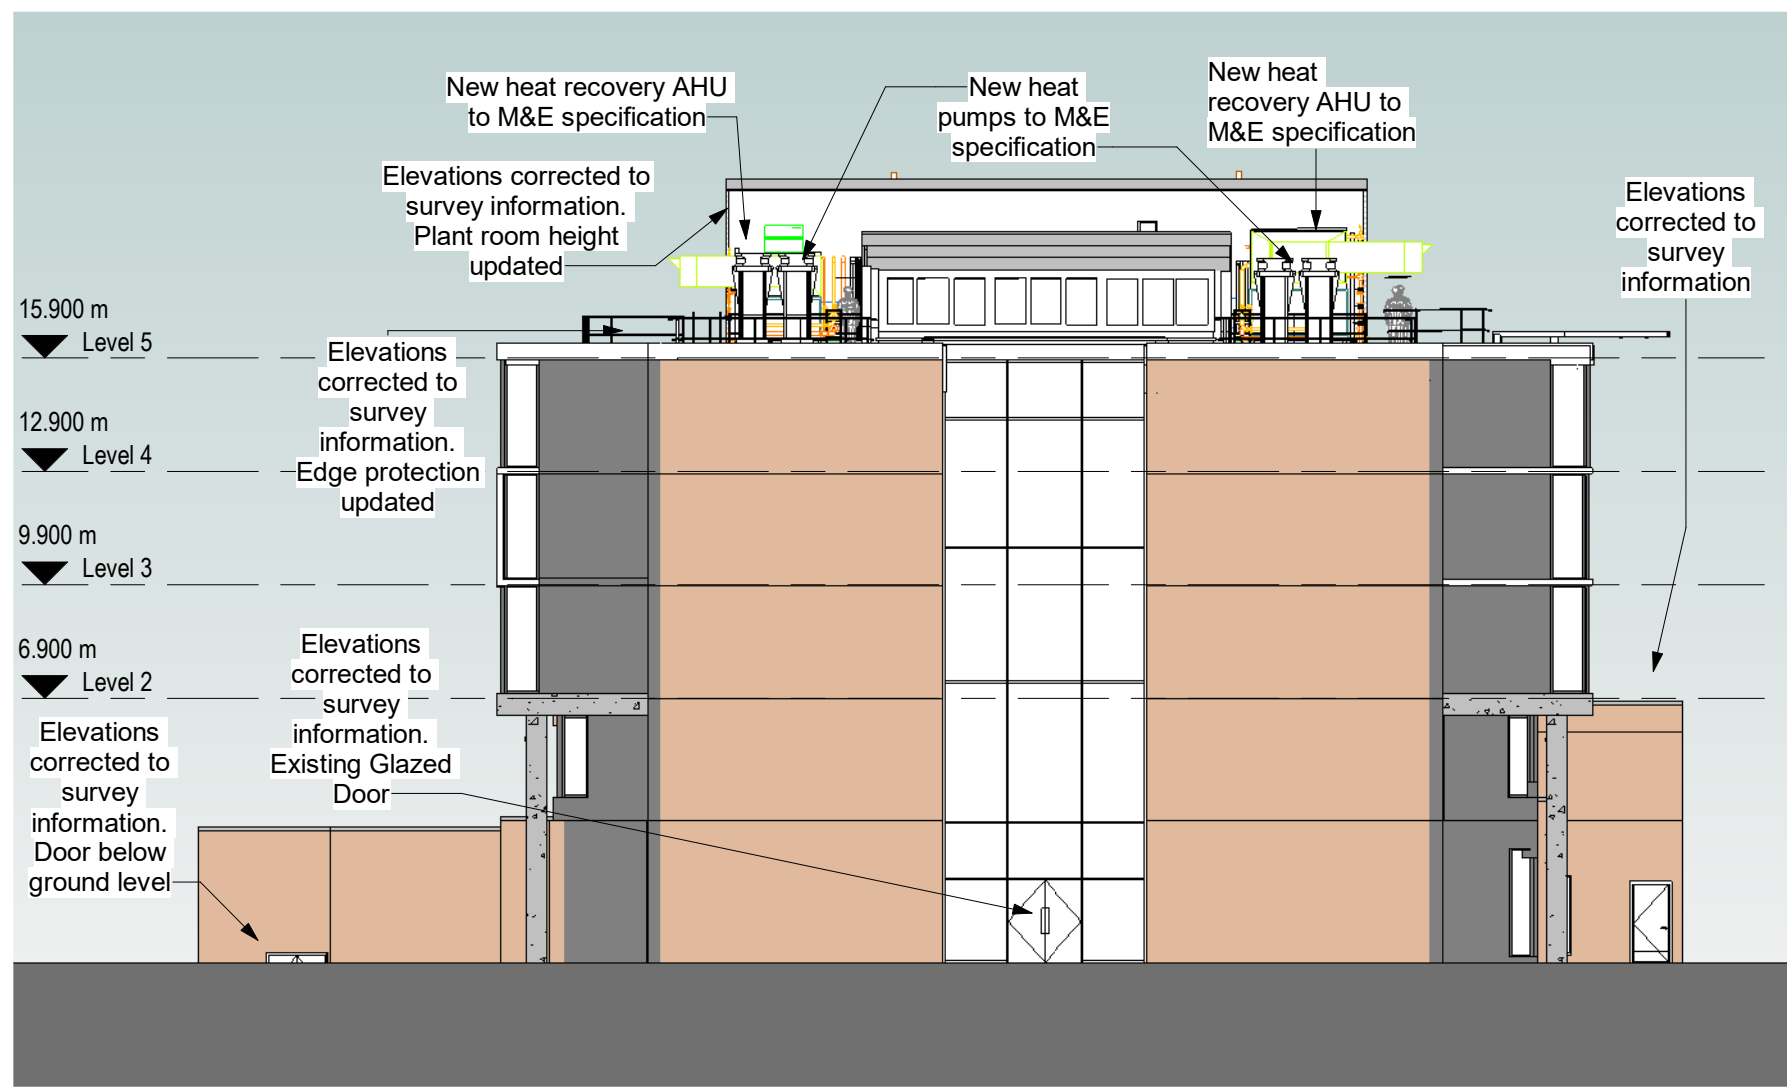


2 North Elevation Proposed
1 : 200 @ A1

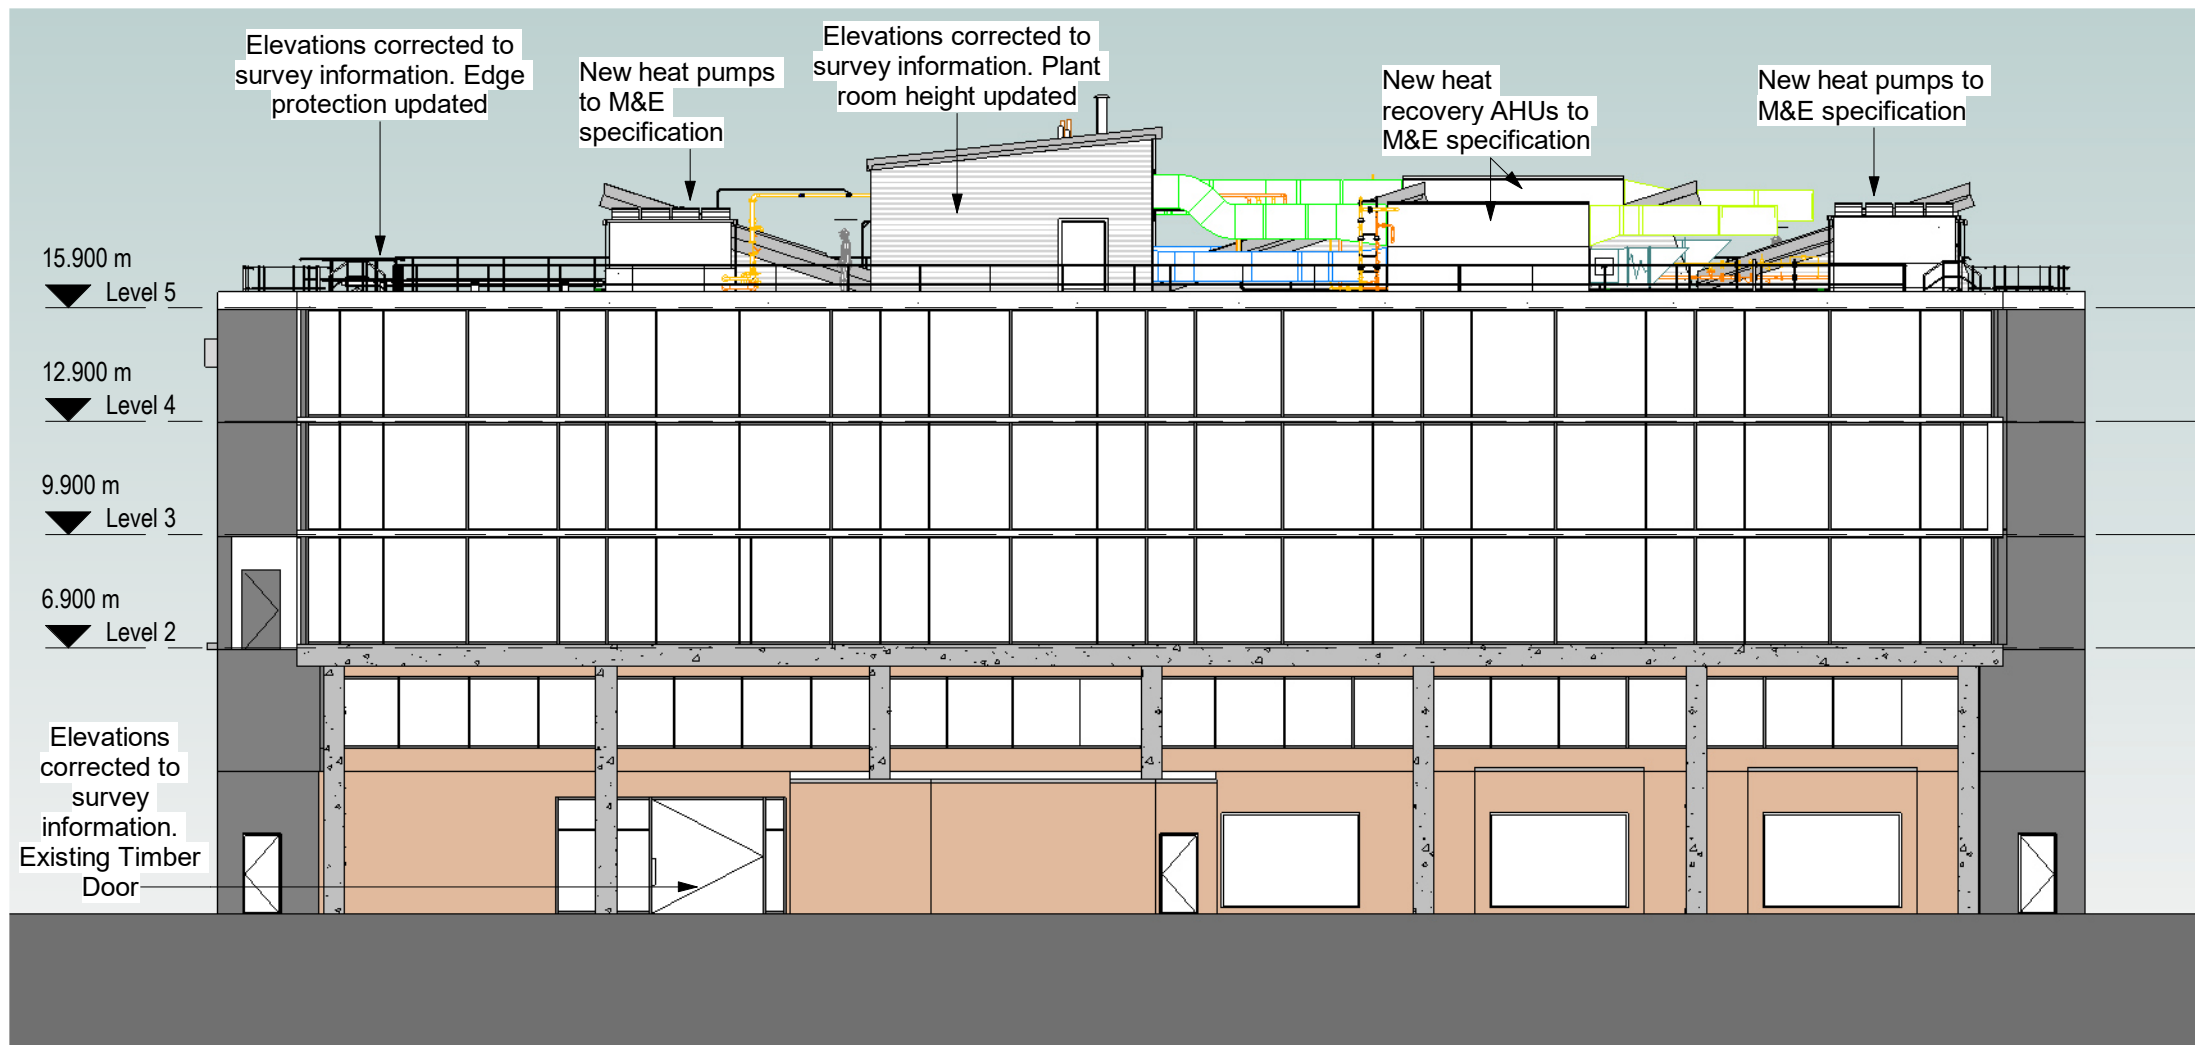


3 East Elevation Proposed
1 : 200 @ A1

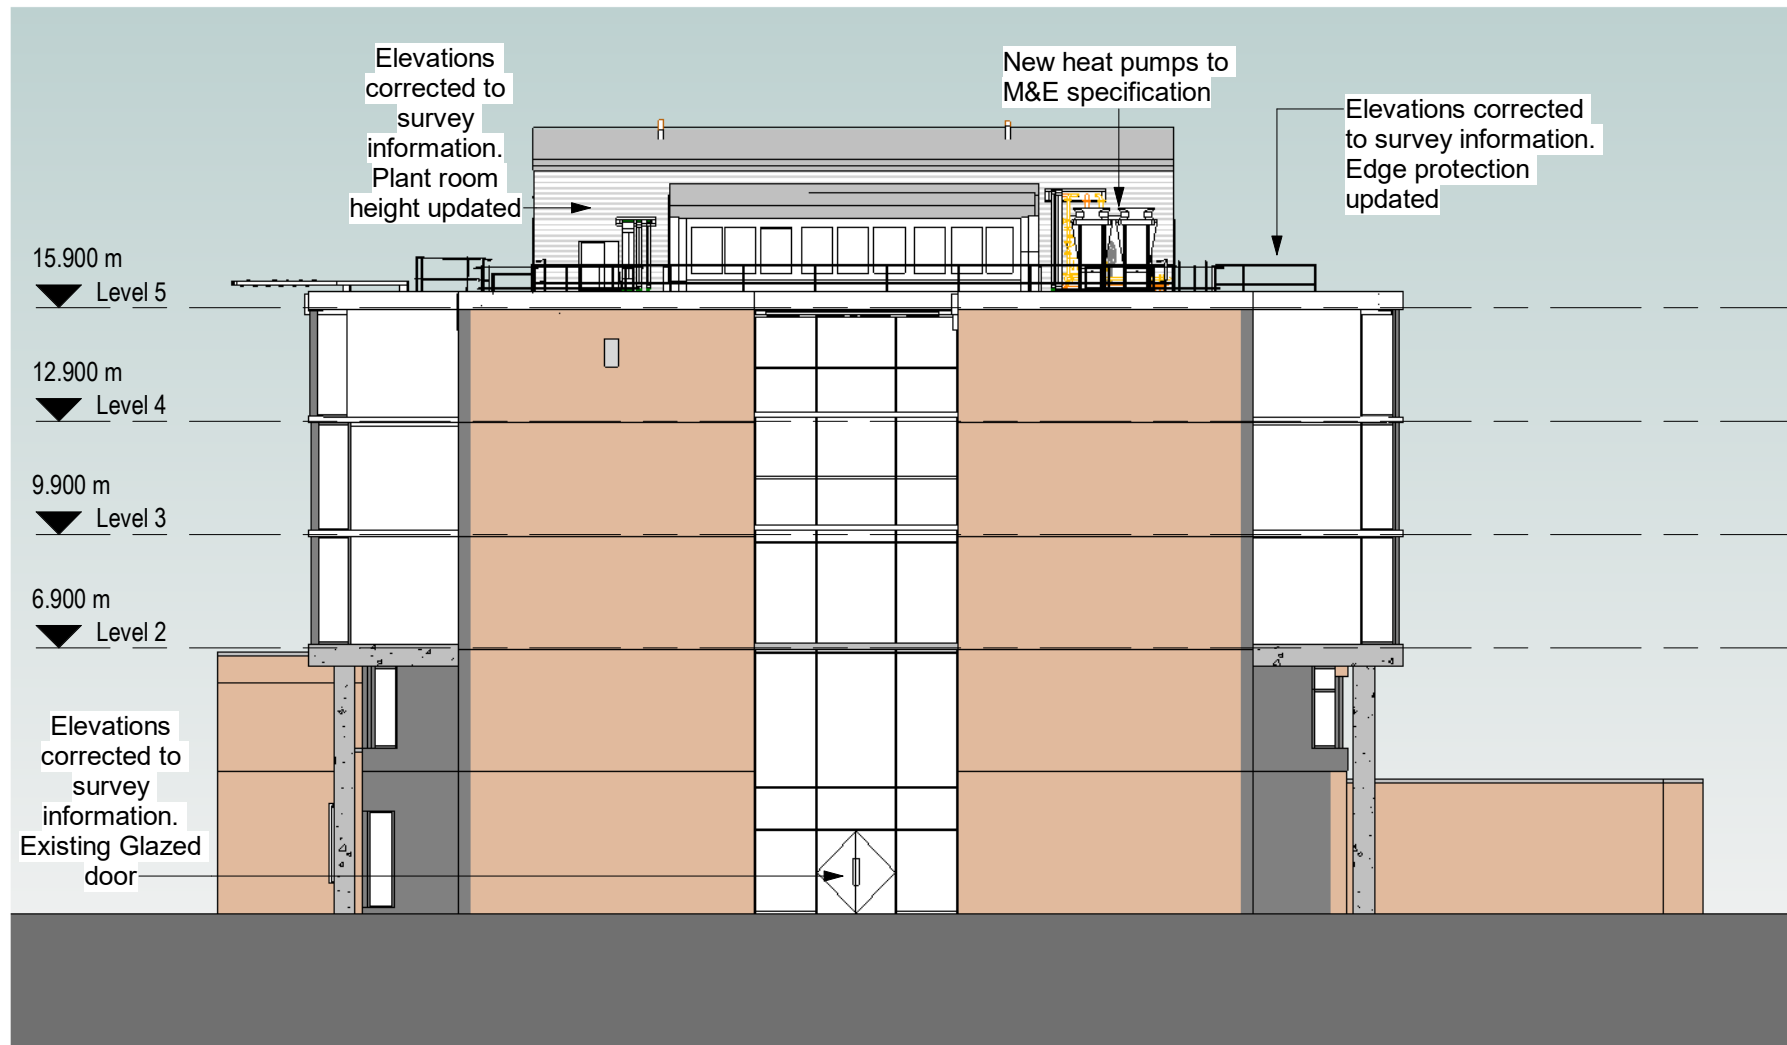

4 South Elevation Proposed
1 : 200 @ A1

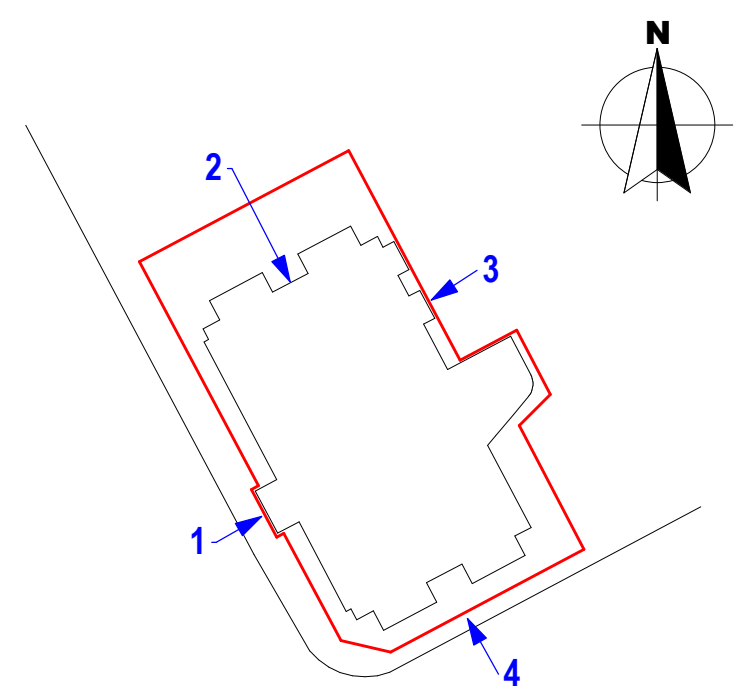

Key Plan
1 : 1000 @ A1

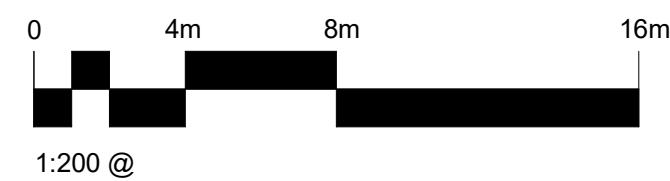

P01	Issued for planning	29.11.23	SHB	JC
Revision	Description	Date	Drawn	Checked
Halliday Meecham Architects Limited				
111 Piccadilly Manchester M1 2HY +44 (0)161 661 5566				
4 Devonshire Street London W1W 5DT +44 (0)203 440 5175				
hma@hallidaymeecham.com www.hallidaymeecham.com				
Client: NG Bailey				
Project: MBS East Refurbishment				
Phase/ Location: MBS East Teaching Rooms				
Drawing: Proposed Elevations				
Scale @ A1 1:200	Scale @ A3 1:400	Date: 16/11/22	Drawn: EH	Checked: OC
		Job No. 5656	Drawing No. 0701	Revision P01
Drawing Ref. 8405-NGB-01-ZZ-DR-A-0701				