




4 Front Elevation 1:50

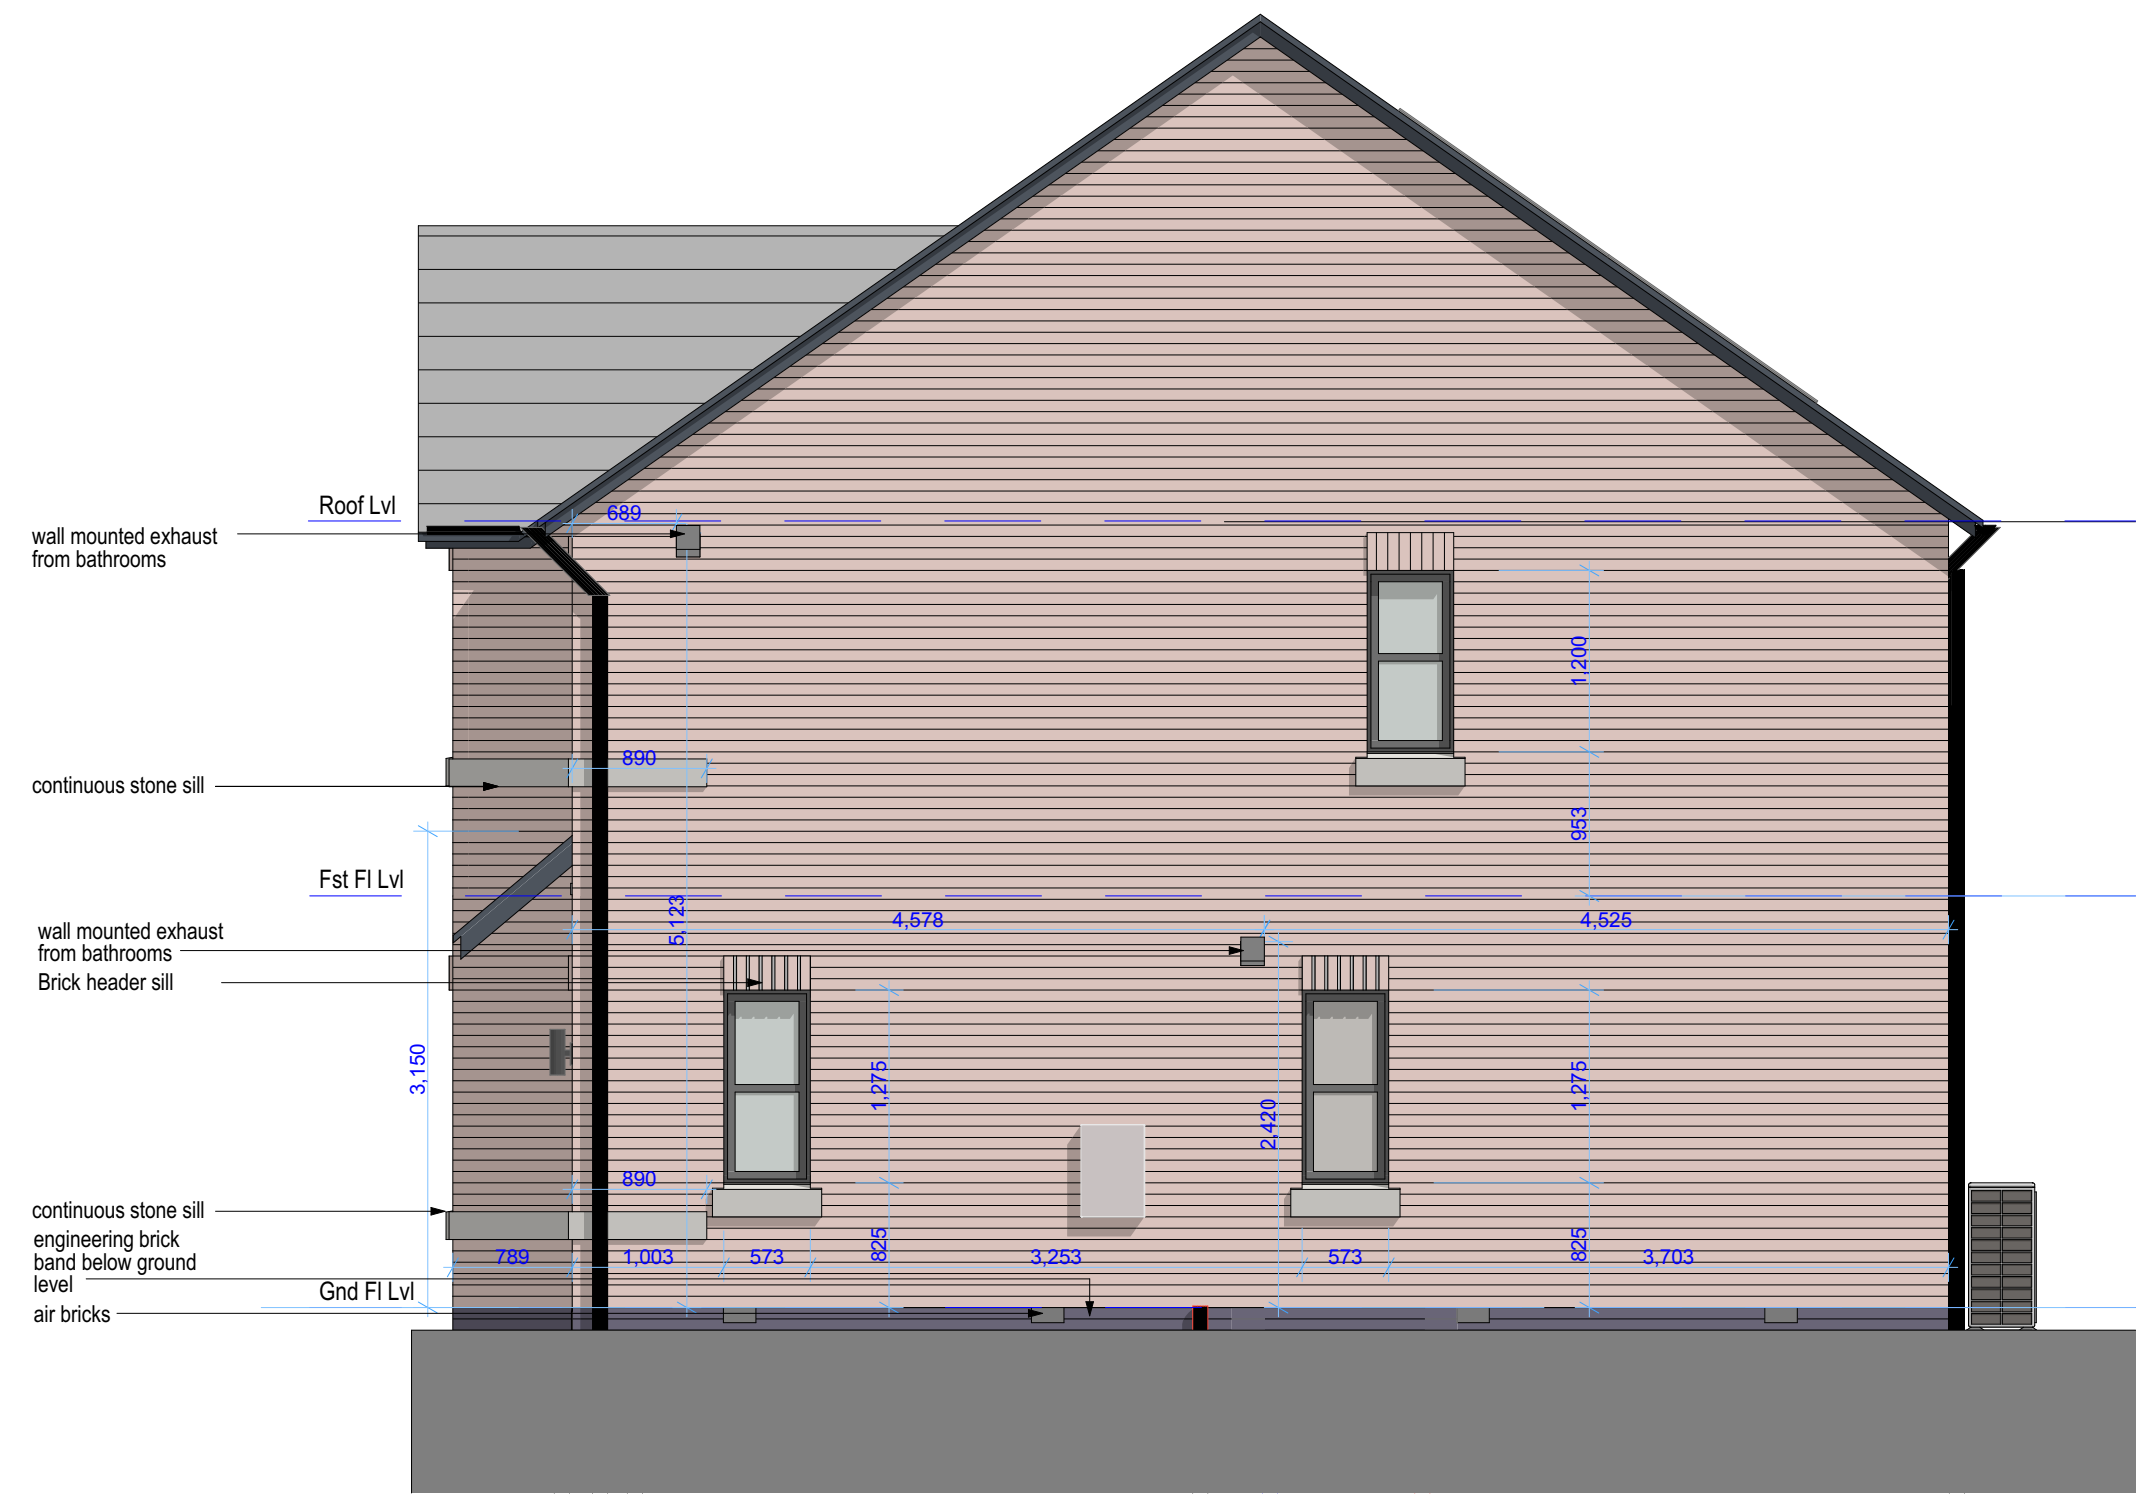

2 Gable Elevation 1:50



3 Rear Elevation 1:50

E 09.02.24 Window division to front elevation amended
D 14.01.24 Window size on first floor amended
C 04.01.24 Amended air per southworths comments
B 08.12.23 Amended air per southworths comments
Rev A 04.12.23 Amended air per southworths comments

Client
WCHG
Project
Oakwood Lodge

Title
House Type One - 3b5p / 97 sqm
Elevations

Scale	Date	Stage
1:50@A1	09.05.23	

Job No	Drawing No	Rev	Drawn
5415	C11	E	AG



Arcus Consulting LLP
Manchester 0161 905 5222 Liverpool 0151 708 1080
Newcastle 0191 272 5761 London 020 8742 2512
Wakefield 0192 466 9000 www.arcus.uk.com

This document is copyright of Arcus Consulting LLP. Do not scale this drawing.
Only use figured dimensions. All dimensions to be checked on site prior to construction.