

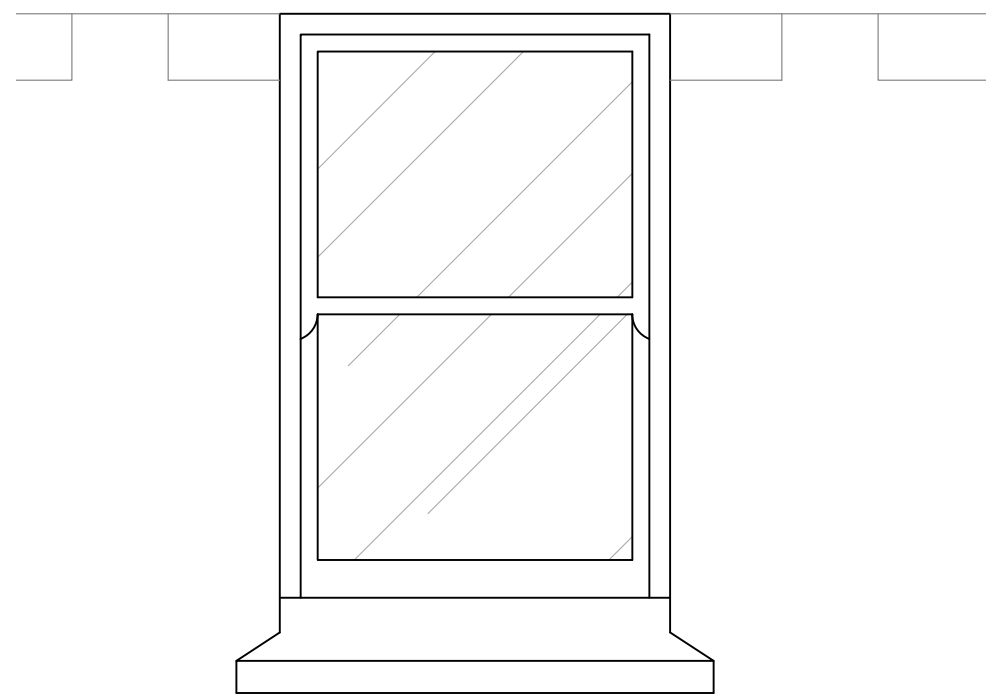


TYPICAL REAR WINDOW
SECTION DETAIL
SCALE 1:5

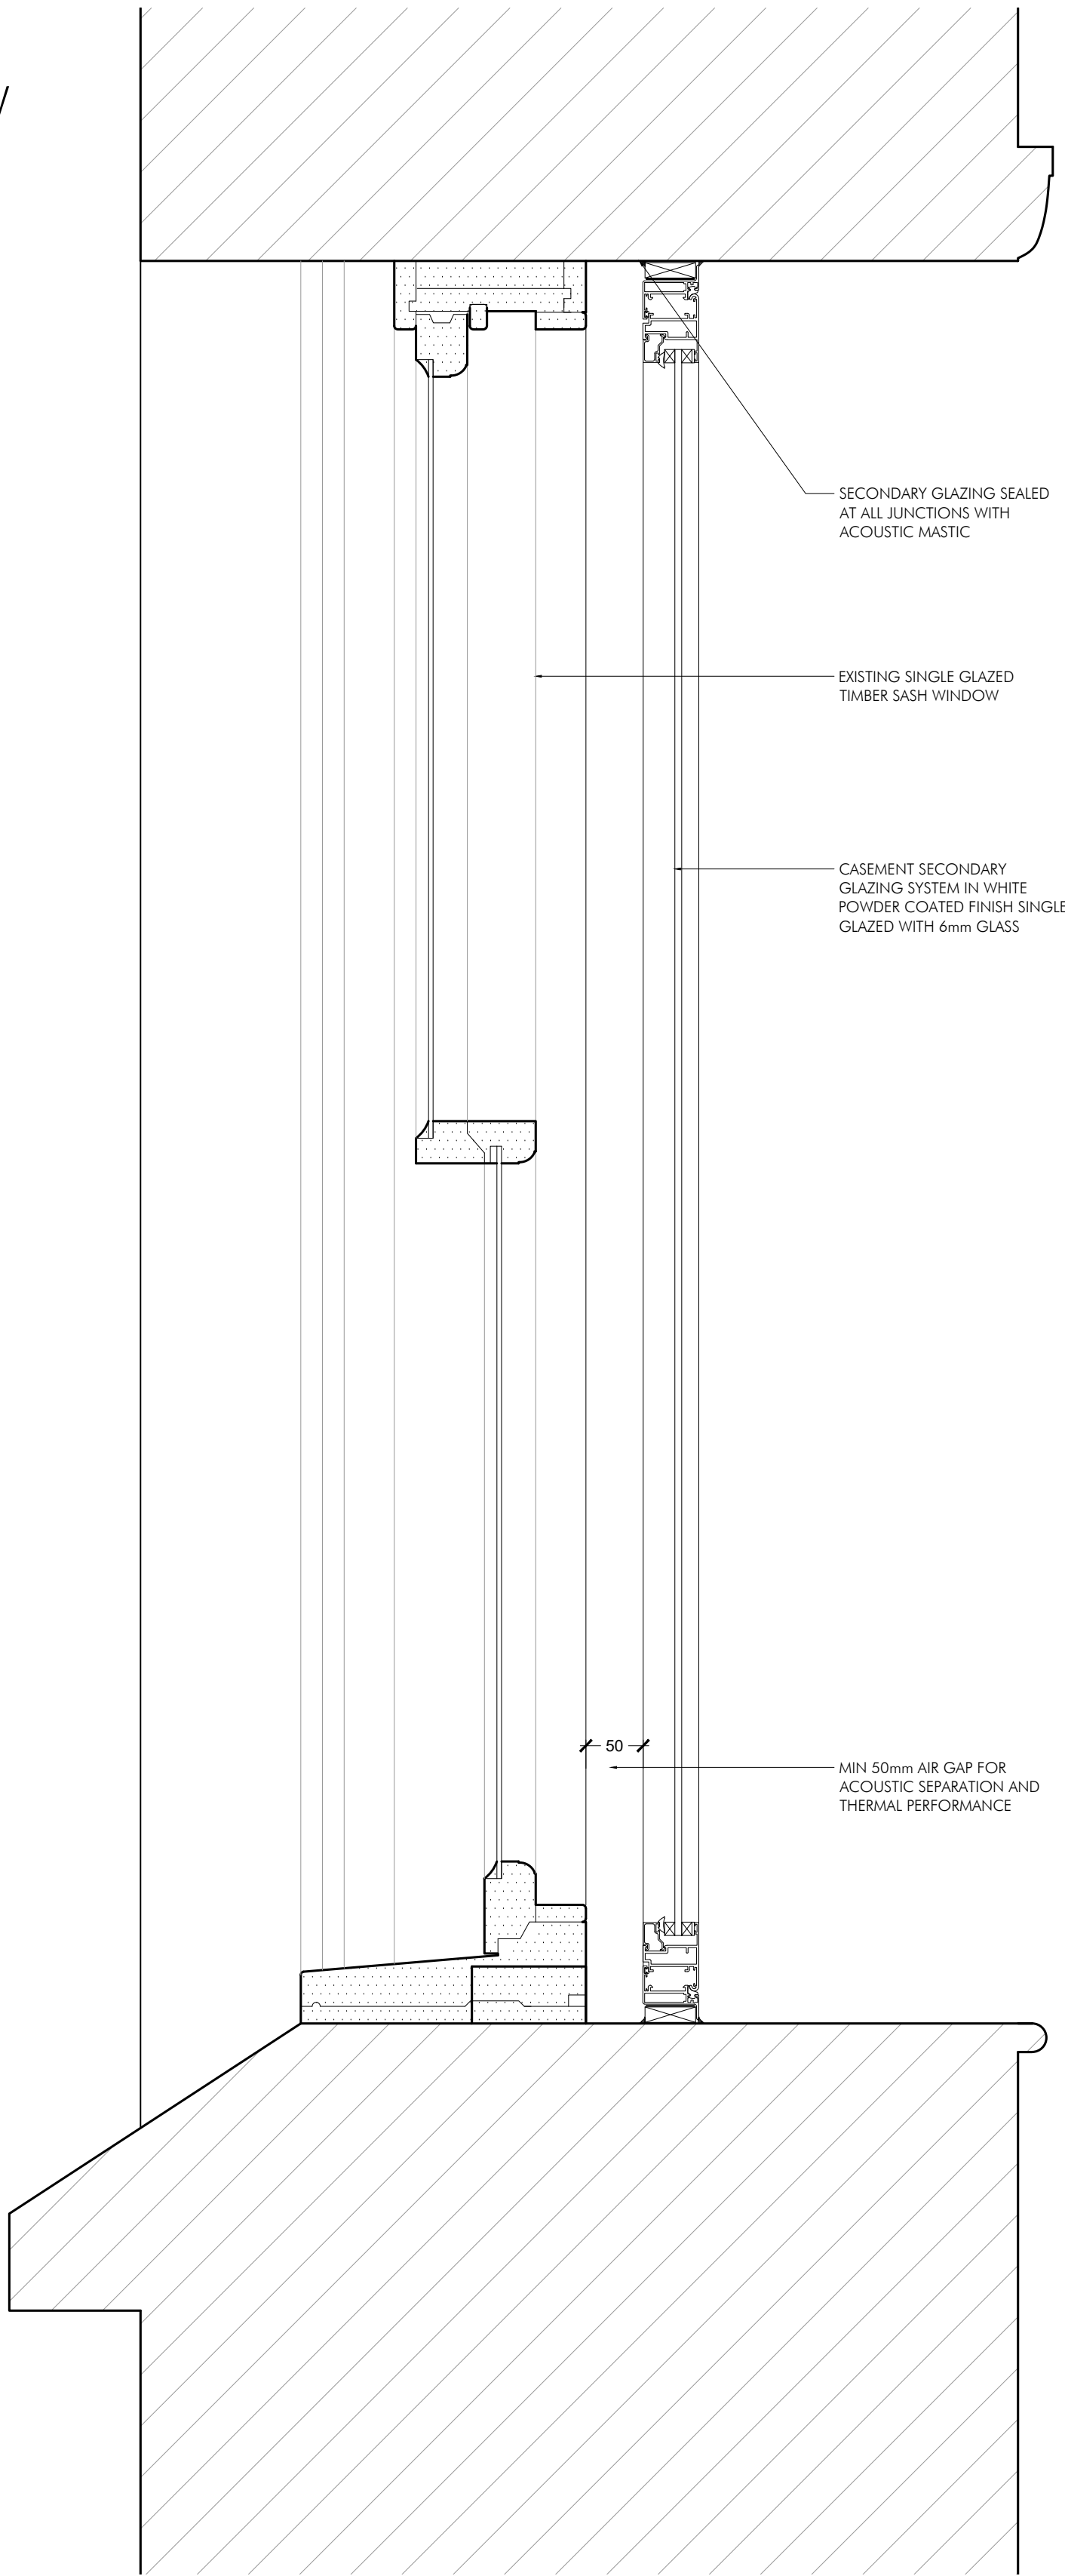


FLOOR FFL


TYPICAL REAR EXTERNAL WINDOW ELEVATION
SCALE 1:20

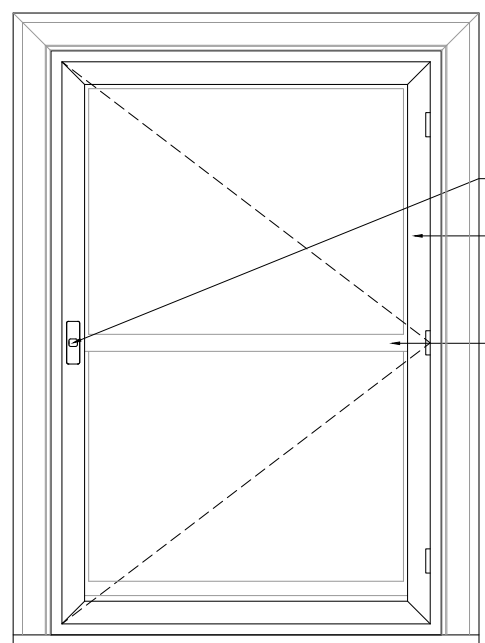

TYPICAL REAR INTERNAL WINDOW ELEVATION
SCALE 1:20

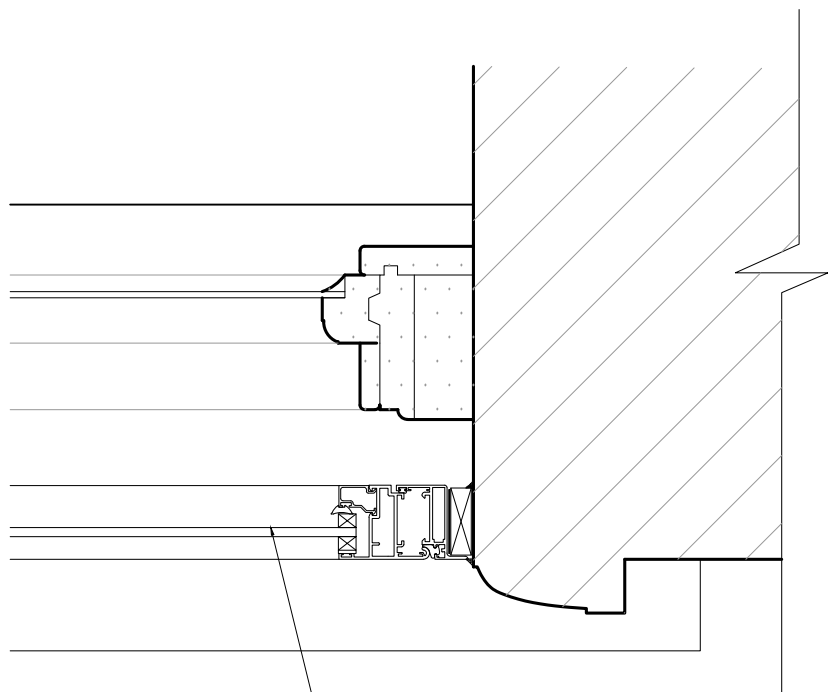


TYPICAL REAR WINDOW JAMB DETAIL
SCALE 1:5

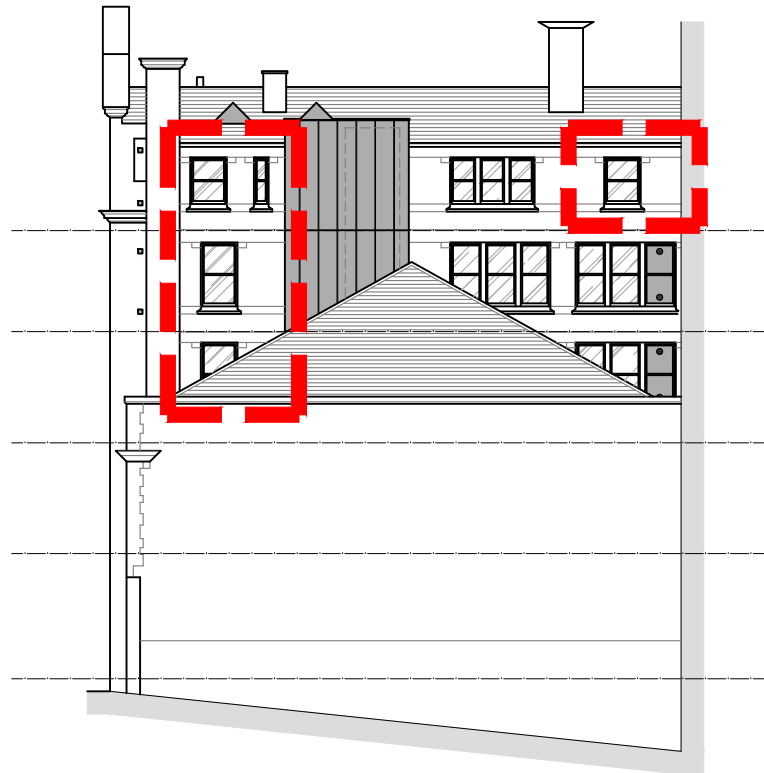

PROPOSED REAR ELEVATION

--- LOCATION OF WINDOWS WHERE SECONDARY GLAZING TYPE OCCURS

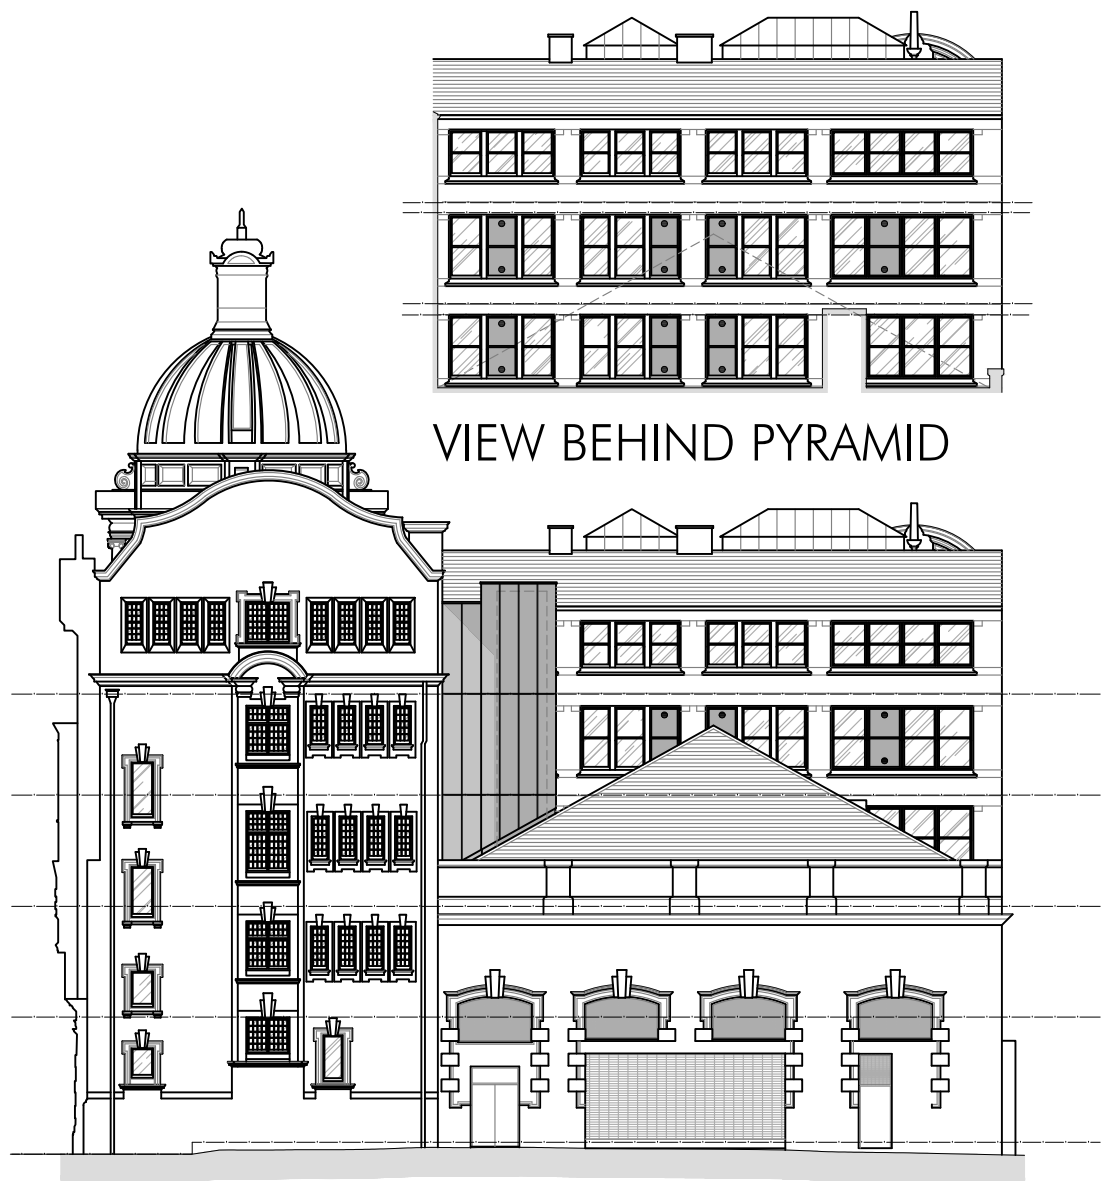

PROPOSED SIDE ELEVATION - MILK STREET

--- LOCATION OF WINDOWS WHERE SECONDARY GLAZING TYPE OCCURS

PLANNING ISSUE	SH DRAWN		DRAWN REVISION		NOV 23 DATE	VER
	PROJECT INNKEEPERS COLLECTION 1-8 YORK STREET MANCHESTER					
	TITLE SECONDARY GLAZING DETAILS TYPE 7					
	SCALE VAR @ A1					
	JOB No MAB46	DRAWING No AP43	REV			



ALLISON PIKE
ARCHITECTS & DESIGNERS

7 Buxton Road West, Disley,
Stockport, Cheshire, SK12 2AE.
Website: www.allisonpike.com

Telephone: 01663 763000
Facsimile: 01663 766772
Email: studio@allisonpike.com

© Allison Pike Partnership Limited.