

© This drawing is Copyright and the property of Richmond Consultants and must not be reproduced in whole or part without their written permission. Copyright is reserved. © Richmond Consultants and must not be reproduced in whole or part without their written permission.

The Contractor is to check and verify all building and site dimensions, levels and sewer invert levels at connection points before work starts. This drawing must be read with and checked against any structural or other specialist drawings provided.


The Contractor is to comply in all respects with the Building Regulations, whether or not specifically stated on these drawings.

This drawing is not intended to show details of foundation or ground conditions. Each area of ground relied upon to support the structure depicted must be investigated by the Contractor and suitable methods of foundation be provided.



THIS SCHEME IS NOT BASED ON A SURVEY

DO NOT SCALE FROM THIS DRAWING


NOTE:

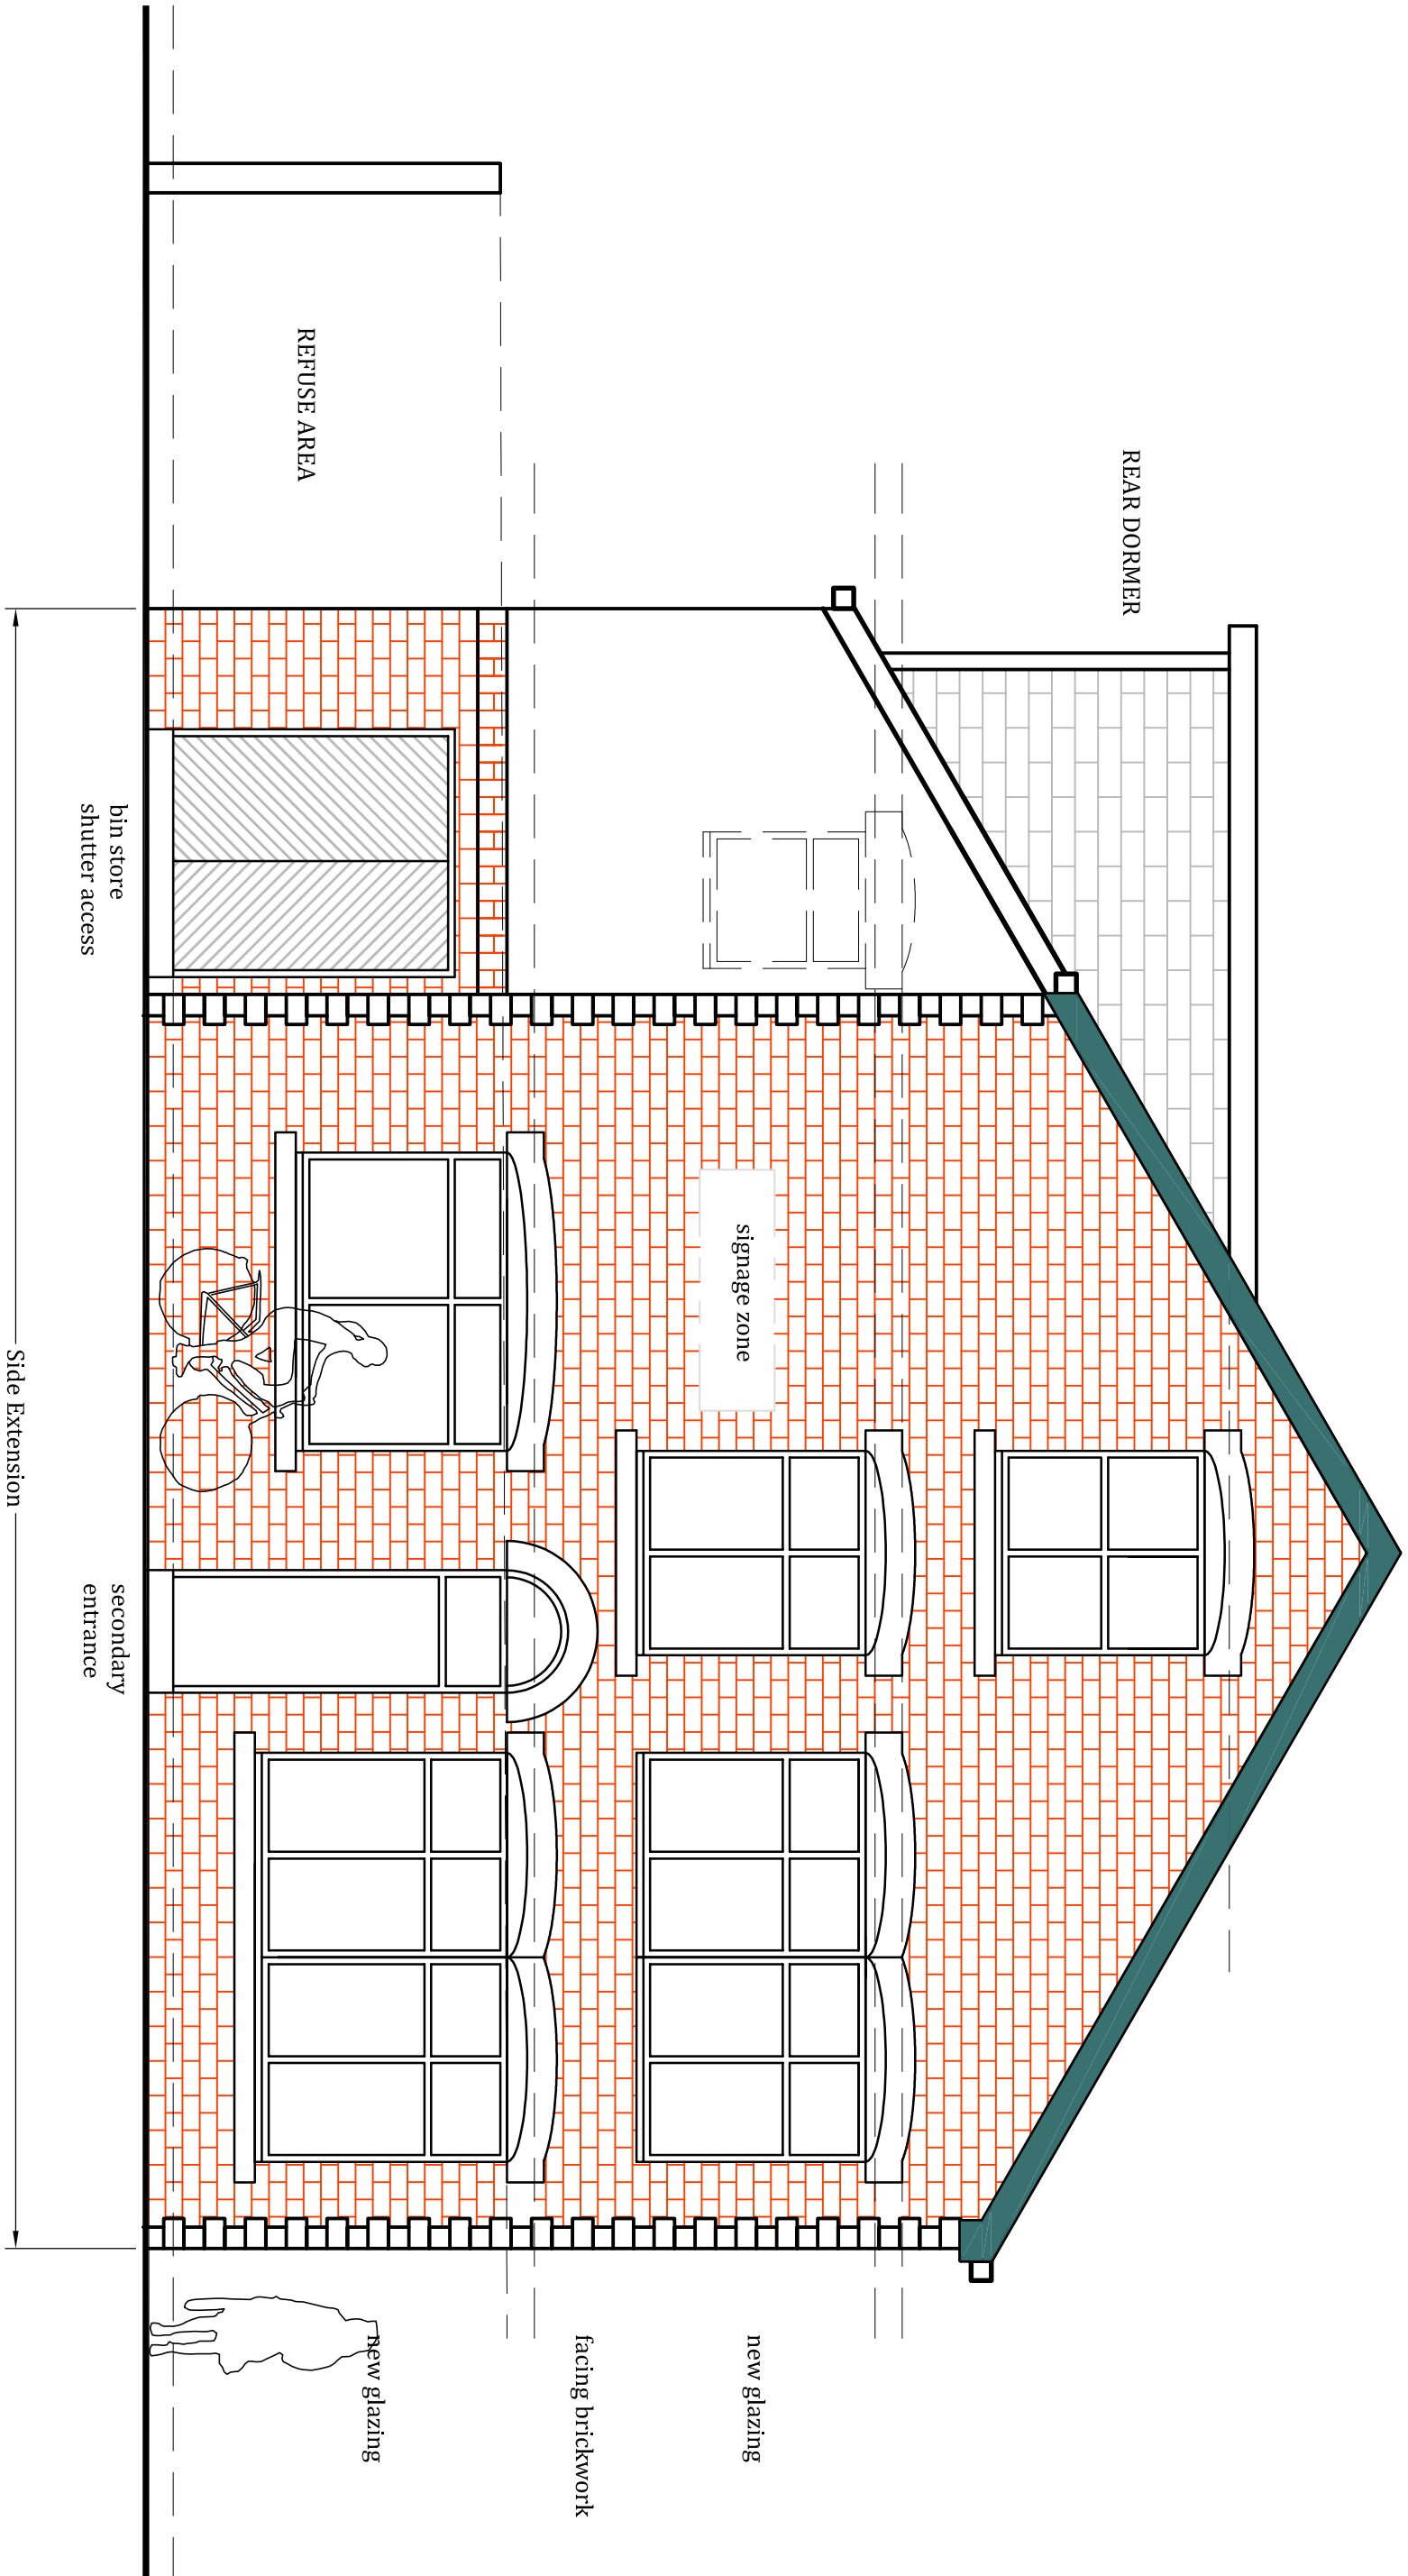

PROPOSED GABLE ELEVATION TO
NORTH WESTERN STREET

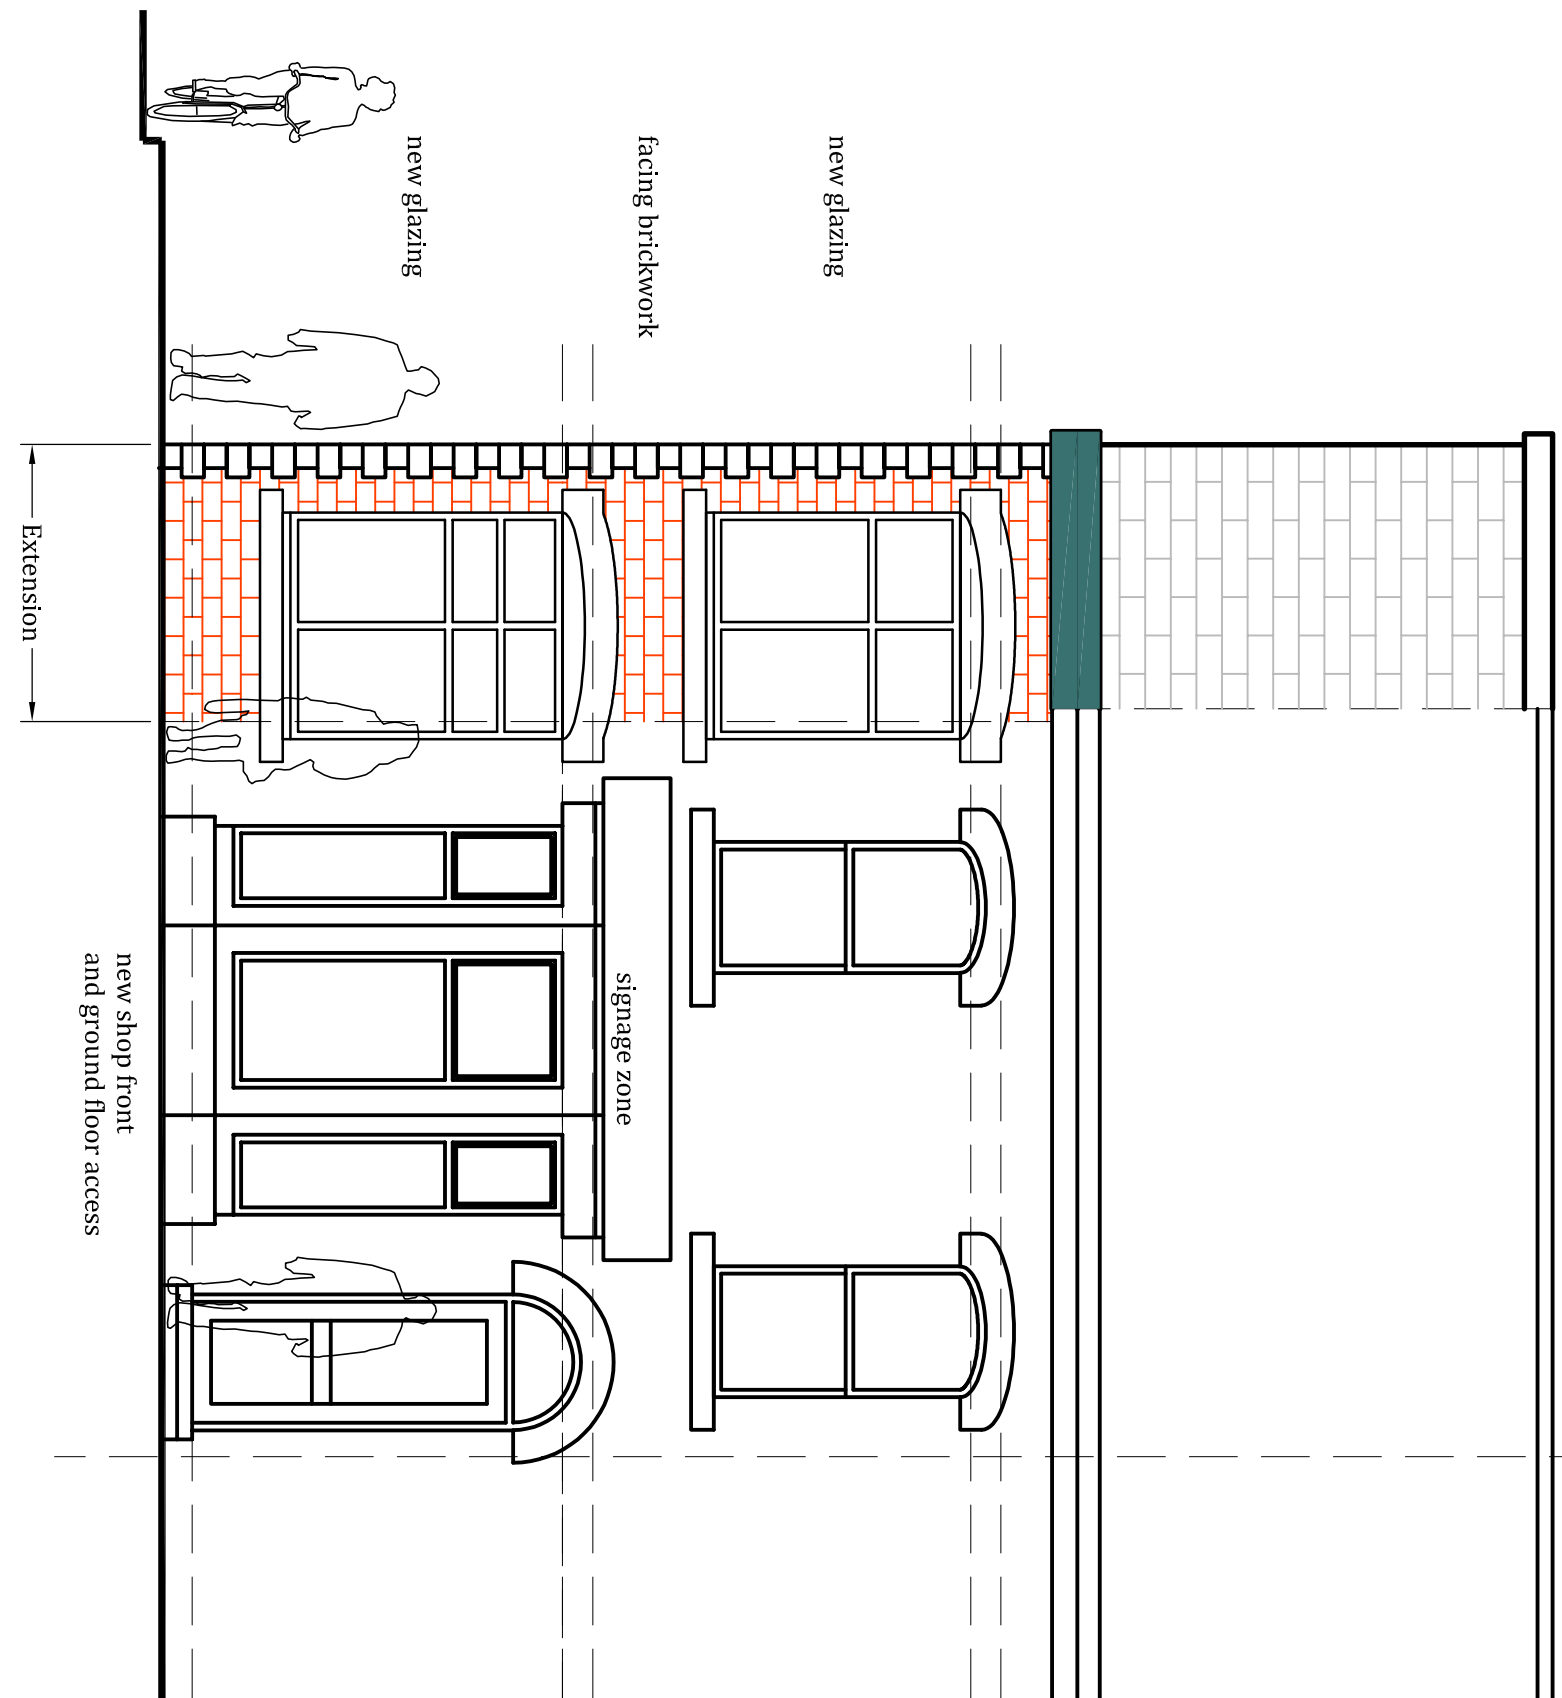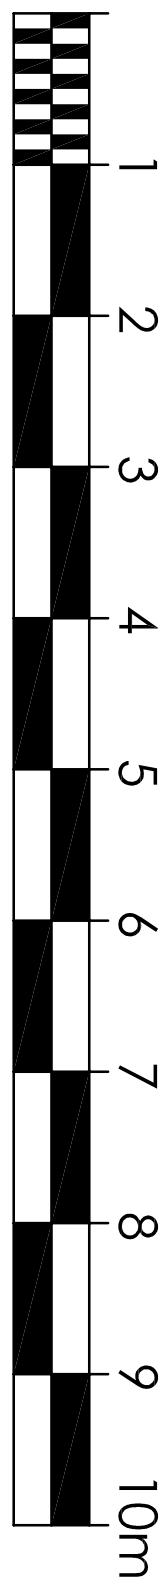

PROPOSED FRONT ELEVATION TO
STOCKPORT ROAD

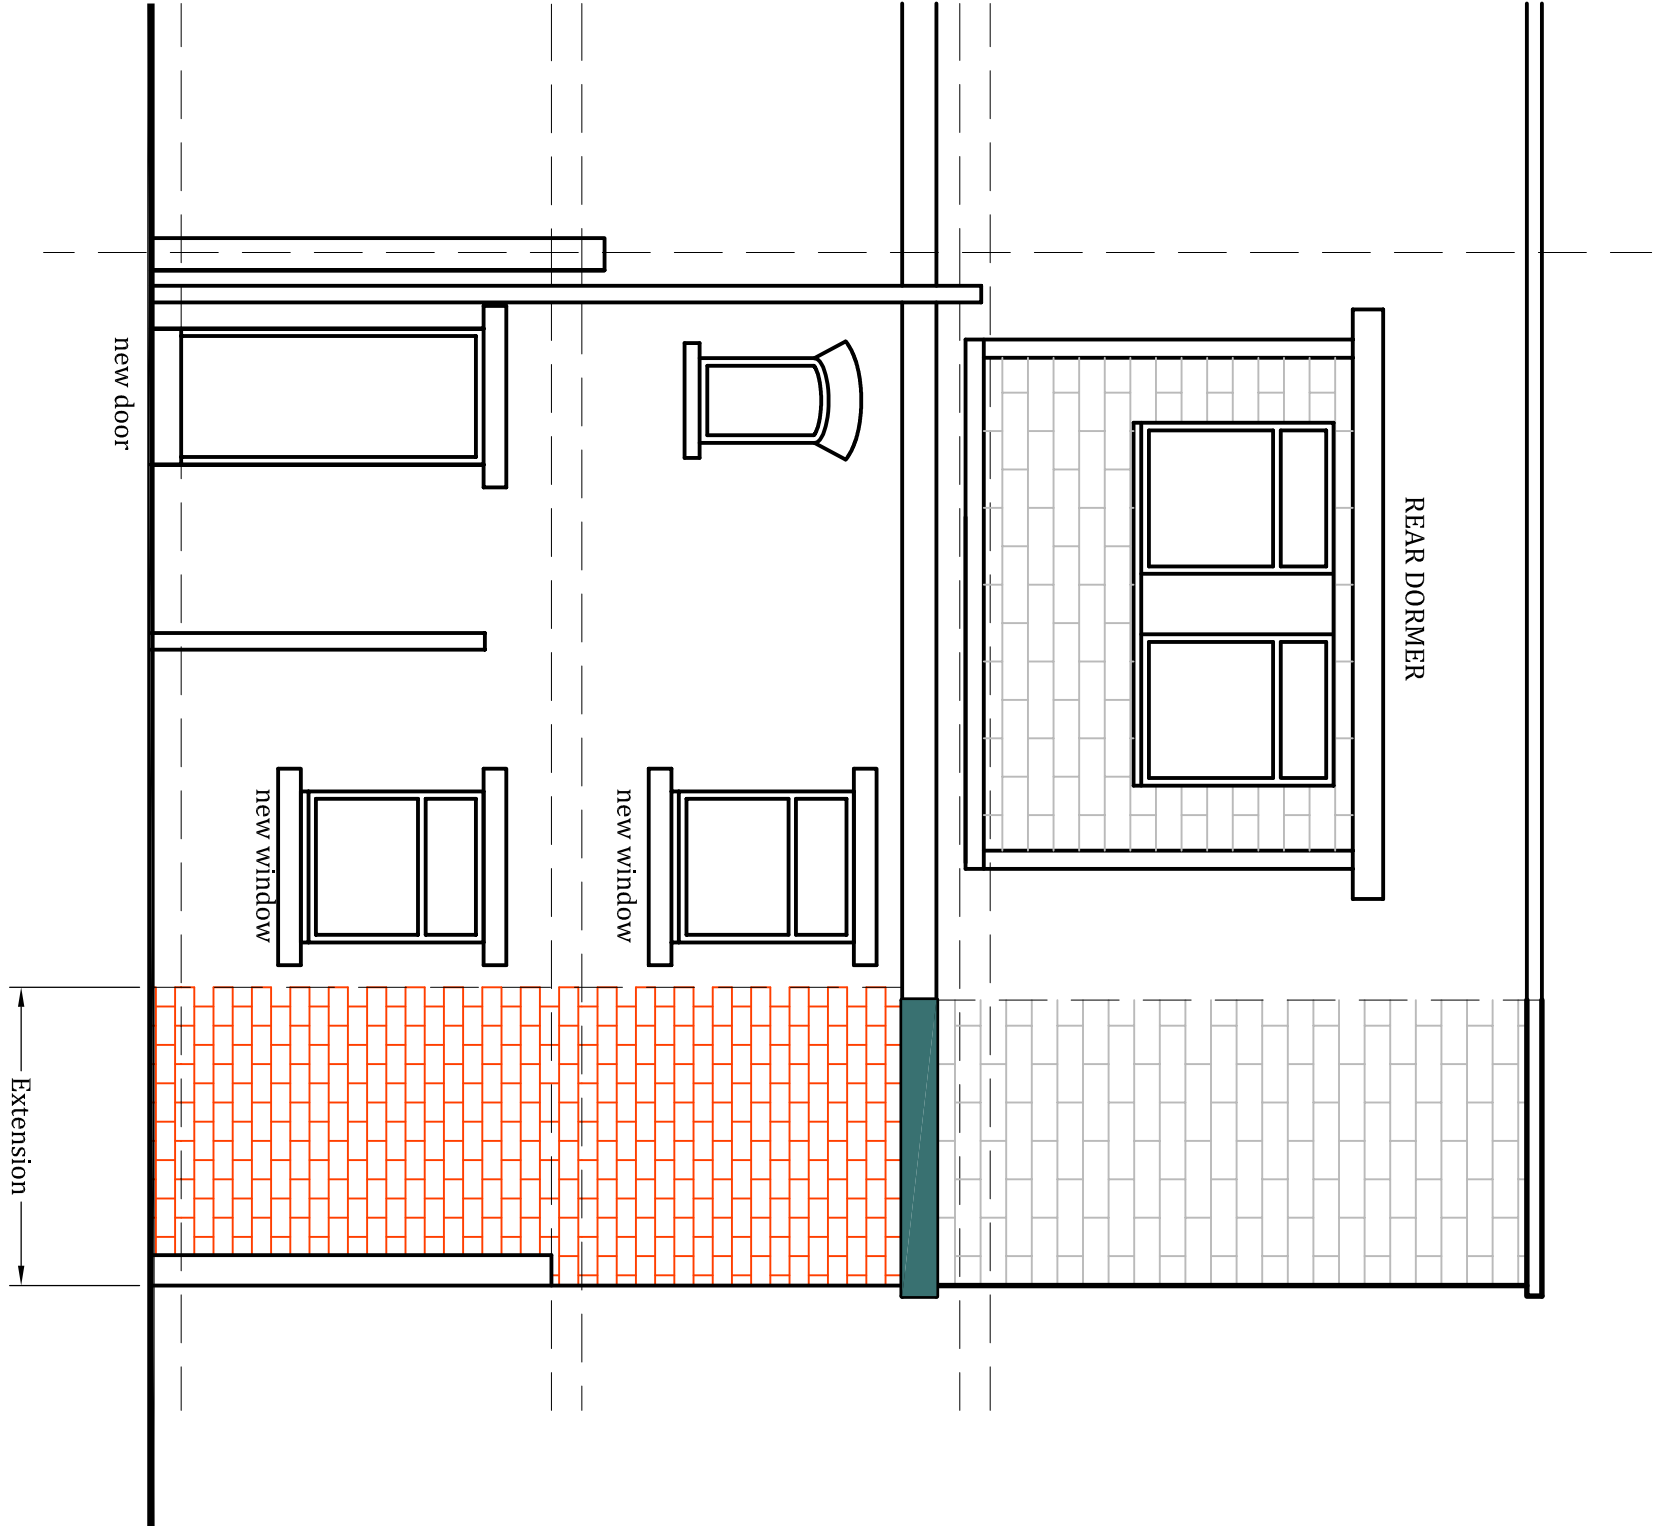

PROPOSED REAR ELEVATION

Drawing Status				PLANNING SUBMISSION	
Construction Status					
B. Fcocode features added				SRN	10.04.24
A. Elevations and glazing revised.				SRN	08.04.24
Rev.				By	Date
RICHMOND CONSULTANTS					
Mobile 0771031750					
Email office@richmond-consultants.co.uk					
Site 1004 Stockport Road Manchester M19 3WN					
Title Proposed Elevations					
Checked	Drawn By	Scale	Date		
	SRN	1:50 @A1	DEC 23		
Drawing Number	12.23 SR103				Rev.
	B				