

NOTES



THE CONTRACTOR IS RESPONSIBLE FOR CHECKING DIMENSIONS, TOLERANCES & REFERENCES. ANY DISCREPANCY TO BE VERIFIED WITH THE ARCHITECT BEFORE PROCEEDING WITH THE WORKS.

WHERE AN ITEM IS COVERED BY DRAWINGS OF DIFFERENT SCALES, THE LARGER SCALE DRAWING TO BE WORKED TO.

DO NOT SCALE FROM THE DRAWING. FIGURED DIMENSIONS TO BE WORKED TO IN ALL CASES.

ALL DIMENSIONS ARE APPROX AND MUST BE CHECKED AND CONFIRMED ON SITE.

THIS DRAWING TO BE READ IN CONJUNCTION WITH:

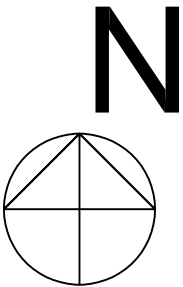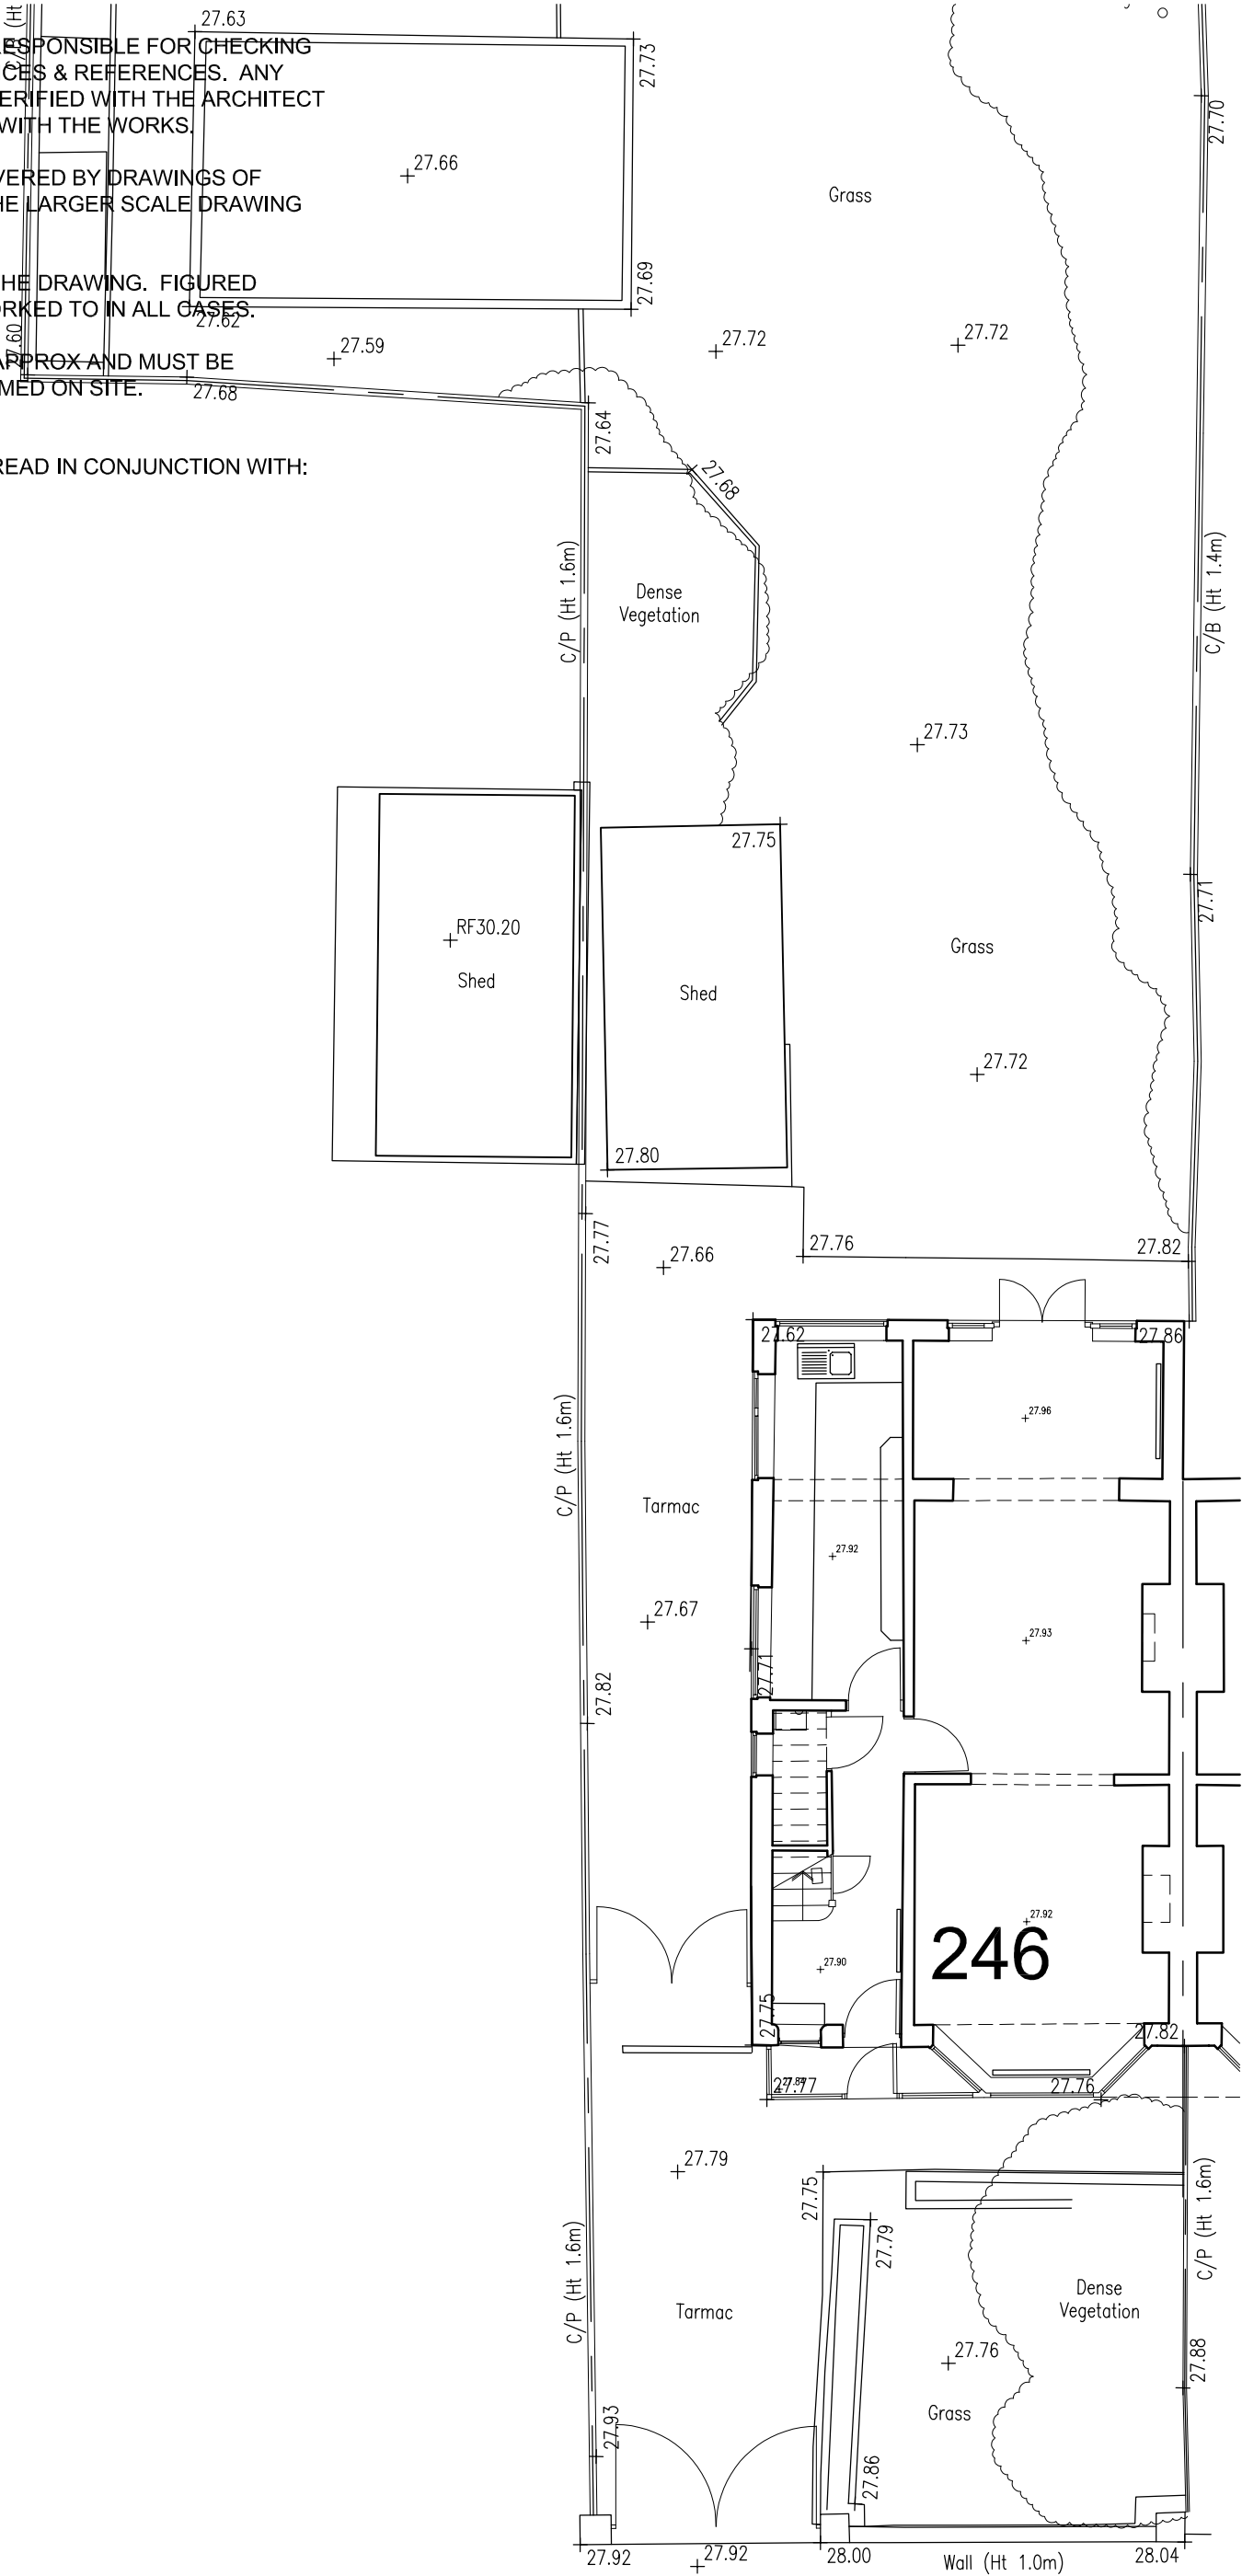

Rev:	Date:	By:	Remarks:	Client:	Project:	Scale: 1:100	Description:	
-	-	-	-	Mr G Sojka	246 Brantingham Rd, Chorlton	Date: 21-12-23	As Exg Part Site Plan	
				Chartered Architects & Sustainability Consultants 266 Brantingham Rd Chorlton Manchester M21 0QZ T. 0161 860 4090 M. 07968 629 063 E. green.triangle@btinternet.com	 GREEN TRIANGLE STUDIO	Drawn: IMc	Project/Drawing No.	Rev.
						Checked: IMc	A23-001/G-01-03	-