


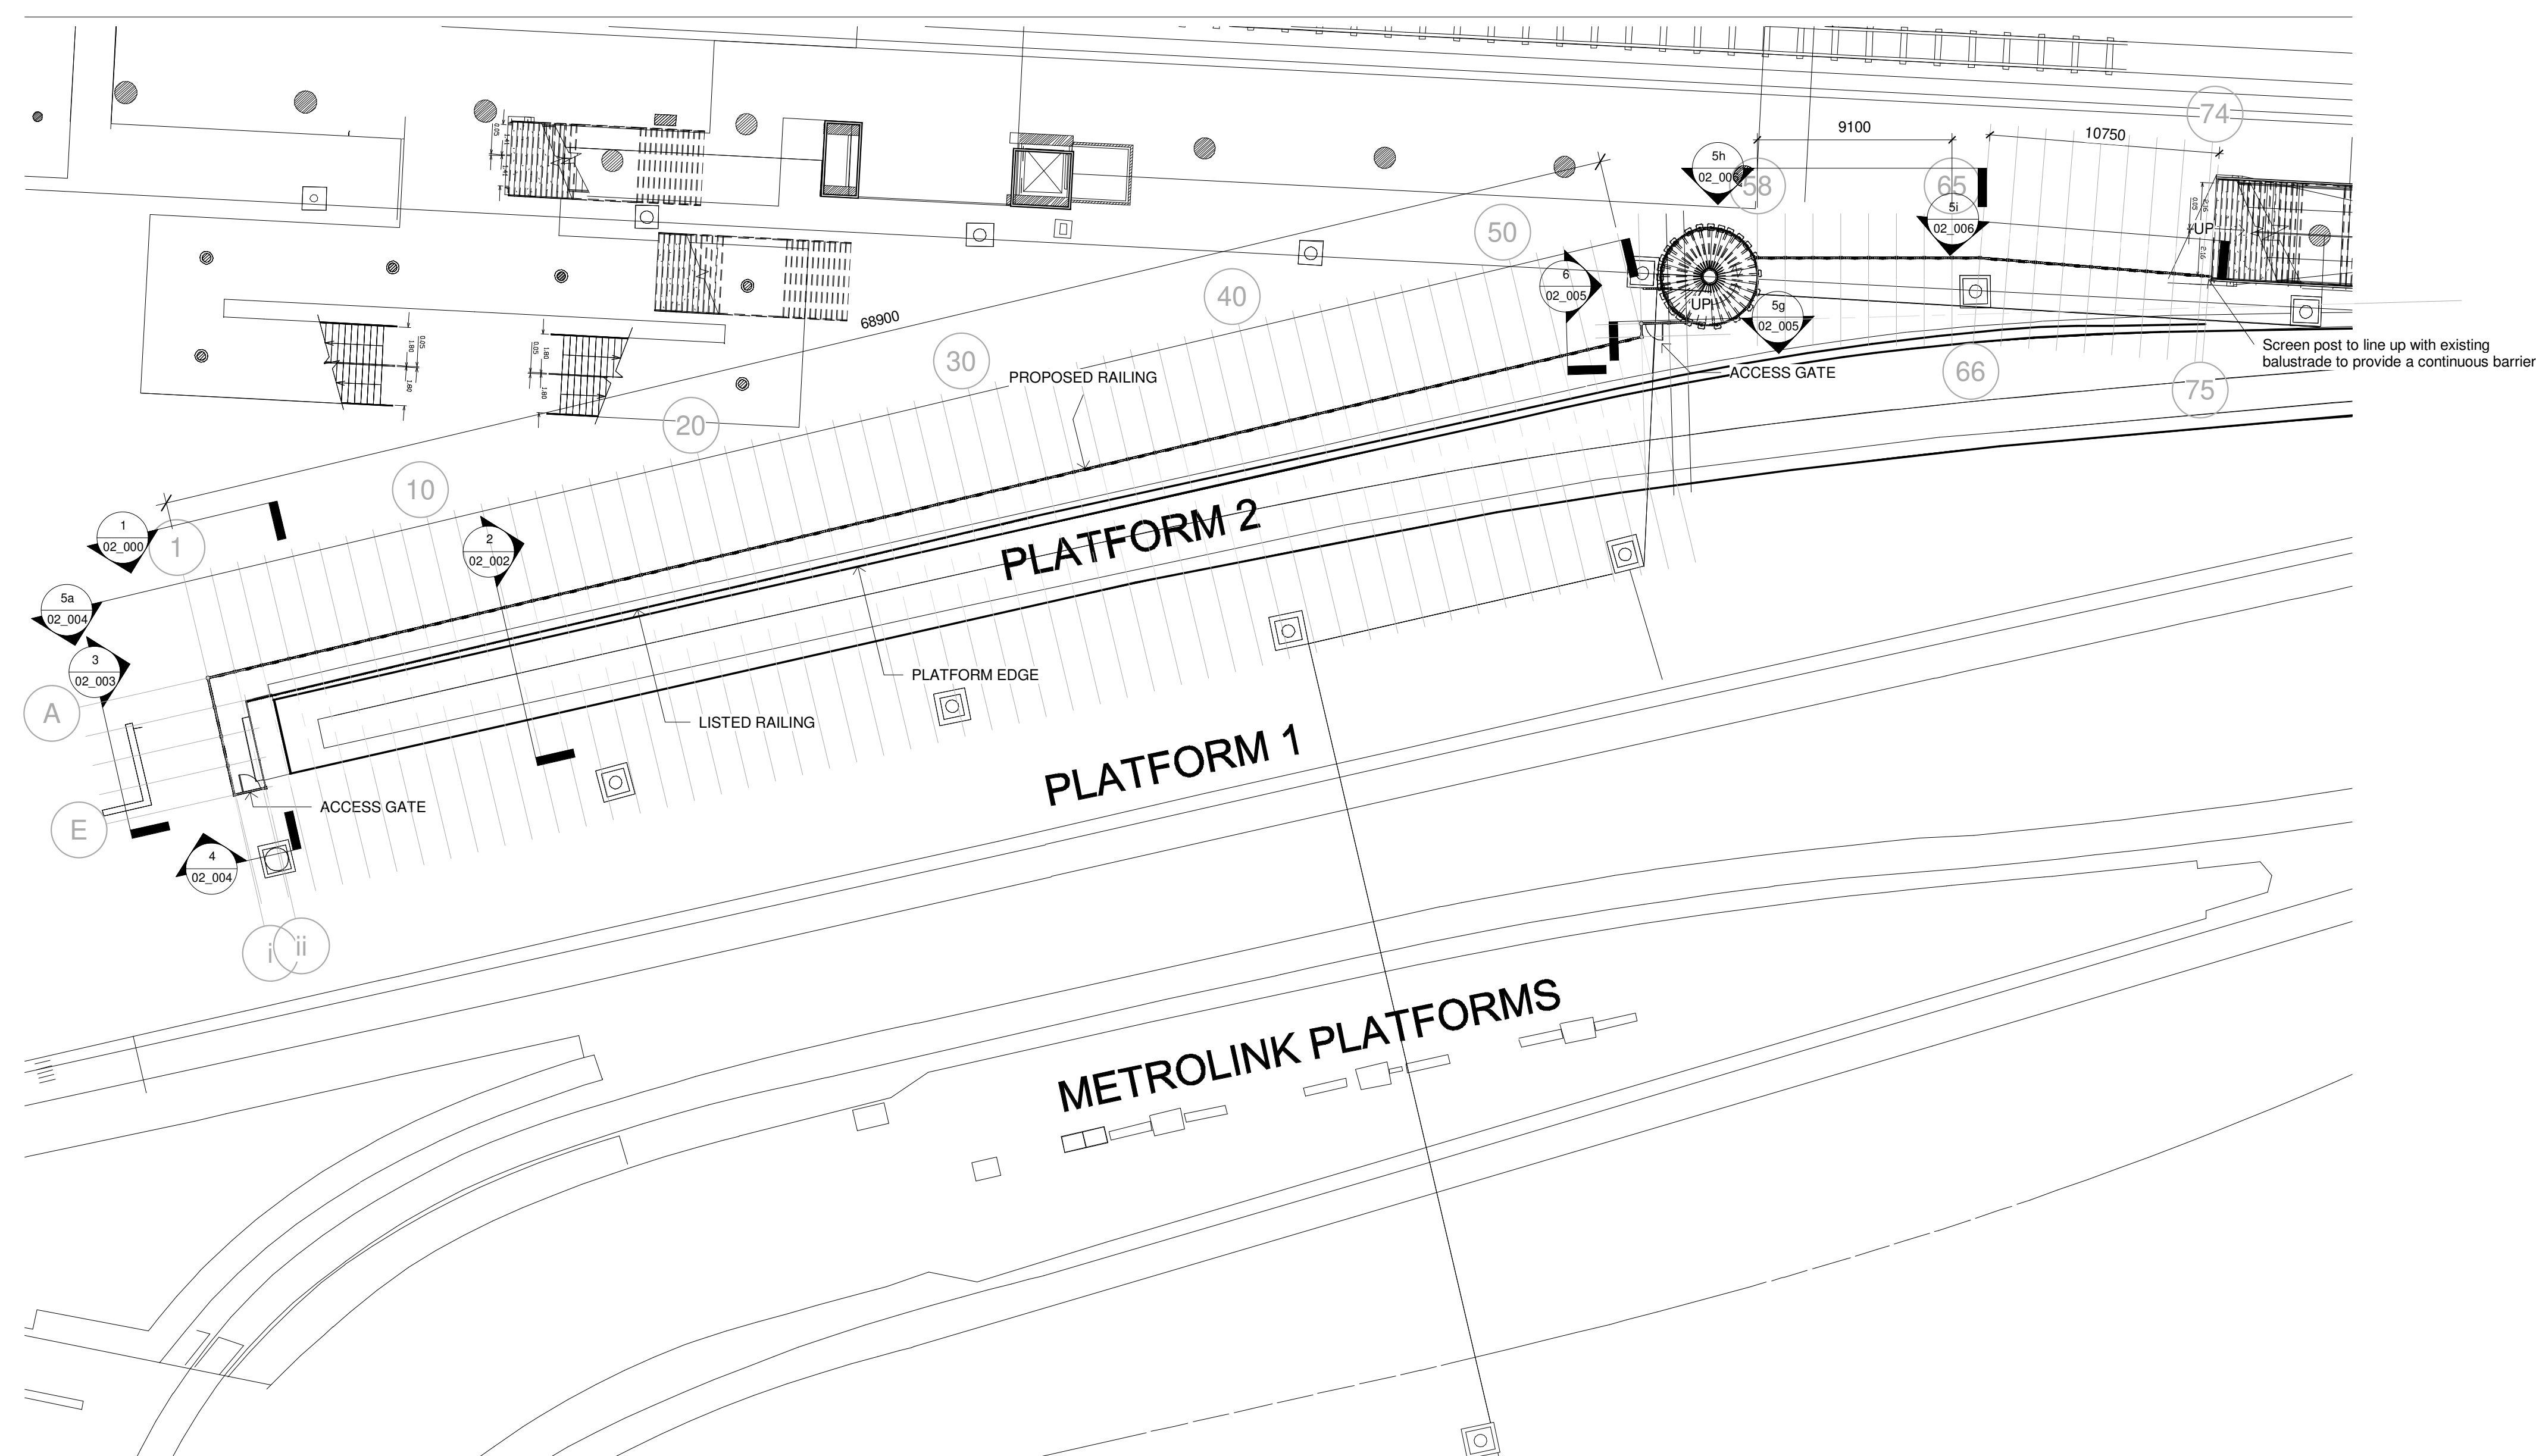

GA Ground Floor Plan Proposed
1 : 200

©
DO NOT SCALE. Use figured dimensions only. Contractor is to check all dimensions before commencement of works. This drawing is copyright. This data to be used as well file only - not as live data. This drawing must only be used for the purpose for which it is supplied.

NOTES:

4	23-05-2023	Updated Planning Application	KB		
3	05-07-2021	Railing post diameter amended to SE design.	LP		
2	26-03-2021	Second access gate added	LP		
1	19-03-2021	Etched glazing design changes. Access gate marked.	LP		
Rev No.	Date	Description of Revision	Drawn	Checked	Approved

SEED Architects
Parsonage Chambers
3 Parsonage
Manchester
M3 2HW
Tel: 0161 832 5750 E: office@seedarchitects.co.uk

Status
Planning Application

Job Title
Manchester Victoria Station

Location

Drawing Title
GA Ground Floor Plan Proposed

drawn by LP	date 19/05/2023
checker RH	date 19/05/2023
scale 1 : 200	paper size A1

Project no. 3205	Seed drawing no. 01_001	Rev. 4
---------------------	----------------------------	-----------