


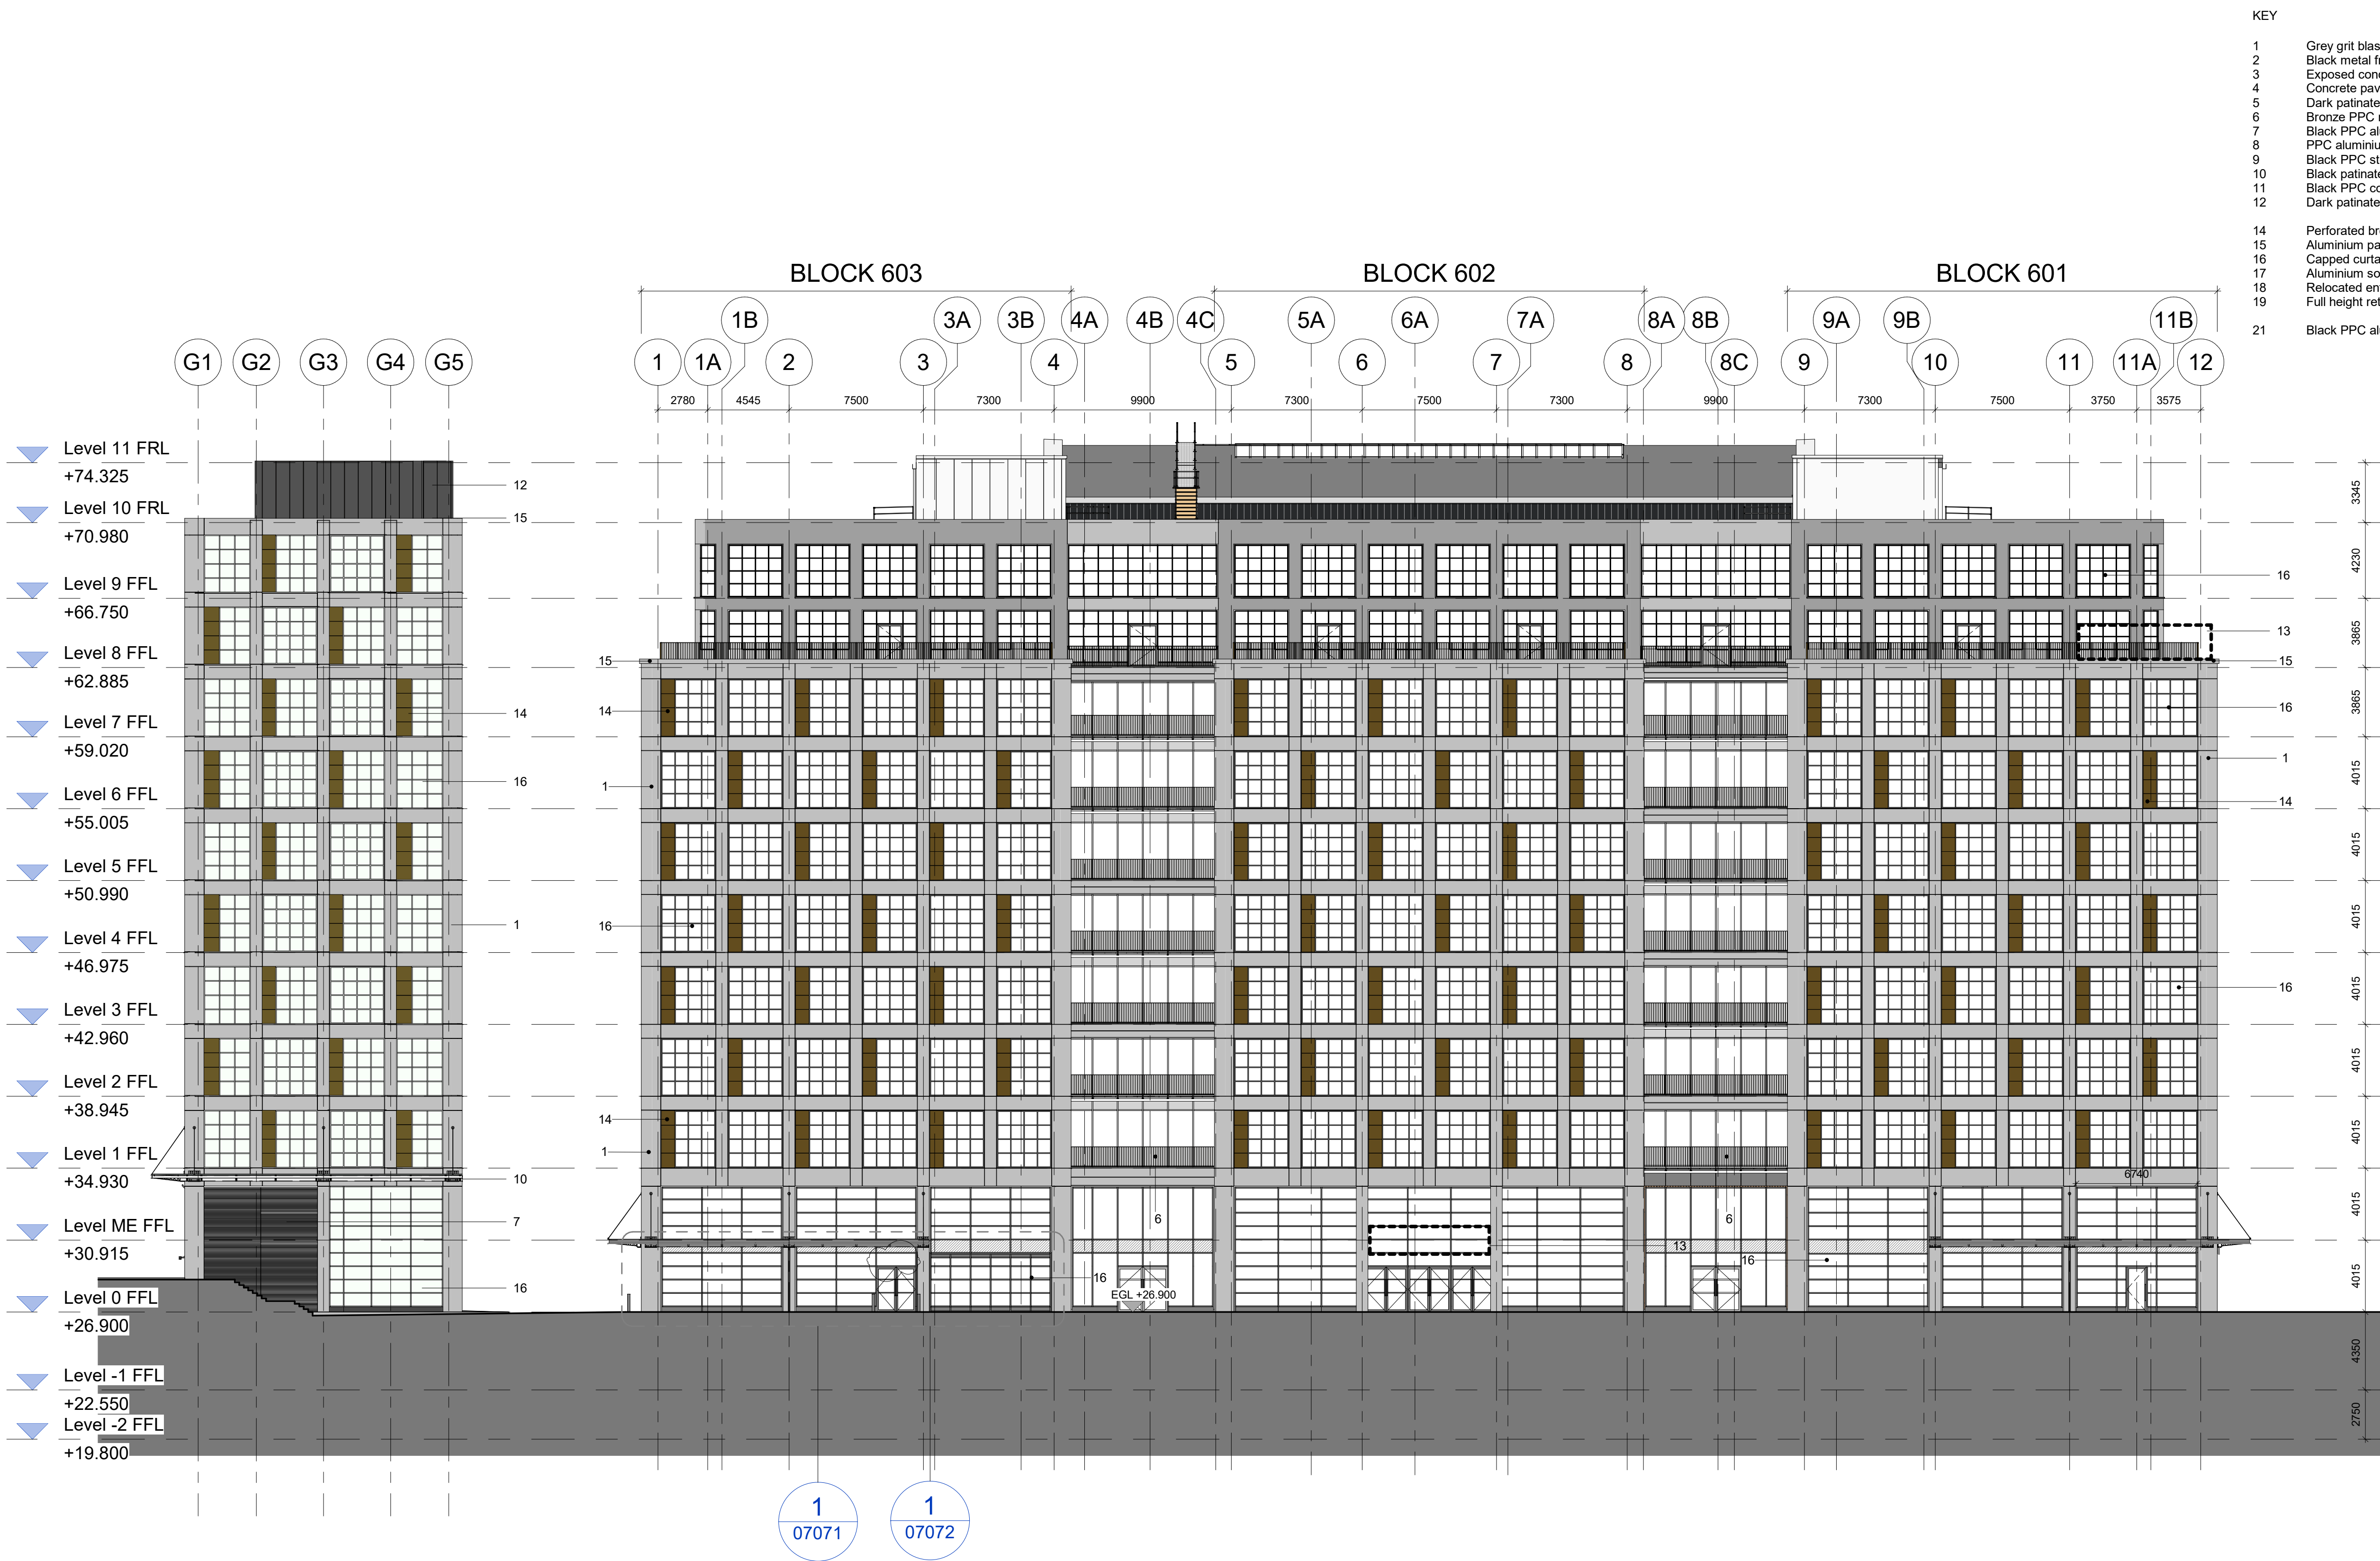

1 PROPOSED EAST ELEVATION
1 : 200

KEY PLAN

STUDIO WAY

GRAPE ST

No.1

SOUTH ST

Block 03

Block 02

Block 01

NORTH ST

NOTE

THIS DRAWING MUST NOT BE SCALED.

ALL DIMENSIONS ARE TO BE VERIFIED AND CHECKED ON SITE. ANY DISCREPANCIES THAT ARE, OR BECOME APPARENT SHOULD BE REPORTED TO CHAPMAN TAYLOR.

AREAS INDICATED ARE APPROXIMATE GROSS INTERNAL AND NET INTERNAL AREAS. THEY RELATE TO THE LIKELY AREAS OF THE BUILDING AT THE CURRENT STAGE OF DESIGN. ANY DECISIONS TO BE MADE ON THE BASIS OF THESE PREDICTIONS, WHETHER AS TO PROJECT VIABILITY, PRE-LETTING, LEASE AGREEMENTS, OR THE LIKE, SHOULD INCLUDE DUE ALLOWANCE FOR THE INCREASES AND DECREASES INHERENT IN THE DESIGN DEVELOPMENT AND BUILDING PROCESS.

GLAZING KEY

Clear

Opaque

REV	DATE	BY	DESCRIPTION	CHK'D
P04	01.05.2024	LM	PANEL ABOVE DOORS AMENDED TO CLEAR GLAZING	SM
P03	29.01.2024	LM	DOOR AMENDS TO CLOUDED AREA	SM
P02	20.04.2023	SM	SECOND ISSUE	MD
P01	15.03.2023	SM	FIRST ISSUE	MD

PROJECT STATUS

PLANNING

CLIENT

ALLIED LONDON

PROJECT

MANCHESTER GOODS YARD

ARCHITECT

CHAPMAN TAYLOR

GLOBAL ARCHITECTS & MASTERPLANNERS

DRAWING TITLE

PROPOSED EAST ELEVATION

Scale As indicated @ A1

INTERNAL JOB NO	ISSUE DATE	DRAWN BY	CHECKED BY
261CSC	10/03/23	SM	MD

PROGRAMME	PROJECT ID	ORIGINATOR	VOLUME	LEVEL	TYPE	ROL	NUMBER	REVISION
SJQ	600	CTA	XX	ZZ	DR A	07060	P04	