


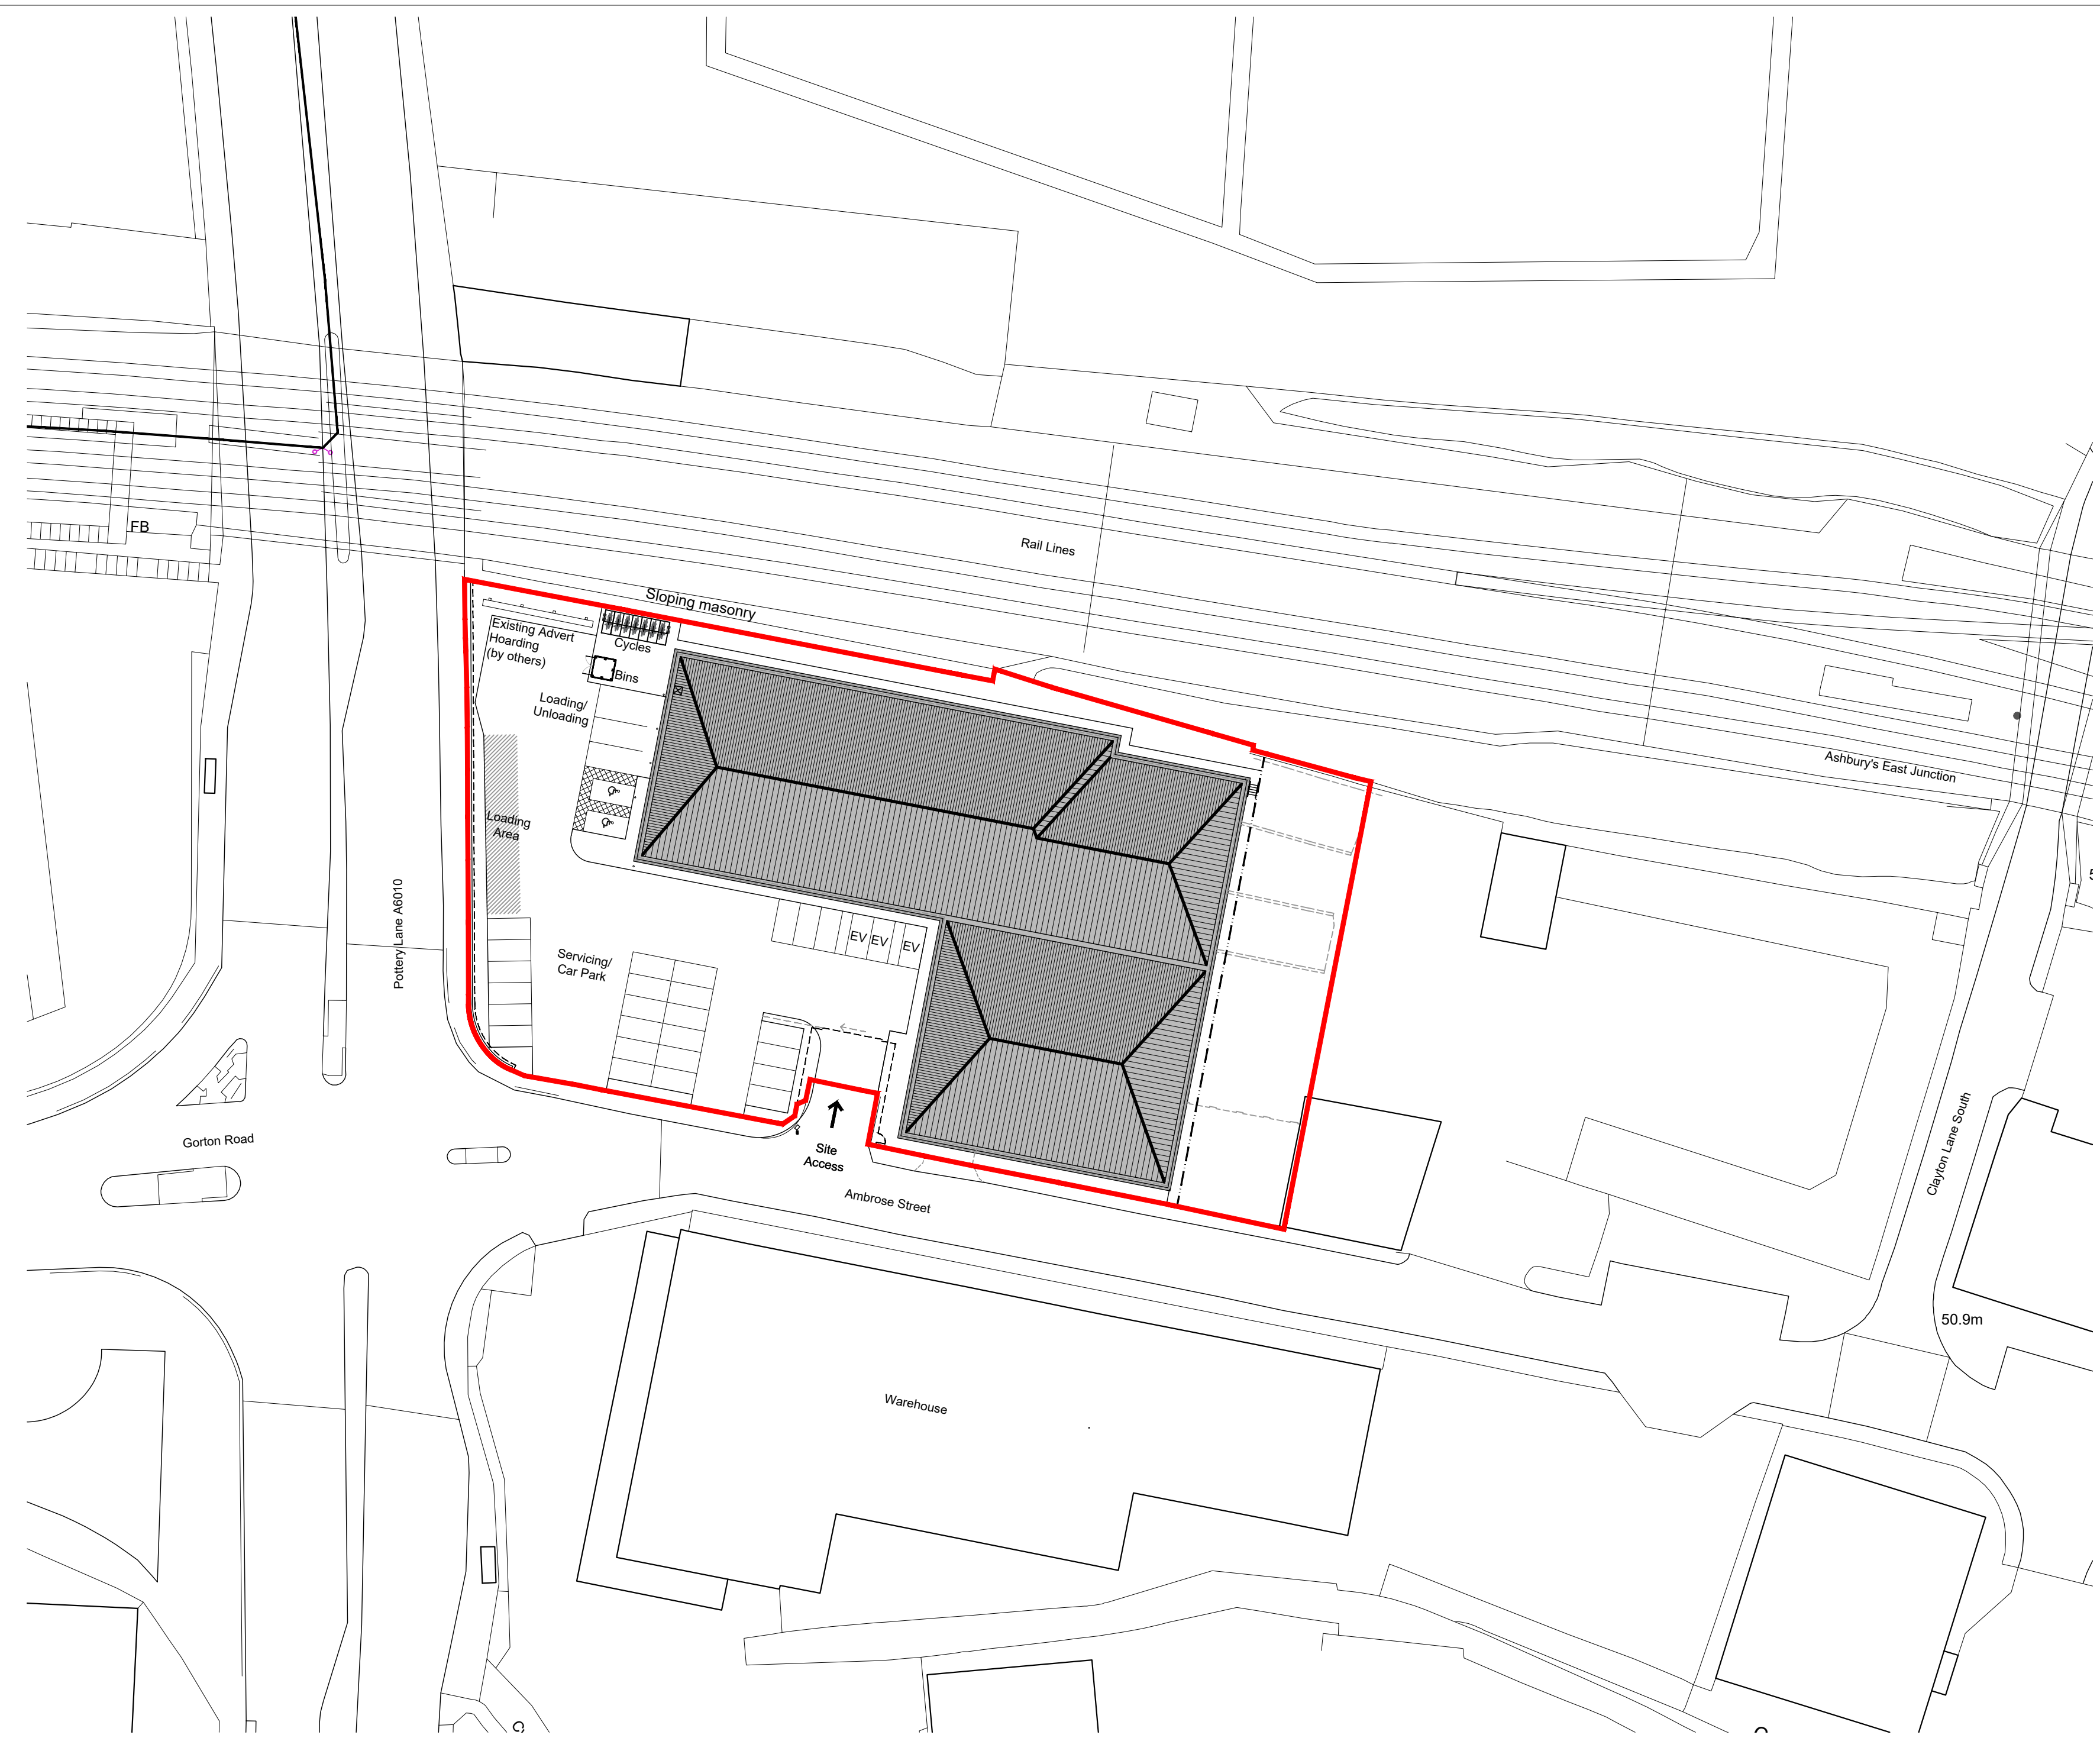

N

SCHEDULE OF ACCOMMODATION:

SITE AREA

1.27 Acres

0.52 Hectares

LINE OF 2400MM HIGH PALADIN FENCING AND GATES

LINE OF 2400MM PALADIN FENCE ON RETAINING WALL

F	UPDATED NORTH ELEVATION OF PLAN	06.03.24	LT	GB
E	UPDATED NORTH EAST CORNER	06.09.23	LT	GB
D	PATH BY EV SPACES, PAVEMENT FILLED	21.04.23	PS	GB
C	ROOF PROFILE UPDATED	02.11.22	DC	GB
B	BINSTORE ADDED	10.10.22	PS	GB
A	ROOF PLAN AMENDED	03.10.22	PS	GB
Rev	Description	Date	By	Chk

Status

Planning ☒ Tender ☐

Construction ☐ As Built ☐

Purpose for Issue

☒ PLANNING

Client
STORAGE WORLD

Contract
PROPOSED WORKS
STORAGE WORLD, AMBROSE STREET,
MANCHESTER

Drawing
PROPOSED MASTER PLAN

bateandtaylor
architects

macintosh house
4a cambridge street
manchester m1 5gg
tel: 0161 236 0999
fax: 0161 236 0404
mail@bate-taylor.co.uk

Drawing No. MH1314-06

Revision F

Scales 1:500 @ A2

Date SEPT' 22

Drawn PS

Checked GB

This drawing is the copyright of the Architect and may not be reproduced without licence.
DO NOT scale from this drawing.

01 Proposed Master Plan
Scale 1:500 @ A2

0 5 10 15 20 25
Scale 1:500 in Metres