


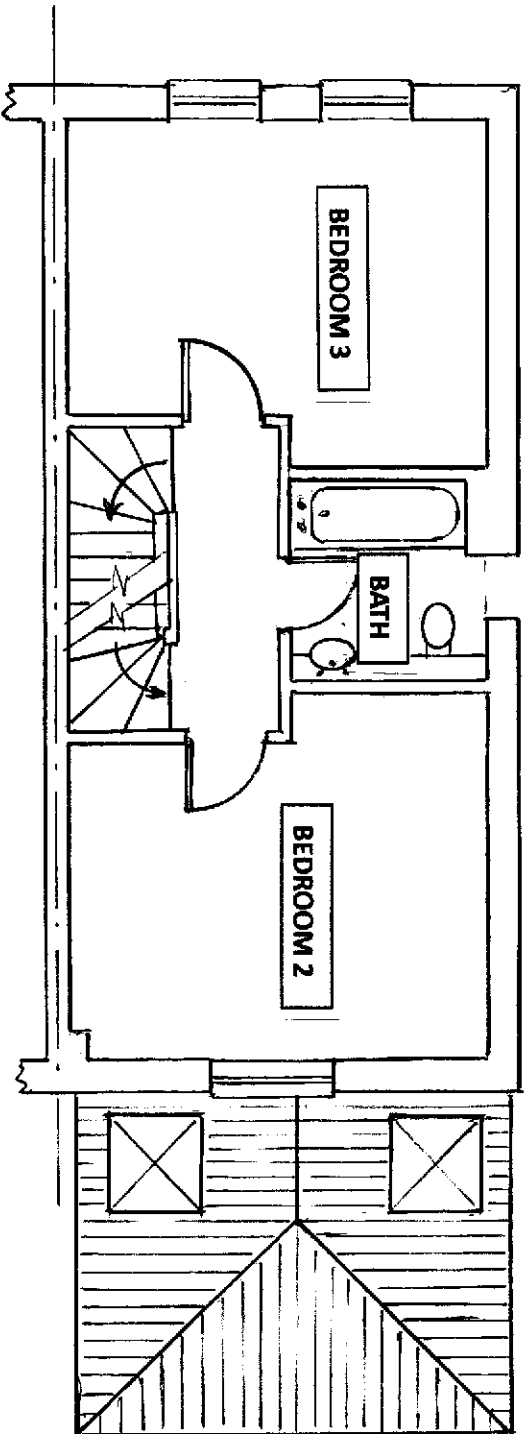

FIRST FLOOR PLAN AS EXISTING



Client:-
Mr. & Mrs. Maddon
Job Title:-
EXTENSION AT 27 EDGEWORTH CLOSE,
SHARSTON, MANCHESTER
Drawing Title:-
FIRST FLOOR PLAN AS EXISTING
Drawing No.:-
22-01-24-02-A