




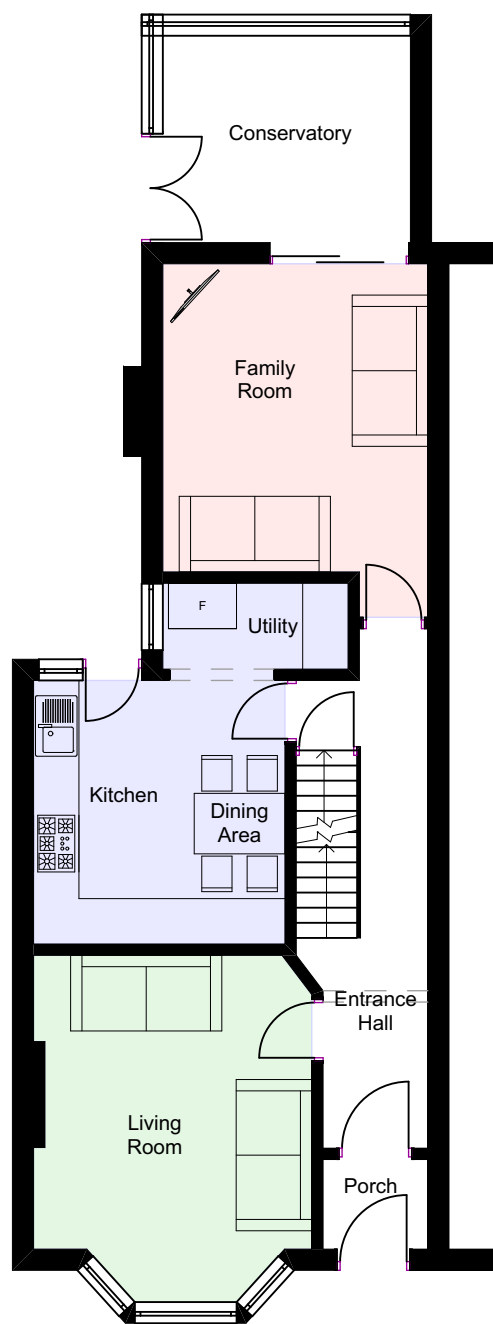


EXISTING GA GROUND
FLOOR PLAN
@ 1:100

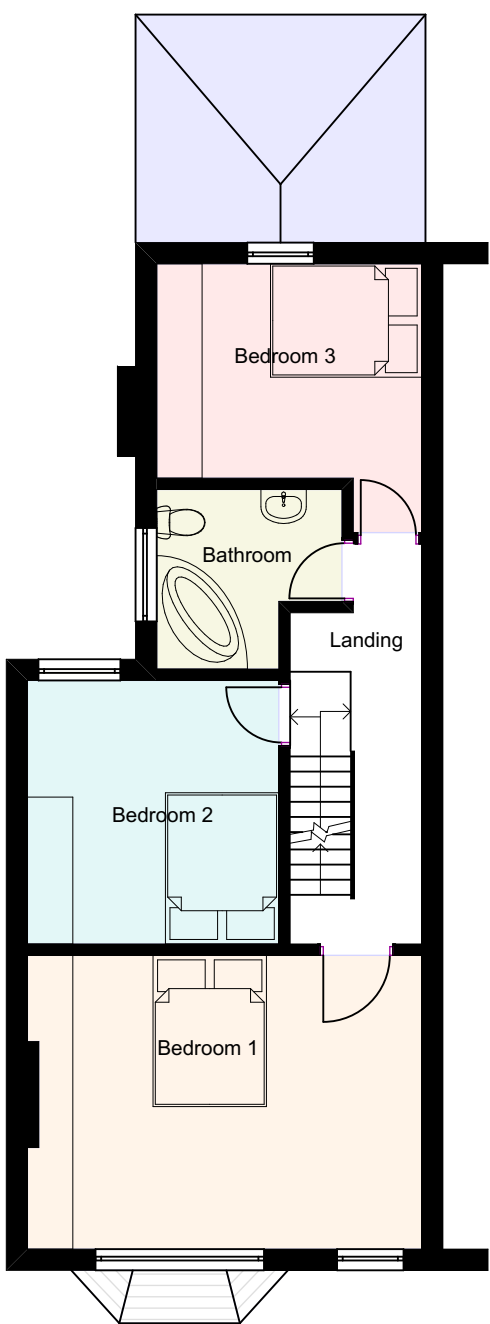

EXISTING GA FIRST
FLOOR PLAN
@ 1:100

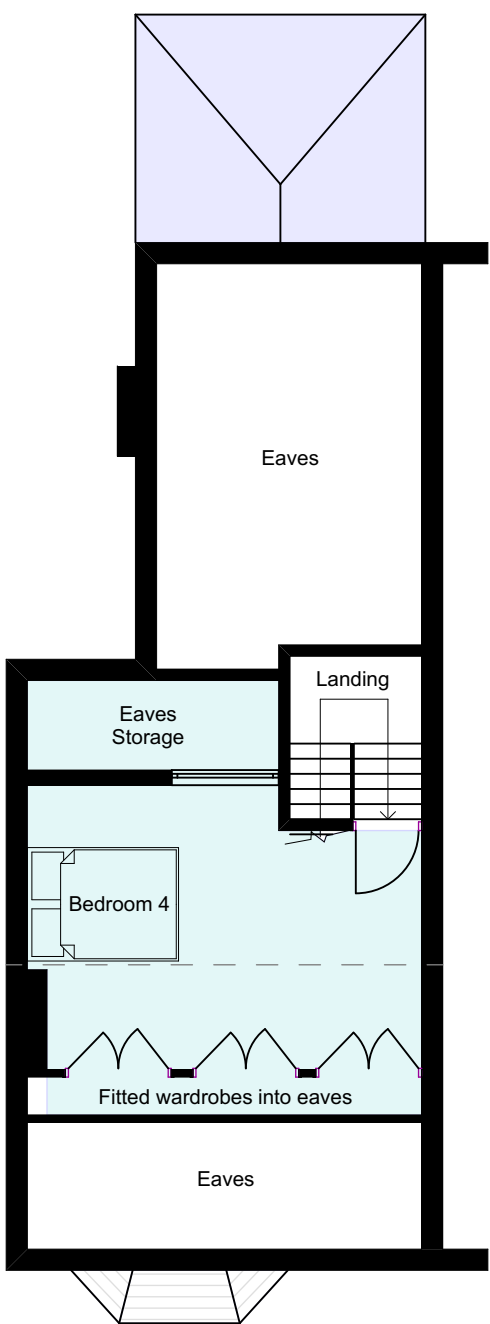

EXISTING GA SECOND
FLOOR PLAN
@ 1:100

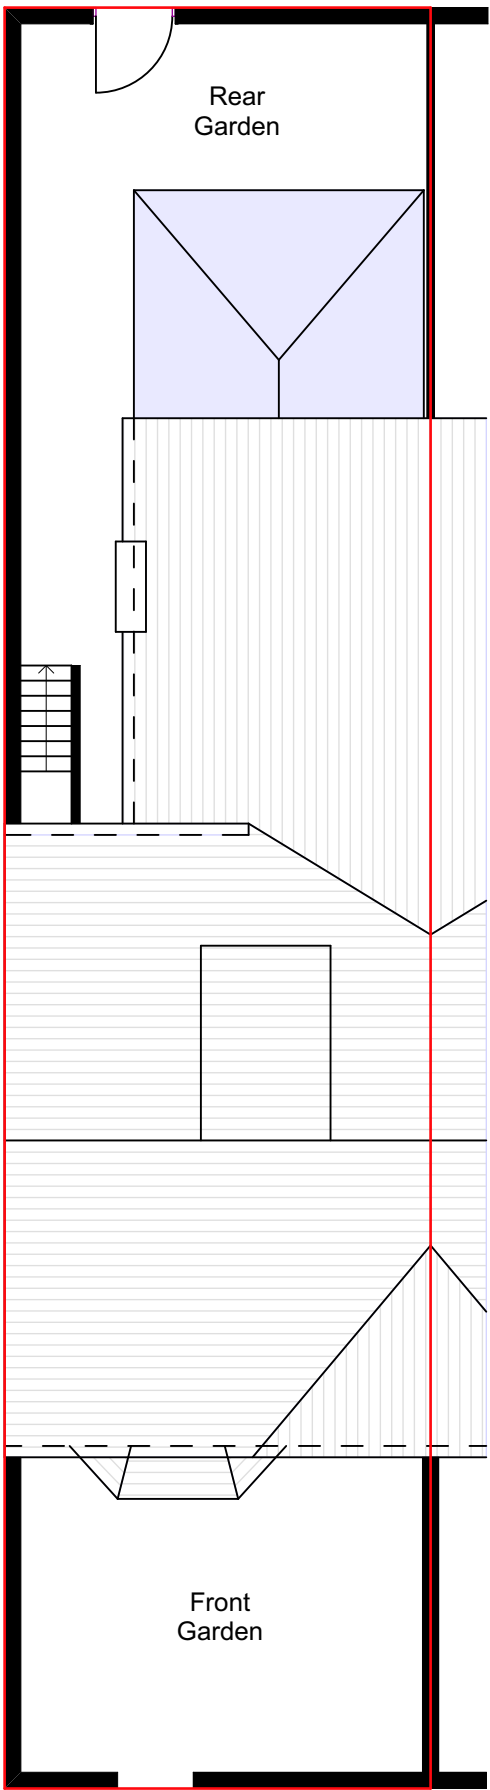

EXISTING GA SITE PLAN
@ 1:100

notes

This drawing is subject to a detailed building and site survey, therefore no guarantee of its accuracy can be given. This drawing has been draughted in accordance with the clients design requirements. All areas are approximate and are subject to a detailed building and site survey and further design development. All dimensions should be checked prior to commencement of construction on site. Measurements should not be taken off the drawing.

All dimensions shown are in millimetres (mm).



SCALE BAR 1:100

SCALE BAR 1:200

PL0 Planning Issue

09.01.24

revisions



NADA Architects Ltd
169 Kingsway
Burnage
Manchester
M19 2ND
Mob: 07974 735527
E: ahmed@nadaarchitects.com
W: www.nadaarchitects.com

D - design PL - planning PT - pre-tender
T - tender P - preliminary
C - construction R - record

HAROON SAEED

HOUSE EXTENSIONS
20 VICTORIA ROAD,
MANCHESTER, M16 8DP

EXISTING GA FLOOR PLANS
& SITE PLAN

scale 1:100 @ A3 date 09.01.24 drawn checked AC

job no (category) dwg no revision

24-1201 (01)001 PL0

Drawing measurements shall not be obtained by scaling. Verify all dims prior to construction. Immediately report any discrepancies on this drawing to Architect. This drawing shall be read in conjunction with associated specifications and related consultant's documents.

PLANNING