




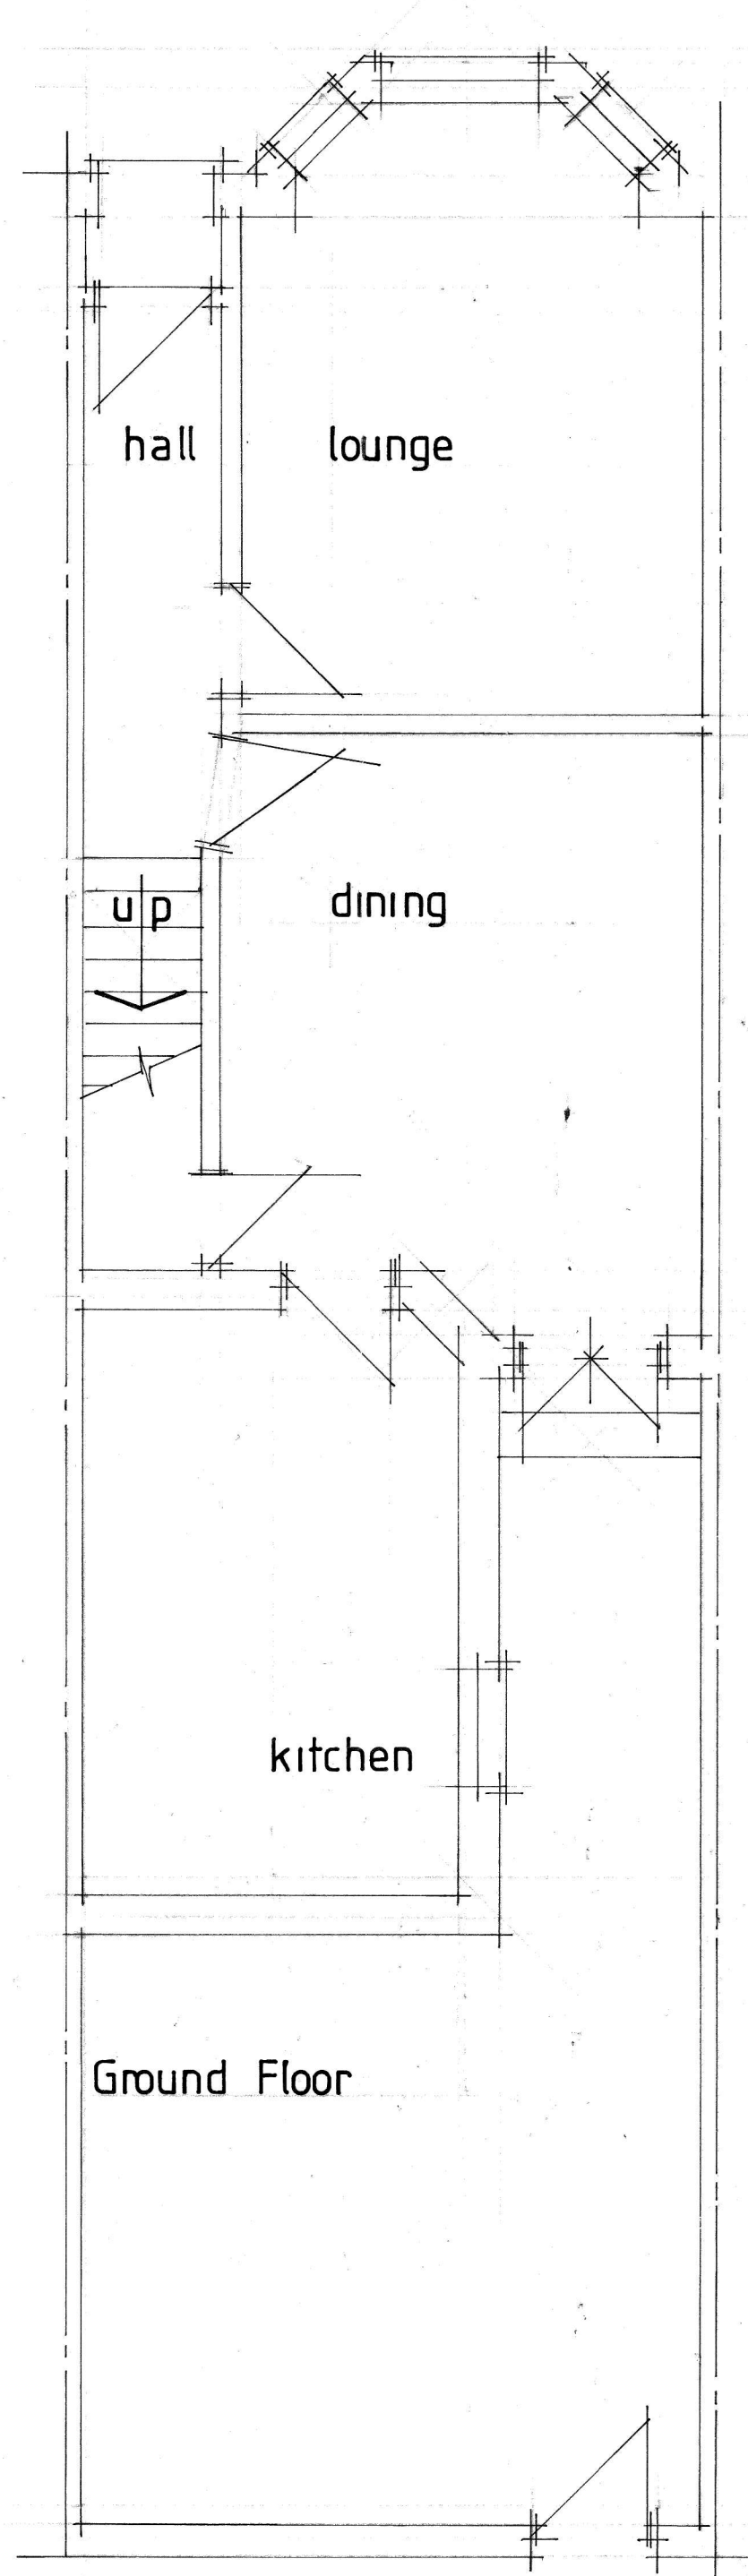


Ground Floor

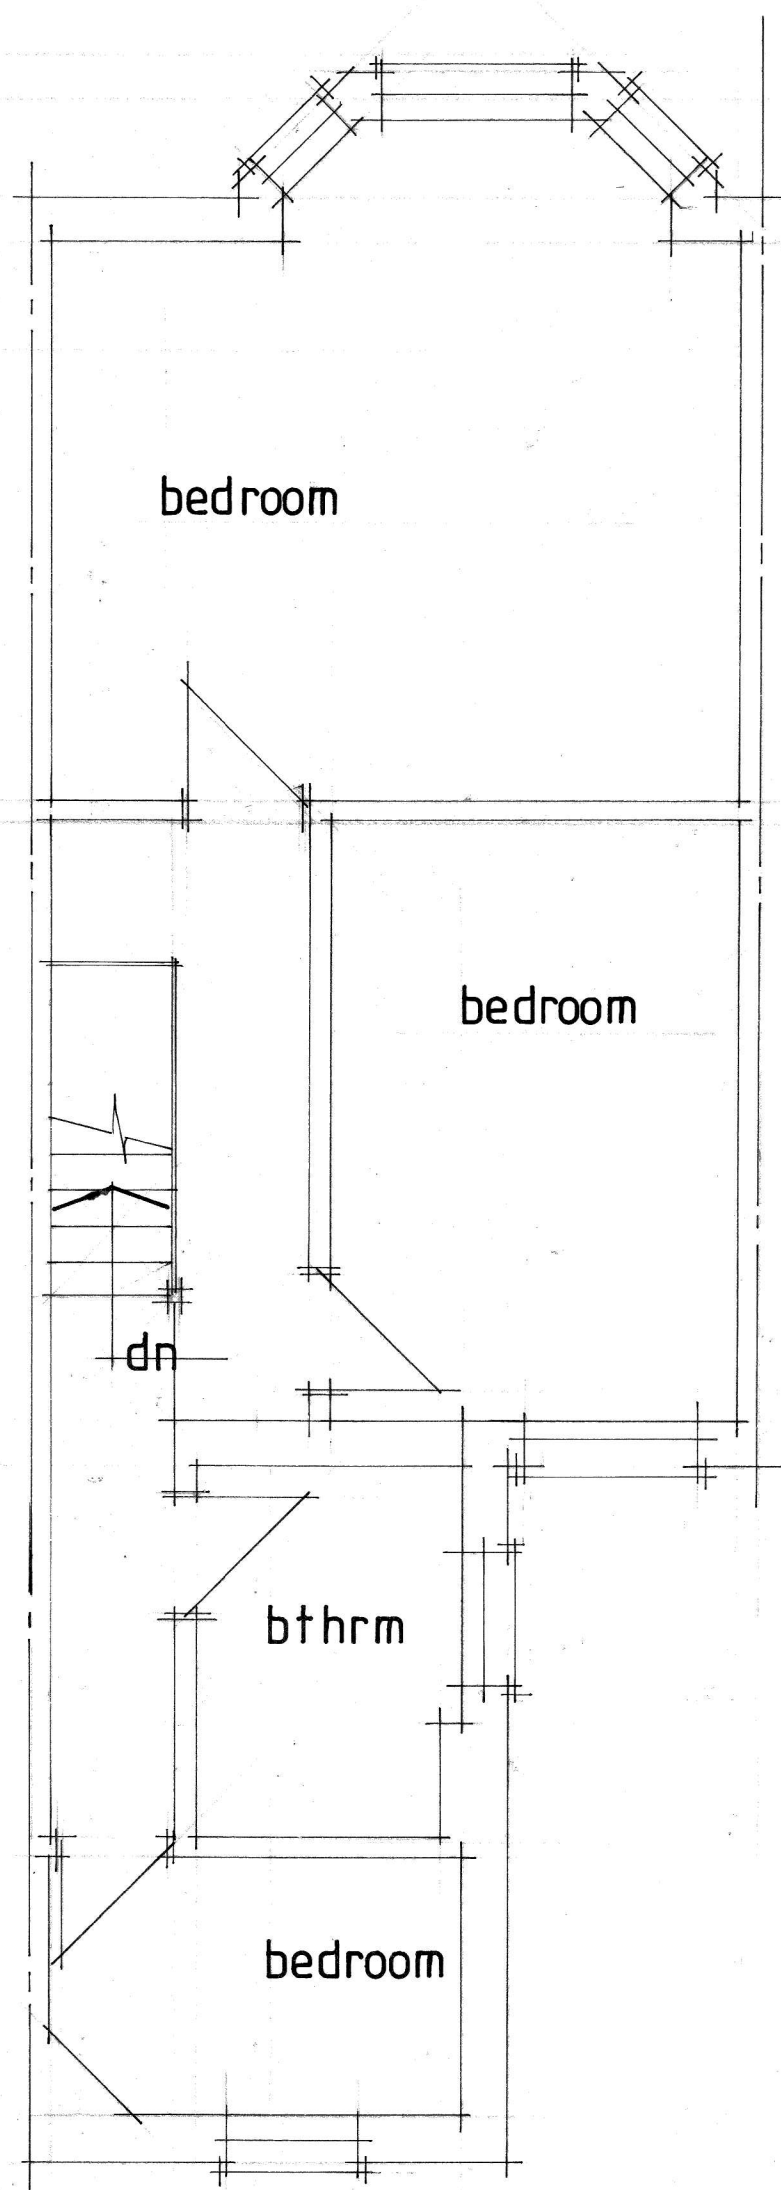


First Floor

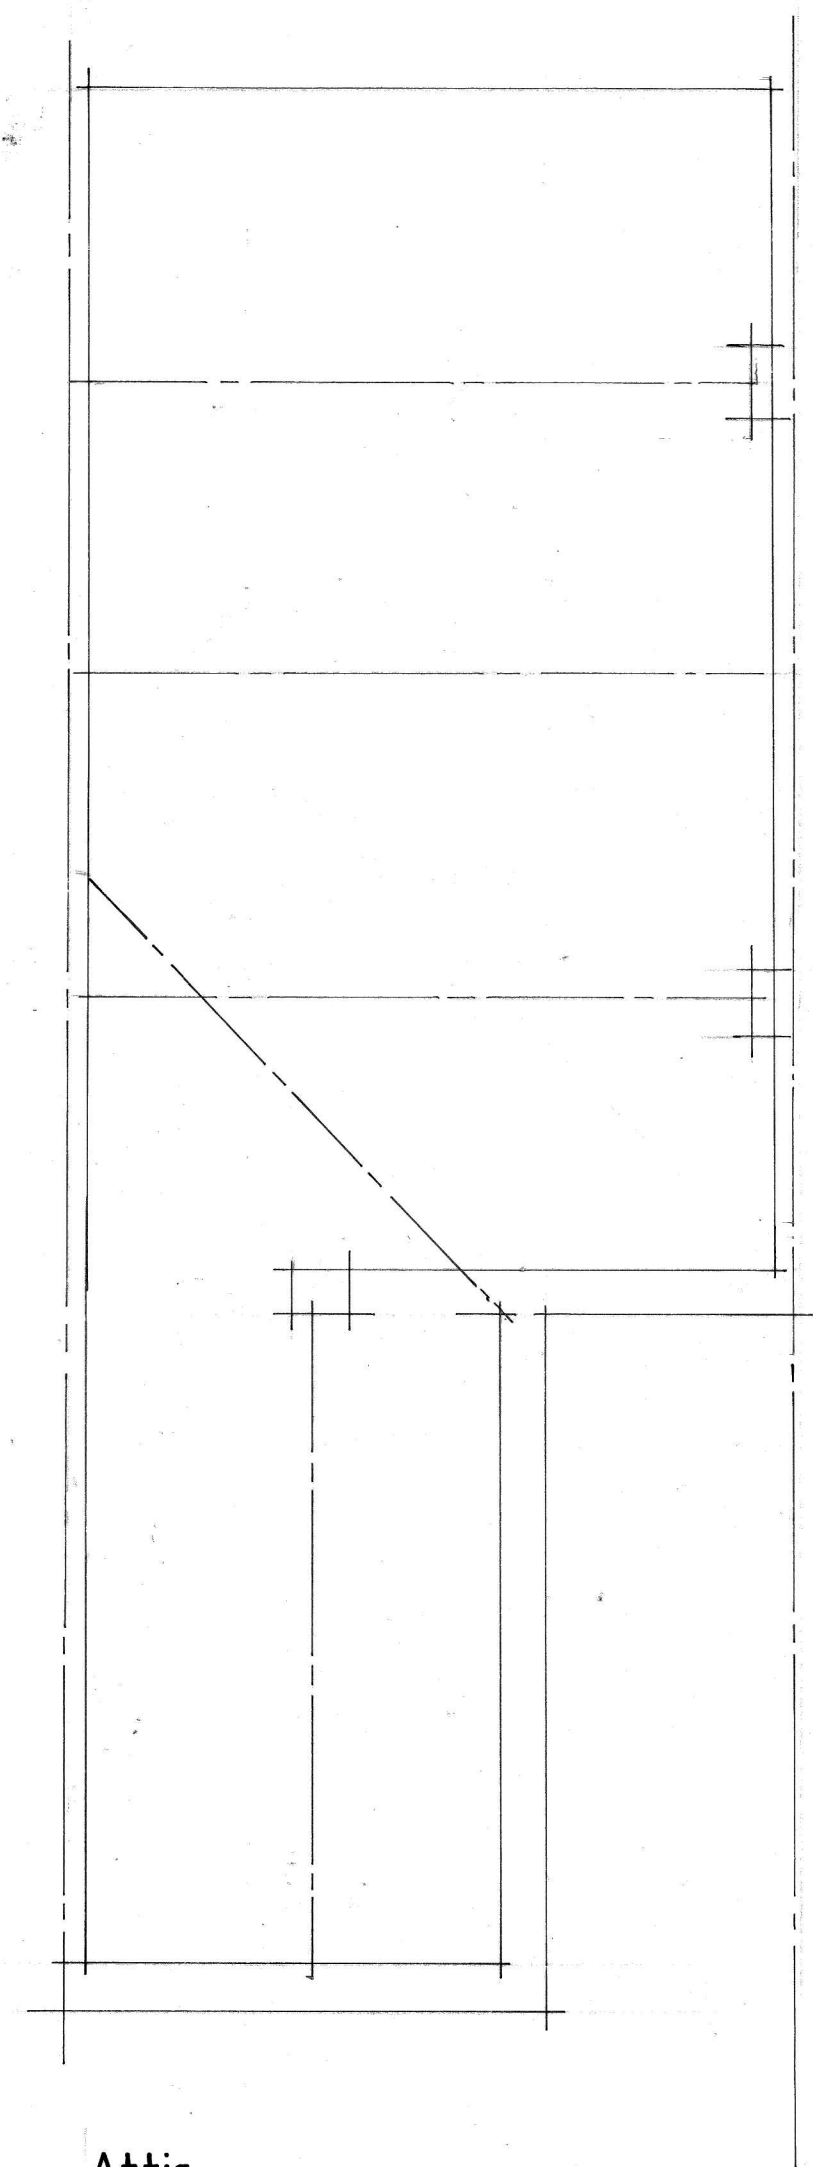


Attic

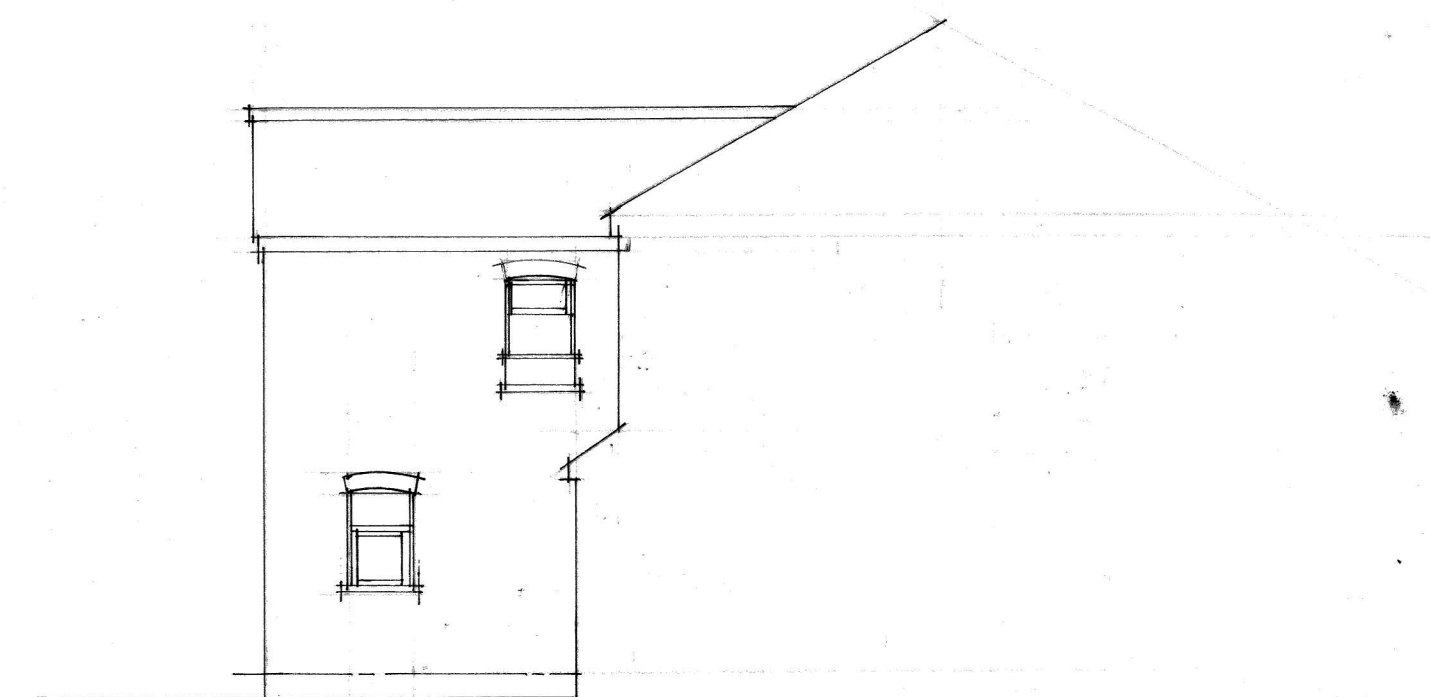

Side Elevation

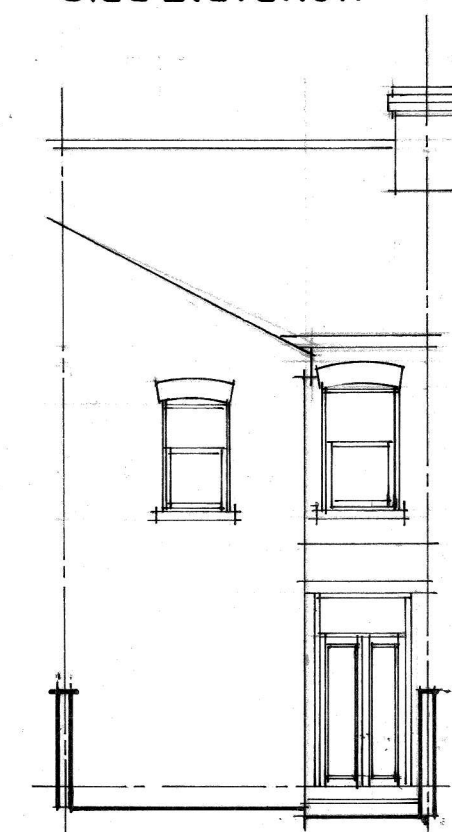

Rear Elevation

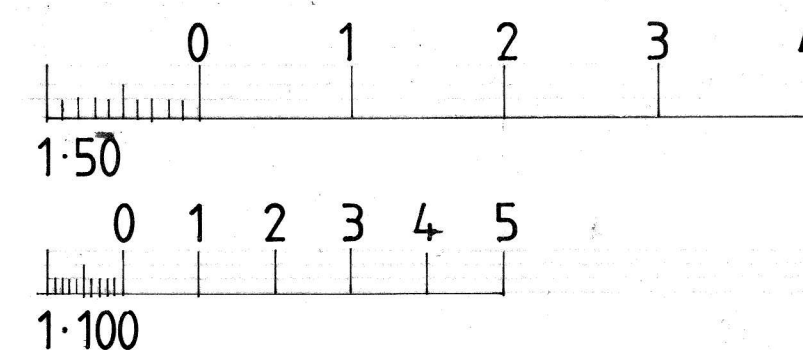

Scale Bars

No:	Revision:	Date:	Initial:
-----	-----------	-------	----------

ALPHA DESIGN 11 GILDA CRESCENT ROAD ECCLES M30 9AG TELEPHONE :0161 707 5533			
Project: 73 Broadfield Road Moss Side Mcr			
Title: Floor Plans/Elevations (existing)			
Scale: 1:100	Date: Dec 23	Initial: CTH	
Drg. No: 1			