


General Notes
The Architect shall have no responsibility for any use made of this document other than for that which it was prepared and issued.
All dimensions should be checked on site. Do not scale from this drawing.
To be read in conjunction with all other Consultant's drawings.
The Architect to be immediately notified of any discrepancies.
Copyright on this drawing retained by the Architect.

LEGEND


Site Boundary

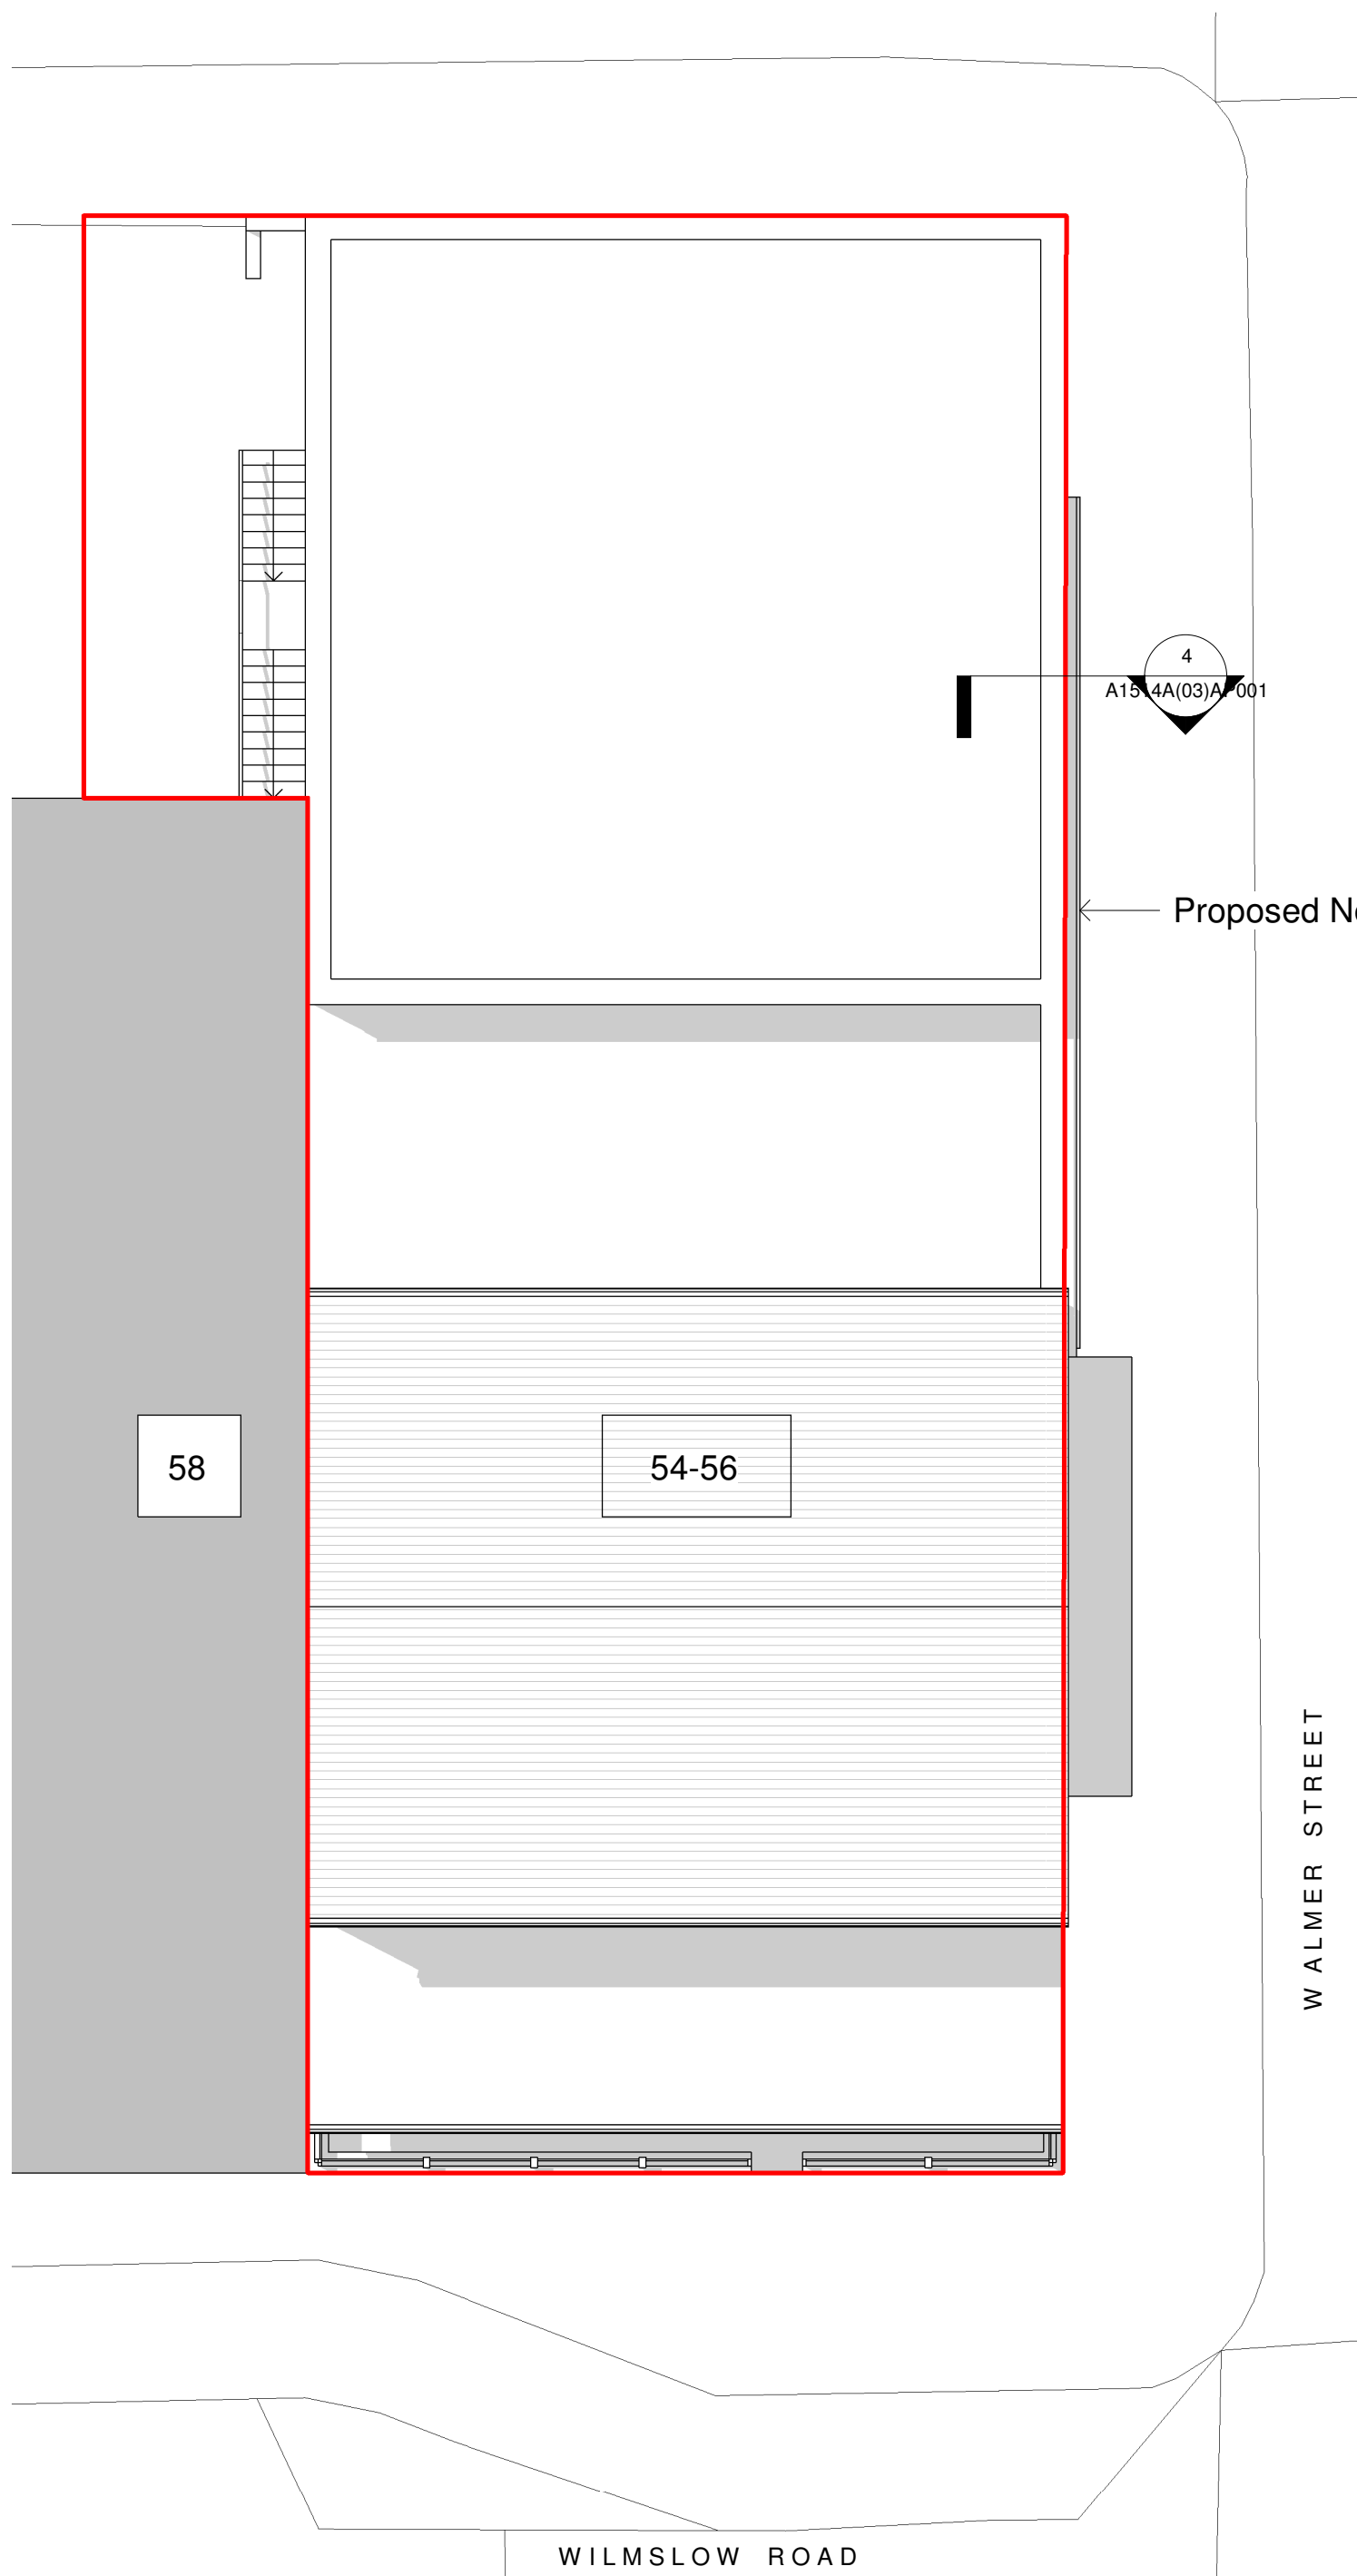


1 Proposed Site Plan
1 : 100




2 Proposed North Elevation
1 : 100

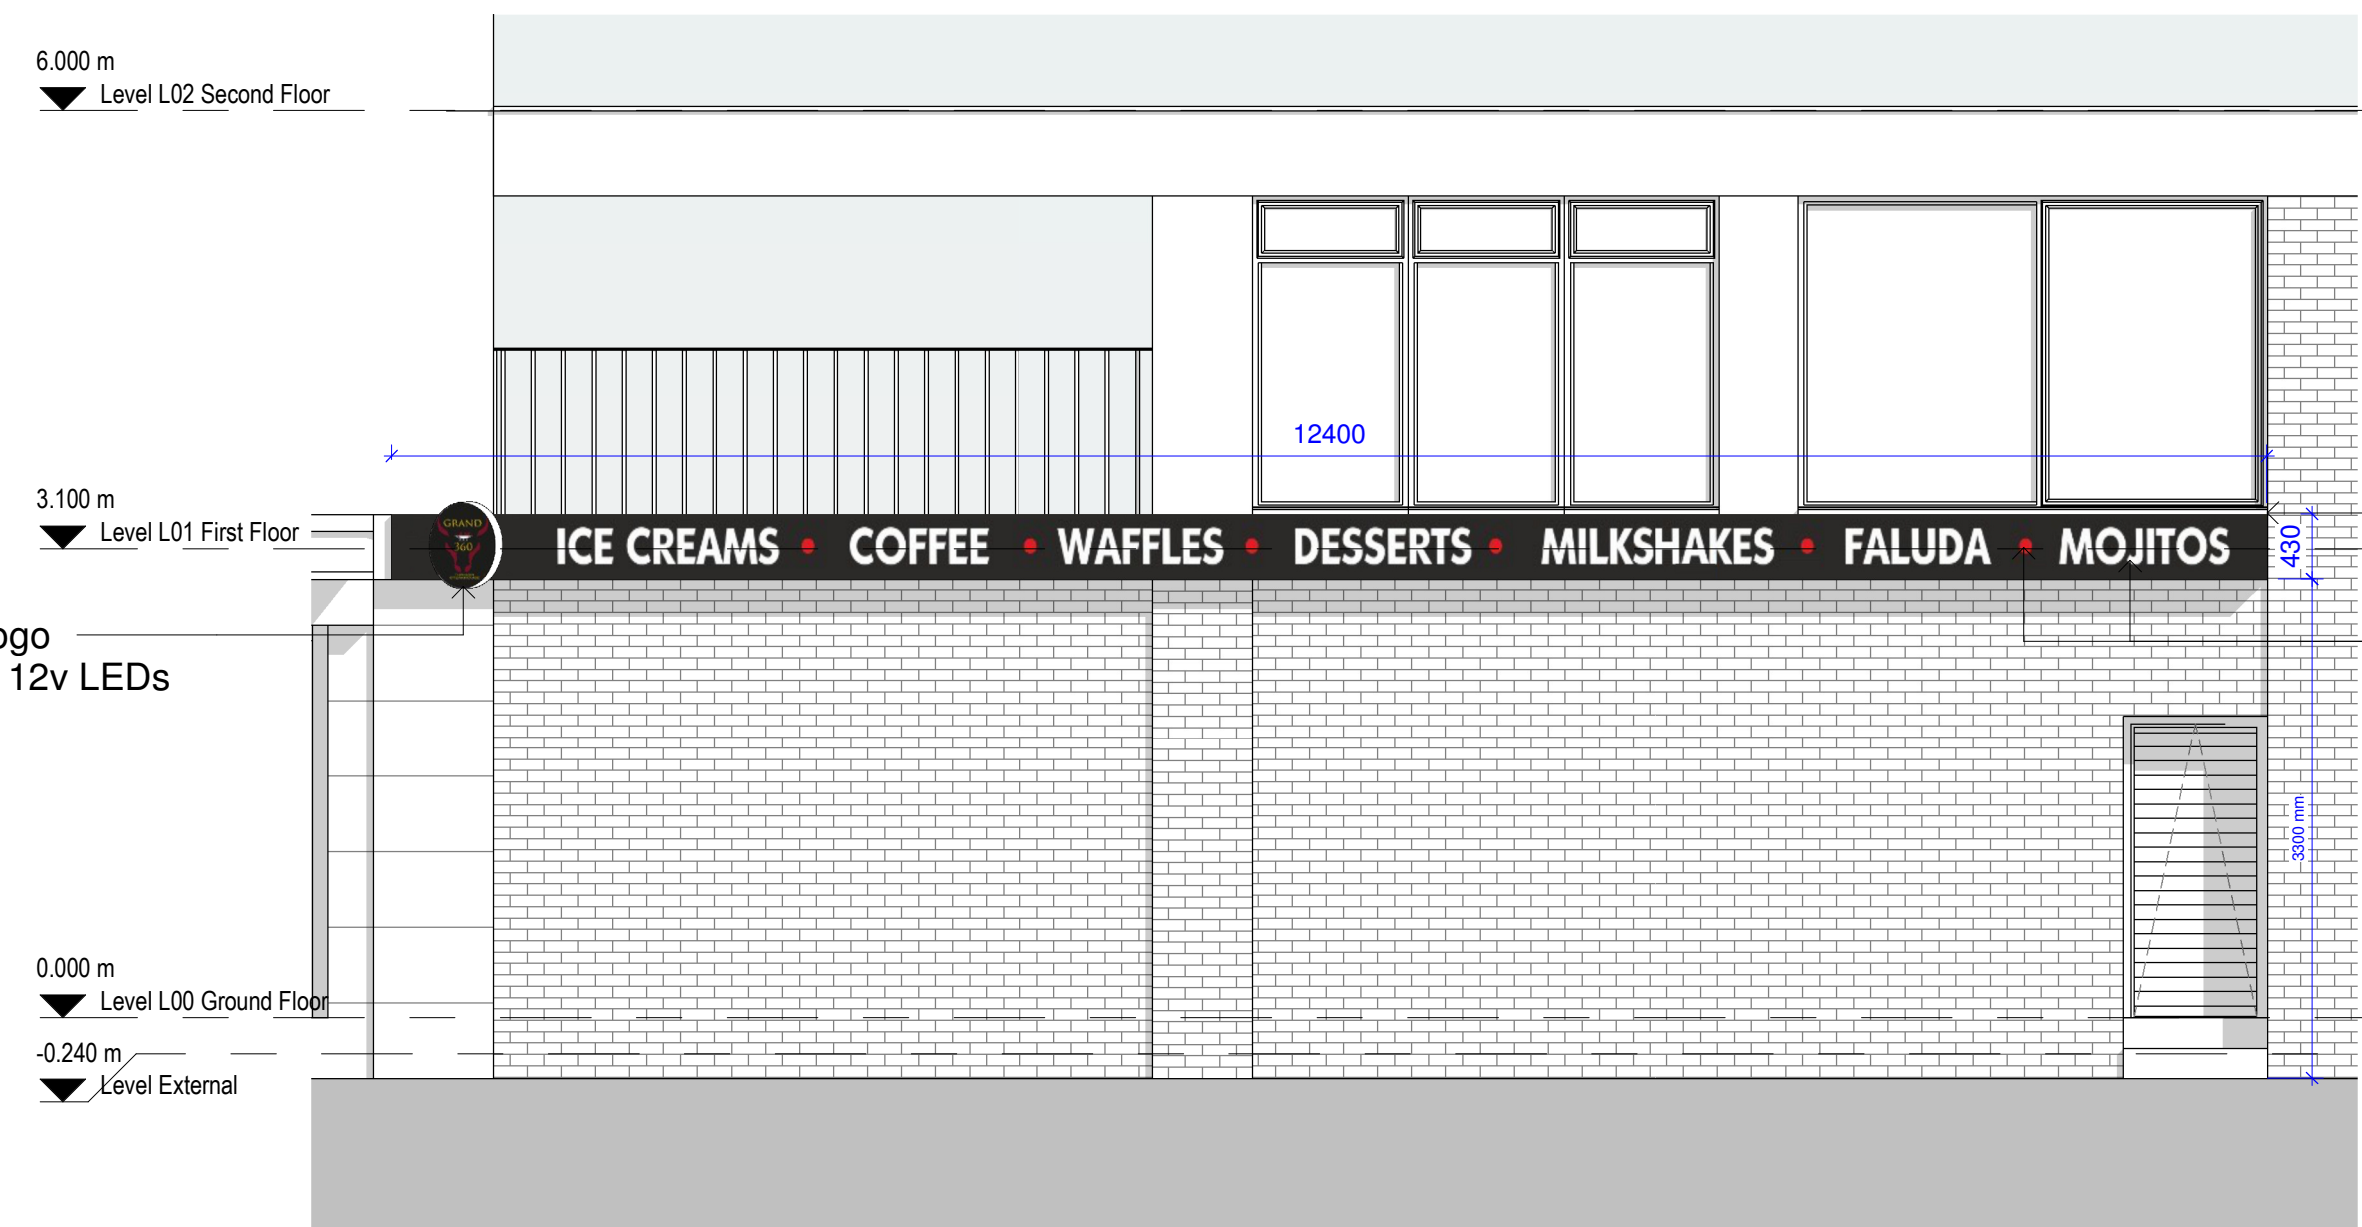

3 Proposed Signage Elevation
1 : 50

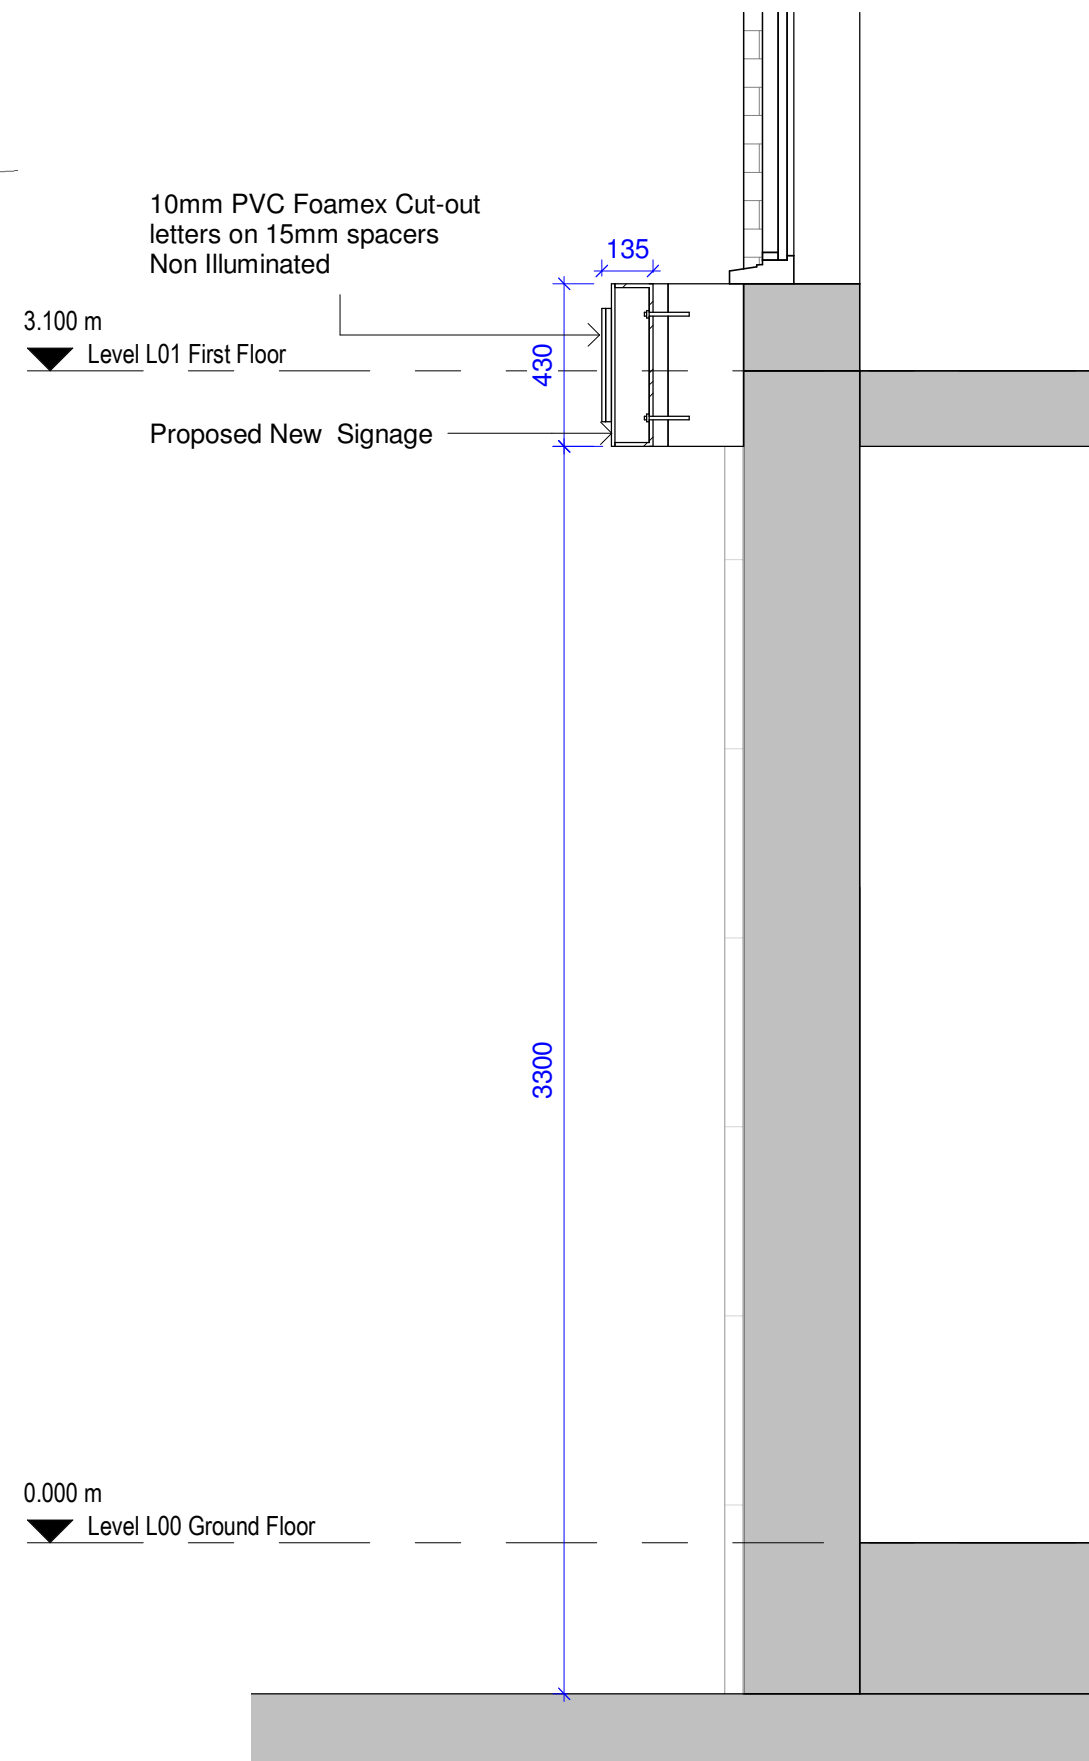

4 Section Signage
1 : 20

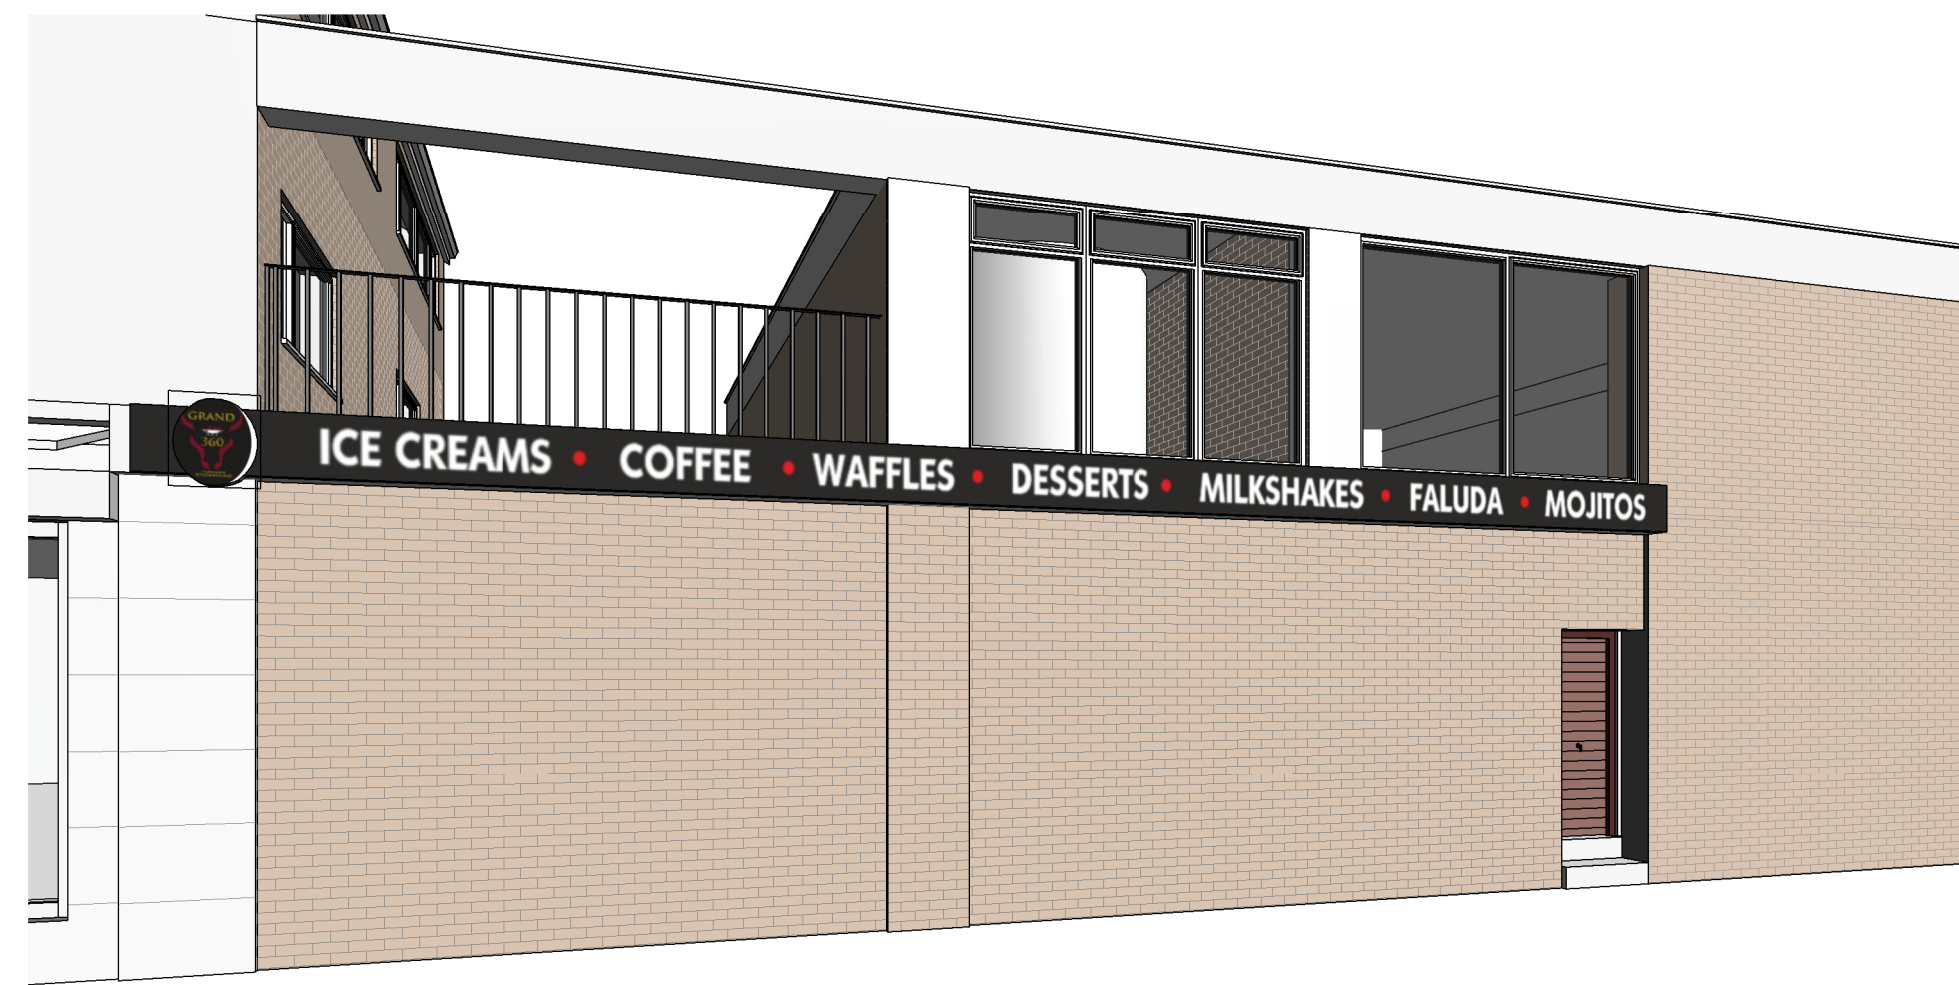

5 Proposed Signage 3D View

P2 18/12/23 AK SH Amended Signage
P1 07/12/23 AK SH Initial Issue

No. Date Dwn Chk App Revision or reason for issue

Client
360 Lounge

createitstudios
Create It Studios (NW) Ltd
Universal Square
Devonshire Street North
Manchester
M12 5JH
info@createitstudios.co.uk

Project Title
360 Lounge, 54-56 Wilmslow Rd,
Manchester M14 5AL

Scale / North Point
As indicated

Drawing Title
Proposed Signage

Drawing Number
A1514A(03)AP001
Drawing Status
Preliminary
Revision
P2