

Doc Name: Plaster Removal Plan Level 04 East

Doc Reference: OTH-PUR-TH-04-SKE-A-0560

Status: S4 Suitable for Construction


Document Type: Sketch



Purpose:	<i>To show areas requiring Terrix plaster applications</i>
Location:	<i>4th floor</i>
Documents affected:	-
WPs affected:	<i>Specialist decoration</i>
Co-ordinated with:	
Purcell	Yes / No
Ramboll	Yes / No
Arup	Yes / No
Planit	Yes / No

Revision History:

REV.	DATE	DESCRIPTION OF CHANGE
-	18/12/2020	First Issue
01	28/03/2022	Amended for Terrix plaster application use

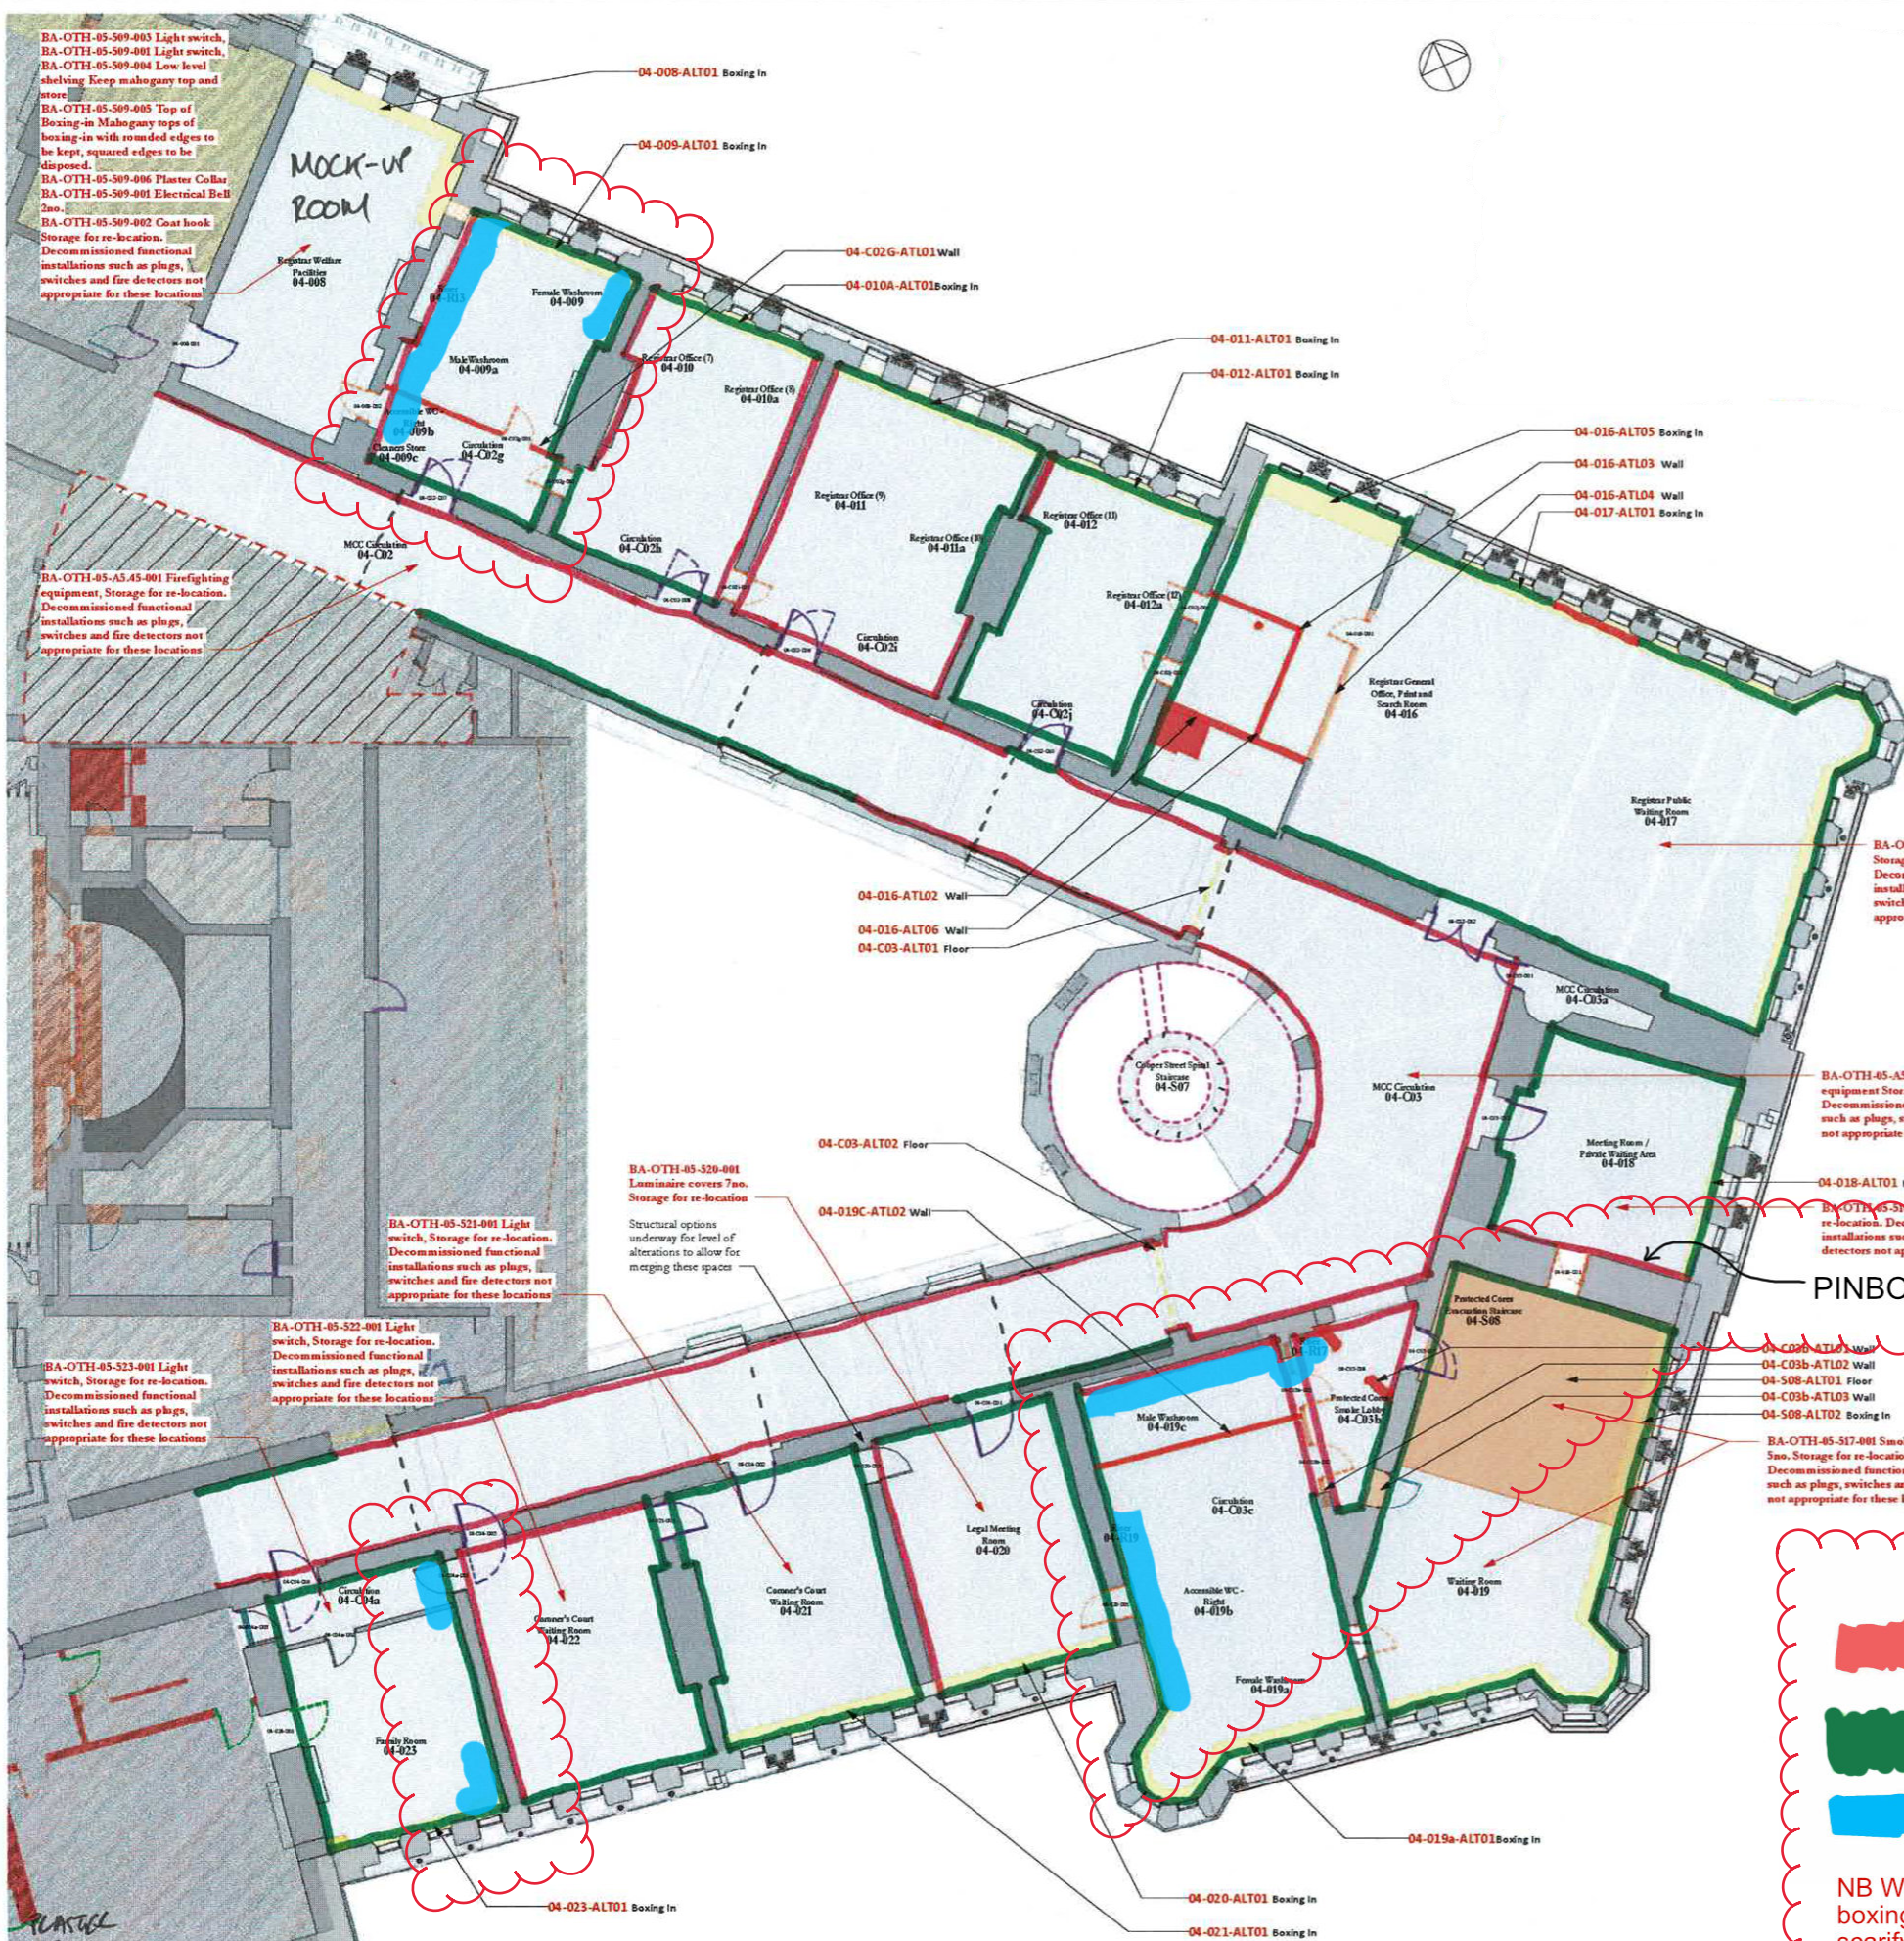


Alteration Plan 04 - 04 EAST
1:100

- GENERAL NOTES
1. These drawings illustrate and label alterations to the fabric of the existing building this includes various types of alterations, removals or adaptations of heritage fabric, BWIC openings, structural alterations and demolitions. Further schedules and drawing packages contain more detailed information about methodologies, relocation of assets, specifications and rebuild.
 2. Please also refer to schedules OTH-PUR-TH-ZZ-SCH-A-5810 and OTH-PUR-TH-ZZ-SCH-A-0395 for detailed information regarding the Builder's Works penetrations and the Alterations respectively.
 3. Items prefixed with BA to be cross referred to schedule OTH-PUR-TH-ZZ-SCH-A-2431 for further information relating to Building Heritage Assets.
 4. Read in conjunction with the Ramboll Structural information for further details, specifications and methodologies for all fabric alterations.
 5. Definitions of Alteration, Demolitions etc. have been consulted on with the Heritage Consultancy, Planning and Conservation teams.
 6. Refer to the following drawing series for further information and setting out for the Very High Significance areas: 5350 to 5600 and 5750 to 5768
 7. Lower Ground floor alterations omitted from Alterations plans. For further information please refer to Lincrete Floor Plans OTH-PUR-TH-LG-DWG-A-5697 to 5700
 8. For detailed description of updates to individual alterations, please refer to the 'Revisions' column of the Alterations & Demolitions Schedule OTH-PUR-TH-ZZ-SCH-A-0395
 9. For detailed setting out information for these alterations and demolitions refer to drawing suite 2500 to 2650 and report numbers 0119 and 0124
 10. Areas hatched at Route to Affordability are not yet issued for construction status.

Scale Bars to be used as guidance only - refer to sheet size below

1:100	0m	10m	20m	30m	40m	50m	60m	70m	80m	90m	100m
1:200	0m	10m	20m	30m	40m	50m	60m	70m	80m	90m	100m
1:500	0m	10m	20m	30m	40m	50m	60m	70m	80m	90m	100m
1:1250	0m	10m	20m	30m	40m	50m	60m	70m	80m	90m	100m

Notes:
Drawings are based on survey data and may not accurately represent what is physically present.
Do not scale from this drawing. All dimensions are to be verified on site before proceeding with the work.
All dimensions are in millimetres unless noted otherwise.
Purcell shall be notified in writing of any discrepancies.

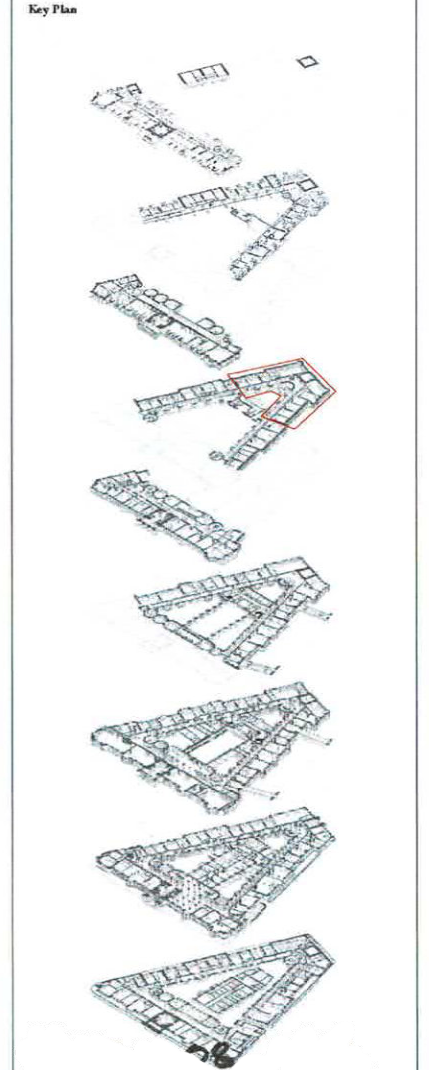

PINBOARDS TO BE REMOVED

- To be scabbled/scarified and to receive Terrix topcoat
 - To receive full Terrix plaster
 - Leave as existing; No Terrix treatment
- NB Where perimeter service boxing is located do not scarify and skim below 800mm above floor level.

01 280322	AB MJBS	AMENDED FOR TERRIX
ISSUE	DATE	APPROVED DRAWN DESCRIPTION
	OUR TOWN HALL PROJECT	
Project Office, Town Hall, MANCHESTER M60 2L1 +44 (0) 7970 097 432 www.purcelluk.com		
PROJECT STATUS	RIBA STAGE 5	
CLIENT	MANCHESTER CITY COUNCIL	
PROJECT	OUR TOWN HALL	
DRAWING TITLE	PLASTER REMOVAL PLAN L04 EAST	
SIZE & SCALE	A1: As indicated	
DRAWING STATUS	For Construction	
JOB NUMBER	236959	
DRAWING NO	OTH-PUR-TH-04-SKE-A-0560	
REV	01	
© PURCELL 2021. PURCELL IS THE TRADING NAME OF PURCELL ARCHITECTURE LTD.		