


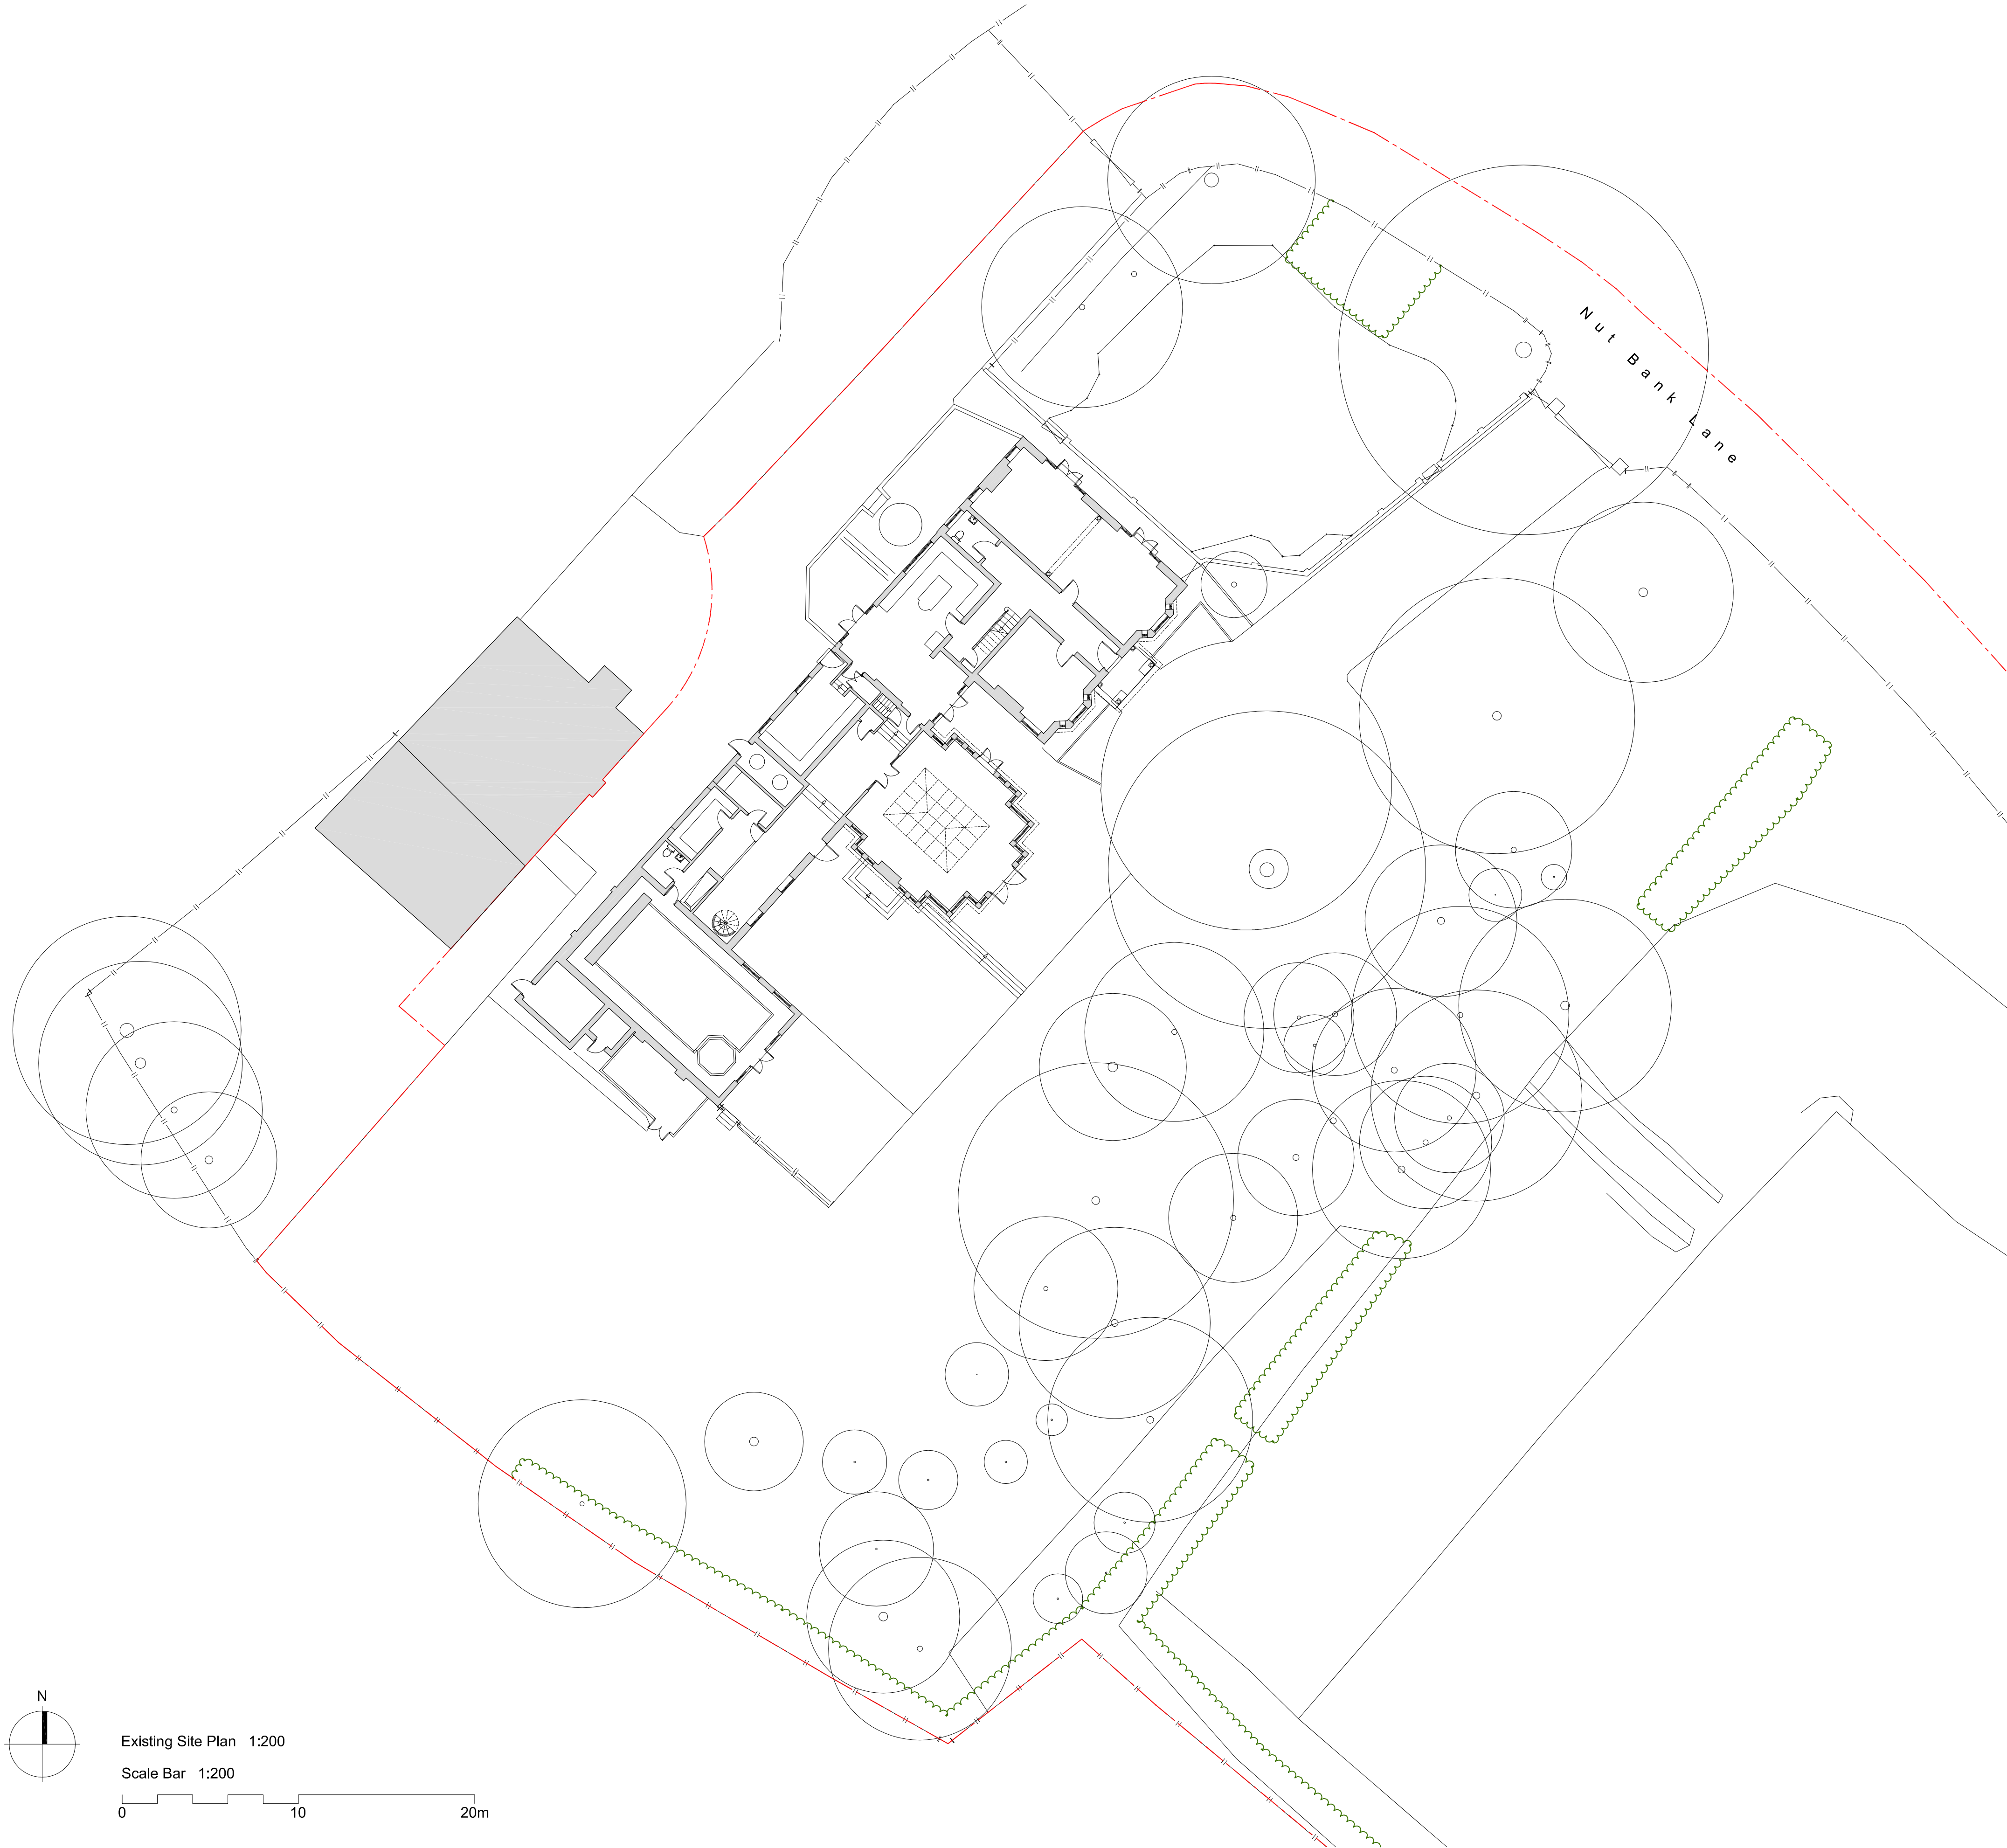

All dimensions are to be checked on site, any discrepancies are to be reported to the Architect before work commences. Do not scale from this drawing.		
This drawing is to be read in conjunction with all relevant consultants and specialists drawings / documents, any discrepancies are to be reported to the Architect before the affected work commences.		
All structural components shown are indicative only. Details / calculations of structural members are to be provided by the Structural Engineer.		
This drawing is copyright.		
A	First Issue	14/11/2023
B	Amendments to Boundary line for consistency with the property title plan	15/11/2023
C	Issue for Planning Submission	20/12/2023

T+A Tang & Associates Ltd
Chartered Architects

Tel : 0161 877 9587 10/F, 1 City Approach, Albert Street, Eccles, Manchester, M30 0BS, UK.
e-mail: barrytang@tangassociates.co.uk

Client:

Mr. Naseeb Anwar

Project:
Nutbank House, 1 Nut Bank Lane, Manchester M9 6BH

Drawing Title:
Existing Site Plan

Scale: 1:200 @ A1 Date: November 2023

Drawing No: 9846/002 Revision: C