


DO NOT SCALE FROM THIS DRAWING.
ALL DIMENSIONS TO BE CHECKED ON SITE.
(DRAWINGS MAYBE SCALED FOR LOCAL AUTHORITY & PLANNING PURPOSE ONLY)
COPYRIGHT PROTECTED.



FOR COMMENT

CONSULTANT REFERENCES IN DRAWING:

STRUCTURAL - REF/REVISION

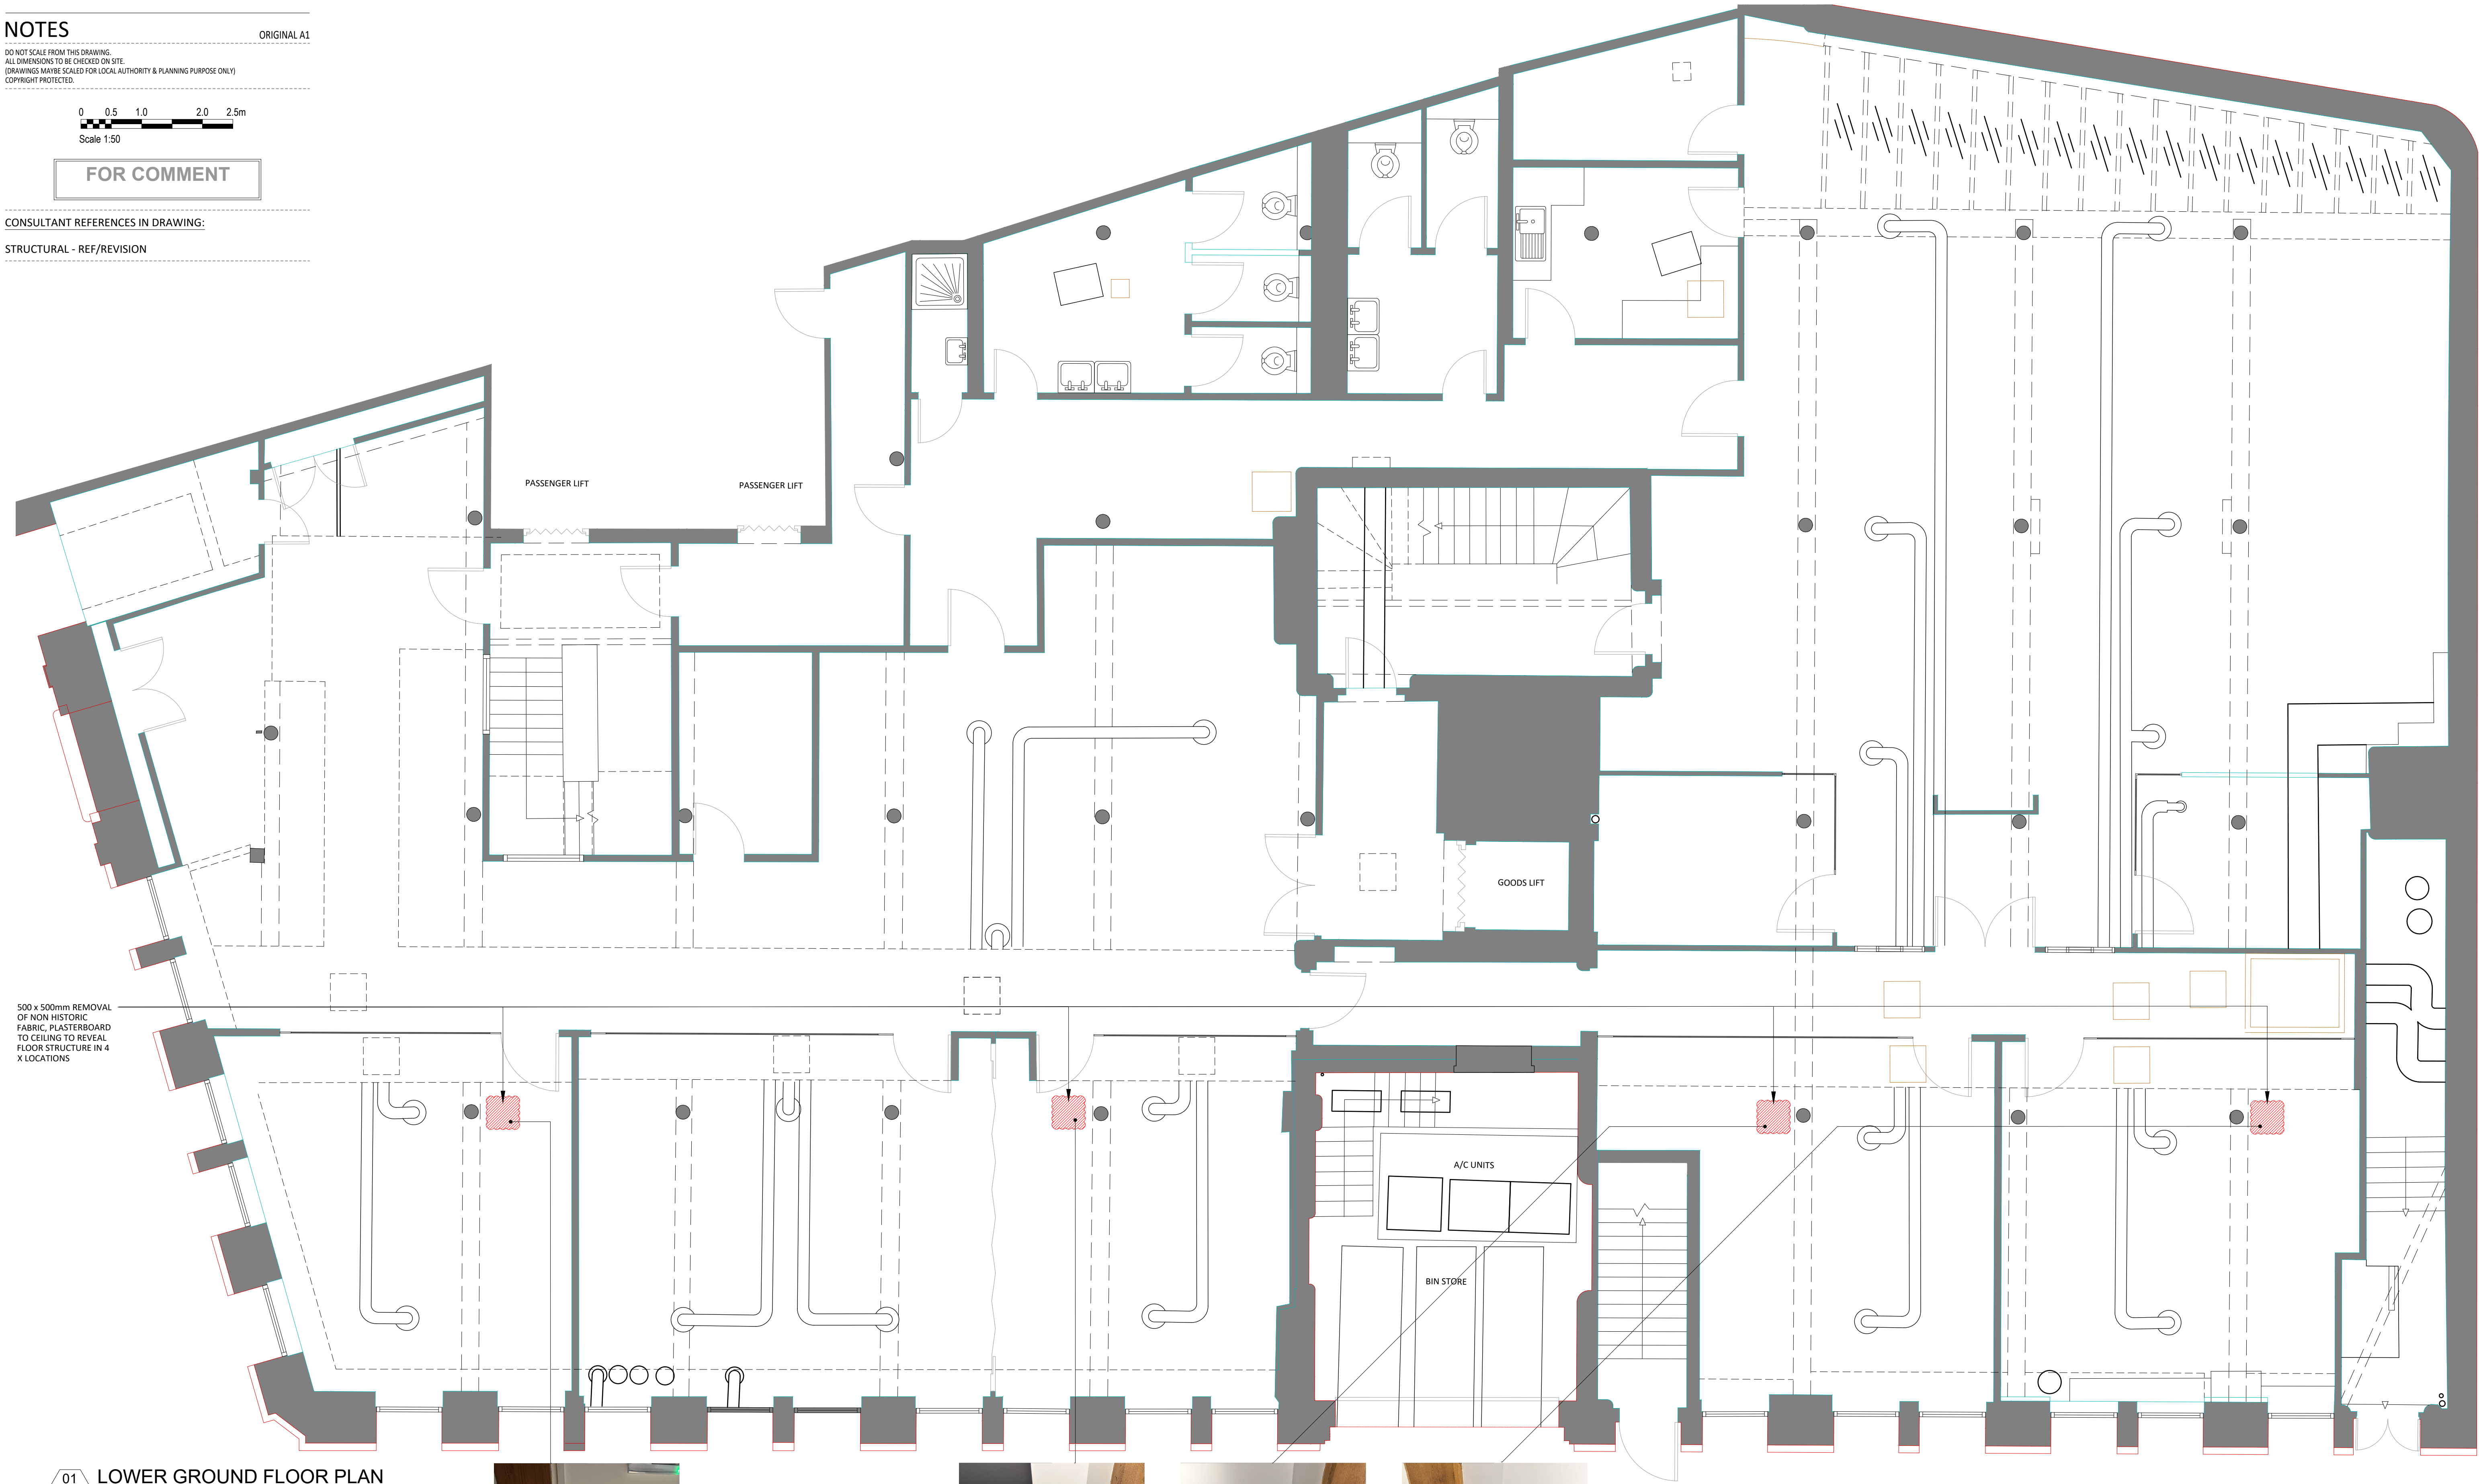

500 x 500mm REMOVAL
OF NON HISTORIC
FABRIC, PLASTERBOARD
TO CEILING TO REVEAL
FLOOR STRUCTURE IN 4
X LOCATIONS



01

LOWER GROUND FLOOR PLAN

039

SCALE - 1:50 @ A1

INVESTIGATIVE WORKS LAYOUT

2.00	06/04/24	ISSUED FOR COMMENT	SO	ARB
REV	DATE	DESCRIPTION	DRAWN	CHECKED

A X I

ADDRESS : 4th FLOOR CALICO 55-55 MOSLEY STREET, MANCHESTER, M2 3HQ
TELEPHONE : +44 (0)161 879 7357
EMAIL : www.axi.studio
COMPANY No : 11847325

bruntwood

SciTech

PROJECT

117 - 119
PORTLAND STREET
MANCHESTER

DRAWING REFERENCE

LOWER GROUND FLOOR
INVESTIGATIVE WORKS PLAN

JOB REFERENCE	DRAWING SCALE	DATE	DRAWN	CHECKED
23 - 192	1:50@A1	06.02.24	ARB	FWE
DRAWING REFERENCE	STAGE	REV		
AXI 039	2	00		