


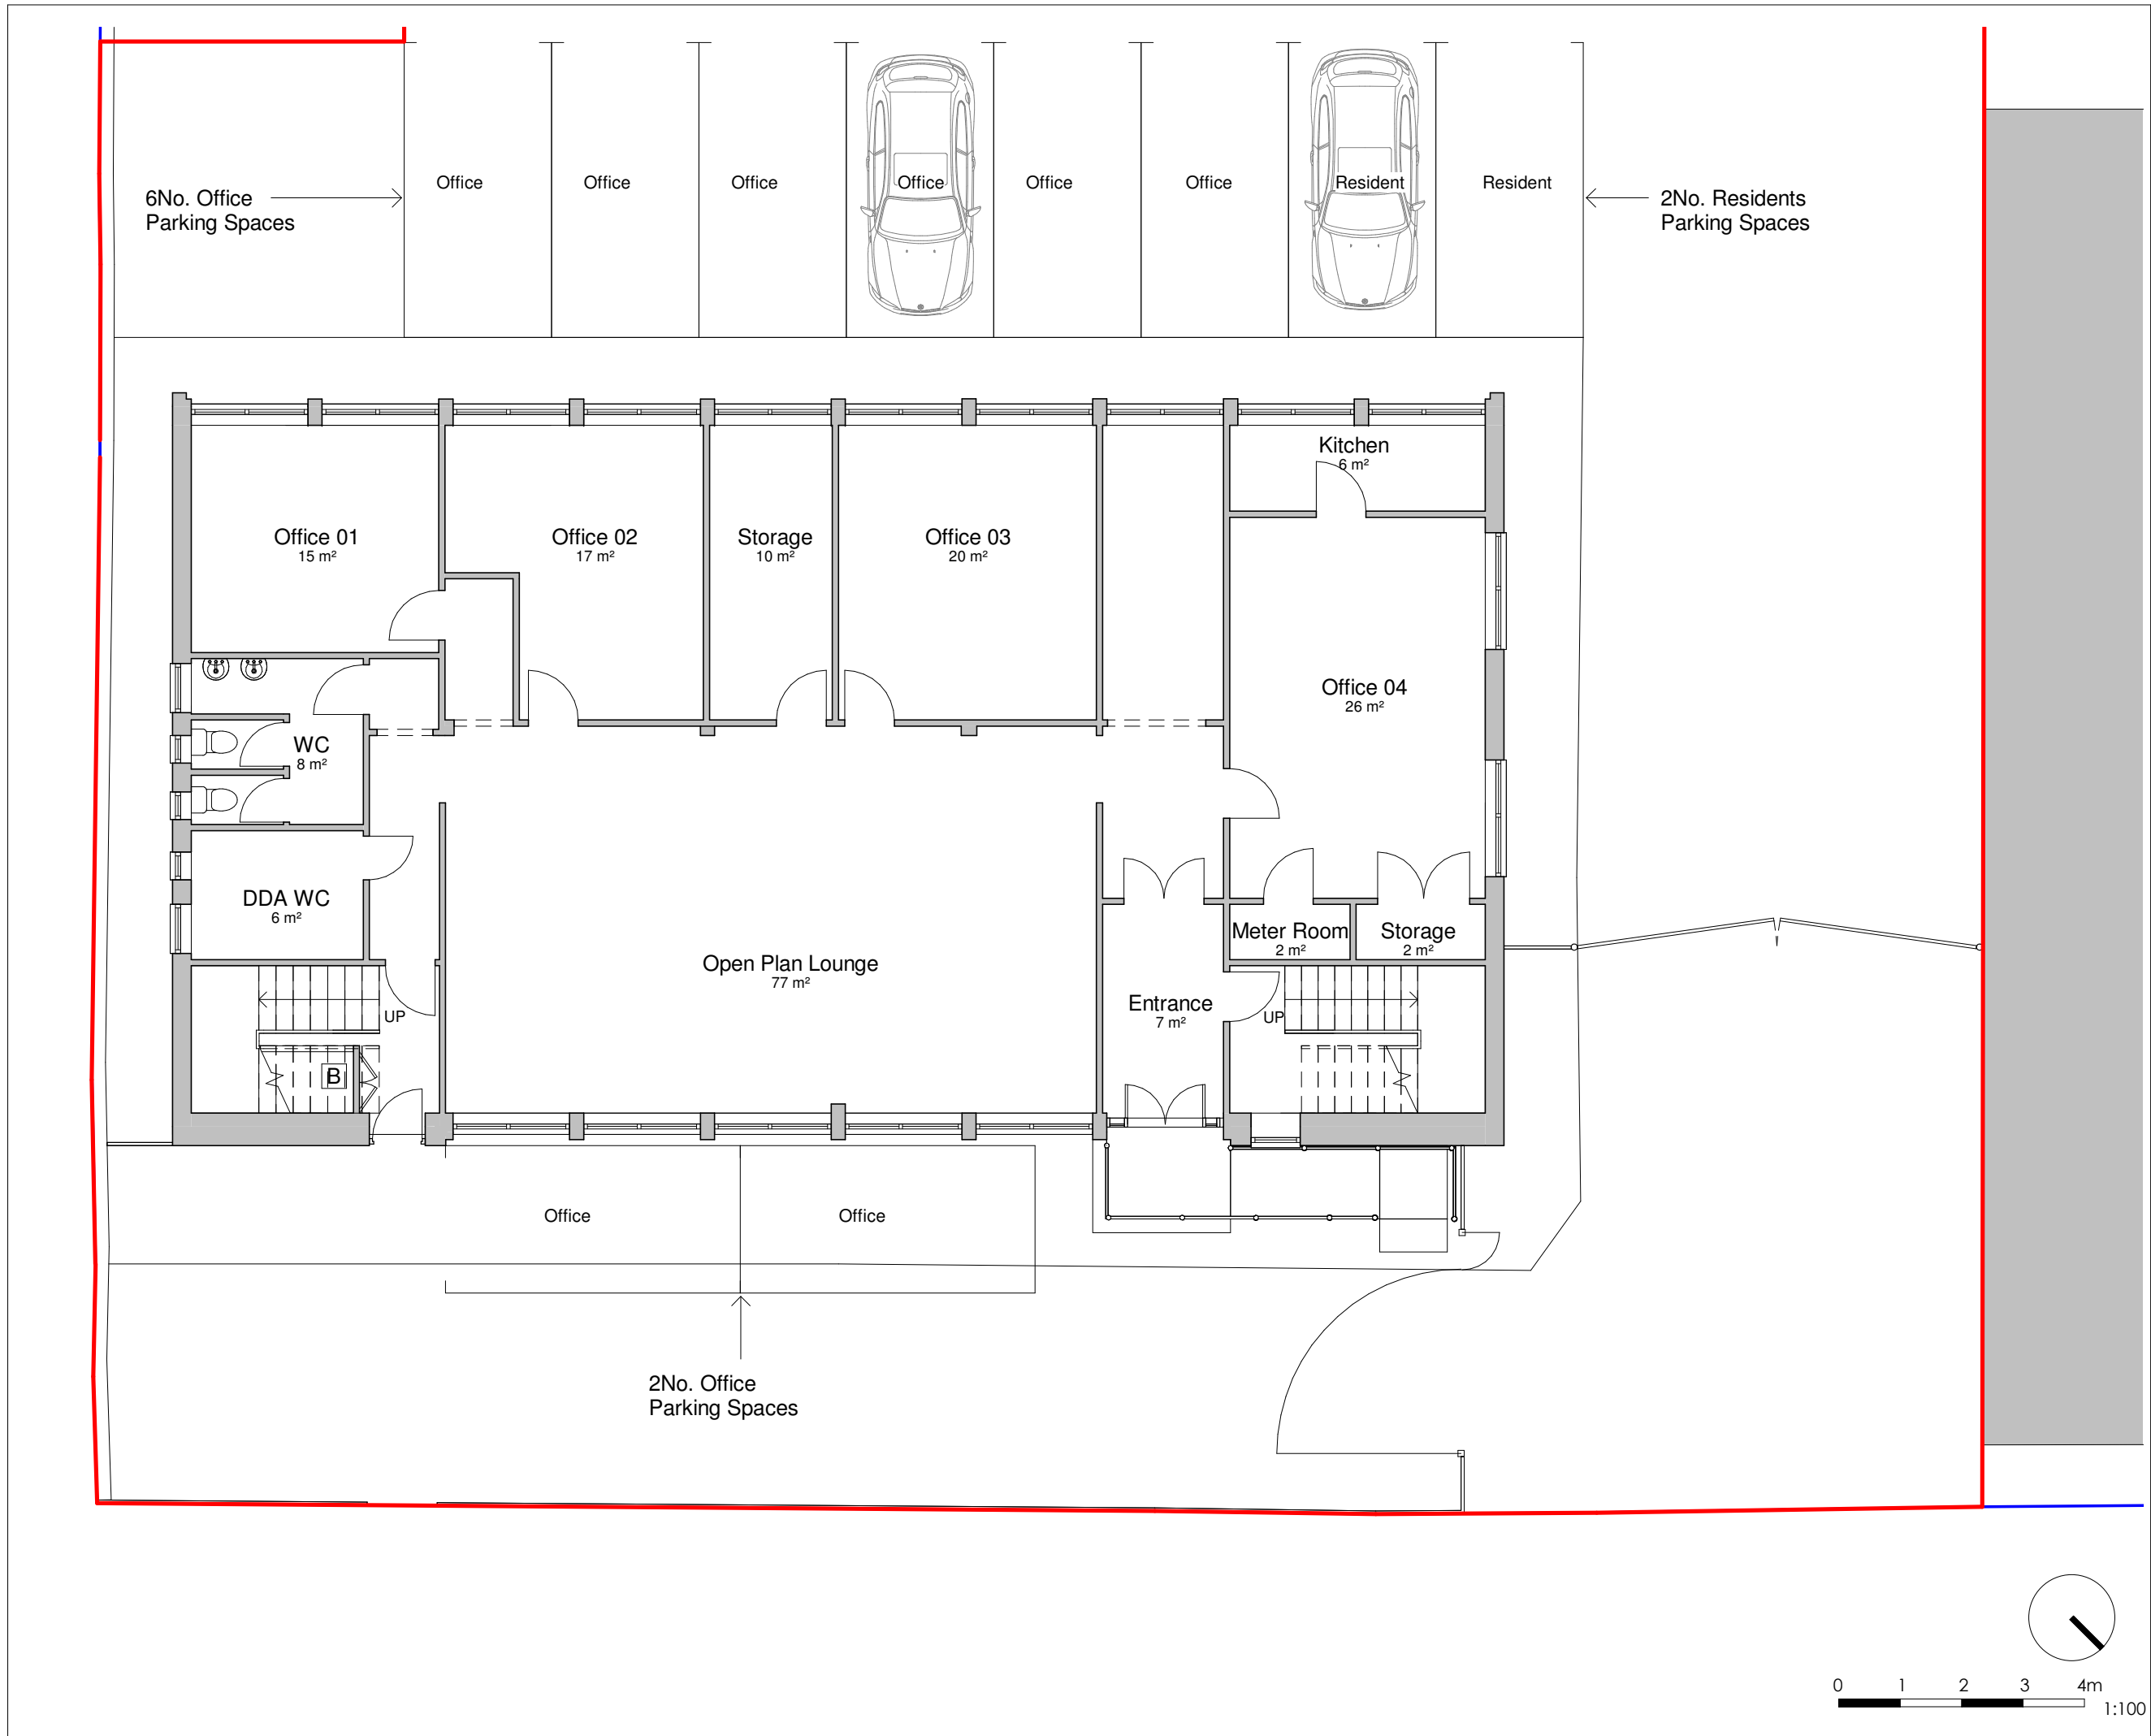

General Notes

The Architect shall have no responsibility for any use made of this document other than for that which it was prepared and issued.

All dimensions should be checked on site. Do not scale from this drawing

To be read in conjunction with all other Consultant's drawings.

The Architect to be immediately notified of any discrepancies.

Copyright on this drawing retained by the Architect.

Site Boundary

Land Owned by Applicant

09/01/24	AK	SH		Amended Site Plan & Red Line
02/01/24	AK	SH		Amended Red Line
19/12/23	AK	SH		Amended Site Plan
08/12/23	AK	SH		Amended Red Line
31/07/23	AK	SH		Amended Drawings
28/07/23	AK	SH		Initial Issue
Date	Dwn	Chk	App	Revision or reason for issue

Client

Stay Inn Hotel

createitstudios
... leave an impression

Create It Studios (NW) Ltd
Universal Square
Devonshire Street North
Manchester
M12 6JH
info@createitstudios.co.uk

Project Title
166 Plymouth Grove, Manchester M13 0AF

Scale / North Point

1 : 100

Drawing Title
Existing Ground Floor Plan

Drawing Number	Revision
A1507(01)AP002	P6
Drawing Status	
Preliminary	