



DO NOT SCALE OR MEASURE FROM THIS DRAWING.
ALL DIMENSIONS ARE TO BE CHECKED BY SITE MEASUREMENTS
AND ANY DISCREPANCIES TO BE REPORTED IMMEDIATELY TO
JW LEES LTD PROPERTY DEPARTMENT.

THIS DRAWING MUST BE READ IN CONJUNCTION WITH ALL
OTHER JW LEES LTD DRAWINGS, SUBCONTRACTORS AND
OTHER CONSULTANTS DRAWINGS AND TOGETHER WITH ANY
SPECIFICATIONS AND OTHER CONTRACT DOCUMENTS.

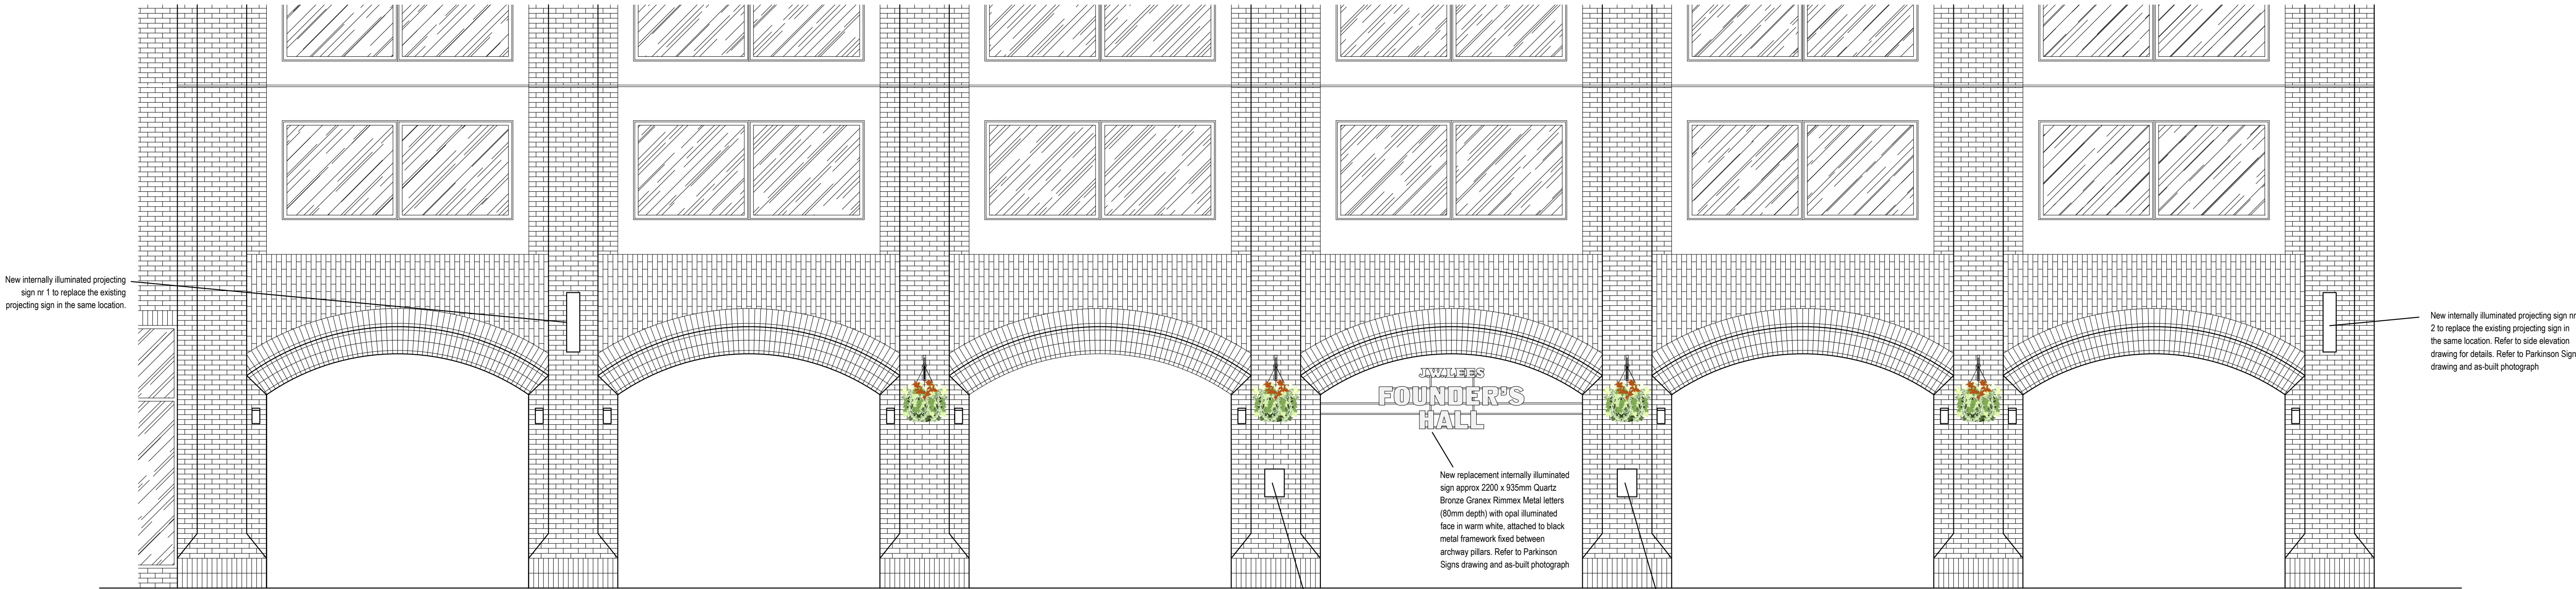


PROPOSED PART FRONT ELEVATION

 


Photograph of as-built internally illuminated projecting signage




Photograph of as-built main entrance internally illuminated signage and timber pergular ceiling installation

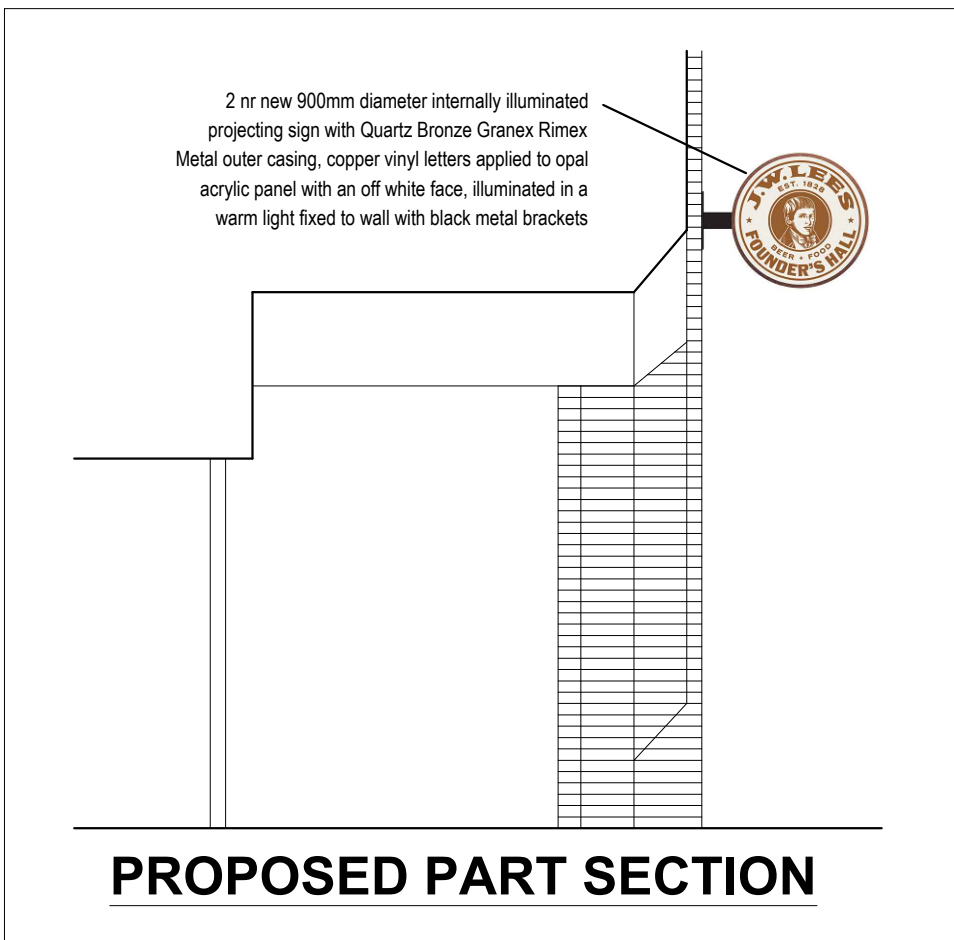

PROPOSED PART SECTION

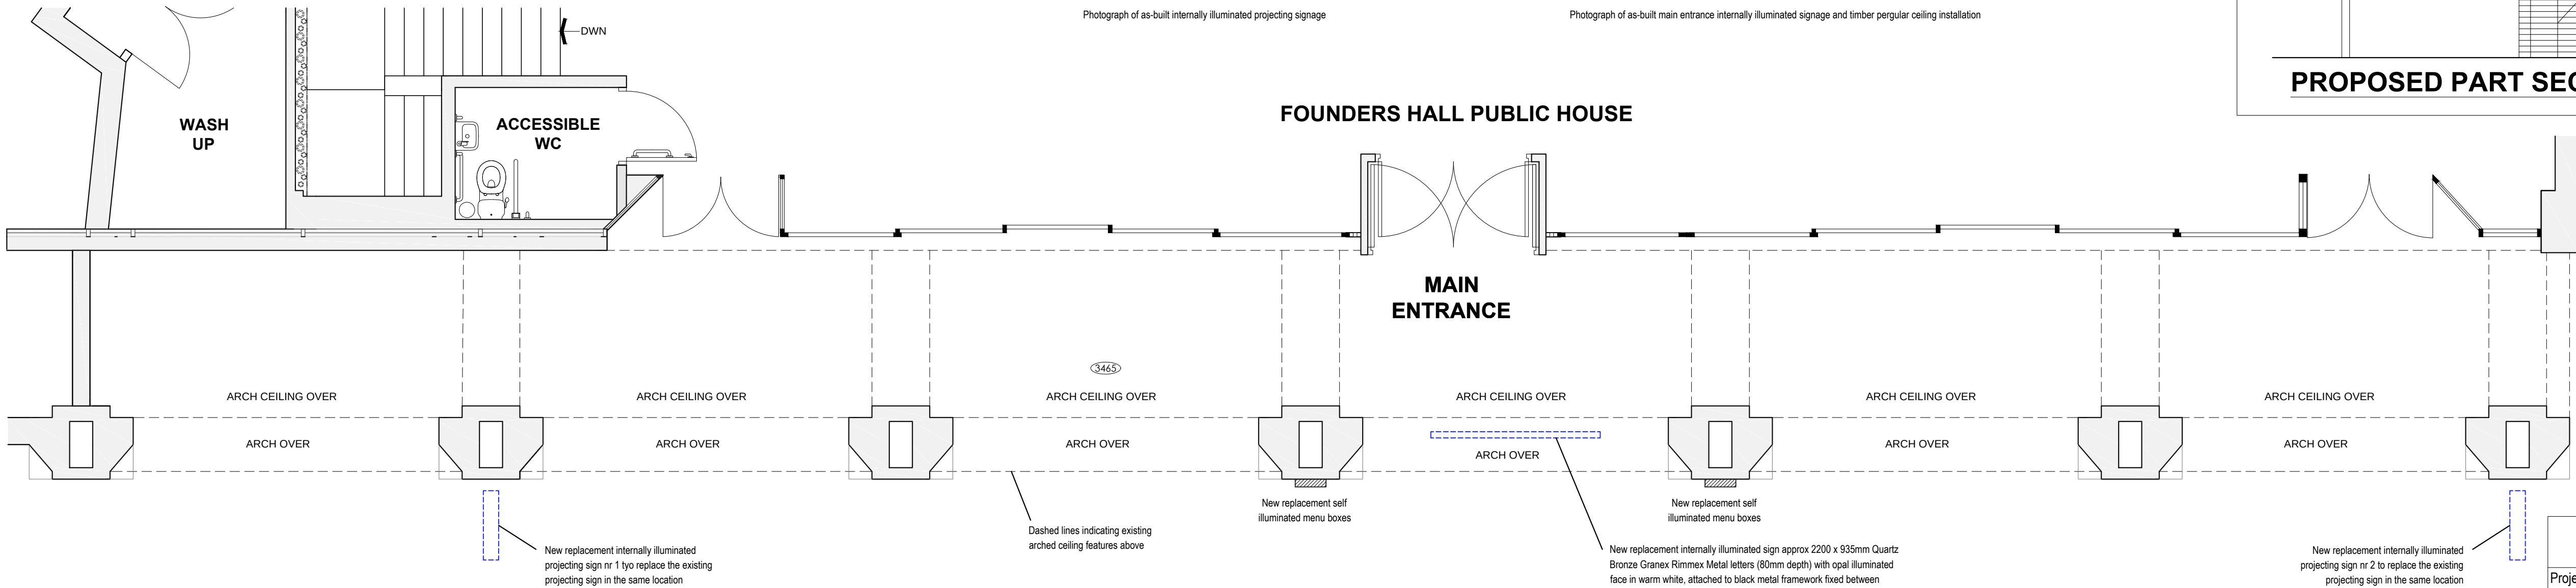

PROPOSED PART GROUND FLOOR PLAN

 

Revisions		
Project	RETROSPECTIVE ADVERTISEMENT CONSENT PLANNING APPLICATION FOR AS-BUILT SIGNAGE	
Location	FOUNDERS HALL MANCHESTER 2-10 ALBERT SQUARE, MANCHESTER, M2 6LW	
	JW LEES GREENGATE BREWERY GRIMSHAW LANE, MIDDLETON, M24 2AX	
		
Drawing	PROPOSED SIGNAGE	
Scale	1:50 @ A1	Drawing number
Date	MAR 24	1289/JWL/11