

Job number
248

Drawing number
P.03GA.P000


Title
Proposed Ground Floor Plan

Scale
1:50@A3


Issue for

Date
02.02.24

Rev/Date
Rev A - 22.01.24
Rev B - 02.02.24

 

Do not scale
this design and drawing
is the copyright of
Andrew Wallace Architects
and Interior Designers and
may not be reproduced
in any form whatsoever
without his prior express
written consent

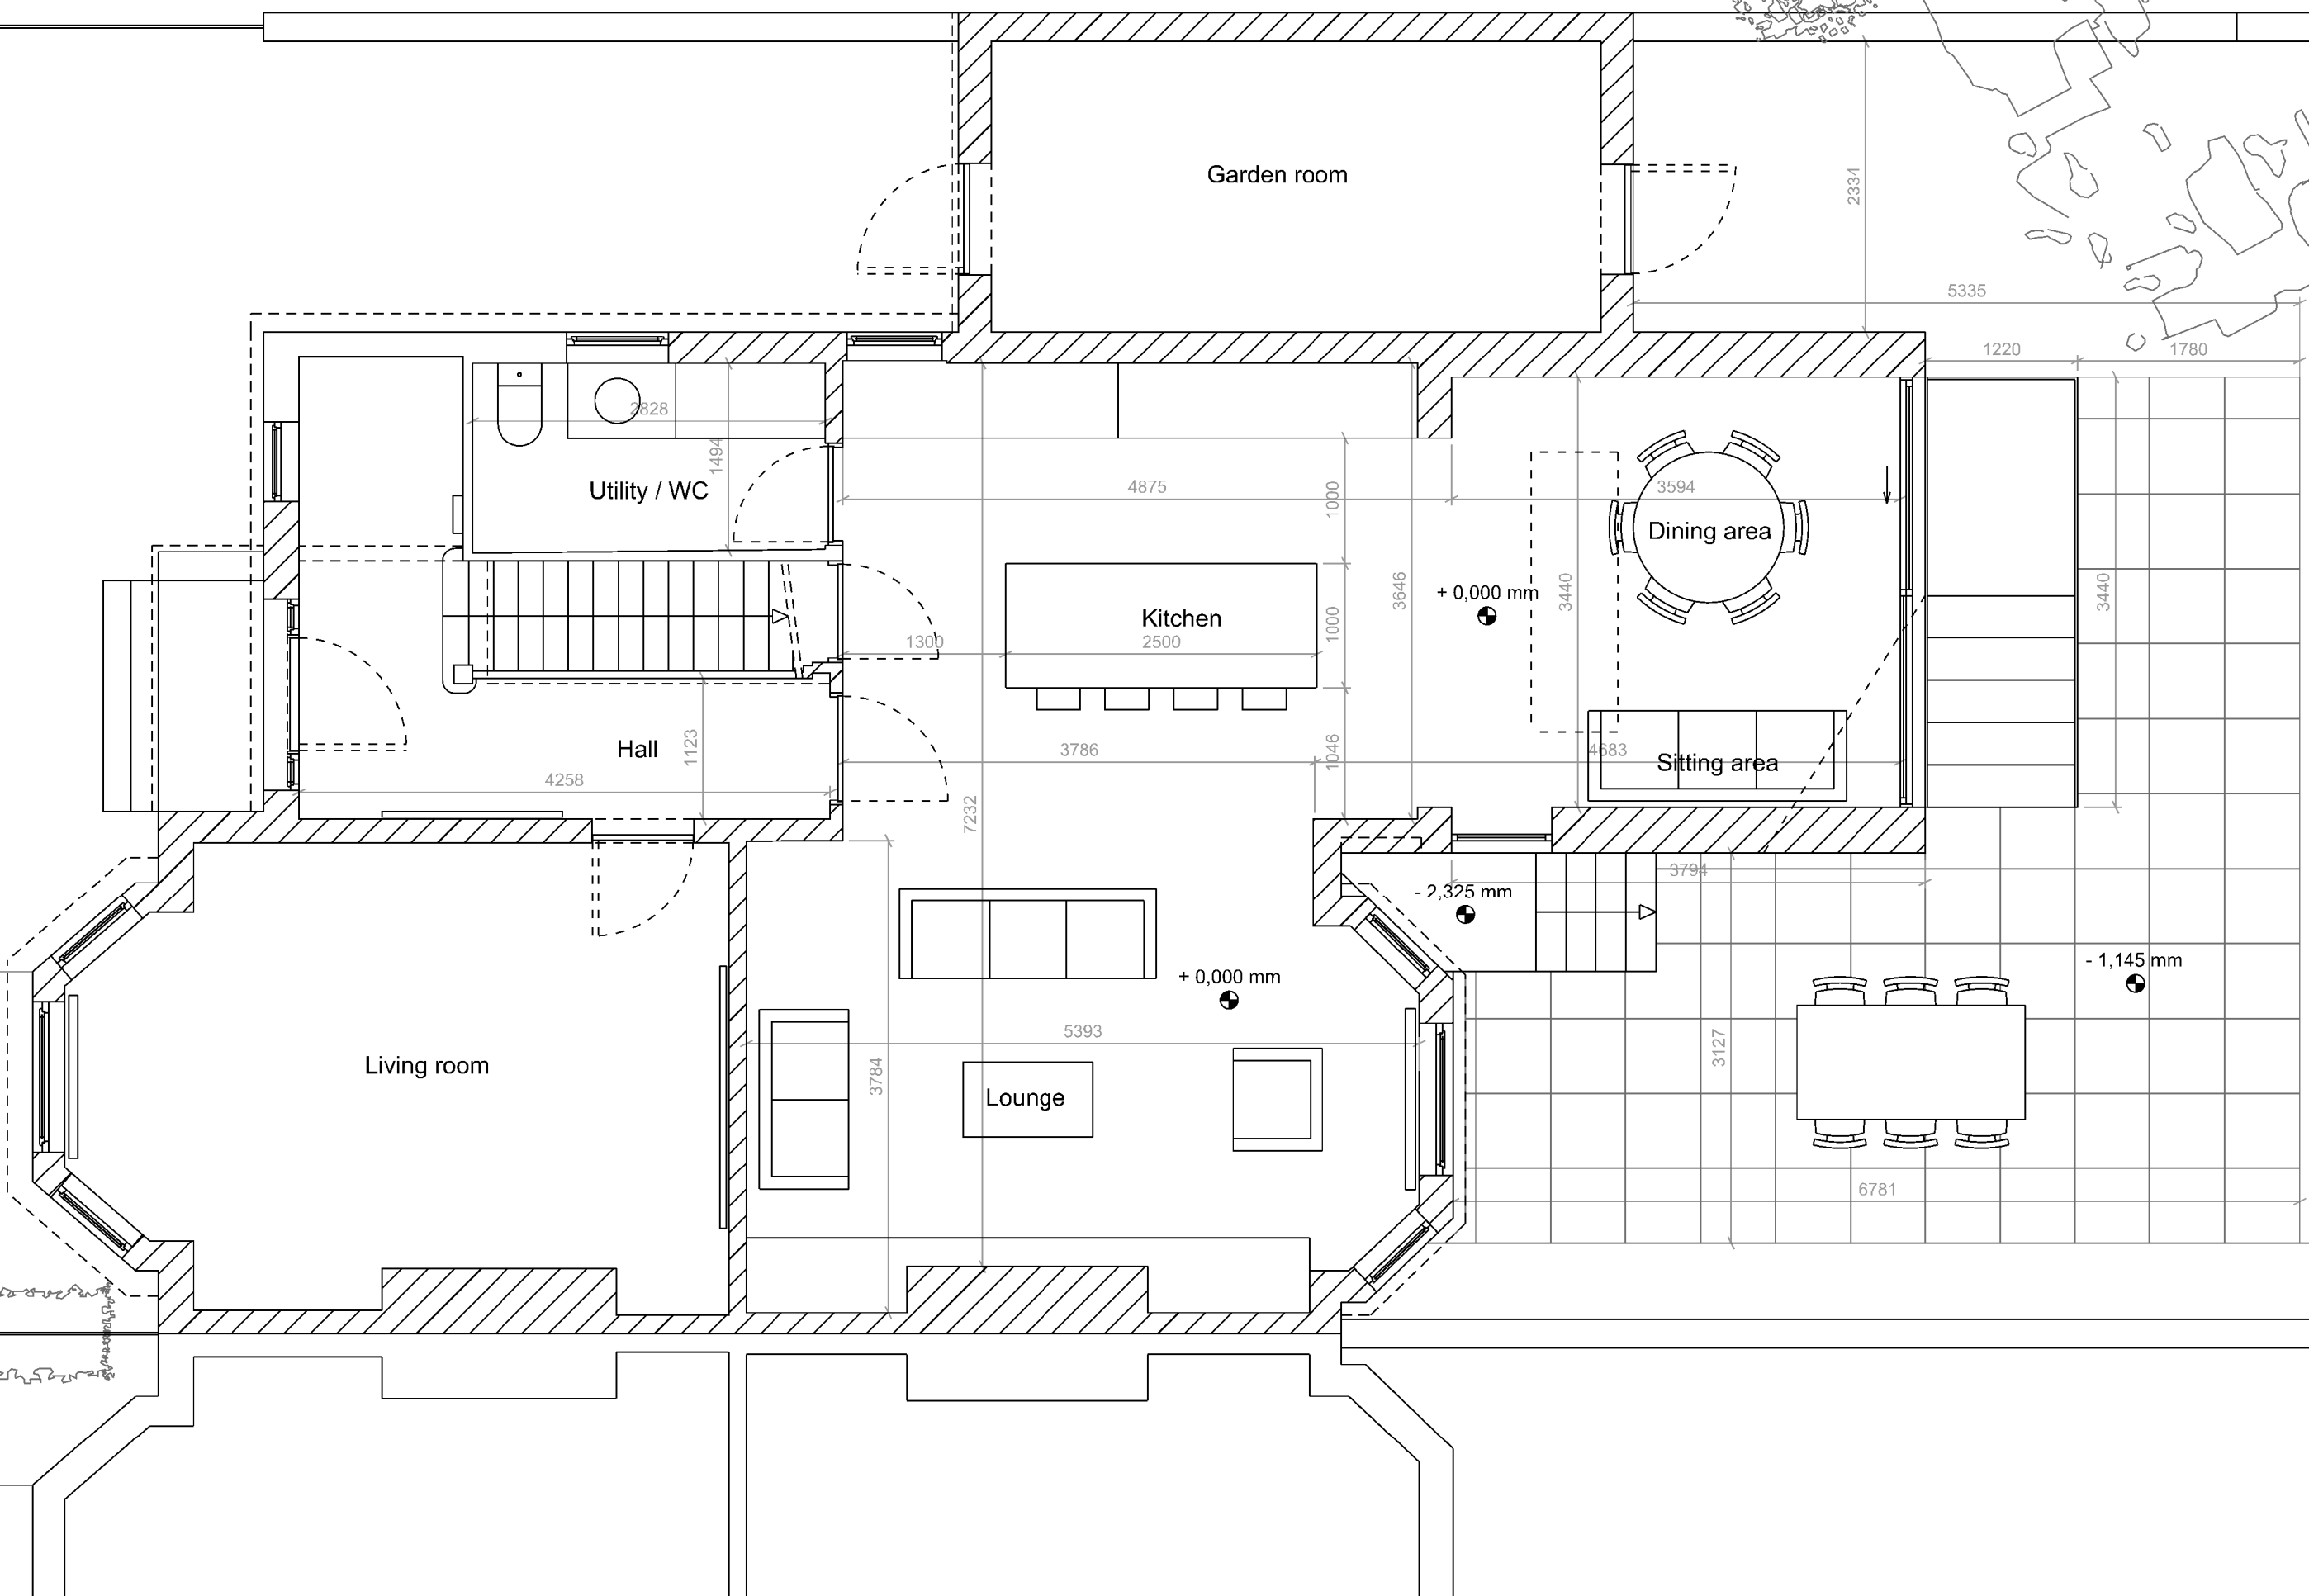

Proposed Ground Floor Plan