



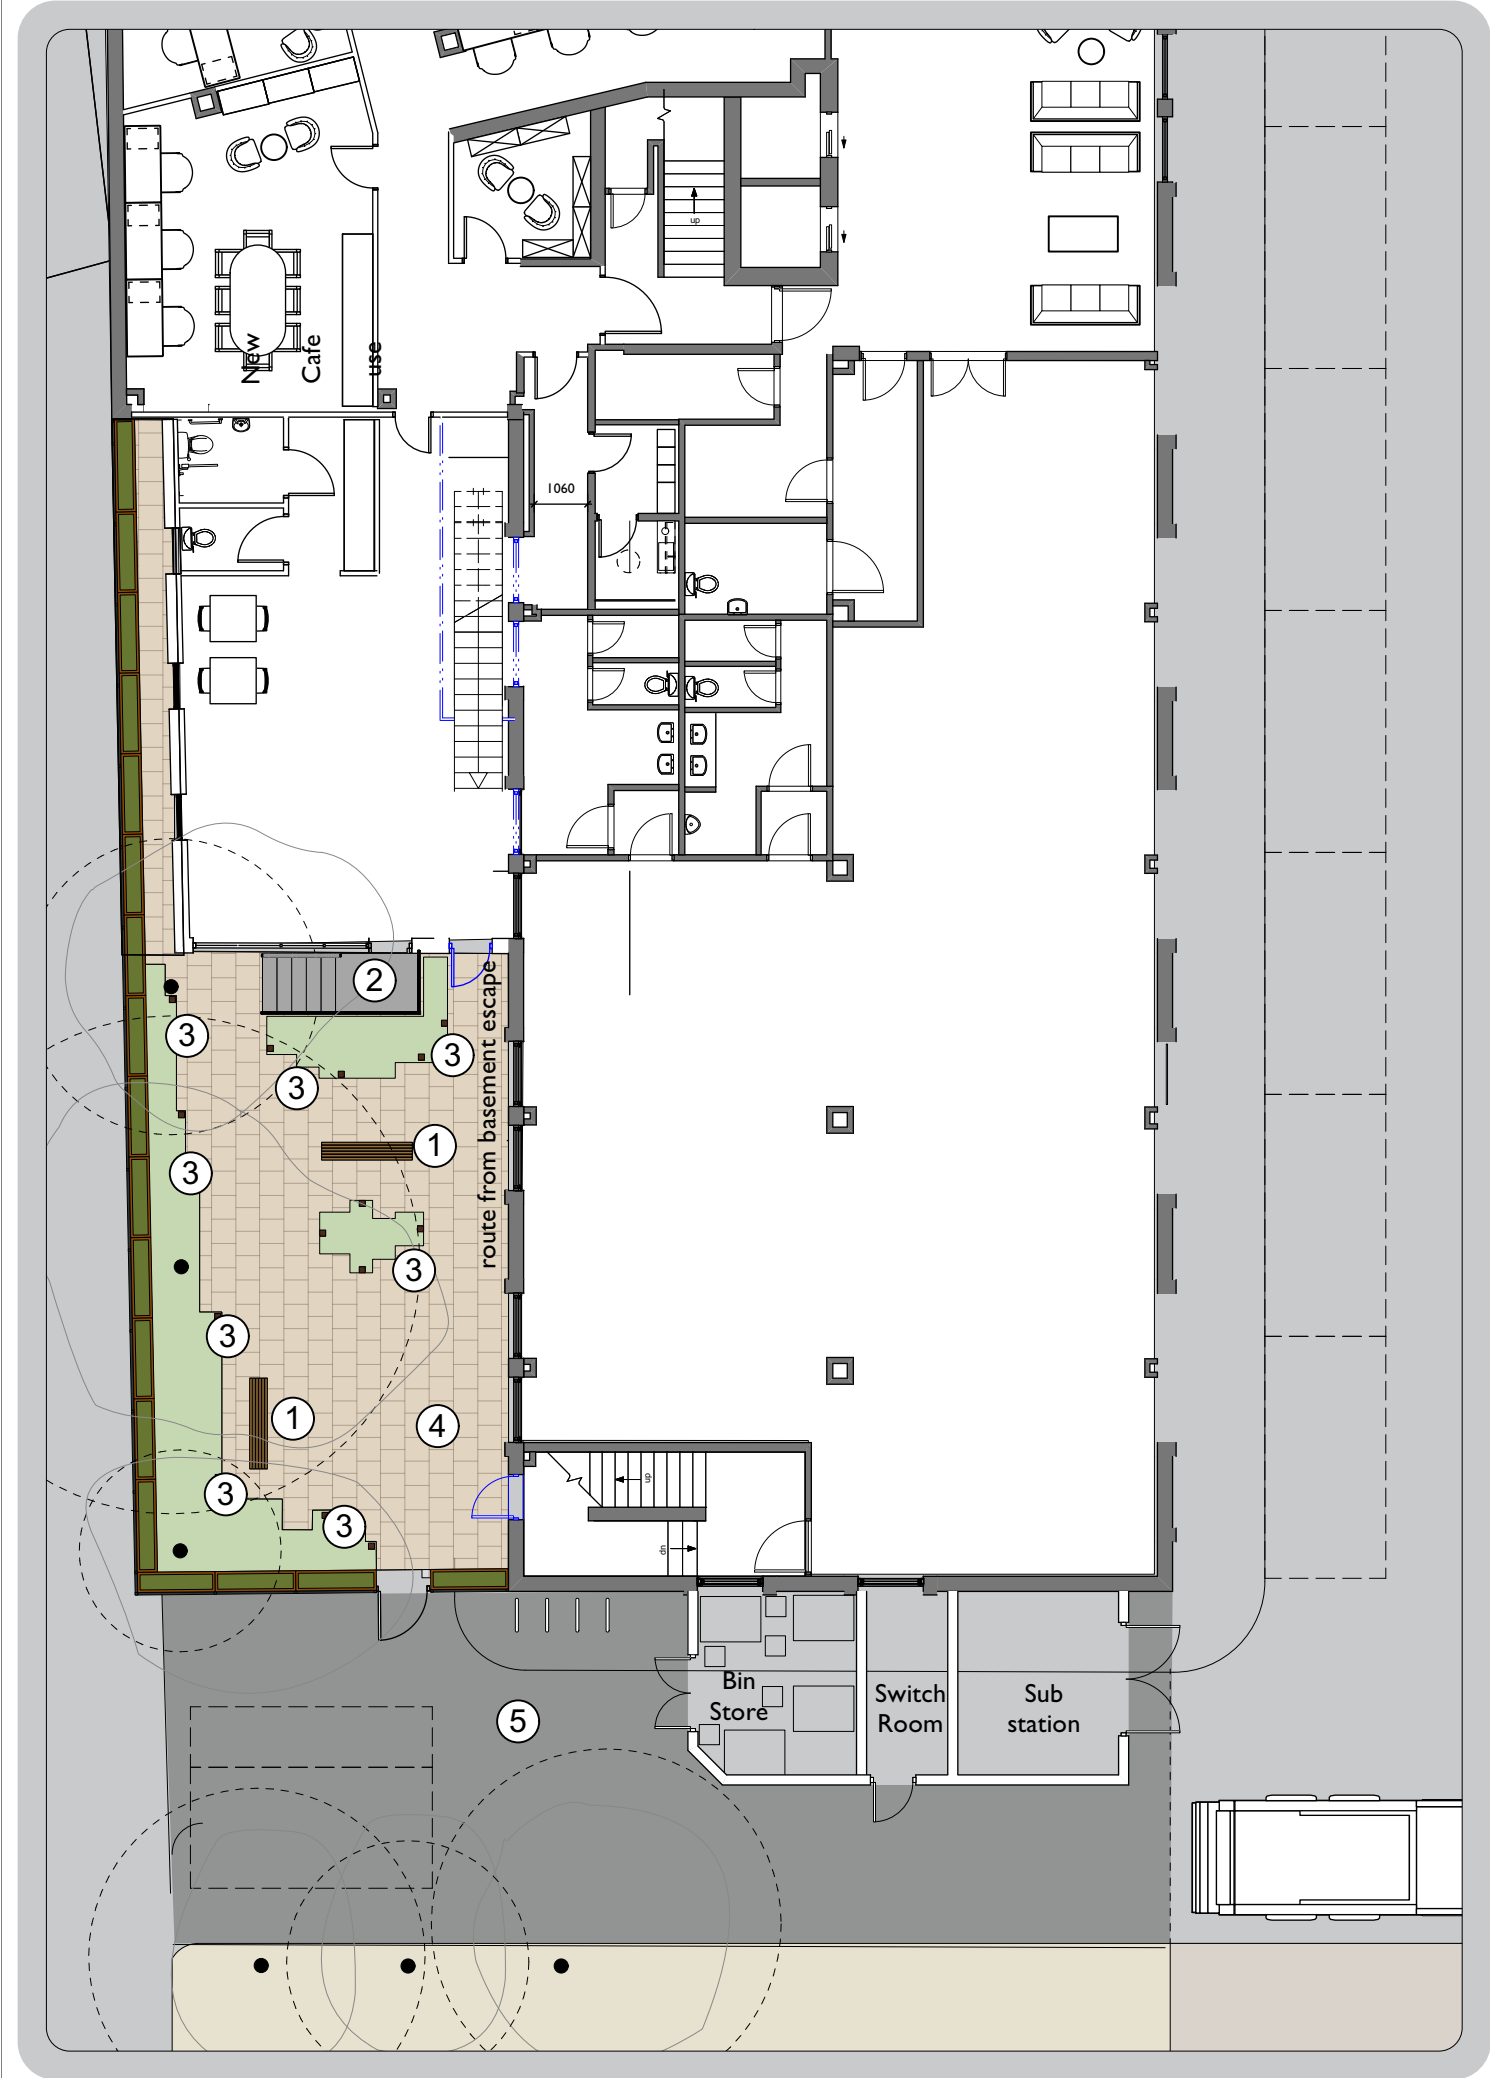


Ground Floor Plan Showing External Areas
Scale 1:150

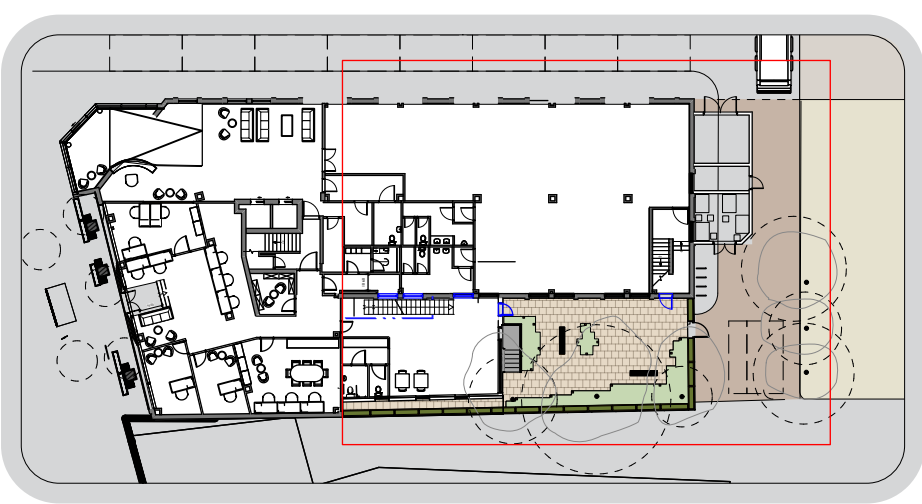

Key Plan
Scale 1:500




3D View of External Area
(Existing trees shown in 2D)

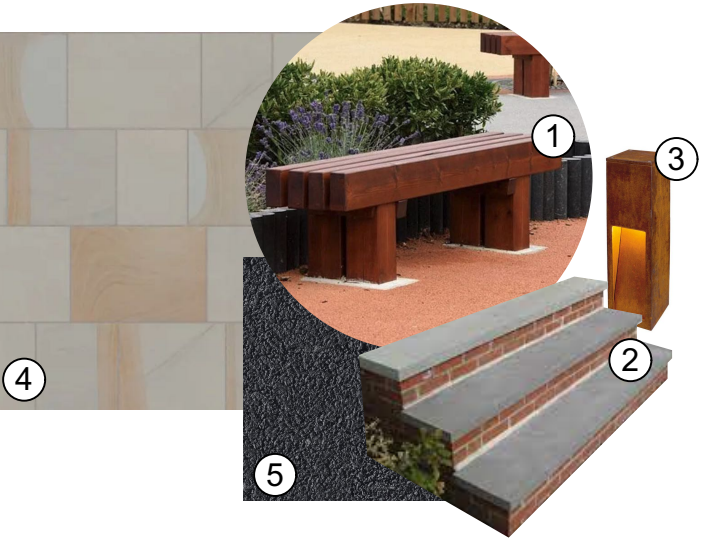

Hard Landscaping Key

- 1 Broxap Whitwell Bench (BX17 4091)
- 2 Brick stair with concrete treads
- 3 SLB Rusty Outdoor Post Light
- 4 Marshalls Hawks View Sandstone
- 5 Tarmac

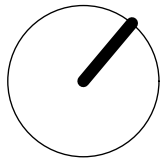

B	Boundary treatment updated RD AB	
09/02/2024	to LPA comments.	
A	Boundary treatment RD AB	
09/11/2023	updated.	
Rev	Note	DRN CHK

**125 Portland Street,
Manchester**

Proposed External Area

scheme	1877
drwg no.	P(106)
revision	B

scale	1:150 @ A3
date first drawn	Sep 23
drawn	RJD

SK sketch E existing P proposed T tender C construction FI final issue

www.ateliermb.co.uk
t 0161 236 0051
e architect@ateliermb.co.uk