


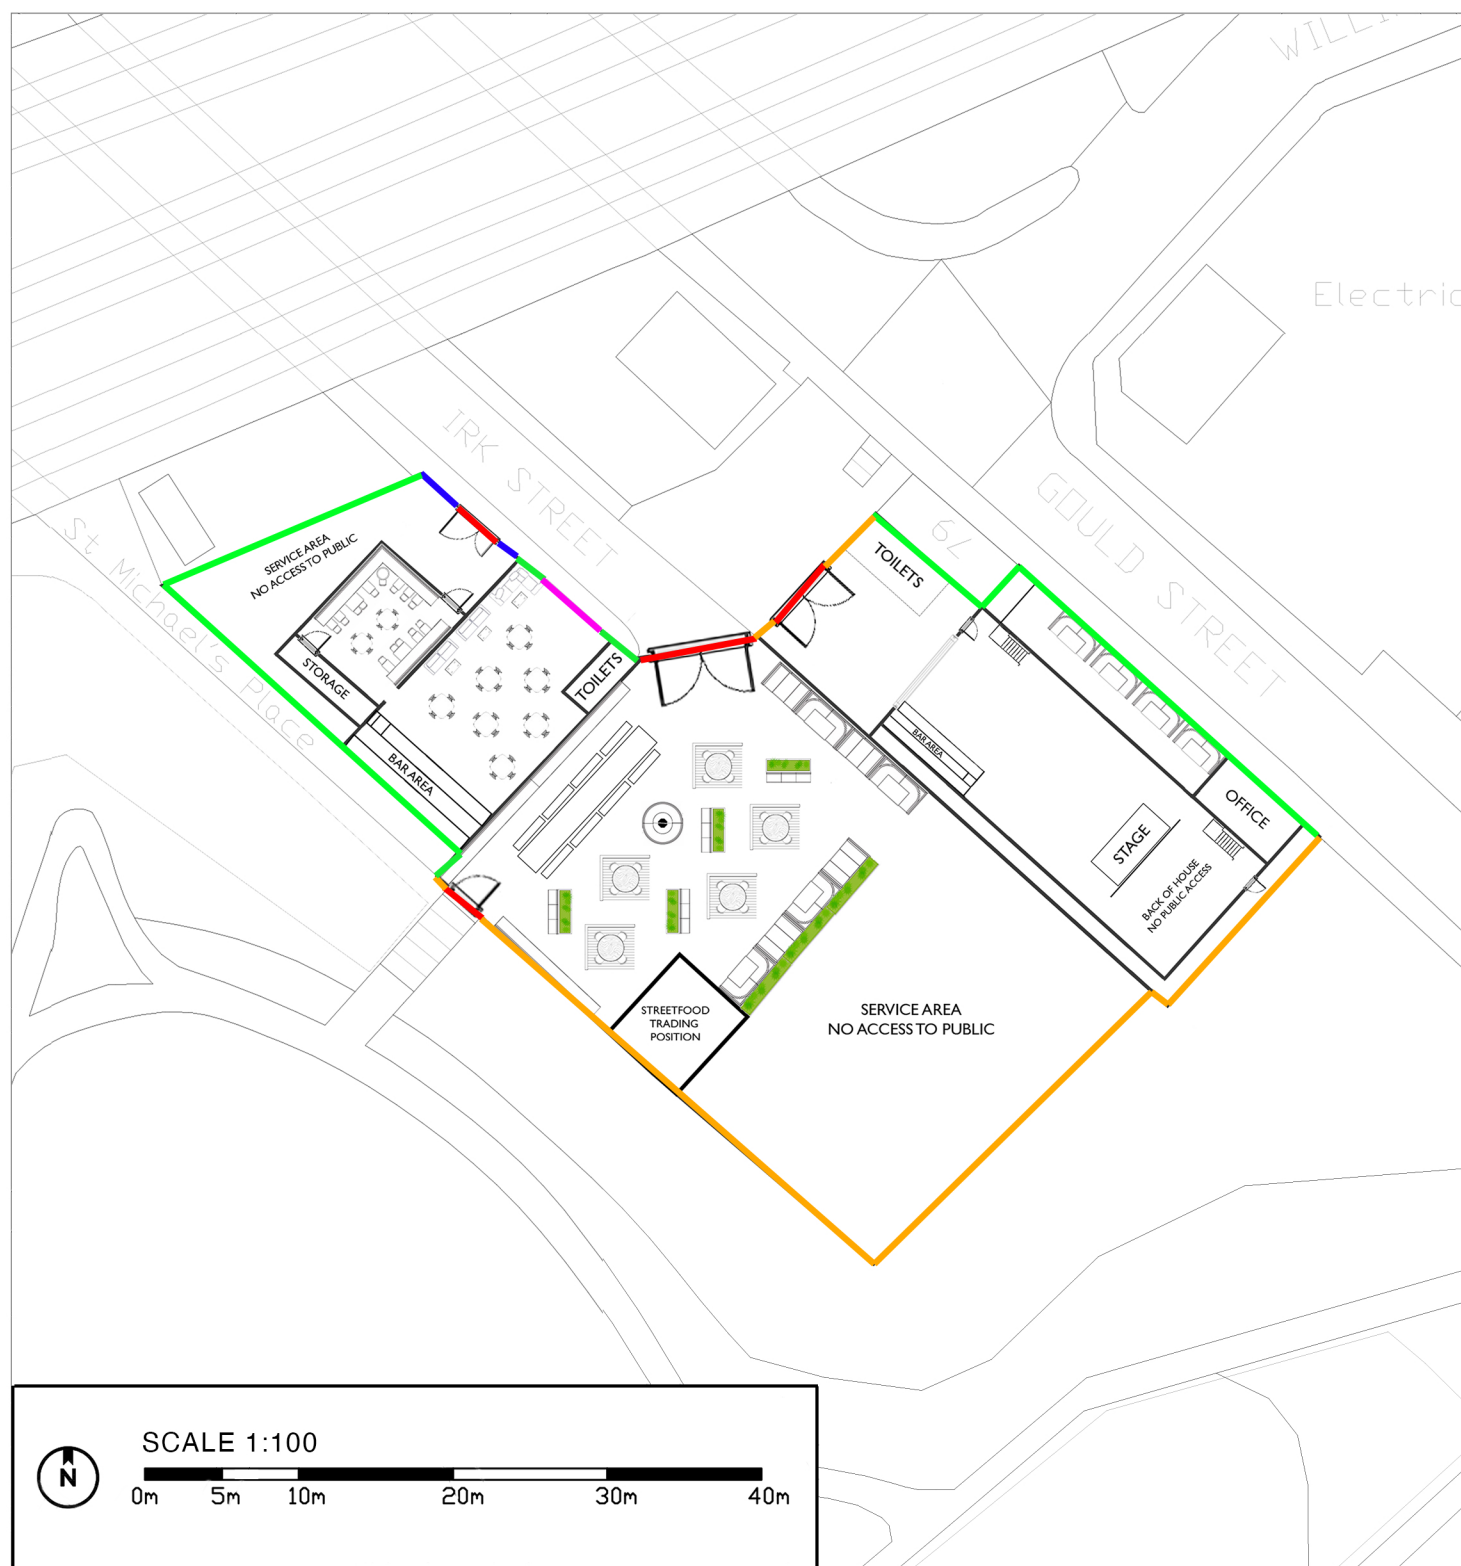

# PROPOSED GROUND FLOOR PLAN

## BOUNDARY TREATMENT KEY

- STEEL GATES
- BUILDING  
EXTERIOR  
WALLS
- STEEL  
ROLLER  
SHUTTER
- STEEL  
PALISADE  
FENCE
- MIXED  
BRICKWORK &  
STEEL  
PALISADE  
FENCE

*n.b. all boundary treatments  
are existing with no changes*

PLOT 4 IRK STREET  
CHEETHAM HILL  
MANCHESTER, M4 4JT



SCALE 1:100

0m 5m 10m 20m 30m 40m