



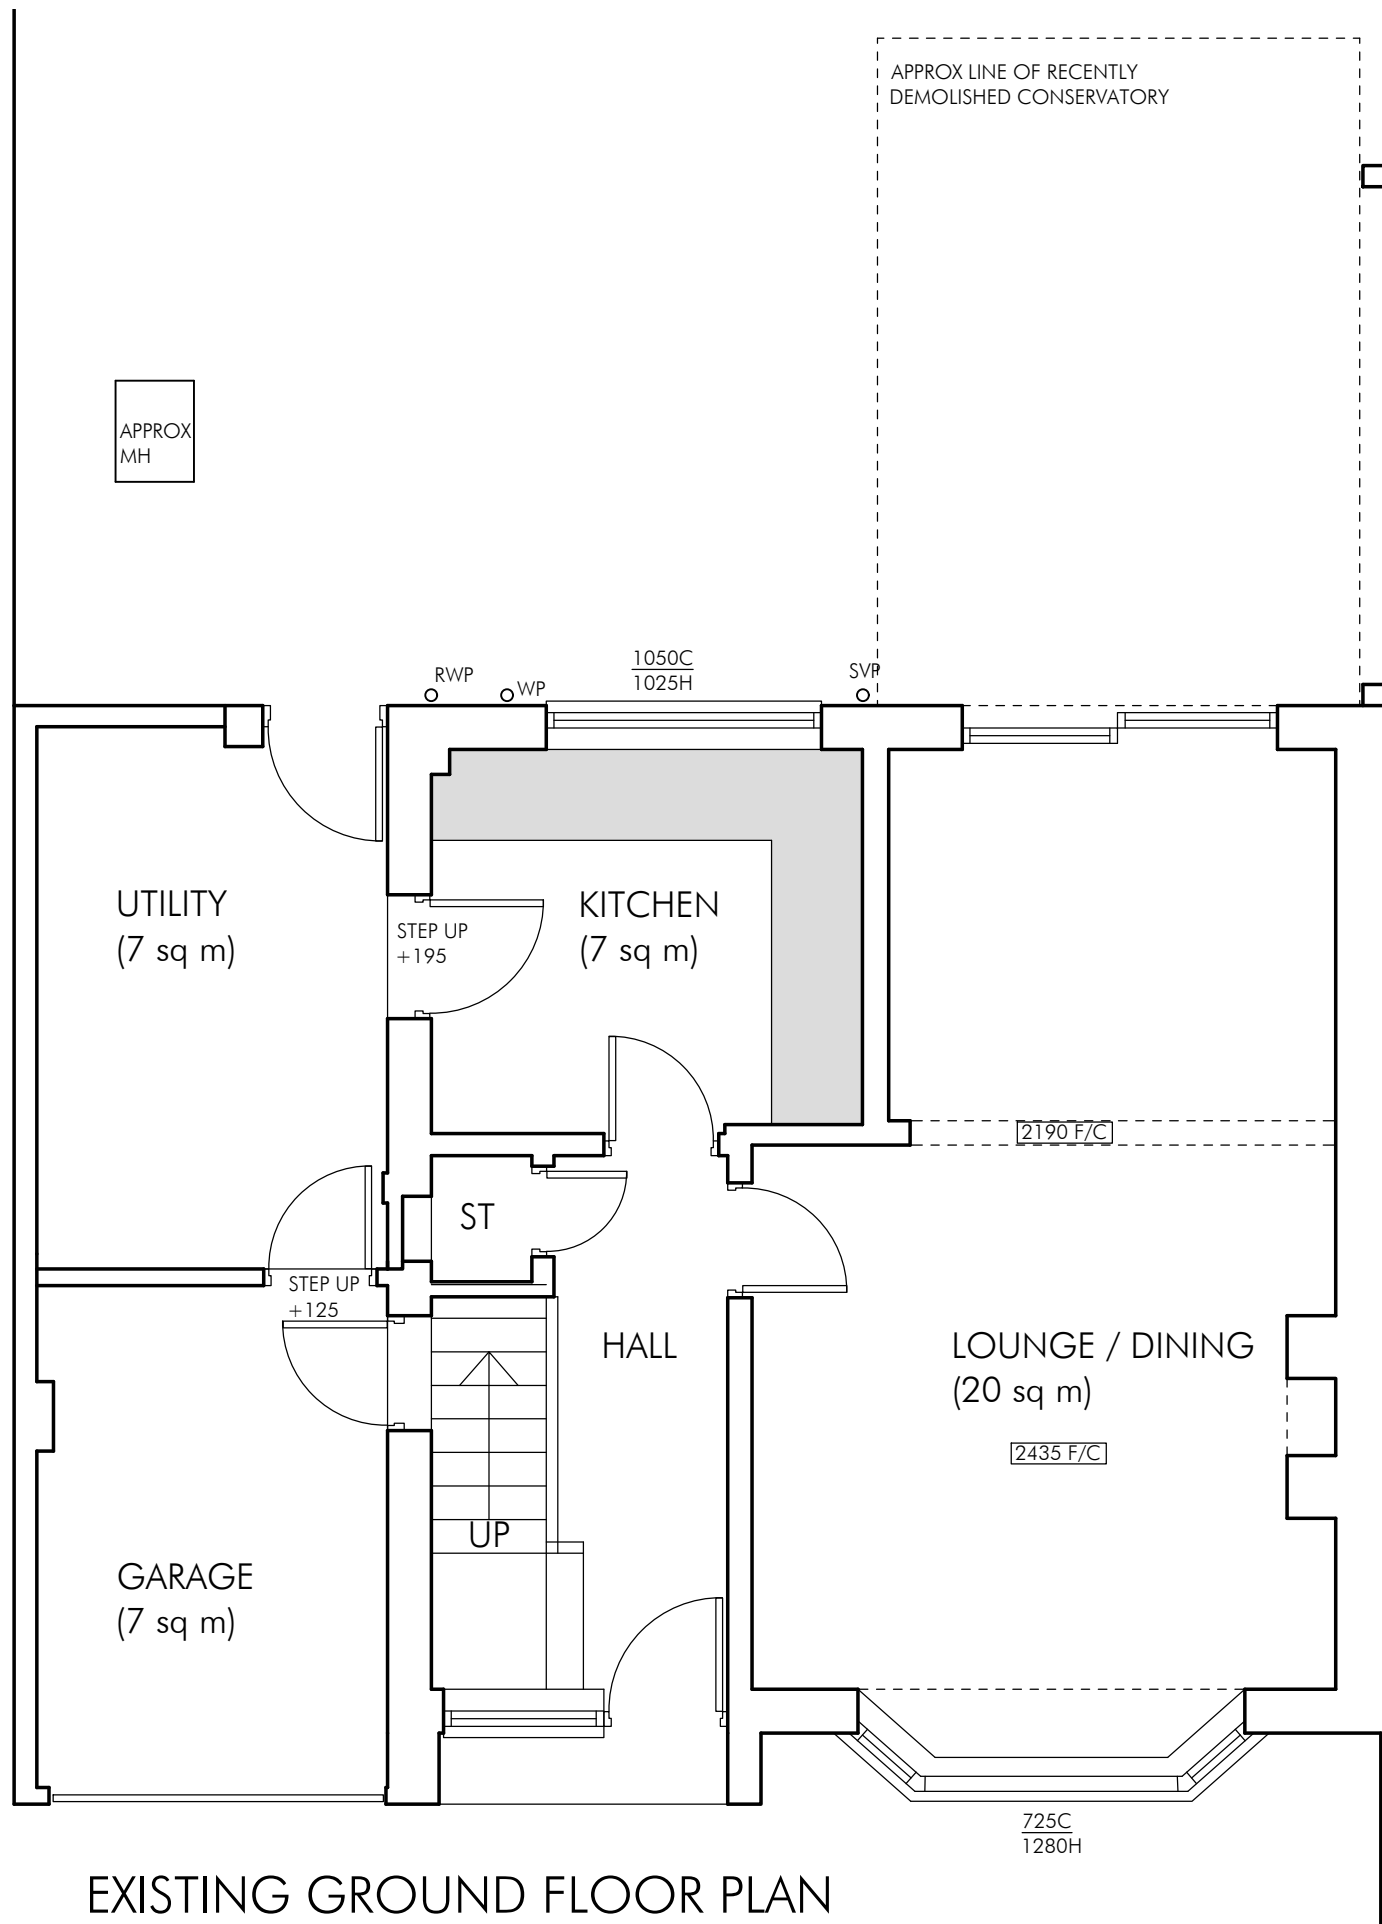

EXISTING GROUND FLOOR PLAN

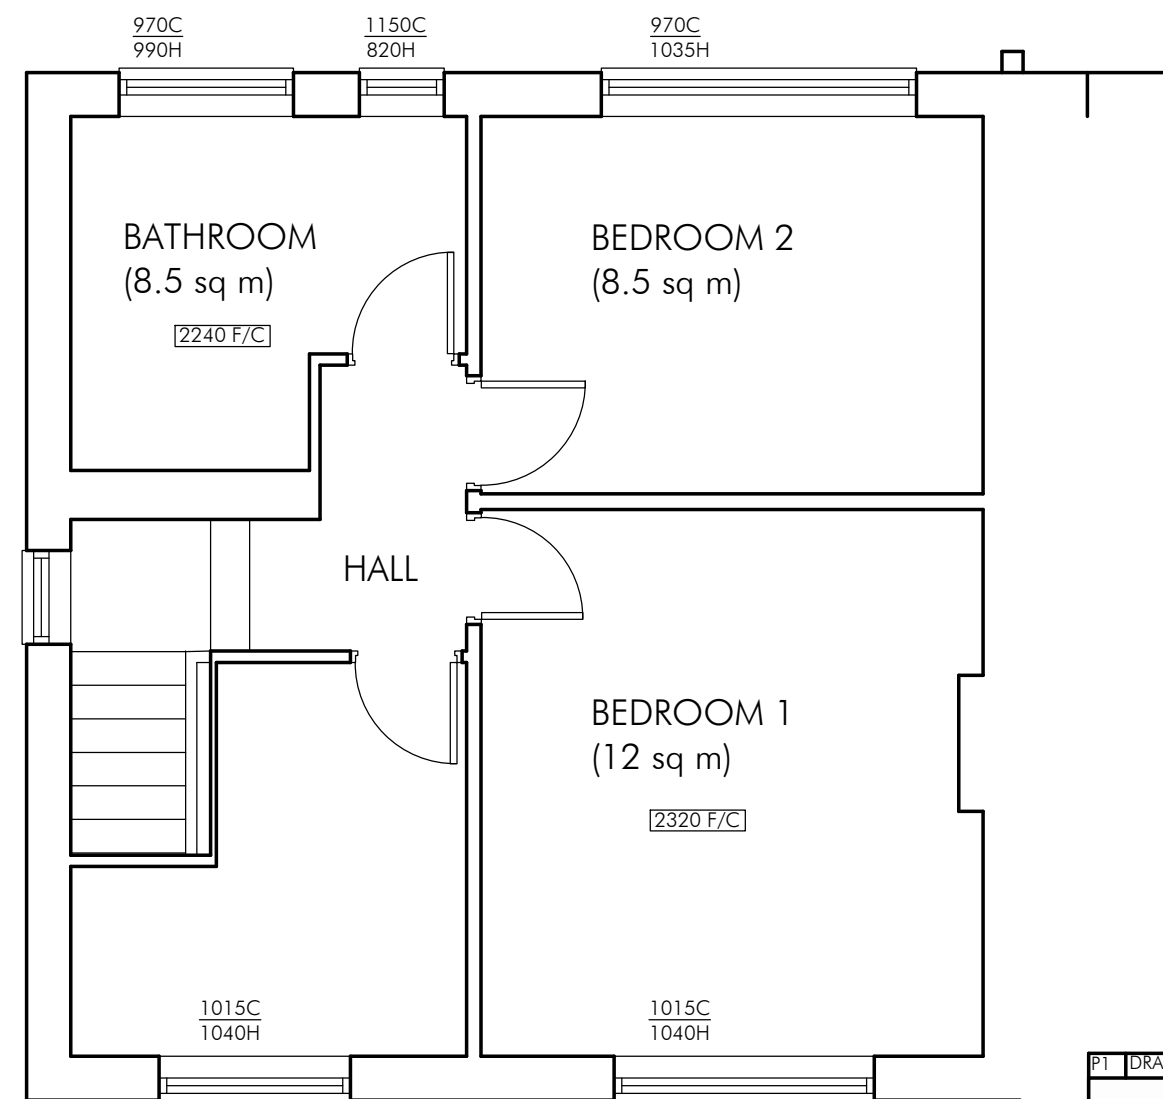

EXISTING FIRST FLOOR PLAN

P1	DRAWN	14.01.24
PLG Design Ltd DESIGN PLANNING PROJECT MANAGEMENT		
T - 0161 464 6675 M - 07795 296644 E - paul.gill@plgdesign.co.uk		Unit 11 National Trading Estate, Bramhall Moor Lane, Hazel Grove, Stockport, SK7 5AA
Client	Mr J Ogden	
Address	60 Bankside Road, Didsbury	
Title	Existing Floor Plans	
Scale	1:50 @ A3	
Job Number	Drawing Number	Issue
23213	PL01	P1