



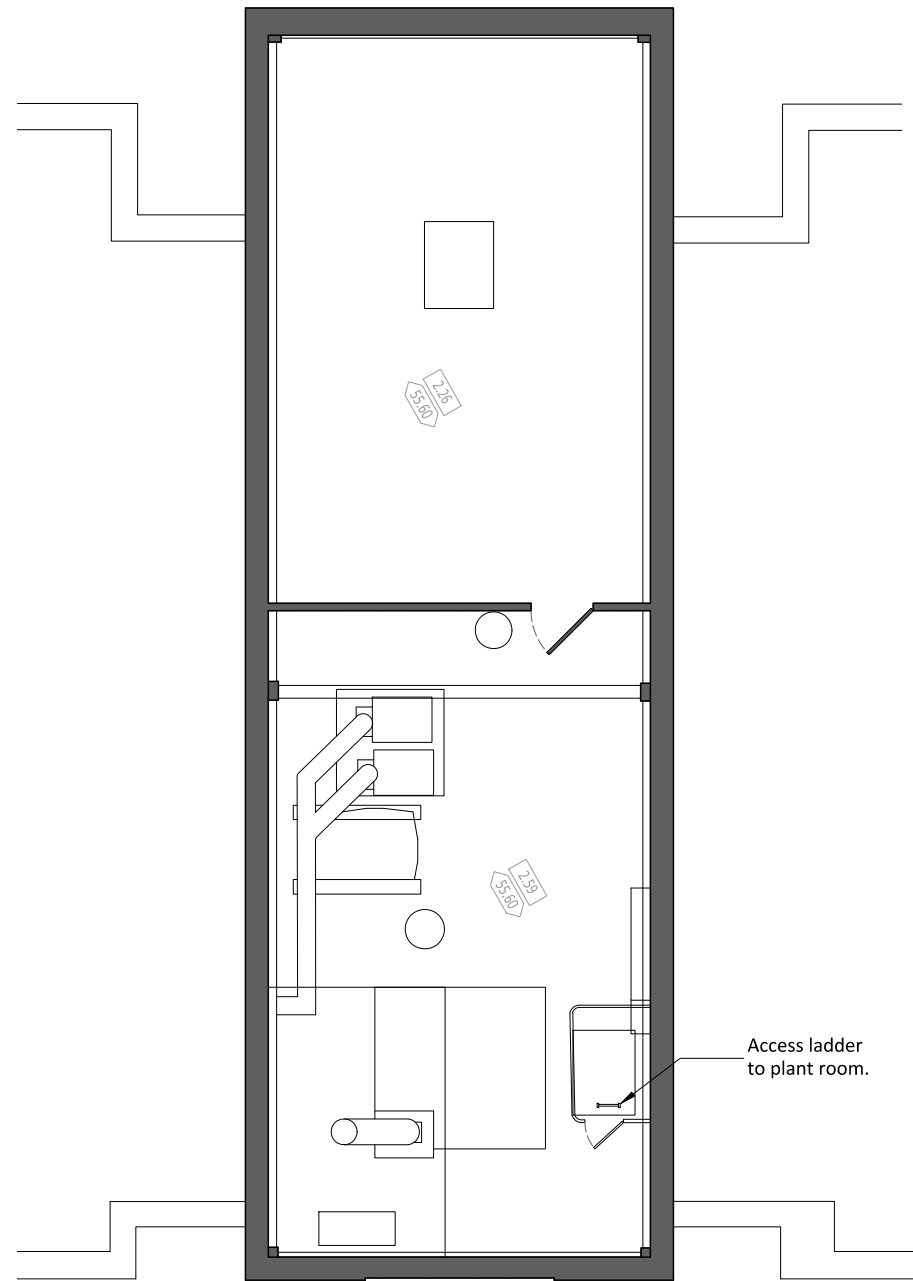

Existing Second Floor Plan

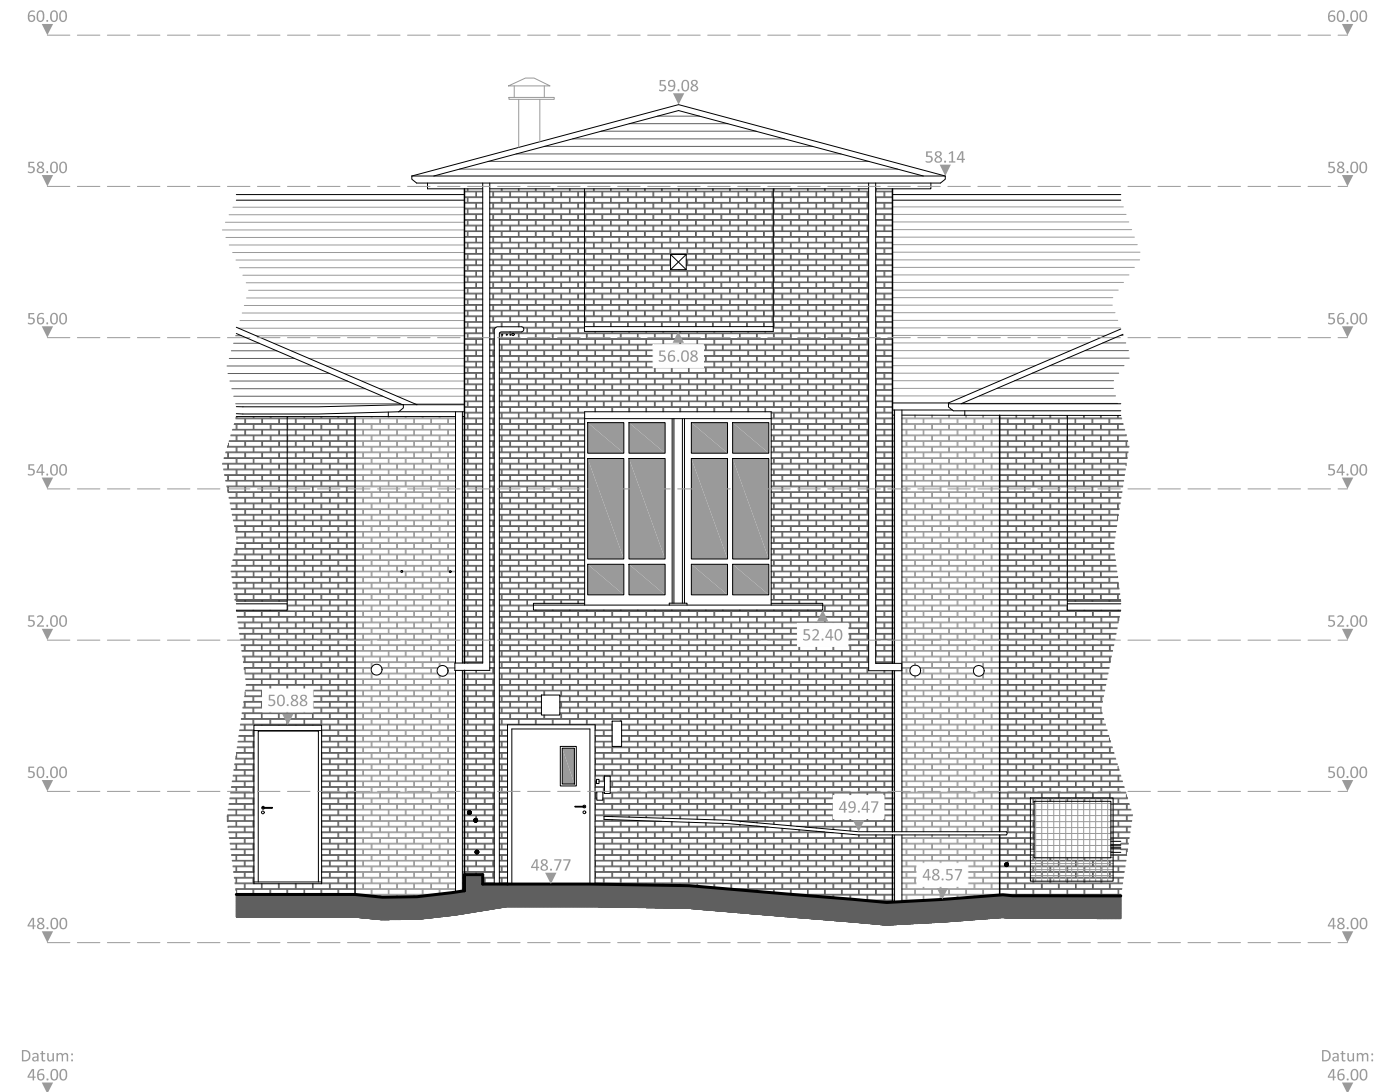

Existing Southeast (Rear) Elevation

REV	DATE	AMENDMENT	BY	CHKD

PROJECT:	External Rear Upper Floor Access at Job Centre Plus, 95-97 Danesmoor Court, West Didsbury			
CLIENT:	Seddon Construction Ltd			
DRAWING:	Existing Second Floor Plan and Southeast Elevation			
DRAWN BY:	DB	CHECKED BY:	MB	CREATED: 25/01/2024 SCALE: 1:100 @ A3
STATUS:	Developed Design		DRAWING No: 1475/EX-101	REVISION: