



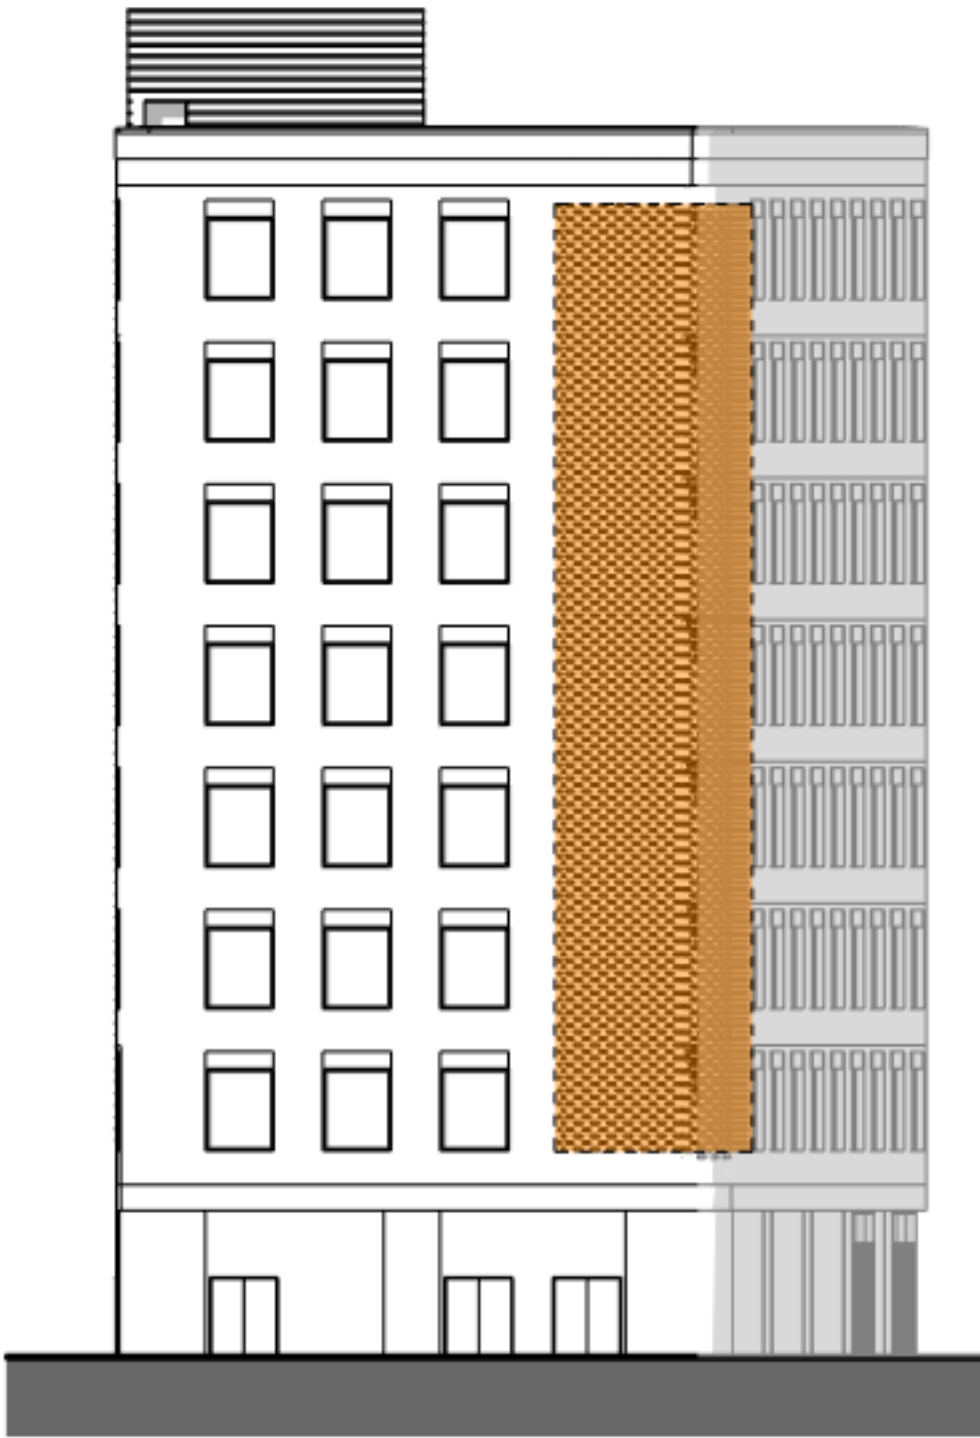


Building D - North Elevation.
1 : 200

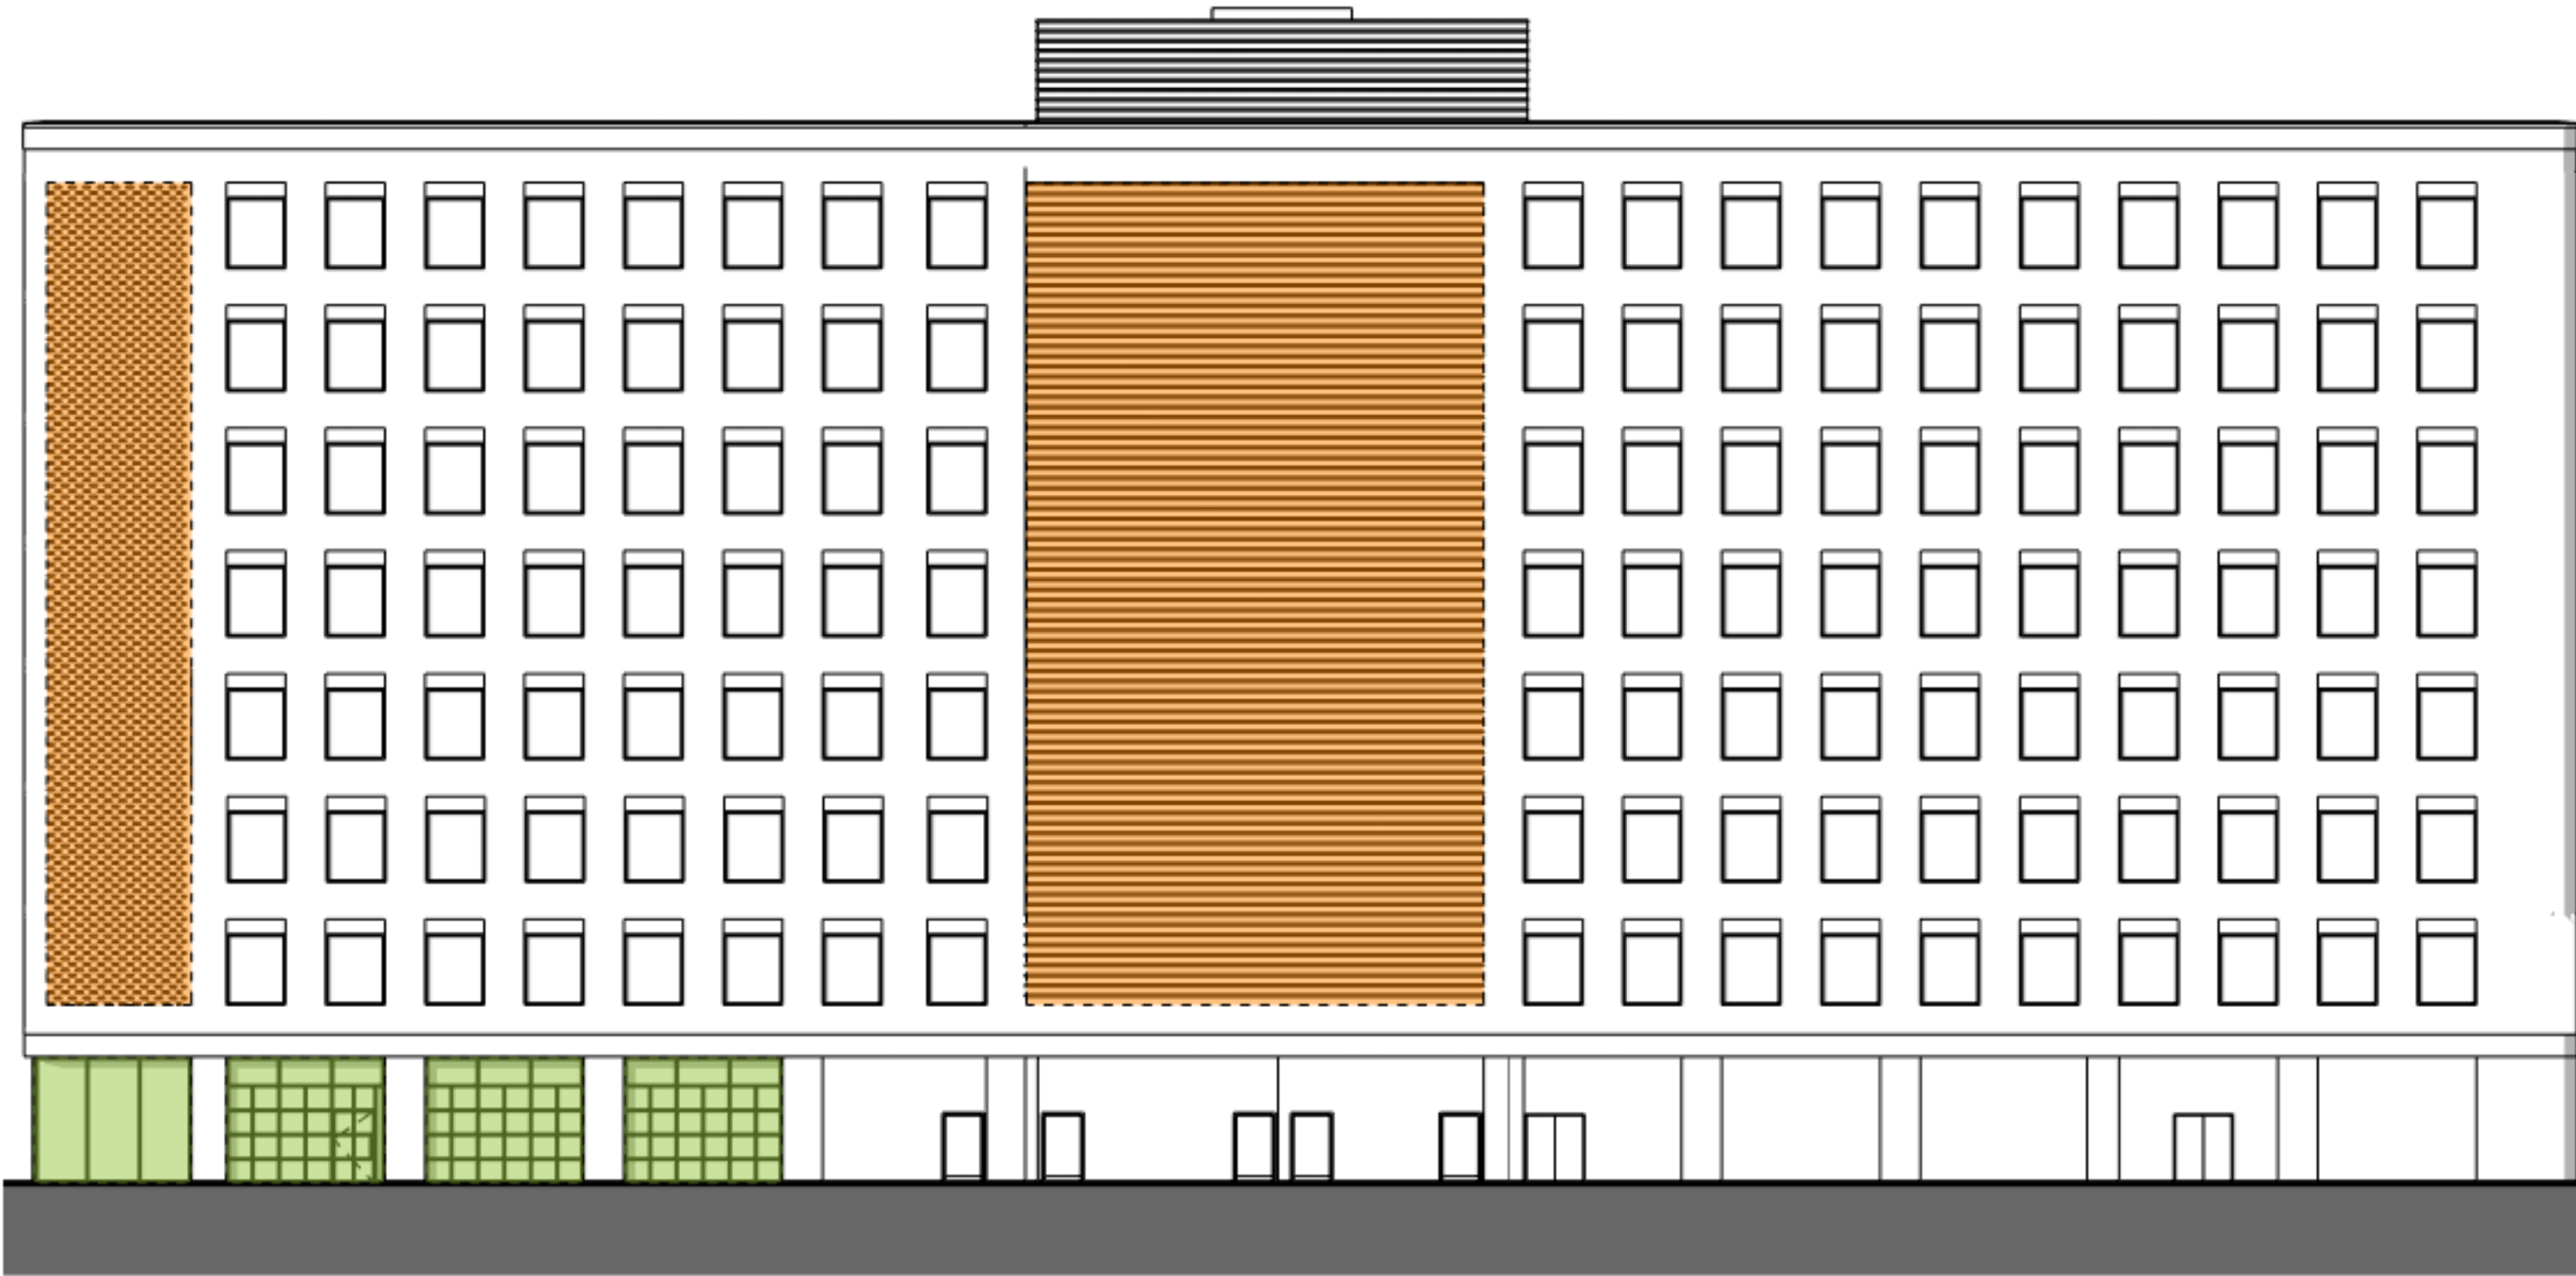

Building D - East Elevation.
1 : 200



Building D - South Elevation.
1 : 200

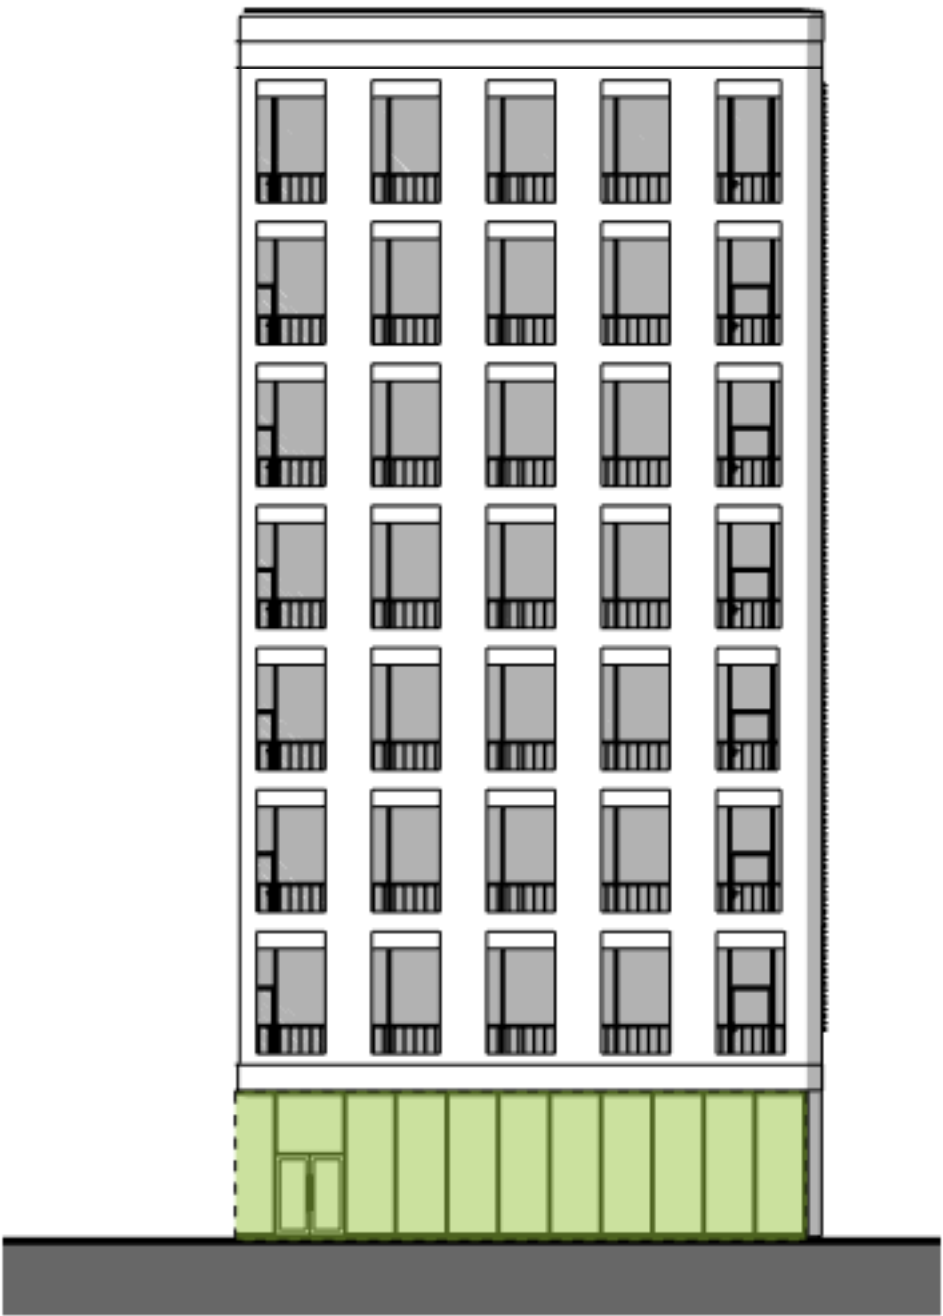

Building D - West Elevation.
1 : 200

Signage Legend


City Scale Signage

Building Signage

Unit Signage

Rev	Description	Date
P1	Issued for Planning	30.09.20
P2	Issued for S73 Application	18.12.23

Copyright Hawkins\Brown Architects
No implied licence exists. This drawing should not be used to calculate areas for the purposes of valuation. Do not scale this drawing. All dimensions to be checked on the site by the contractor and such dimensions to be their responsibility. All work must comply with relevant British Standards and Building Regulations requirements. Drawing errors and omissions to be reported to the architect. To be read in conjunction with Architect's specification and other consultant information.

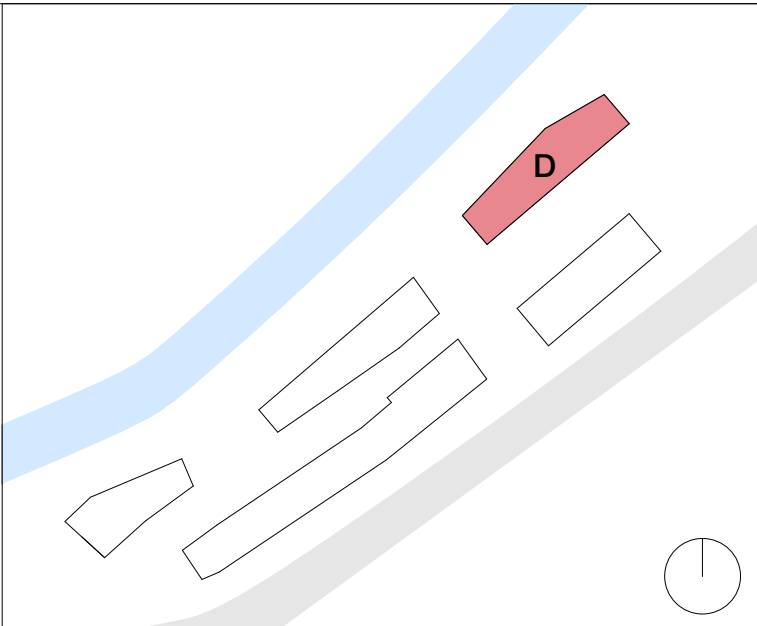

Scale @ A1 1 : 200	Date September 2020	Job Number 18013	Project Pollard Street New Islington
Drawn By AG	Checked By NB	Status S2	
Drawing No. PLS-HBA-D-ZZ-DR-A-08-0613	Rev P2	Purpose of Issue Planning	Drawing Building D - Signage Strategy

26-28 Hilton Street
Manchester M1 2EH

mail@hawkinsbrown.com
hawkinsbrown.com

Hawkins\Brown