


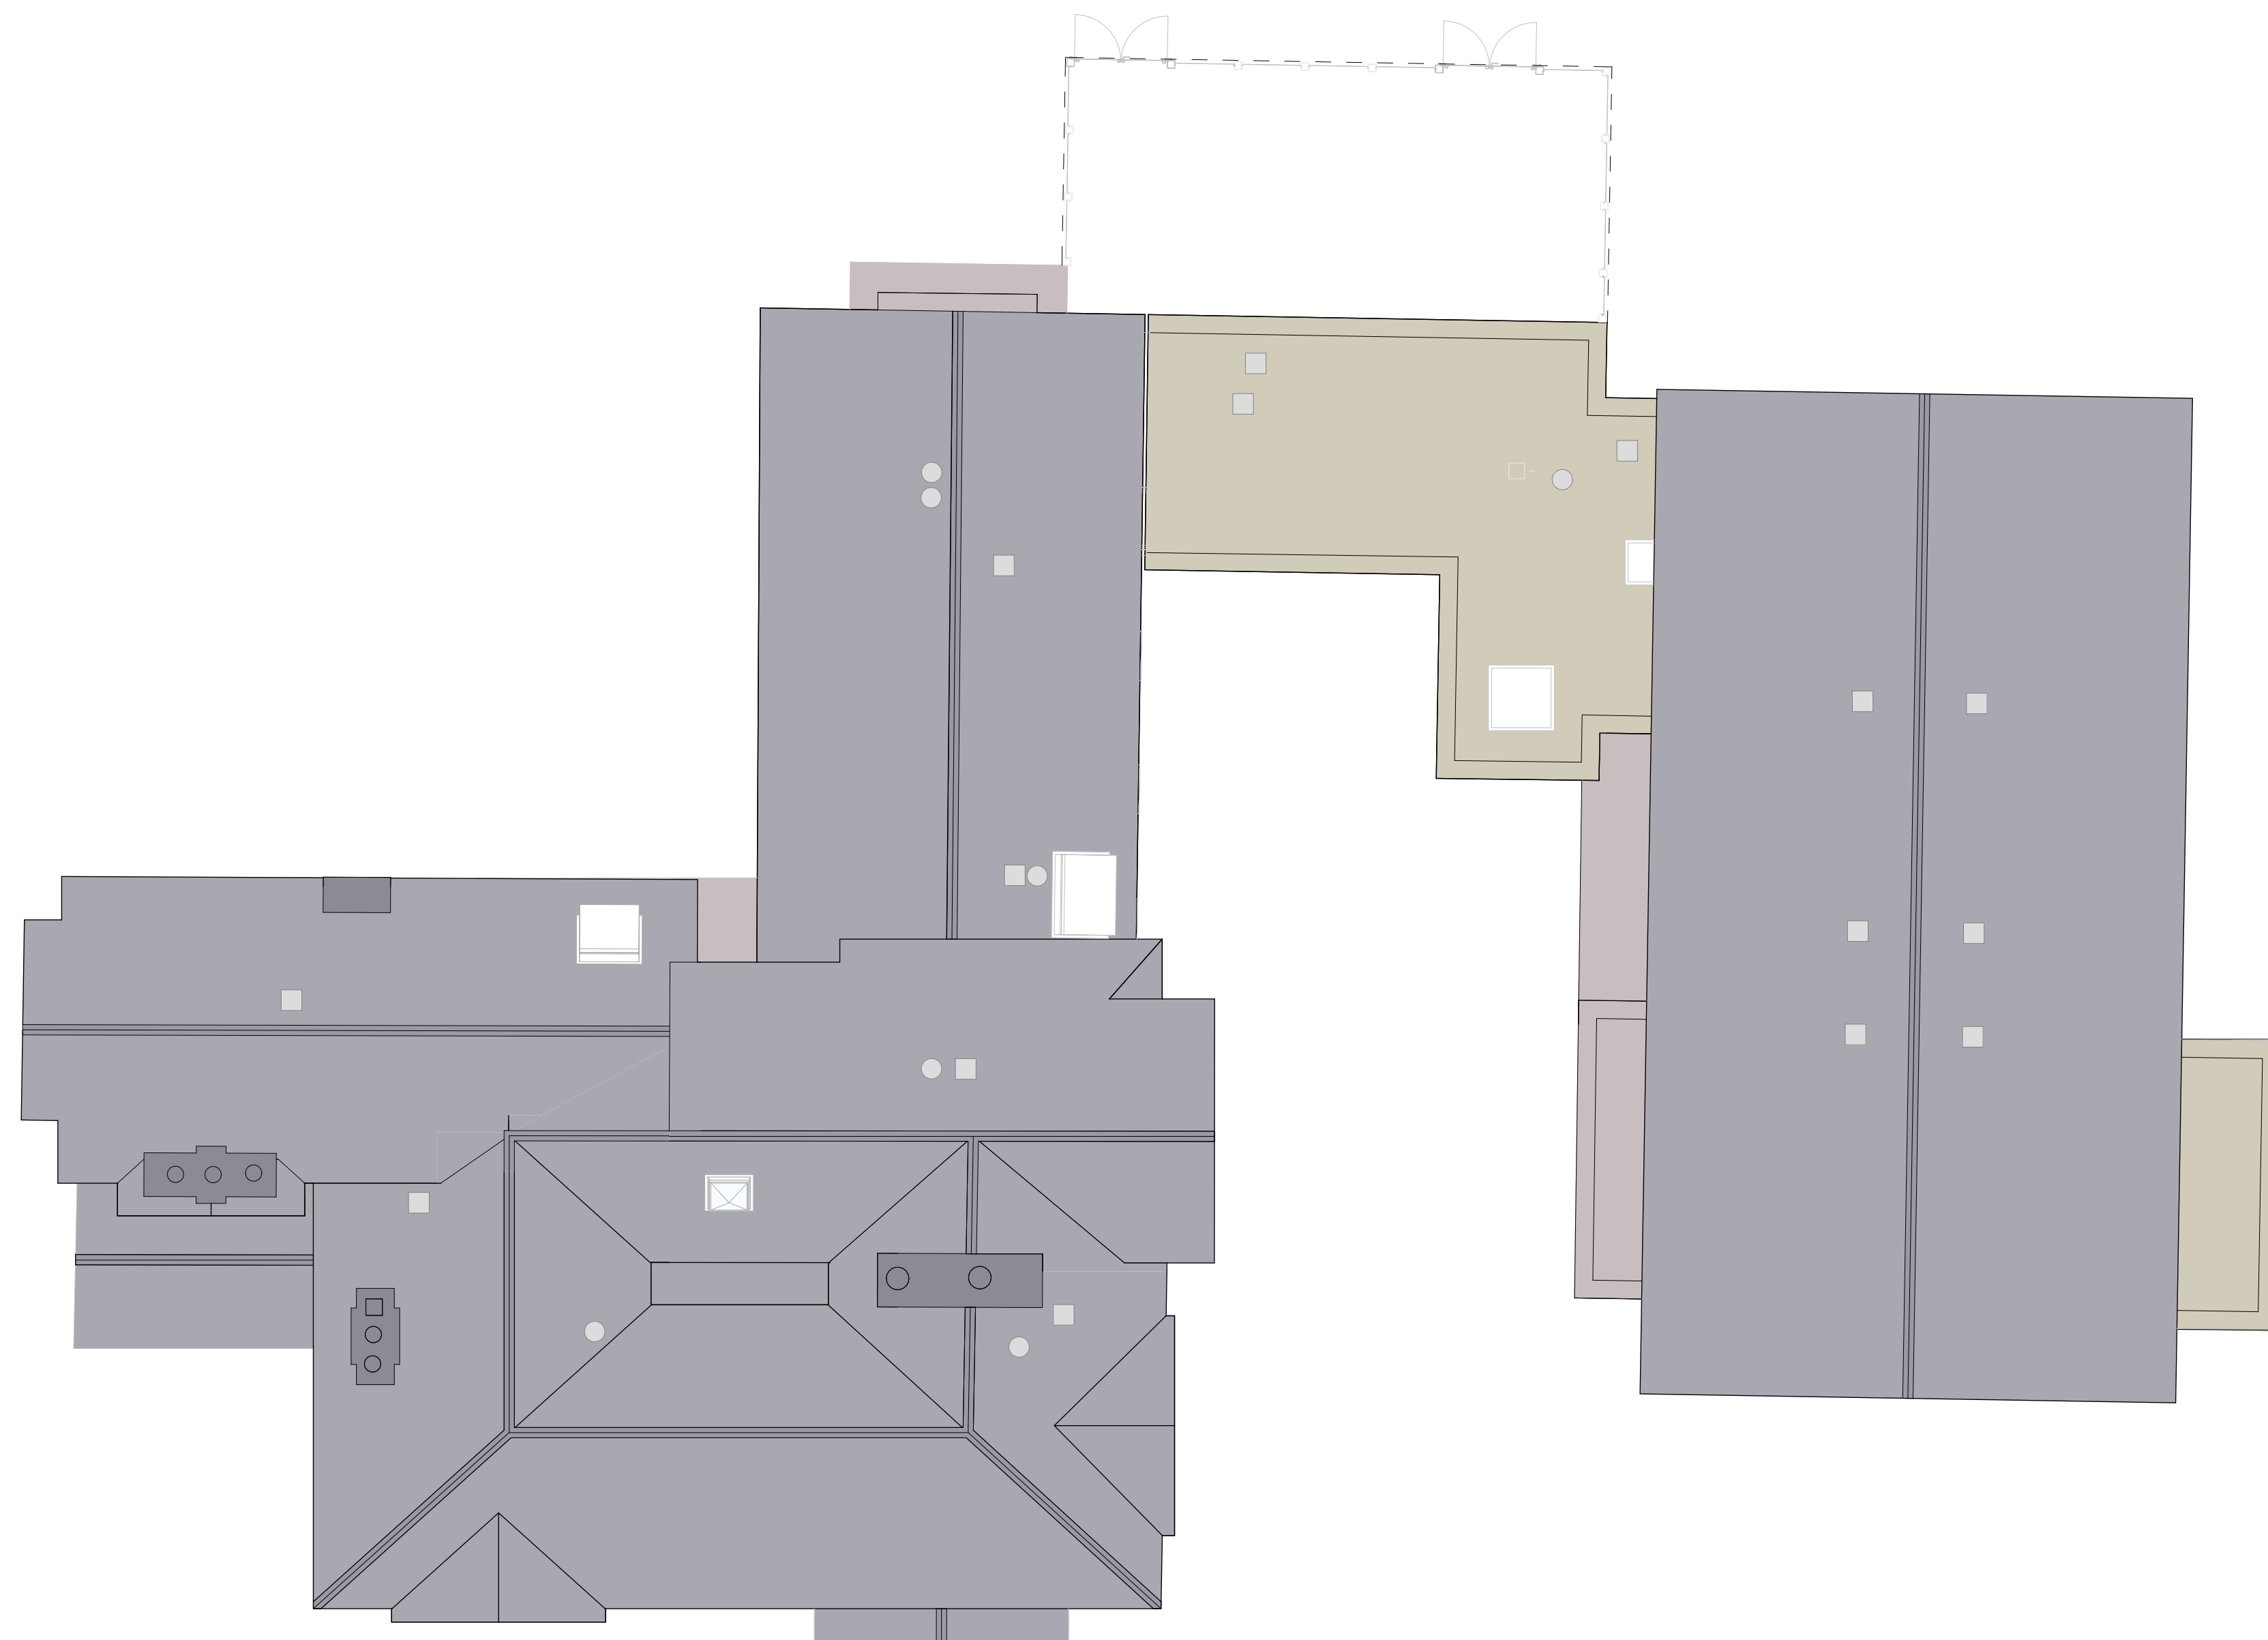


This drawing is copyright
Do not scale off dimensions.

KEY:

 Roof Extract / SVP / AOV

Contractor to report any dimensional discrepancies, errors or omissions prior to commencing on site.

NORTH

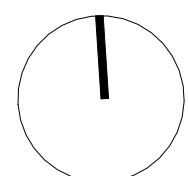[illegible]

Project Title	St Gabriel's Manchester 1 Oxford Place
---------------	---

Status	PLANNING
--------	----------

Drawing Title
St Gabriel's and Chapel
General Arrangement
Proposed Roof Plan

Project No	10349
------------	-------

	Scale
--	-------

1 : 100 @ A1

Revision	P02
----------	-----

simpsonhaugh

Manchester London
+44 (0)161 835 2345 +44 (0)20 7549 4000

© SimpsonHaugh and Partners 2023