




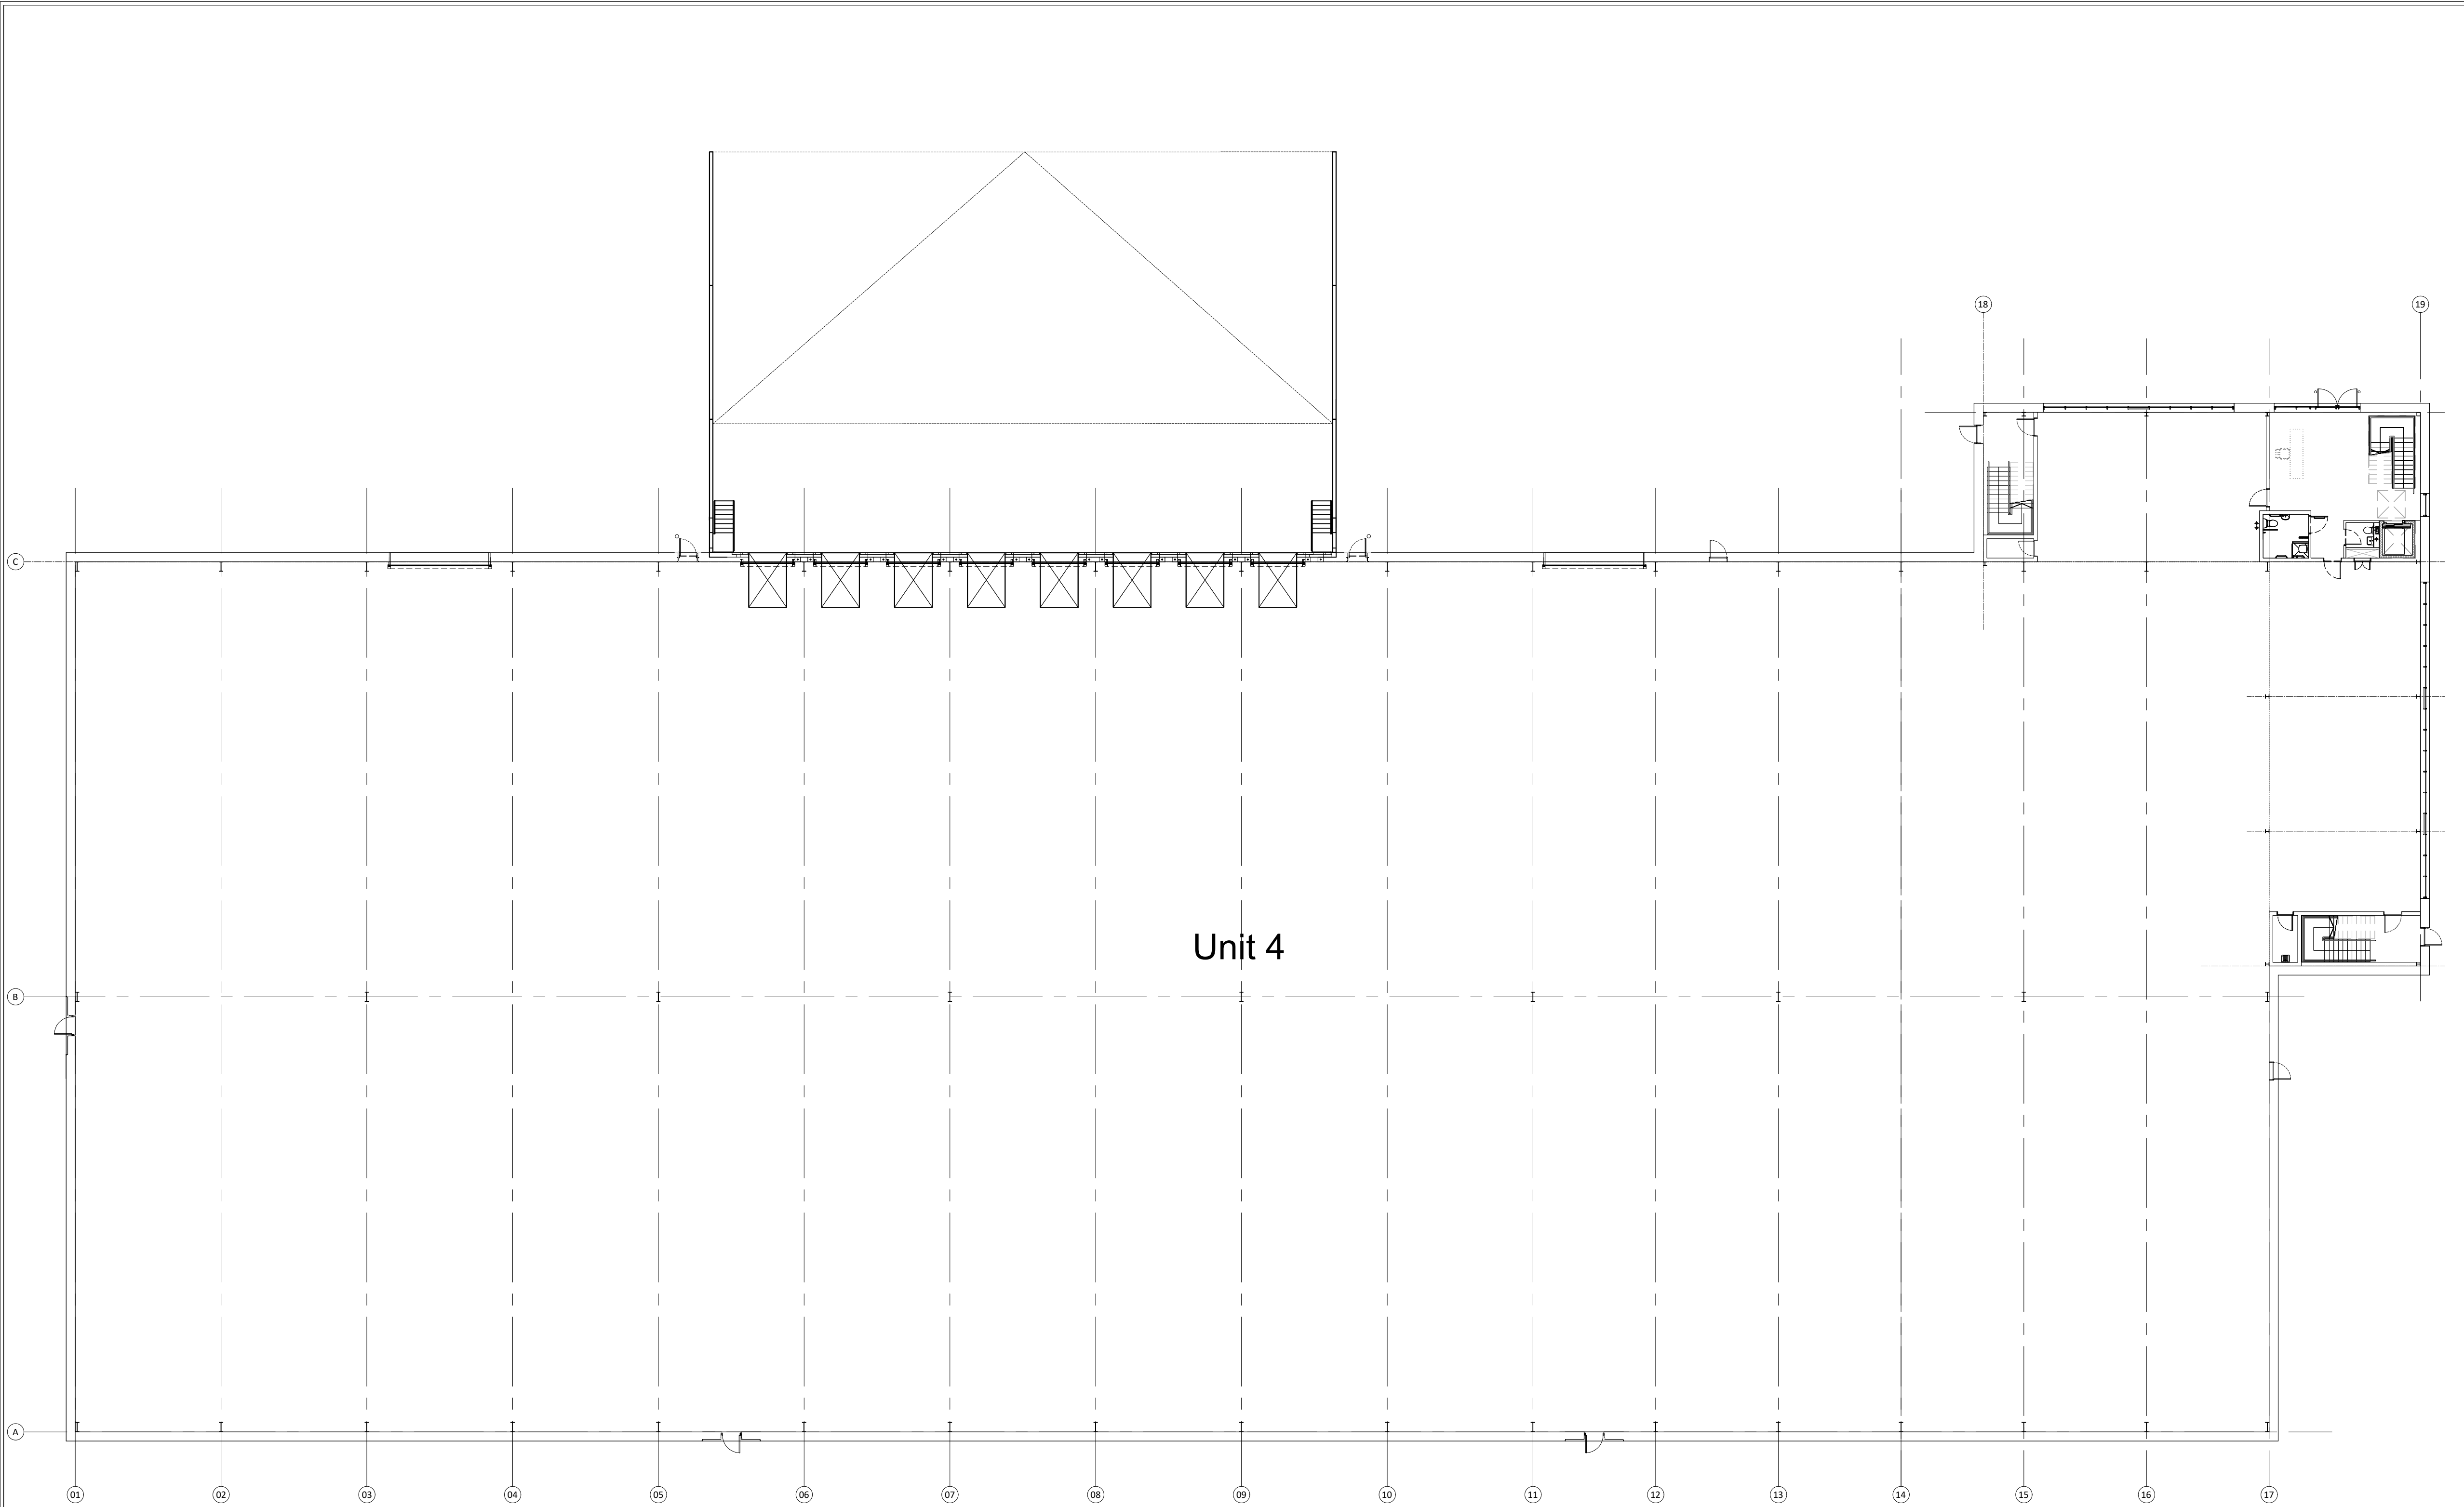

01 Units 4 - Ground Floor Plan

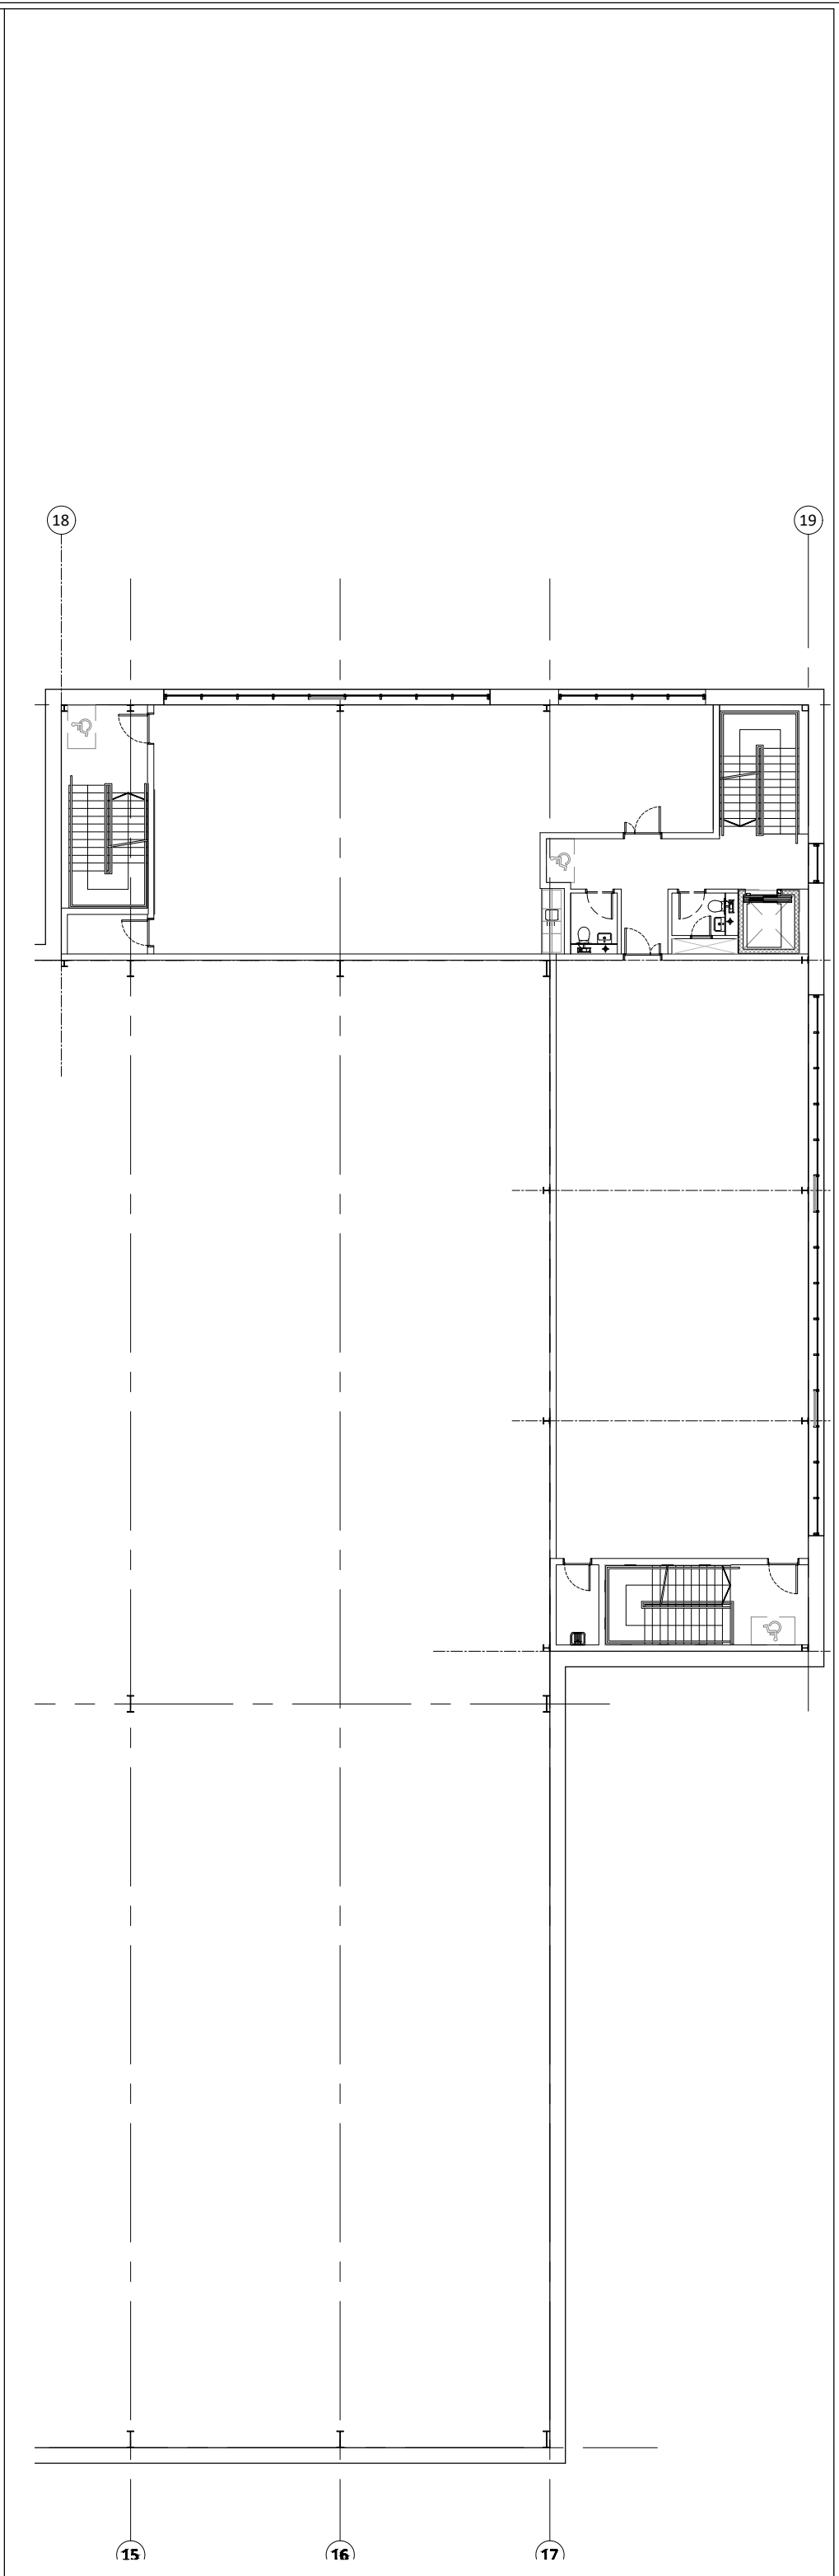

02 Units 4 - First & second office plans

 

Notes:

Rev:	Notes:	Date:	Dwn:	Iss:
-	First issued	08.08.22	PL	HA
A	Issued for planning	23.01.23	PL	HA
B	Windows and internal cores revised.	16.05.23	PL	HA

hale
ARCHITECTURE | DESIGN MANAGEMENT
22c Leathermarket Street, London, SE1 3HP



Issue Purpose:

Project:
Atlas Business Park
Wythenshawe, Manchester

Drawing Title:
Unit 4 - Proposed GA Plans

Project No:
20071

Scale @ A1
1:200

Drawing No:
20071-PL 240

Revision:
B