






Front Elevation

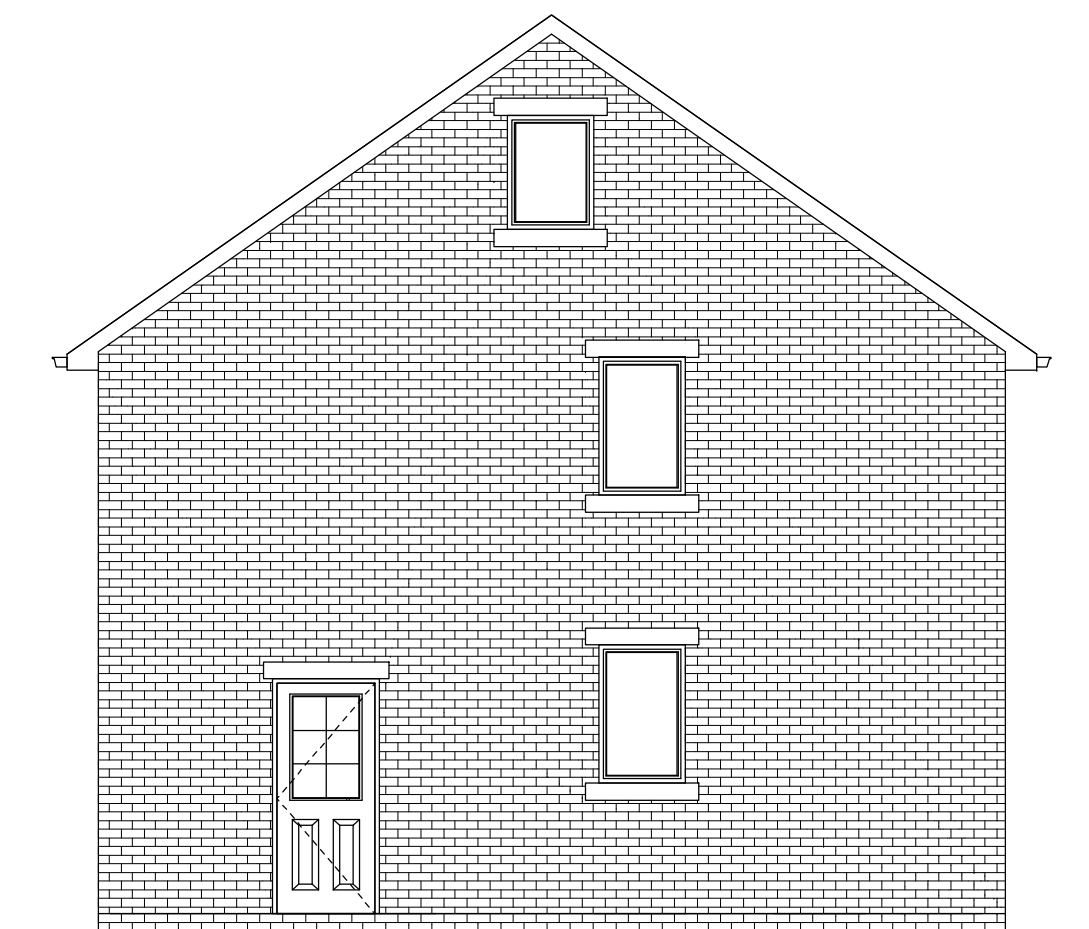


Left Side Elevation

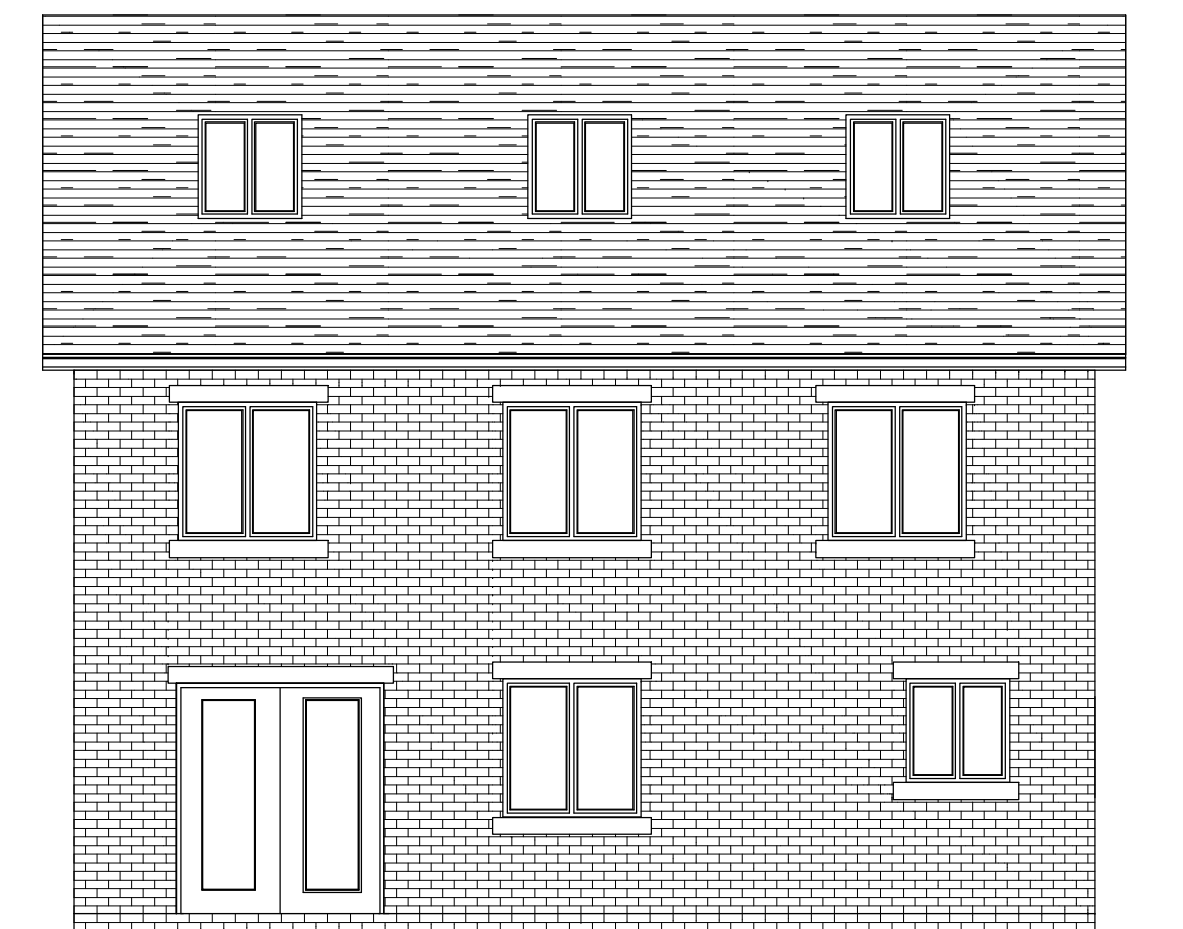


Rear Elevation

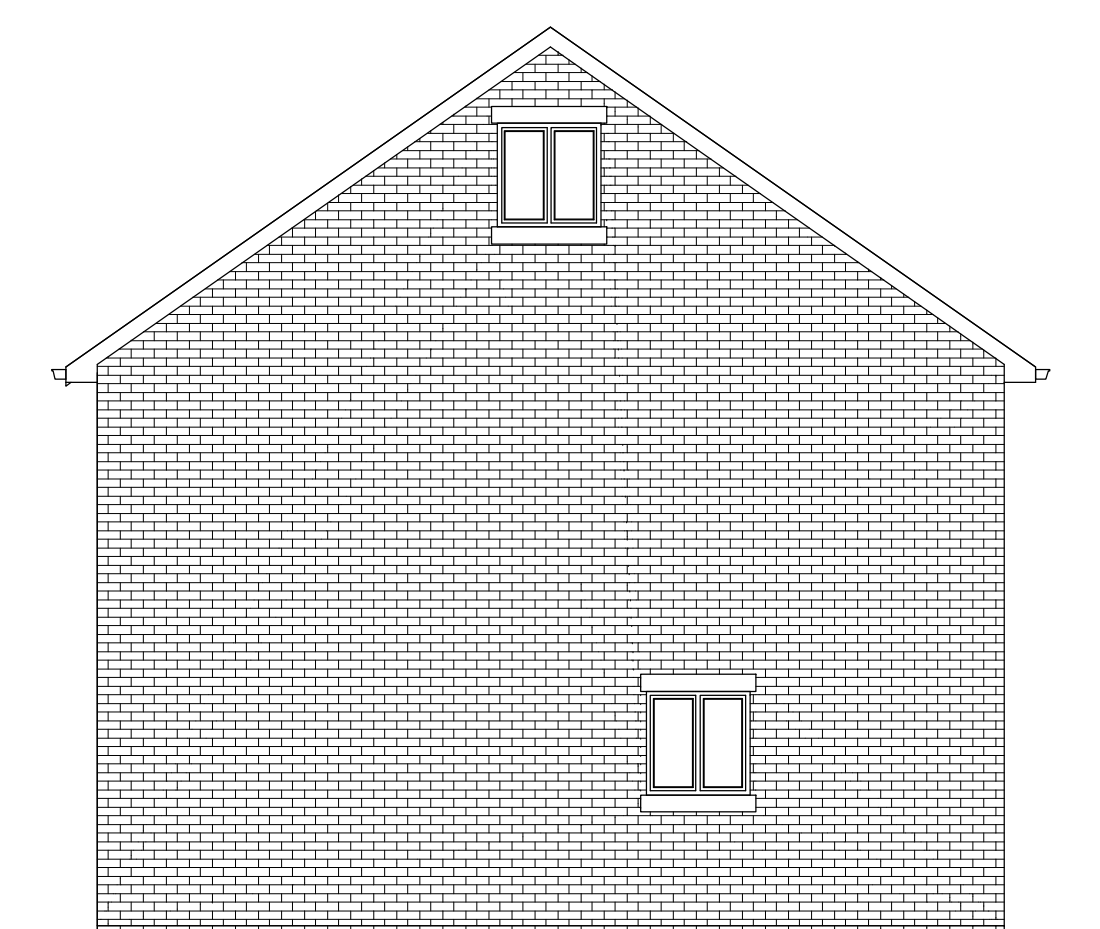


Right Side Elevation

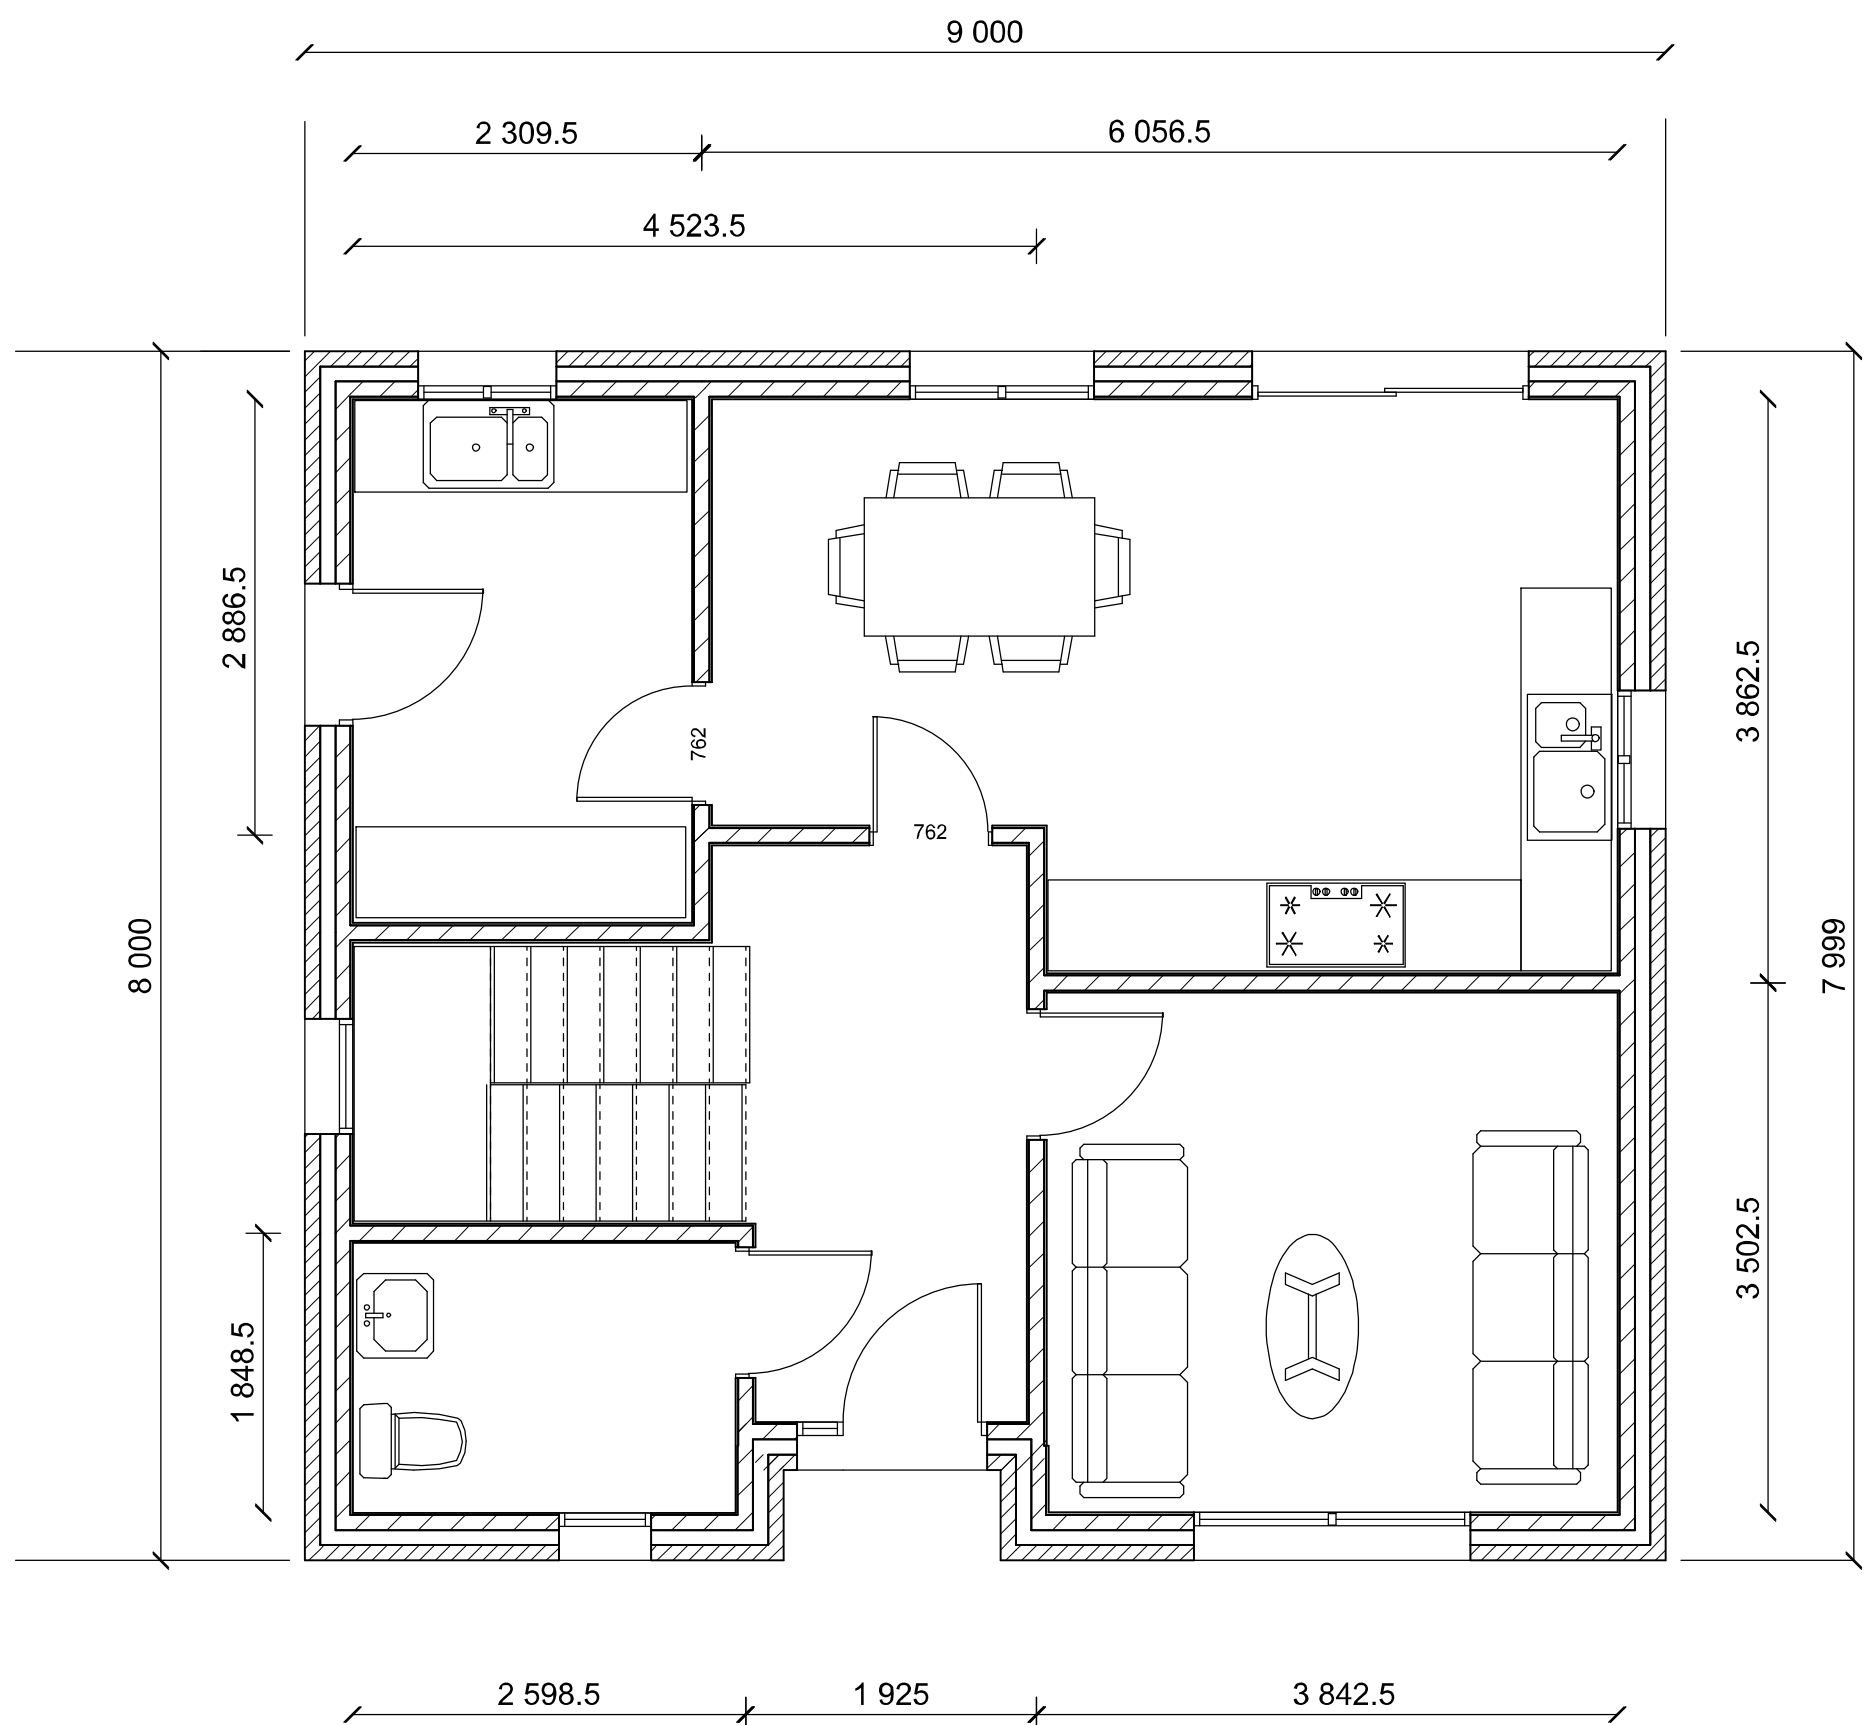

Proposed Ground Floor

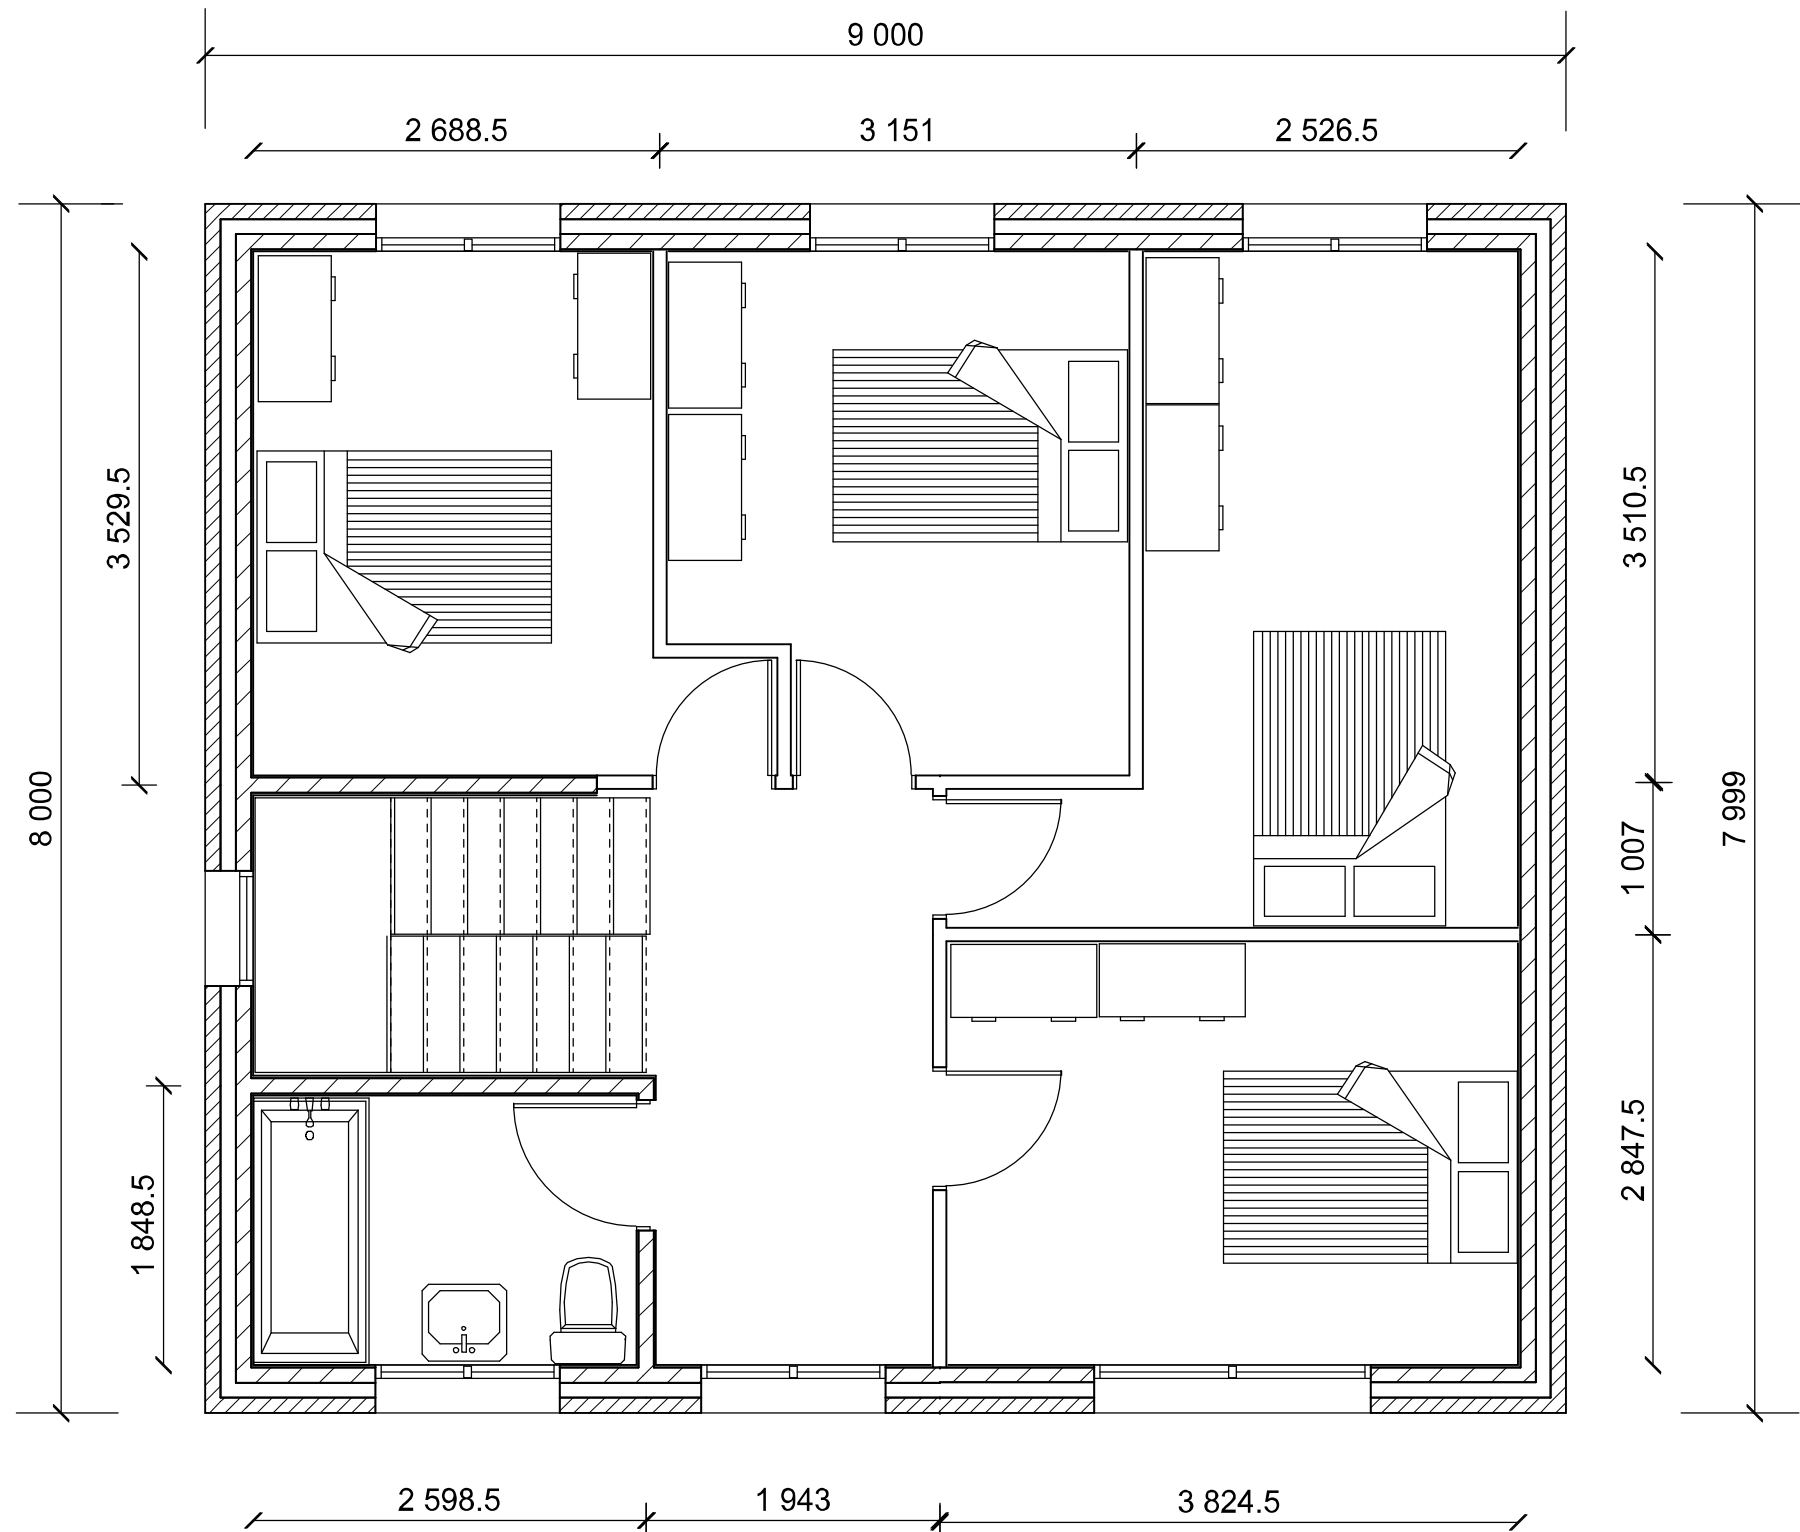

Proposed First Floor

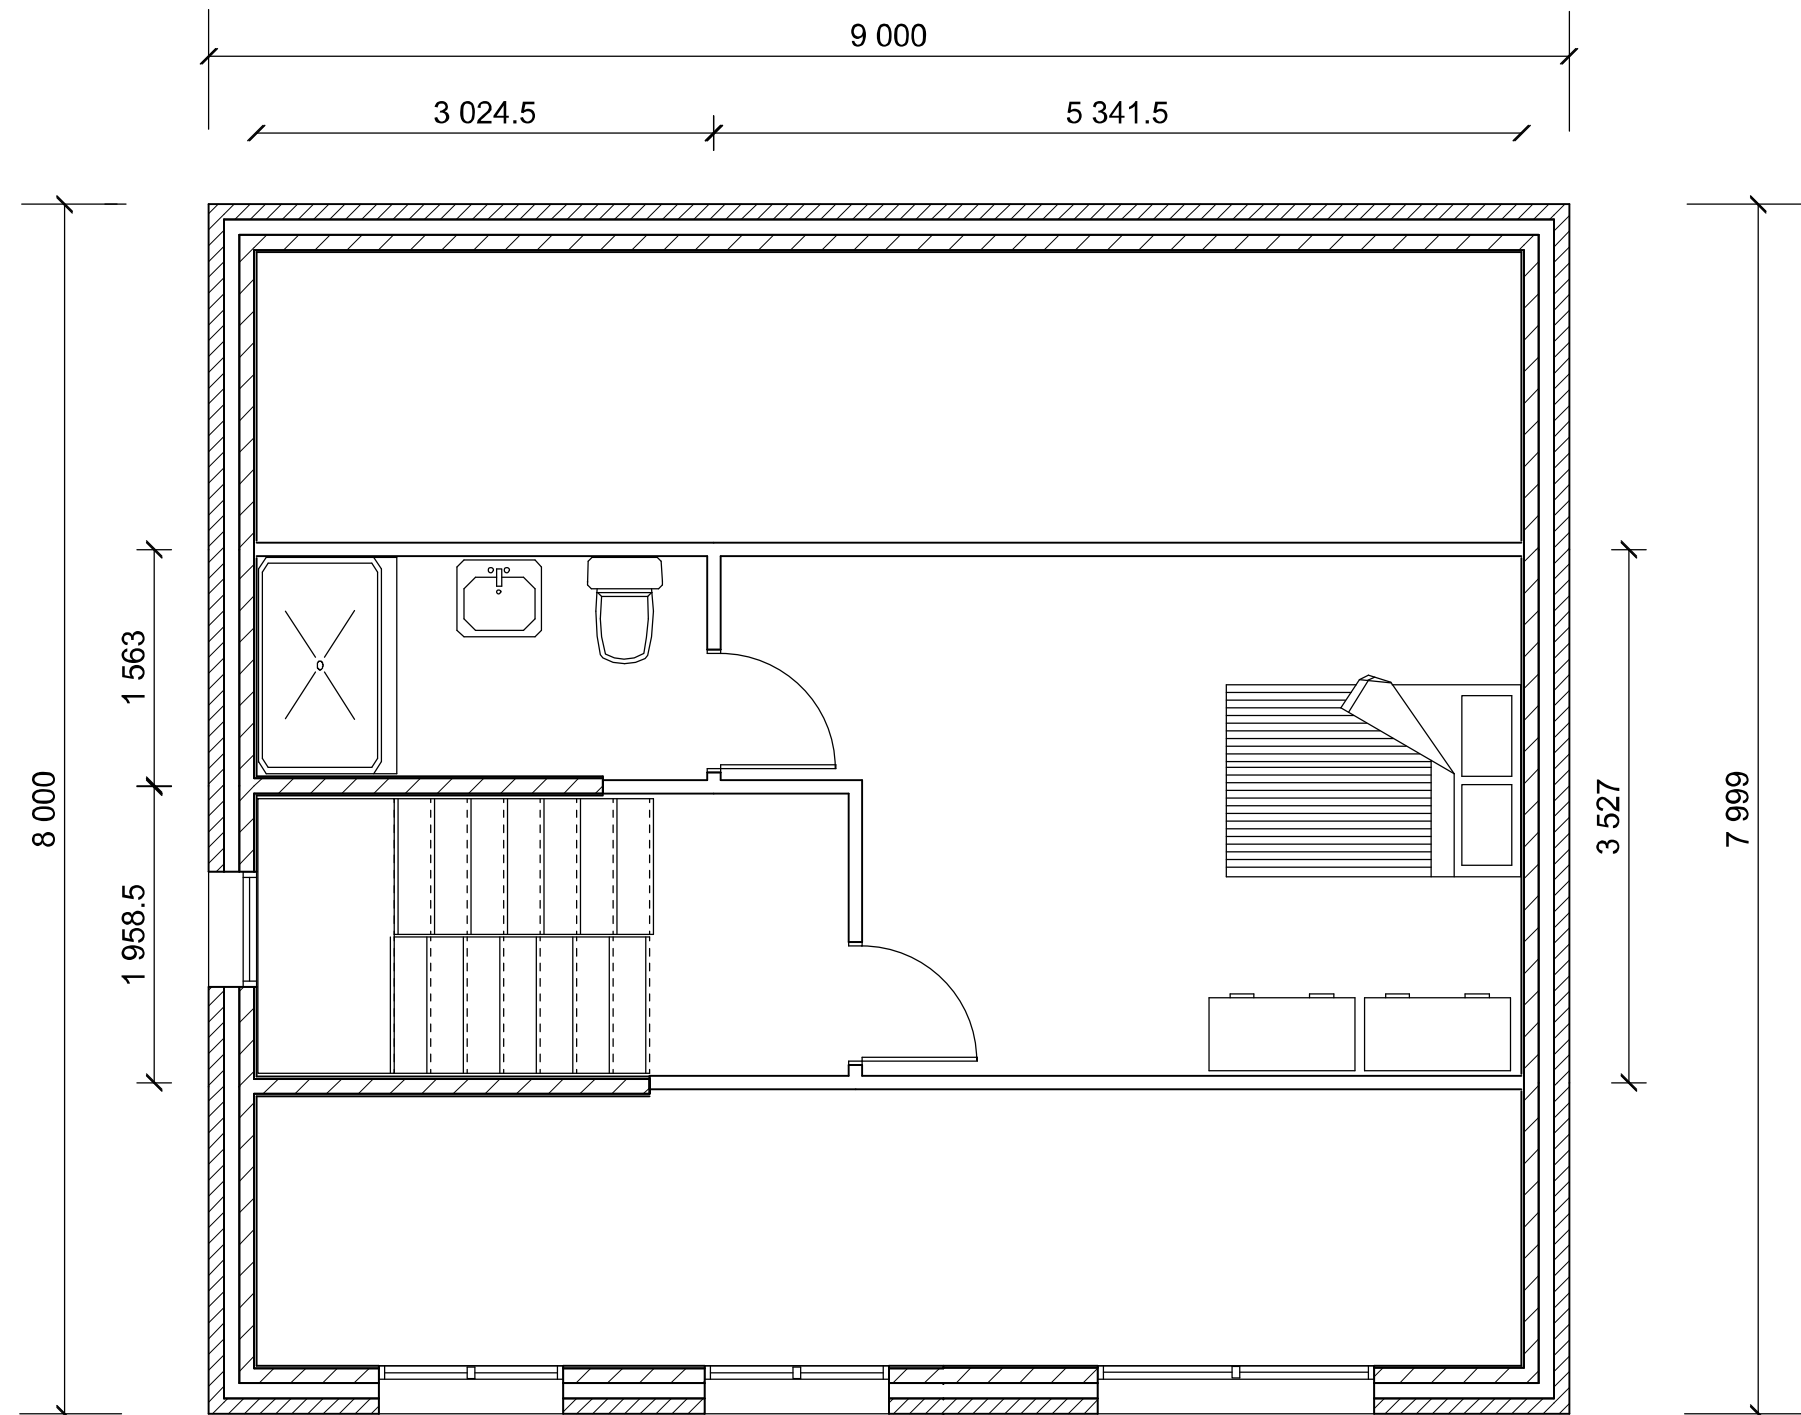

Proposed Second Floor

TRIDENT			
info@tridenthomes.co.uk			
scale	1:50	drawn by	DTH
date	June 22	approved	
Site:			
60A Wood Rd, Walley Range, Manchester			
HOUSE TYPE 2 PROPOSED PLANS			dwg no.
			MC/01/22/004i