



©2015 STARBUCKS COFFEE COMPANY

STARBUCKS COFFEE
COMPANY

2401 UTAH AVENUE SOUTH
SEATTLE, WASHINGTON 98134
(206) 318-1575

DRAWINGS AND SPECIFICATIONS ARE
CONFIDENTIAL AND SHALL REMAIN THE SOLE
PROPERTY OF STARBUCKS CORPORATION,
WHICH IS THE OWNER OF THE COPYRIGHT IN
THIS WORK. THEY SHALL NOT BE
REPRODUCED (IN WHOLE OR IN PART),
SHARED WITH THIRD PARTIES OR USED IN
ANY MANNER ON OTHER PROJECTS OR
EXTENSIONS TO THIS PROJECT WITHOUT THE
PRIOR WRITTEN CONSENT OF STARBUCKS
CORPORATION. THESE DRAWINGS AND
SPECIFICATIONS ARE INTENDED TO EXPRESS
DESIGN INTENT FOR A PROTOTYPICAL
STARBUCKS STORE (WHICH IS SUBJECT TO
CHANGE AT ANYTIME) AND DO NOT
REFLECT ACTUAL SITE CONDITIONS. NEITHER
PARTY SHALL HAVE ANY OBLIGATION NOR
LIABILITY TO
THE OTHER (EXCEPT STATED ABOVE) UNTIL
A WRITTEN AGREEMENT IS FULLY EXECUTED
STARBUCKS TEMPLATE VERSION EMEA
2019_01

ARCHITECT OF RECORD

THIS DRAWING IS A DESIGN DEVELOPMENT
DOCUMENT. SITE SPECIFIC MODIFICATIONS
MADE UNDER THE RESPONSIBLE CHARGE OF
THE ARCHITECT AND/OR
ENGINEER-OF-RECORD ARE REQUIRED
PRIOR TO USING THIS DOCUMENT FOR
BIDDING, PERMITTING, OR CONSTRUCTION.

PROJECT NAME:
Manchester New Square

PROJECT ADDRESS:
UNITED KINGDOM
MANCHESTER
Princess St/Whitworth St, Manchester Central

STORE # 80349
PROJECT # 100353-001
PLAYBOOK FORMATTALL

INITIAL ISSUE DATE 29/04/23
DESIGN MANAGER RAY MORGAN
PROJECT DESIGNER MARC DE WAMBRECHT
CHECKED BY MARC DE WAMBRECHT

REVISION SCHEDULE

REV	DATE	BY	DESCRIPTION
1	30/08/23		UPDATE SIGNAGE II ACCORDANCE WITH LA REQUIREMENTS
2	04/10/23		UPDATE SIGNAGE II ACCORDANCE WITH LA REQUIREMENTS

SHEET TITLE:

Proposed
Exterior Elevations

SCALE: AS SHOWN (@A3)

A-2001

S

SIGNAGE FIXTURE SCHEDULE

DESIGN ID COUNT DESCRIPTION

RESP COMMENTS

XS017 1 LOGO DISK PERPENDICULAR DOUBLE SIDED INTERNALLY ILLUMINATED MEDIUM - 600MM

SS


--

EXTERIOR ELEVATION NOTES


- GENERAL CONTRACTOR TO COORDINATE AND SCHEDULE SIGNAGE INSTALLATION WITH THE SIGNAGE CONTRACTOR
- GENERAL CONTRACTOR SHALL COORDINATE WITH ELECTRICAL CONTRACTOR TO FURNISH AND INSTALL ELECTRICAL CIRCUITS INCLUDING ALL CONDUIT, CABLING, CONNECTIONS, AND BREAKER AT PANEL BOARD NECESSARY TO SERVE SIGNAGE
- UNLESS OTHERWISE STATED, GENERAL CONTRACTOR WILL SUPPLY AND INSTALL ALL SIGNAGE SUPPORT FRAMES, BACKING PANELS, STUDWORK, ETC. IN LINE WITH SIGNAGE CONTRACTOR'S DRAWINGS
- ON REQUEST, SIGNAGE CONTRACTOR WILL SUPPLY SHOP DRAWINGS PRIOR TO FABRICATION TO STARBUCKS CONSTRUCTION MANAGER/PROJECT MANAGER
- SIGNAGE CONTRACTOR TO INSTALL SIGNAGE IN COMPLIANCE WITH APPROVED PROJECT DRAWINGS AND/OR LOCAL APPLICABLE REGULATIONS
- GENERAL CONTRACTOR TO NOTIFY CM/PM IMMEDIATELY IF SHOP DRAWINGS OR INSTALLATION IS IN DISCREPANCY WITH STARBUCKS ARCHITECTURAL DRAWINGS
- GENERAL CONTRACTOR TO CLEAN, PATCH AND REPAIR EXISTING EXTERIOR AS REQUIRED

GENERAL NOTES


- PROVIDE 75MM HIGH BLACK ACRYLIC STORE ADDRESS ON GLAZING OR PER LOCAL JURISDICTIONAL CODE REQUIREMENTS
- CM TO CONFIRM ALL DIMENSIONS ON SITE AND ADVISE STARBUCKS OF ANY CHANGES

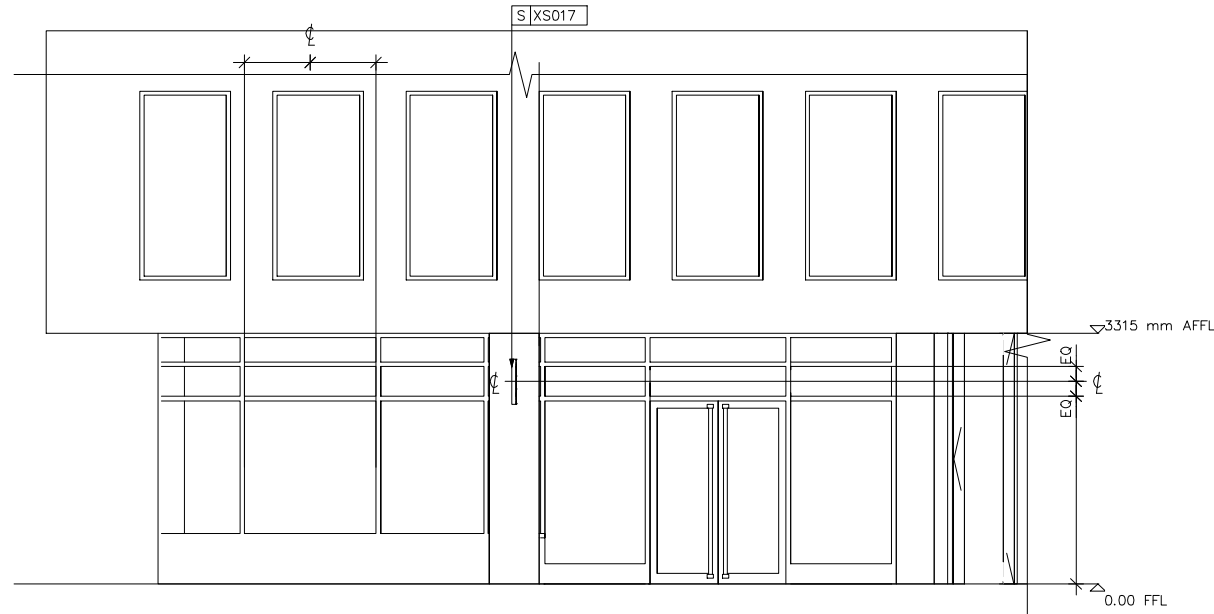

1 PROPOSED EXTERIOR ELEVATION - PRINCESS ST ENTRANCE
Scale: 1:100

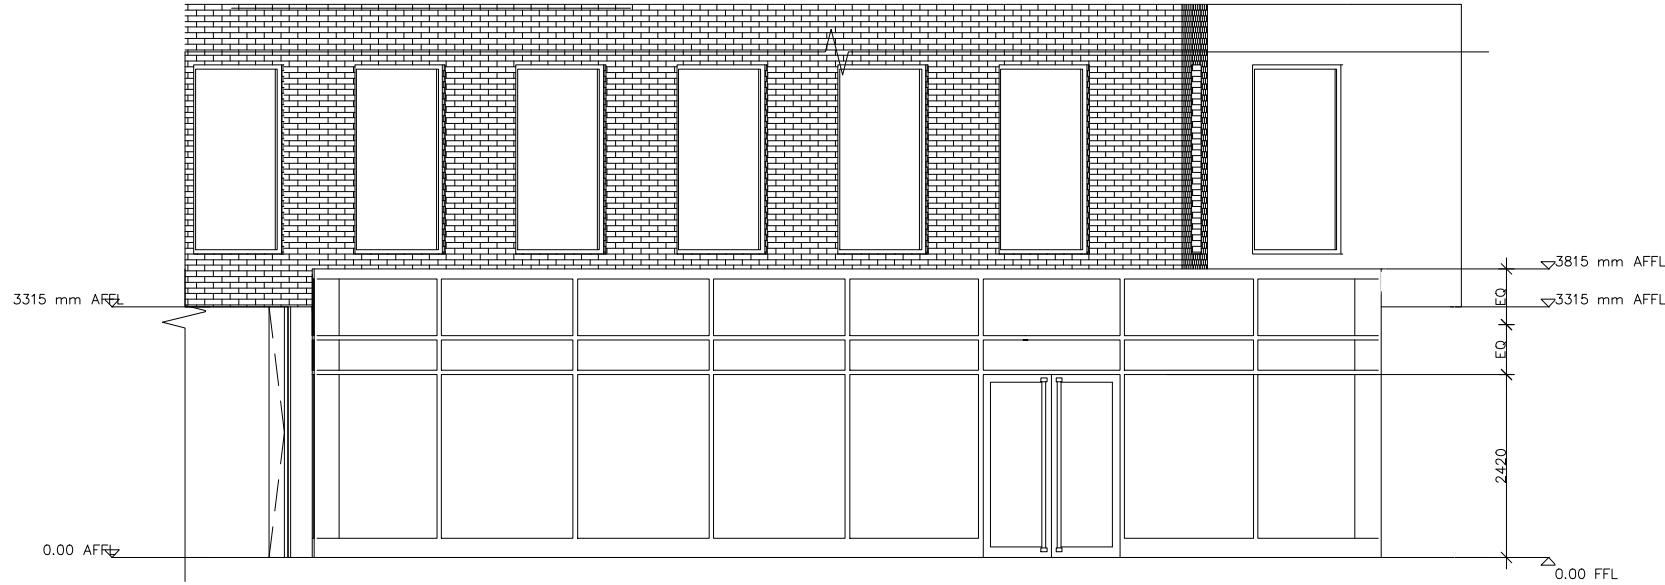

2 PROPOSED EXTERIOR ELEVATION - MANCHESTER NEW SQUARE ENTRANCE
Scale: 1:100

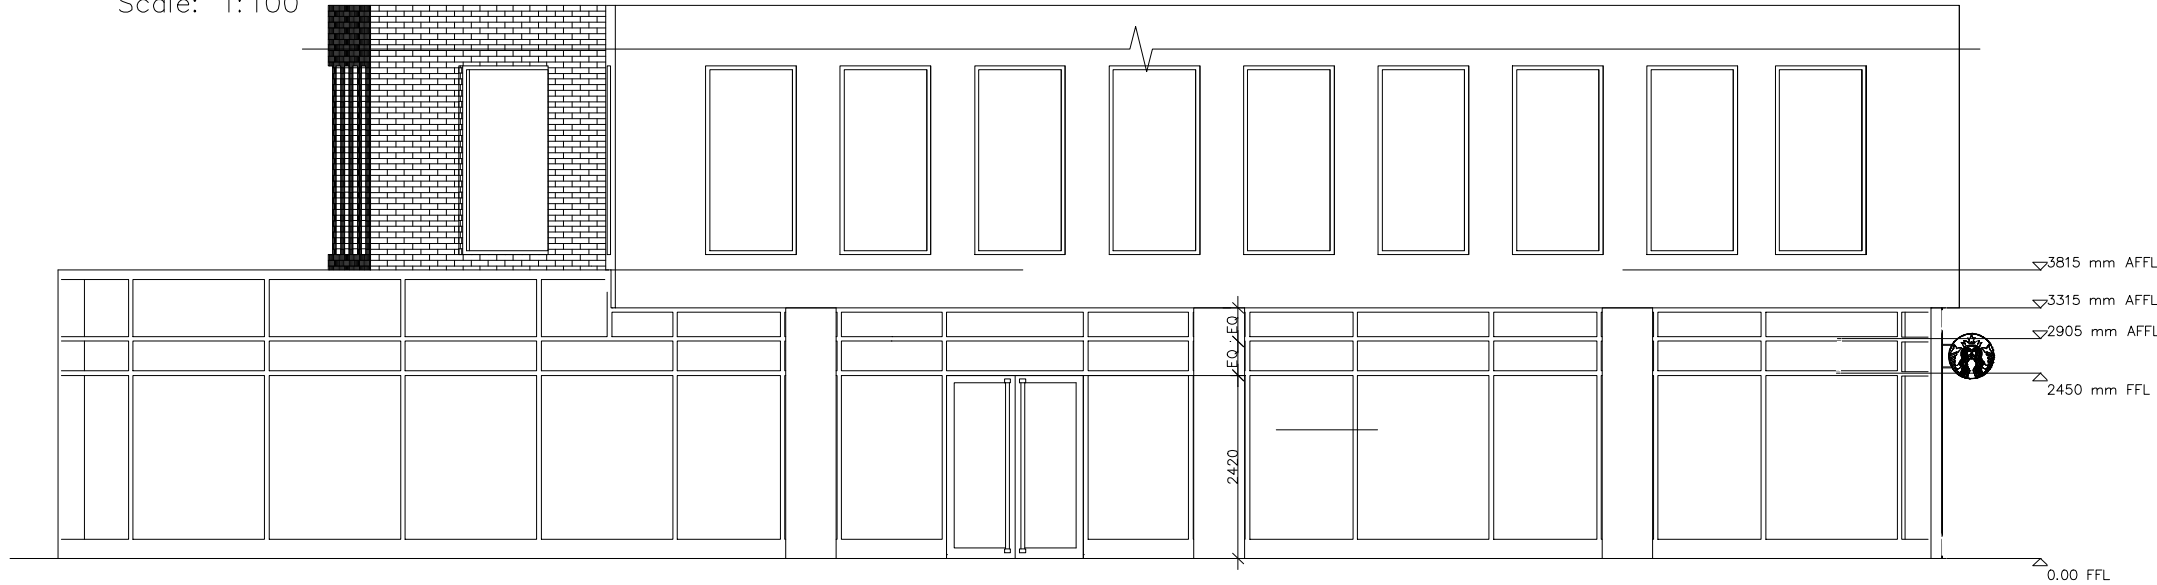

3 PROPOSED EXTERIOR ELEVATION - ROCHDALE CANAL ST TOW PATH
Scale: 1:100



1:100