



PROPOSED FRONT ELEVATION

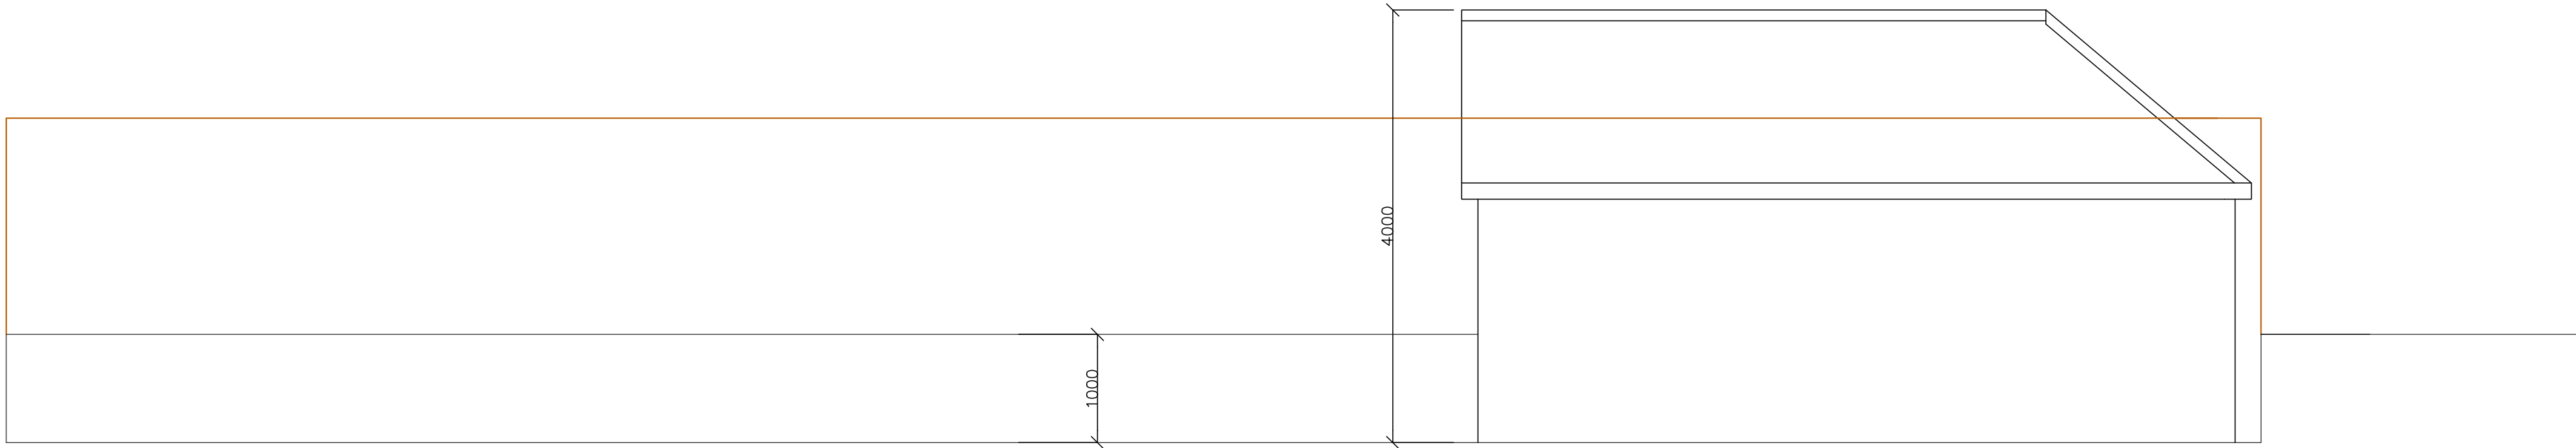


LOCATION PLAN 1:1250




PROPOSED REAR ELEVATION

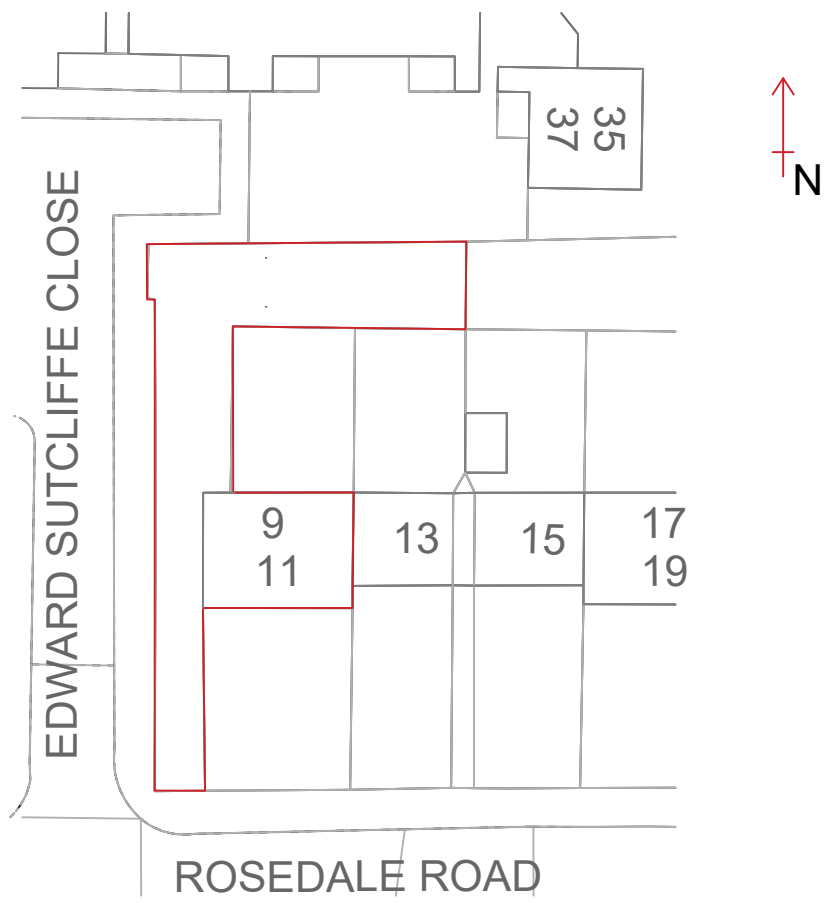


EXISTING SITE PLAN 1:500

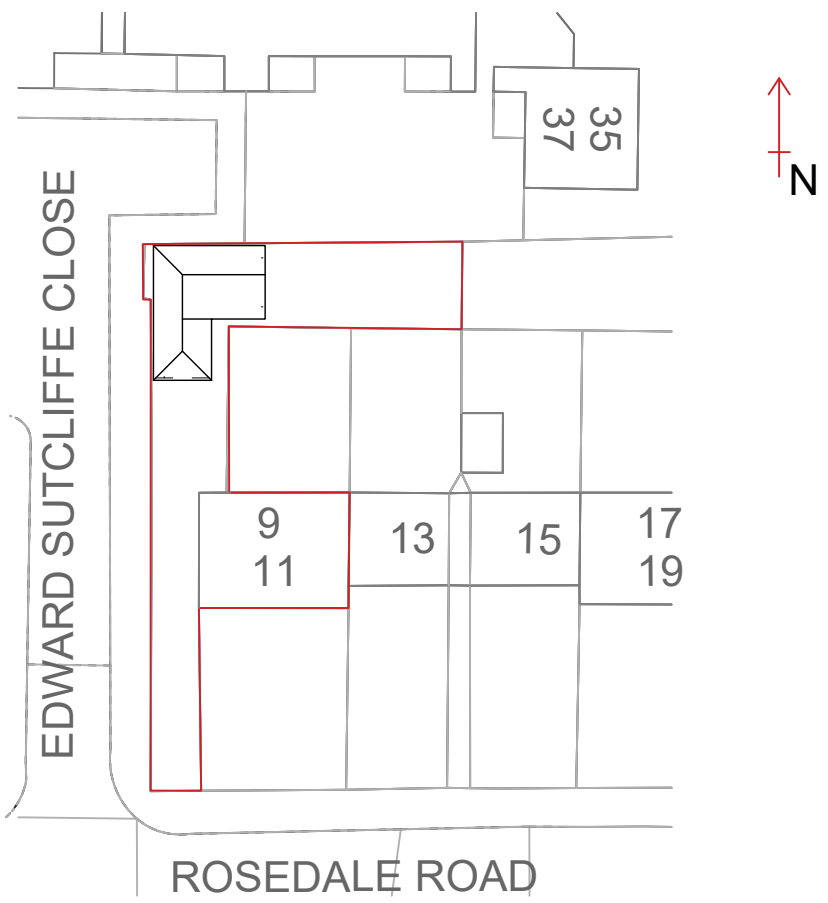

PROPOSED SITE PLAN 1:500

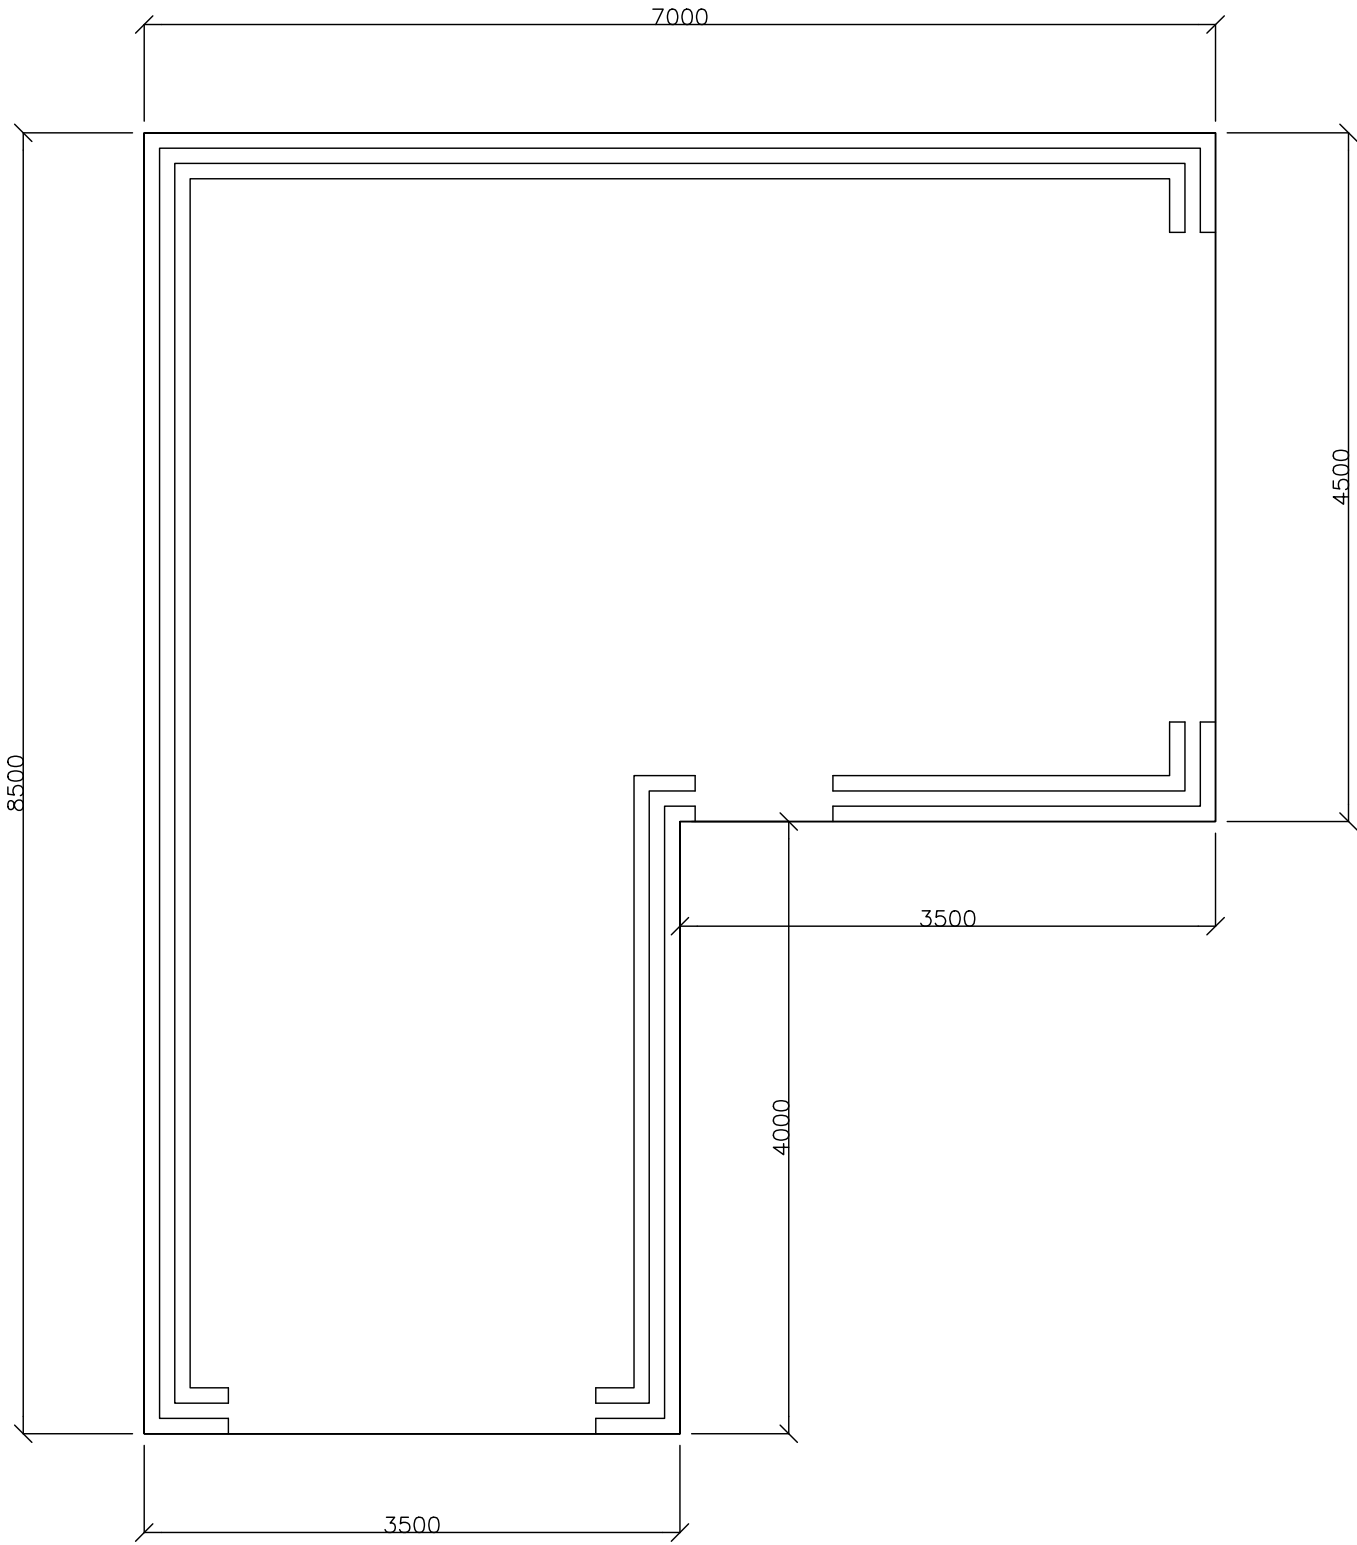


PROPOSED FLOOR PLAN

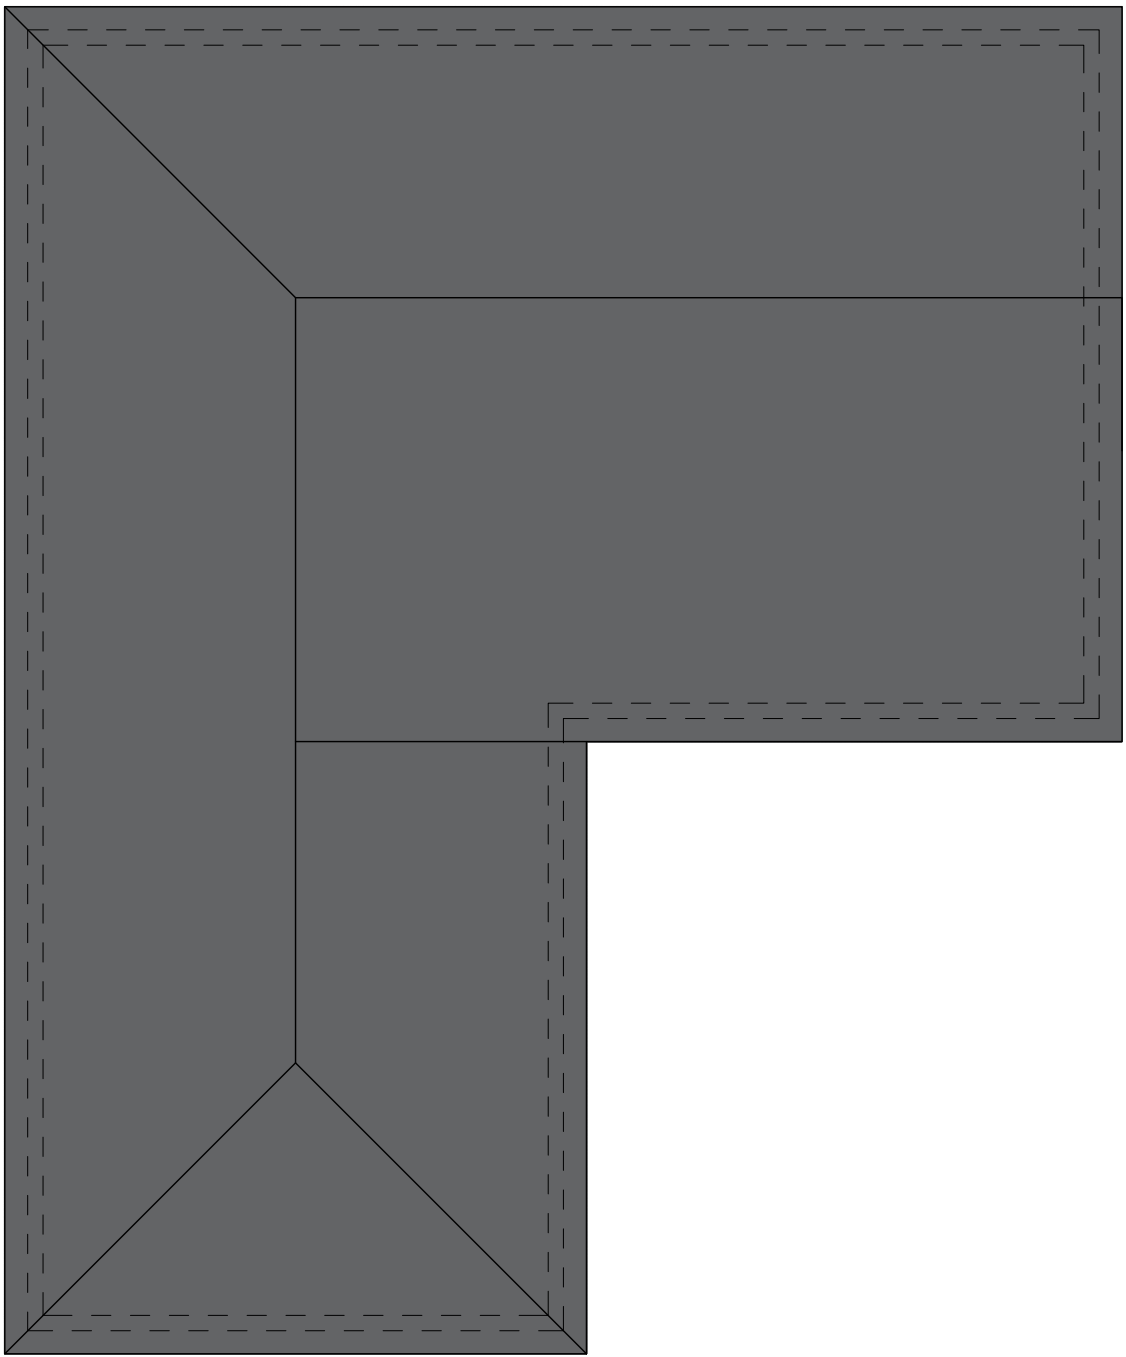

PROPOSED ROOF PLAN



PROPOSED SIDE ELEVATION (EDWARD SUTCLIFFE CLOSE)

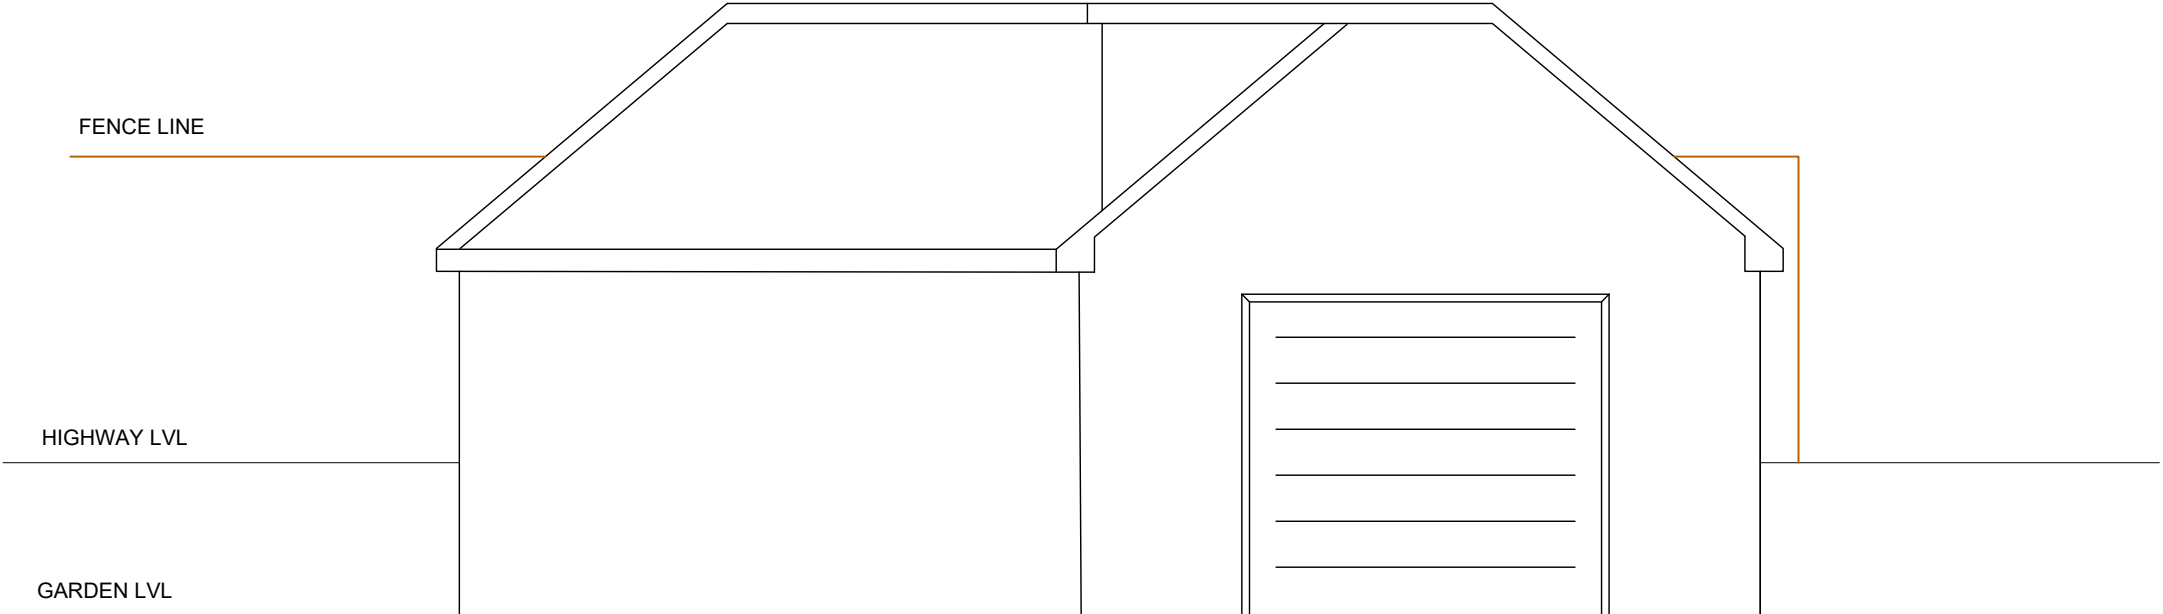

PROPOSED SIDE ELEVATION

A	22.08.22	ISSUED FOR B.REGS
N°	DATE	DESCRIPTION
REVISION		

CLIENT: Mr & Mrs xxxx			
CONTRACT: 9 ROSEDALE ROAD			
DRAWING TITLE: PROPOSED PLANS			
PROJECT N°:		Drg N°:	001 Rev: A
PLANNING:		SCALE:	1/50
BUILDING REGS:		DATE:	13.09.22
TENDER:		DRAWN:	AG
CONSTRUCTION:		CHECKED:	