



LEGEND

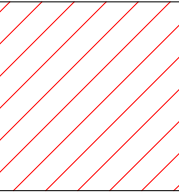


EXTENT OF SOLAR FILM
SPEC: HELIOS SPECTRALLY SELECTIVE EXTERIOR FILM - XHE 70 ER HPR

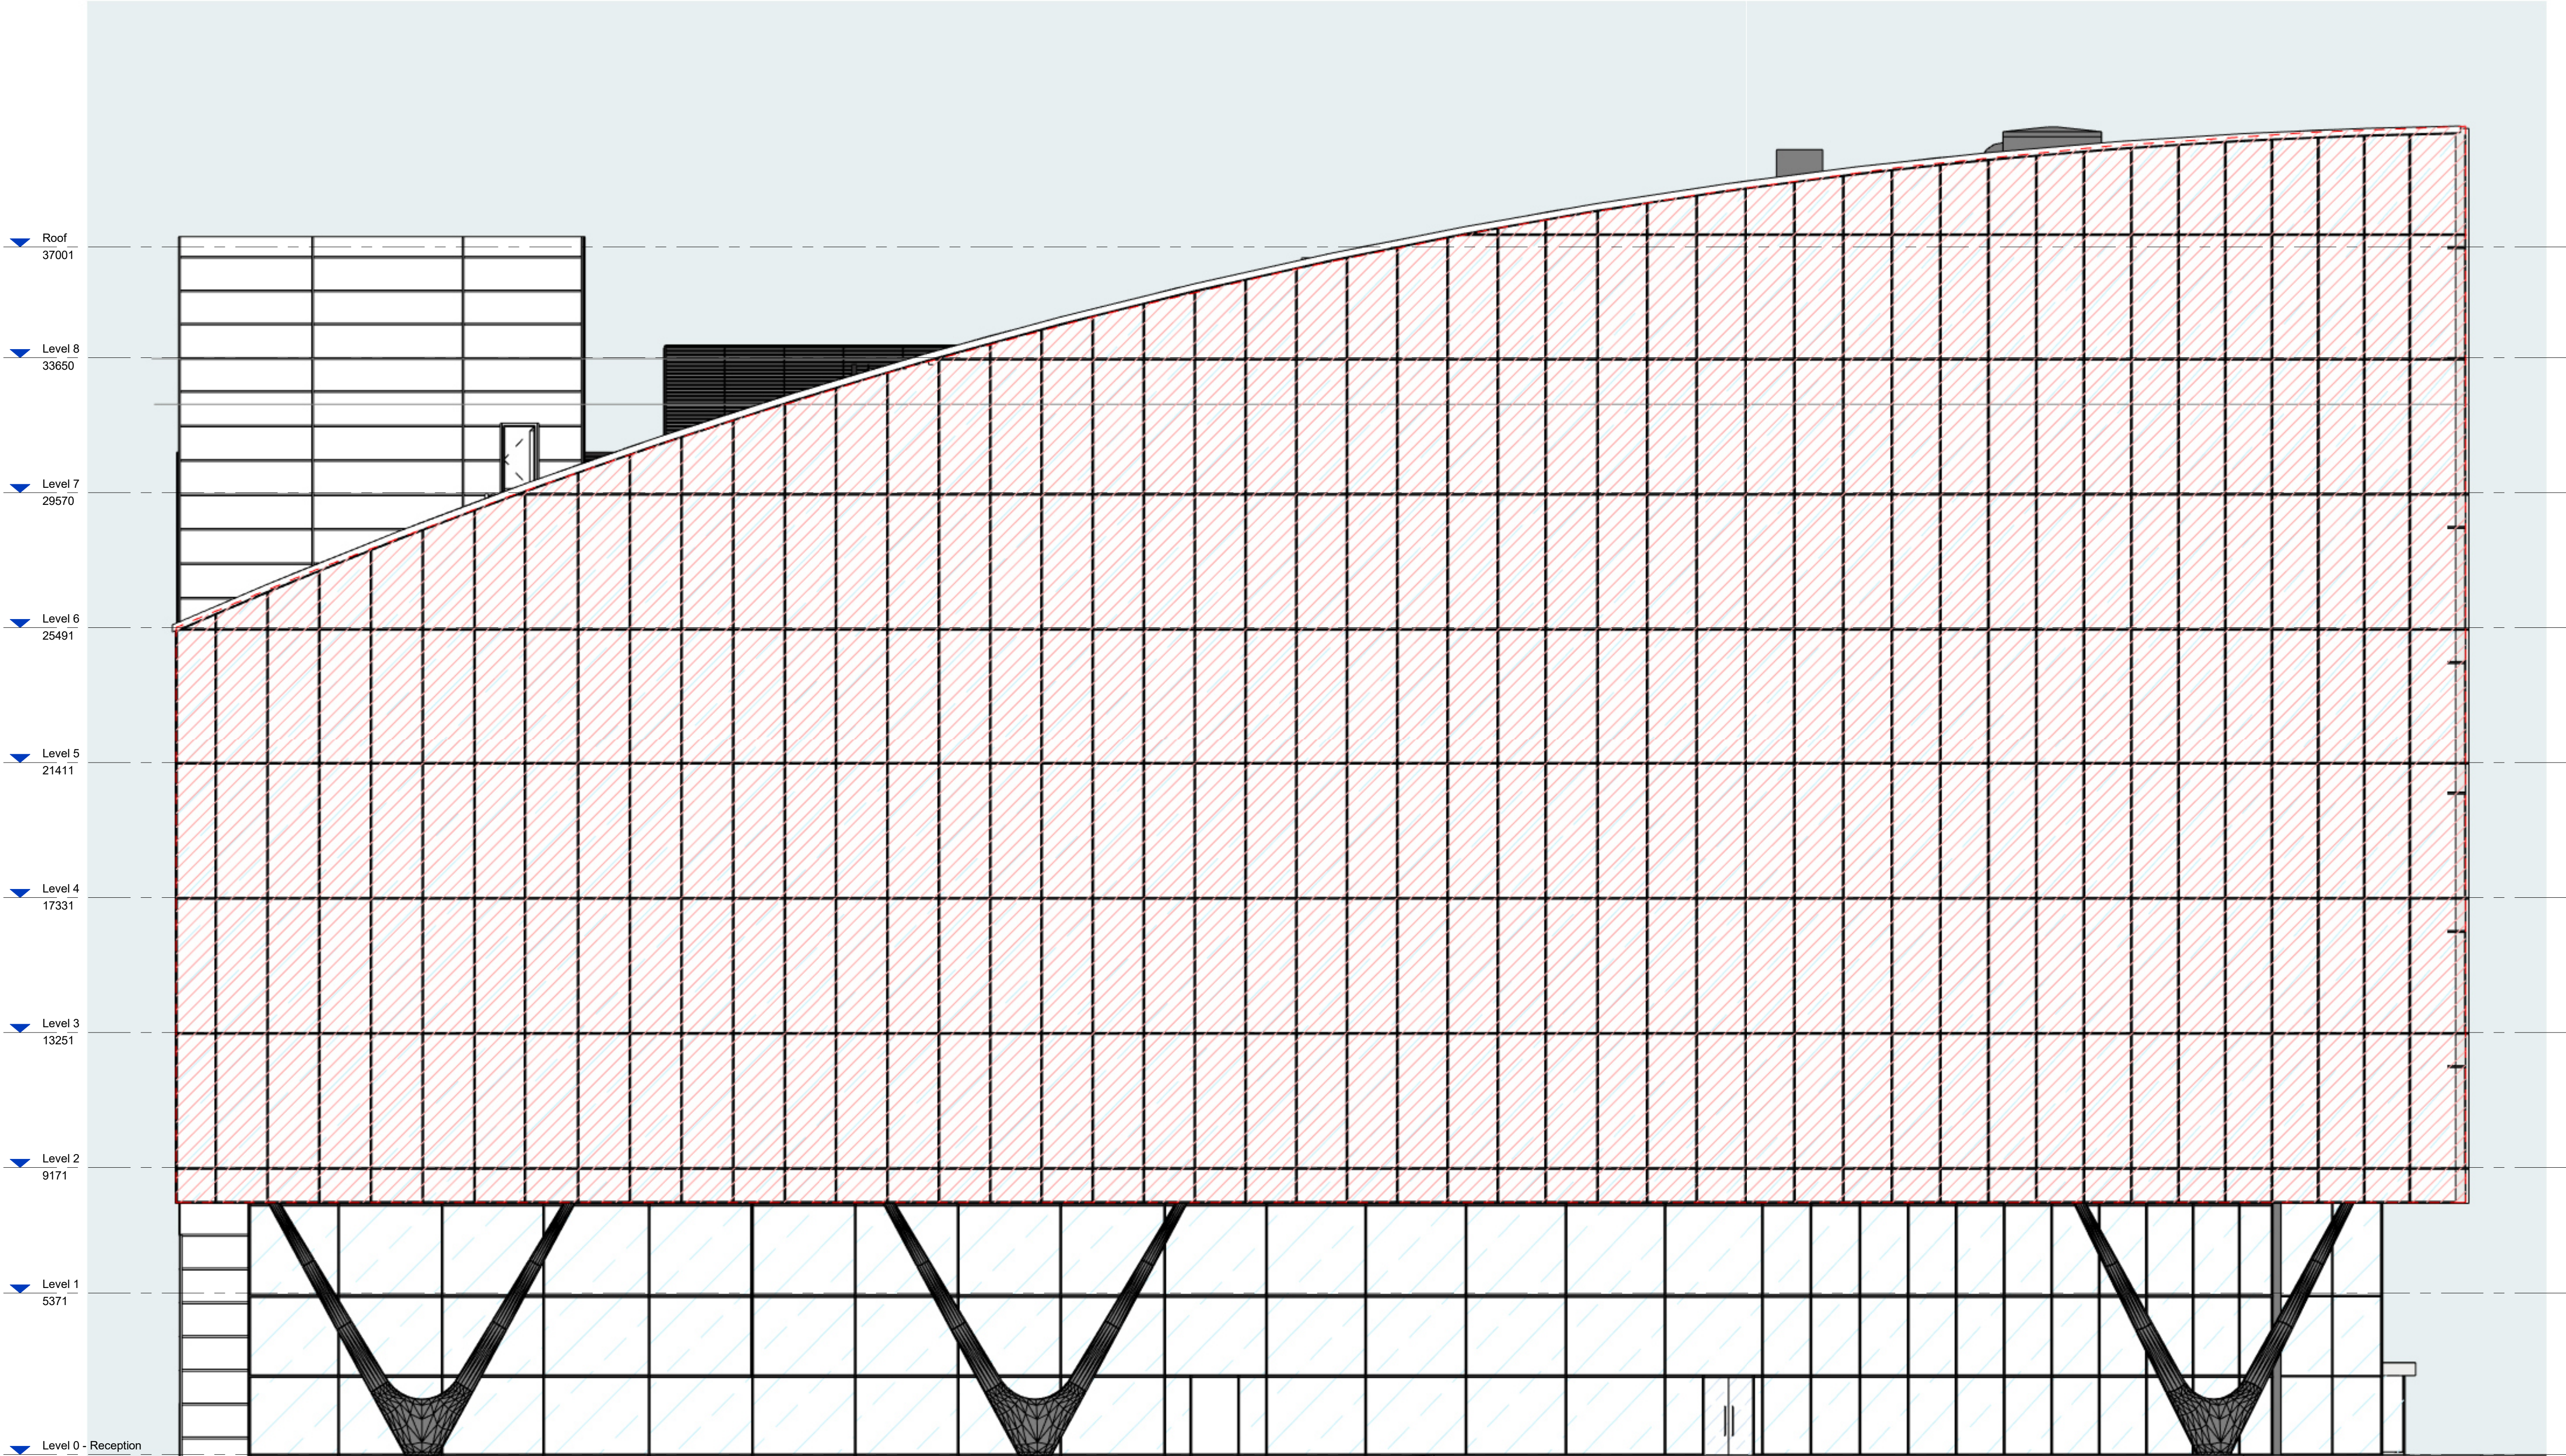

1 South Elevation
1 : 100

	date	description	by	rev.	date	description	by	notes	Project Name	Client	Address	drawing number	rev	drawing title	scale	As indicated
P01	09.12.22	Planning Drawing Issue	OM					- Do not scale drawing - All dimensions to be confirmed on site - Any drawing errors or divergences should be brought to the attention of the originator of this drawing - Drawing to be read in conjunction with MLA Common Requirements Specification	Spinningfields Reoccupation	NatWest Group	Spinningfields Manchester	RBF62-MLA-XX-XX-DR-A-PL-125	P02	Extent of Solar Film	28.06.23	
P02	28.06.23	Updated to Suit Planning Comments	OM									status	Planning	suitability	S2	Elevation
															drawn	OM
															format	A1

 

5 Forbes Street, Edinburgh, EH3 6DE
T 0131 226 6991
michaellaird.co.uk