


All elevations are to be checked on site, any discrepancies are to be reported to the Architect.
Architect's responsibility is to ensure that the elevations are in accordance with the Building Regulations /
Planning Regulations and any other relevant legislation. The Architect is not responsible for the structural work,
ground levels, any discrepancies are to be reported to the Architect before the elevations are
submitted.


All structural components shown are to be checked on site. Details / calculations of structural members
are to be submitted to the Architect for approval.
The drawings to be signed by the Architect.

Architect's responsibility is to ensure that the elevations are in accordance with the Building Regulations /
Planning Regulations and any other relevant legislation. The Architect is not responsible for the structural work,
ground levels, any discrepancies are to be reported to the Architect before the elevations are
submitted.

10/06/2022
10/06/2022
03/02/2024

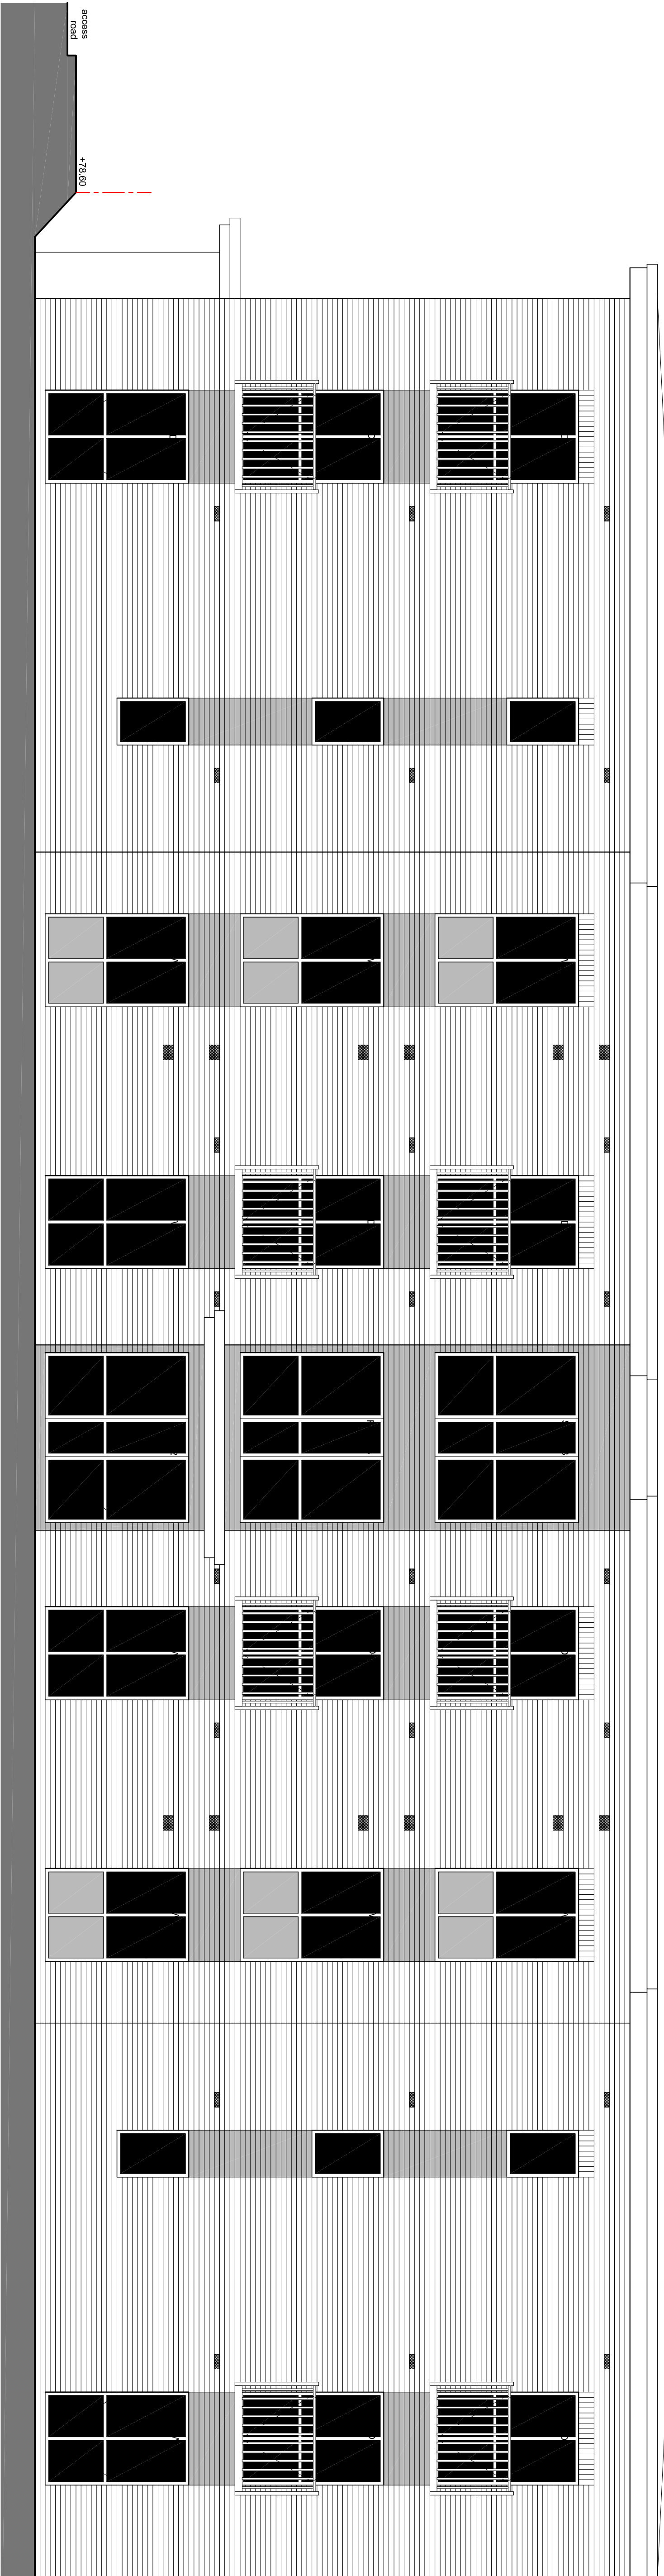

West Elevation

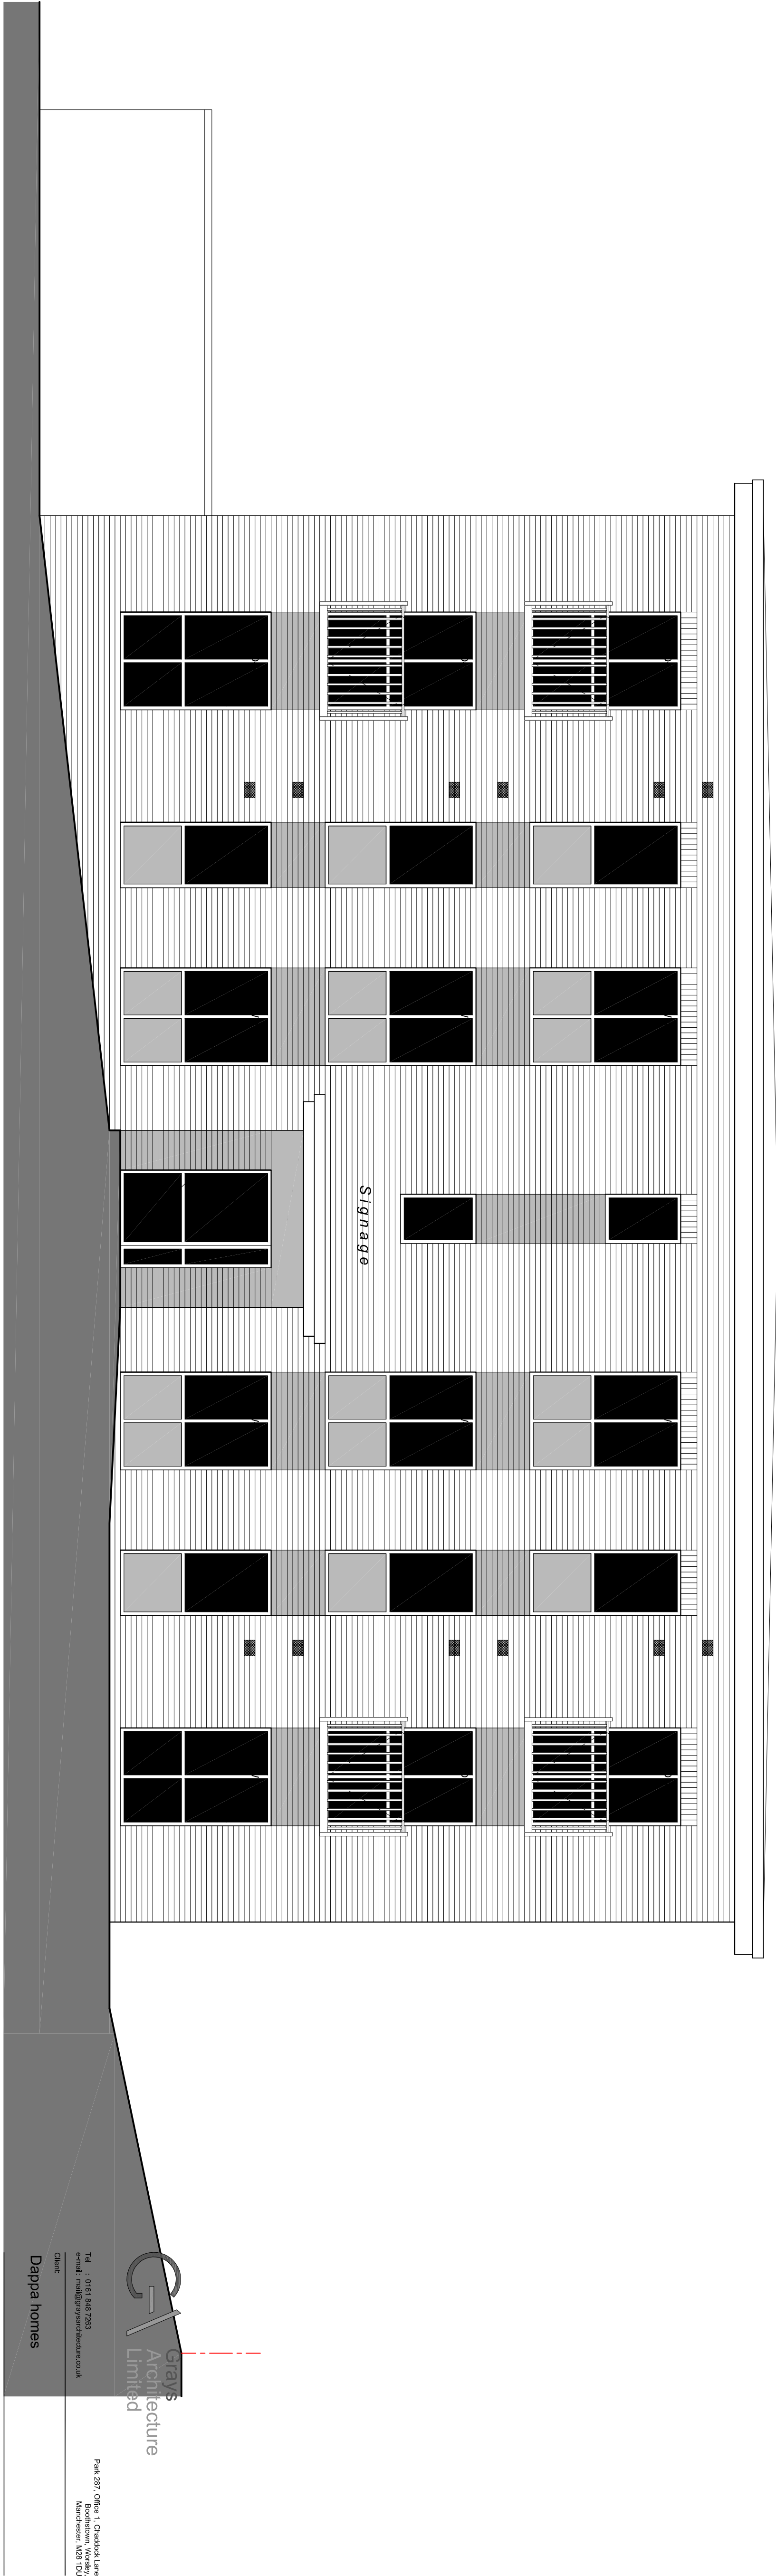

North Elevation

Gray's
Architecture
Limited

Tel: 0181 846 7263
Email: mail@graysarchitecture.co.uk
Client: Dappa homes

Plot 207, Office 1, Dapdun Lane
Southdown, Woking,
Surrey, GU24 0PU

Project:
Whitehouse Club, Middleton Road, Crumpsall,
M8 4JZ

Drawing Title:

Proposed North and West Elevations

Scale:

1:50 @ A1 June 2022

Drawing No:

4050/271

Revision:

C