


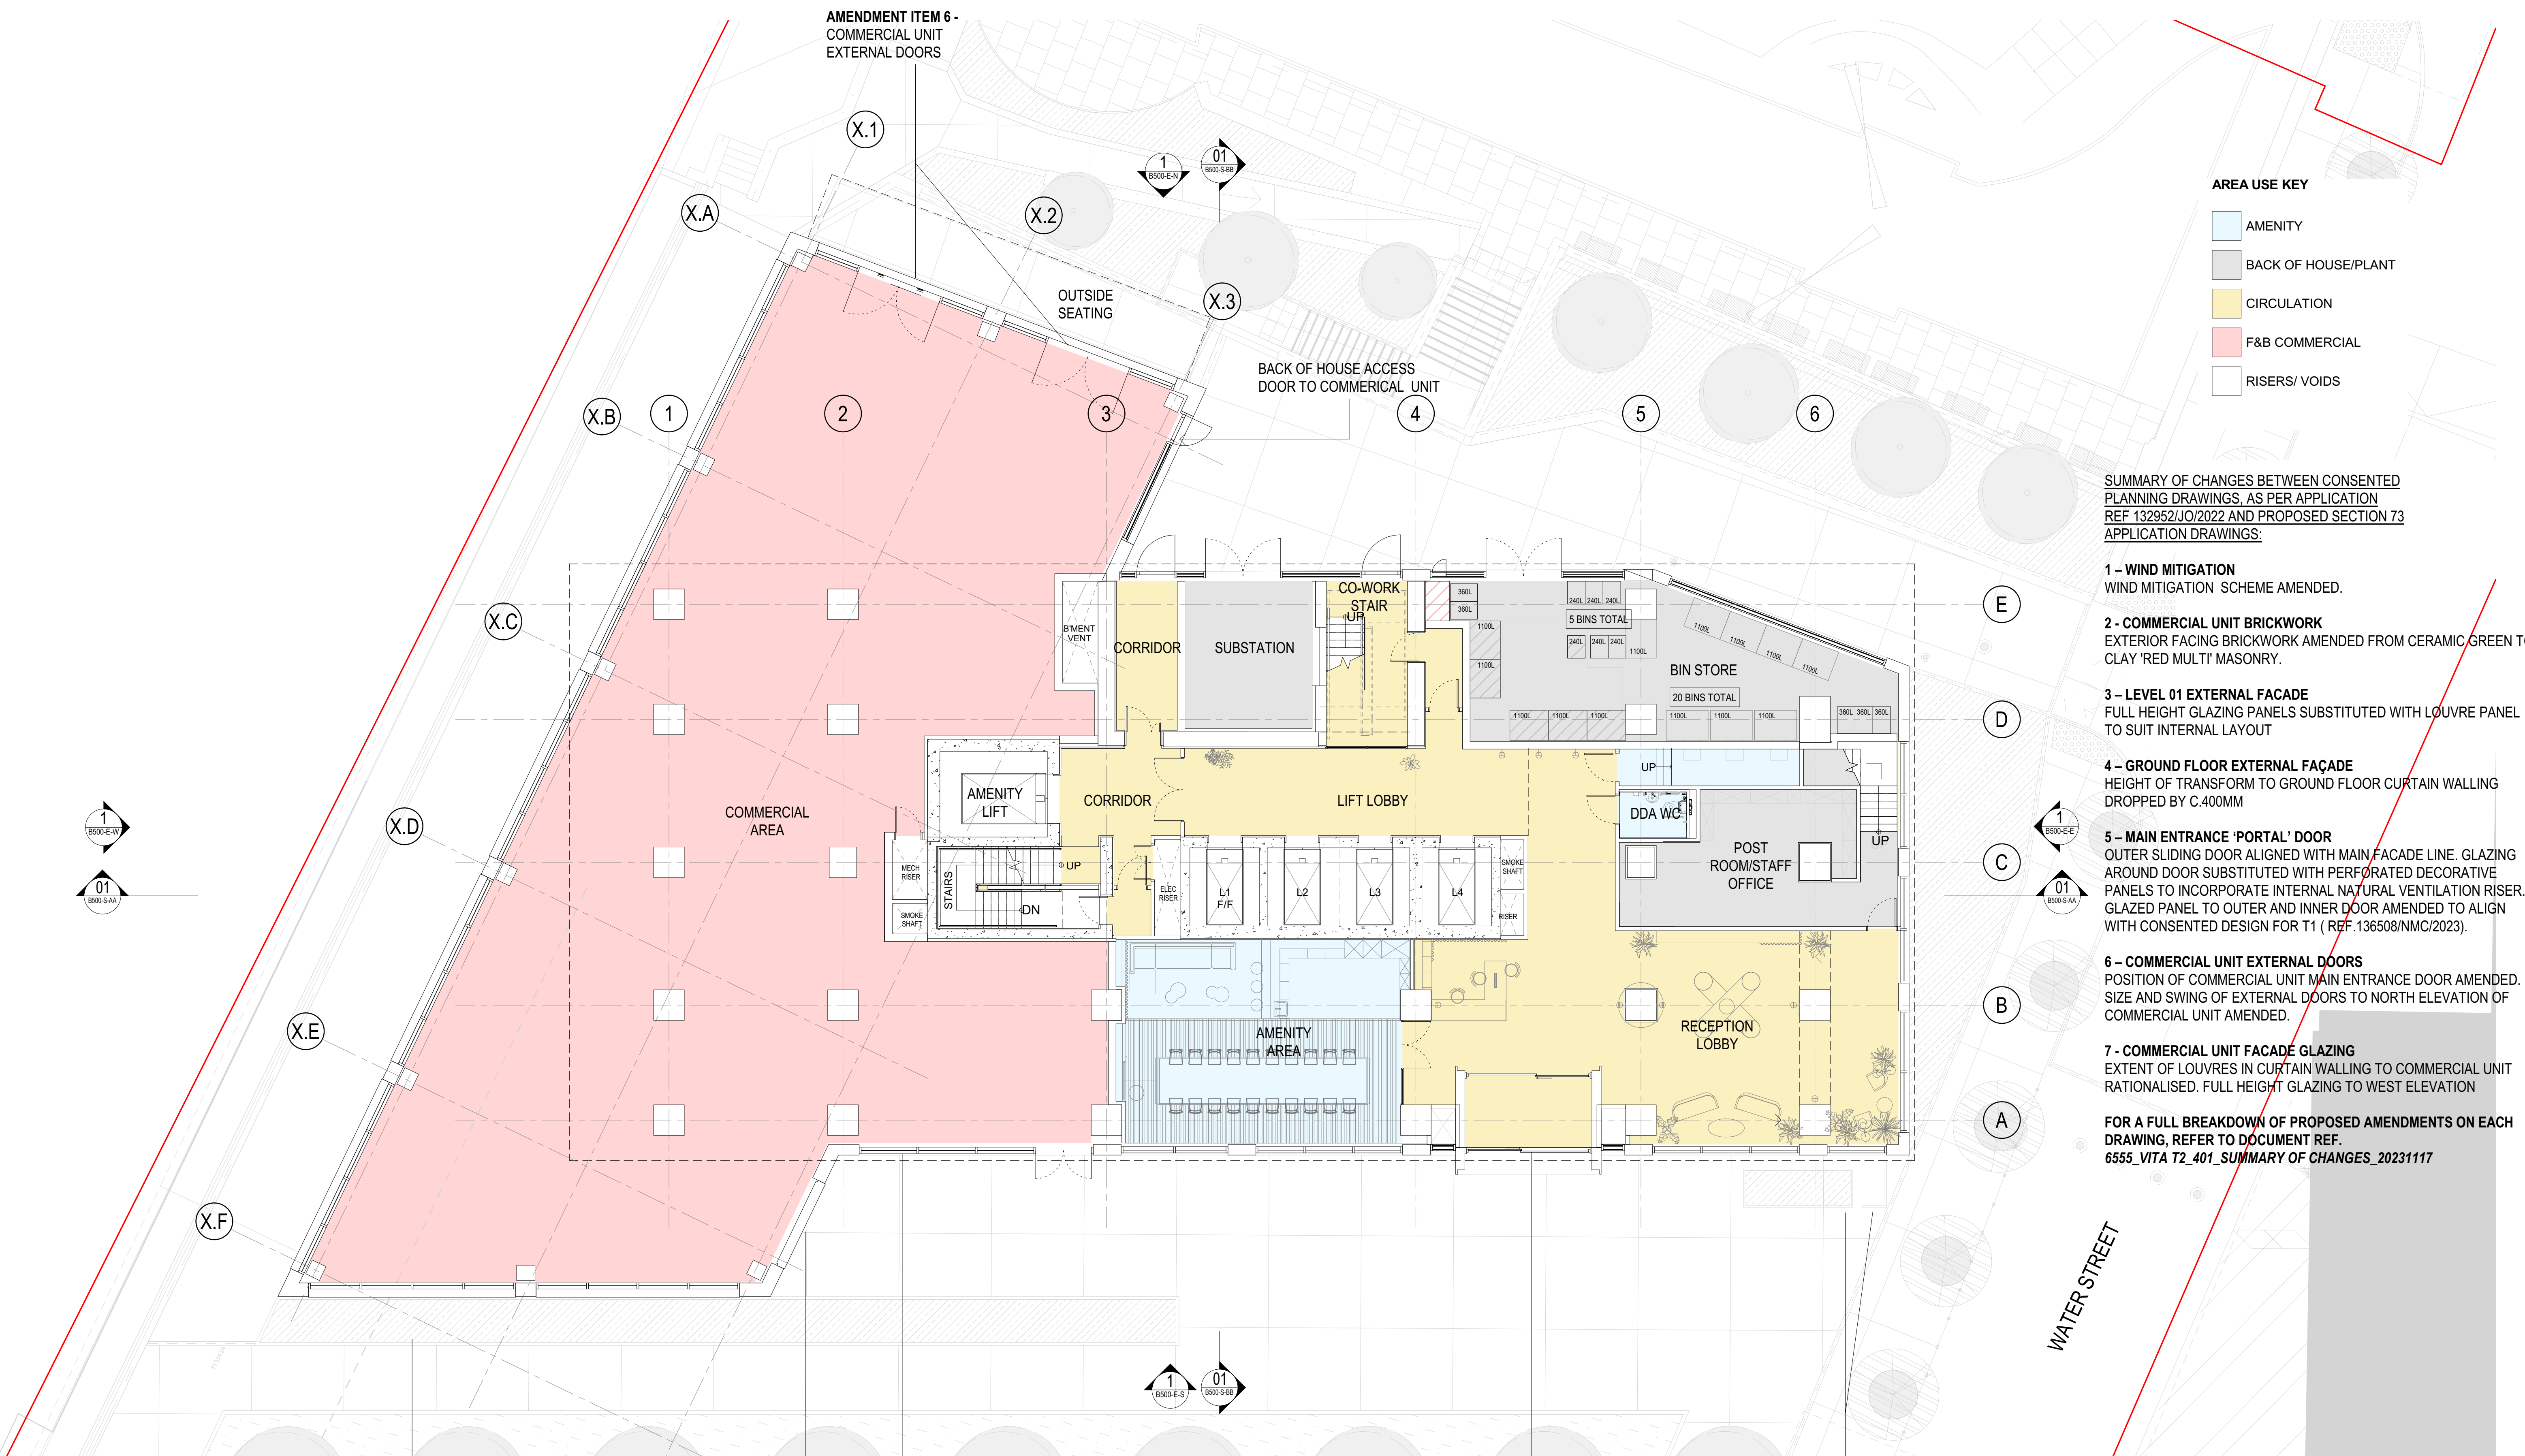

- AREA USE KEY**
- AMENITY
 - BACK OF HOUSE/PLANT
 - CIRCULATION
 - F&B COMMERCIAL
 - RISERS/ VOIDS

- SUMMARY OF CHANGES BETWEEN CONSENTED PLANNING DRAWINGS, AS PER APPLICATION REF 132952/J0/2022 AND PROPOSED SECTION 73 APPLICATION DRAWINGS:**
- 1 - WIND MITIGATION**
WIND MITIGATION SCHEME AMENDED.
 - 2 - COMMERCIAL UNIT BRICKWORK**
EXTERIOR FACING BRICKWORK AMENDED FROM CERAMIC GREEN TO CLAY 'RED MULTI' MASONRY.
 - 3 - LEVEL 01 EXTERNAL FACADE**
FULL HEIGHT GLAZING PANELS SUBSTITUTED WITH LOUVRE PANEL TO SUIT INTERNAL LAYOUT
 - 4 - GROUND FLOOR EXTERNAL FAÇADE**
HEIGHT OF TRANSFORM TO GROUND FLOOR CURTAIN WALLING DROPPED BY C.400MM
 - 5 - MAIN ENTRANCE 'PORTAL' DOOR**
OUTER SLIDING DOOR ALIGNED WITH MAIN FACADE LINE. GLAZING AROUND DOOR SUBSTITUTED WITH PERFORATED DECORATIVE PANELS TO INCORPORATE INTERNAL NATURAL VENTILATION RISER. GLAZED PANEL TO OUTER AND INNER DOOR AMENDED TO ALIGN WITH CONSENTED DESIGN FOR T1 (REF.136508/NMC/2023).
 - 6 - COMMERCIAL UNIT EXTERNAL DOORS**
POSITION OF COMMERCIAL UNIT MAIN ENTRANCE DOOR AMENDED. SIZE AND SWING OF EXTERNAL DOORS TO NORTH ELEVATION OF COMMERCIAL UNIT AMENDED.
 - 7 - COMMERCIAL UNIT FACADE GLAZING**
EXTENT OF LOUVRES IN CURTAIN WALLING TO COMMERCIAL UNIT RATIONALISED. FULL HEIGHT GLAZING TO WEST ELEVATION
- FOR A FULL BREAKDOWN OF PROPOSED AMENDMENTS ON EACH DRAWING, REFER TO DOCUMENT REF. 6555_VITA T2_401_SUMMARY OF CHANGES_20231117**

- AMENDMENT ITEM 1 - WIND MITIGATION
- AMENDMENT ITEM 6 - COMMERCIAL UNIT EXTERNAL DOORS
- AMENDMENT ITEM 4 - GROUND FLOOR EXTERNAL FACADE
- AMENDMENT ITEM 5 - MAIN ENTRANCE 'PORTAL' DOOR
- AMENDMENT ITEM 1 - WIND MITIGATION

<table><tr><th>No.</th><th>Date</th><th>Dwn</th><th>Chk</th><th>App</th><th>Revision or reason for issue</th></tr><tr><td>A</td><td>20200313</td><td>PT</td><td>PT</td><td>JR</td><td>ISSUED FOR INFORMATION - DESIGN FREEZE First Issue</td></tr><tr><td>B</td><td>20200320</td><td>PT</td><td>PT</td><td>JR</td><td>ISSUED FOR PLANNING</td></tr><tr><td>C</td><td>20200327</td><td>PT</td><td>PT</td><td>JR</td><td>ISSUED FOR PLANNING</td></tr><tr><td>D</td><td>20200327</td><td>GS</td><td>GS</td><td>JR</td><td>ISSUED FOR PLANNING</td></tr><tr><td>E</td><td>20211014</td><td>JG</td><td>ML</td><td>JR</td><td>ISSUED FOR PLANNING</td></tr><tr><td>F</td><td>20211117</td><td>JG</td><td>GS</td><td>JR</td><td>ISSUED FOR PLANNING</td></tr><tr><td>G</td><td>20211130</td><td>JG</td><td>GS</td><td>JR</td><td>ISSUED FOR PLANNING</td></tr><tr><td>H</td><td>20220114</td><td>ML</td><td>GS</td><td>JR</td><td>ISSUED FOR PLANNING</td></tr><tr><td>J</td><td>20231117</td><td>SC</td><td>GS</td><td>JR</td><td>ISSUED FOR PLANNING</td></tr></table>						No.	Date	Dwn	Chk	App	Revision or reason for issue	A	20200313	PT	PT	JR	ISSUED FOR INFORMATION - DESIGN FREEZE First Issue	B	20200320	PT	PT	JR	ISSUED FOR PLANNING	C	20200327	PT	PT	JR	ISSUED FOR PLANNING	D	20200327	GS	GS	JR	ISSUED FOR PLANNING	E	20211014	JG	ML	JR	ISSUED FOR PLANNING	F	20211117	JG	GS	JR	ISSUED FOR PLANNING	G	20211130	JG	GS	JR	ISSUED FOR PLANNING	H	20220114	ML	GS	JR	ISSUED FOR PLANNING	J	20231117	SC	GS	JR	ISSUED FOR PLANNING	KEY: PLANNING APPLICATION BOUNDARY		General Notes Do not scale from drawing. Use marked dimensions. To be read in conjunction with all other Consultant's drawings. The Architect to be immediately notified of any discrepancies. Copyright on this drawing retained by the Architect.		Client VITA Select Property Group The Box, Horseshoe Lane Alderley Edge, SK9 7QP Telephone +44 (0) 207 123 4000 Facsimile +44 (0) 161 332 7718 Email info@selectproperty.com		DENTON CORKER MARSHALL Architect Denton Corker Marshall LLP 4th Floor, 6 St Ann's Passage Old Exchange Buildings, Manchester M2 6BE Telephone 0161 834 3511 Email mail@dentoncorkermarshall.co.uk		Project Title T2 VITA LIVING, ST. JOHNS Scale / North Point 1:100 @ A1 0 1 2 3 5M 1:200 @ A3		Drawing Title GROUND FLOOR PLAN <table><tr><td>Drawing Number</td><td>Revision</td></tr><tr><td>6555-P-B500-P-00</td><td>J</td></tr><tr><td>Drawing Status</td><td>PLANNING</td></tr></table>		Drawing Number	Revision	6555-P-B500-P-00	J	Drawing Status	PLANNING
No.	Date	Dwn	Chk	App	Revision or reason for issue	
A	20200313	PT	PT	JR	ISSUED FOR INFORMATION - DESIGN FREEZE First Issue	
B	20200320	PT	PT	JR	ISSUED FOR PLANNING	
C	20200327	PT	PT	JR	ISSUED FOR PLANNING	
D	20200327	GS	GS	JR	ISSUED FOR PLANNING	
E	20211014	JG	ML	JR	ISSUED FOR PLANNING	
F	20211117	JG	GS	JR	ISSUED FOR PLANNING	
G	20211130	JG	GS	JR	ISSUED FOR PLANNING	
H	20220114	ML	GS	JR	ISSUED FOR PLANNING	
J	20231117	SC	GS	JR	ISSUED FOR PLANNING	
Drawing Number	Revision	
6555-P-B500-P-00	J	
Drawing Status	PLANNING	