
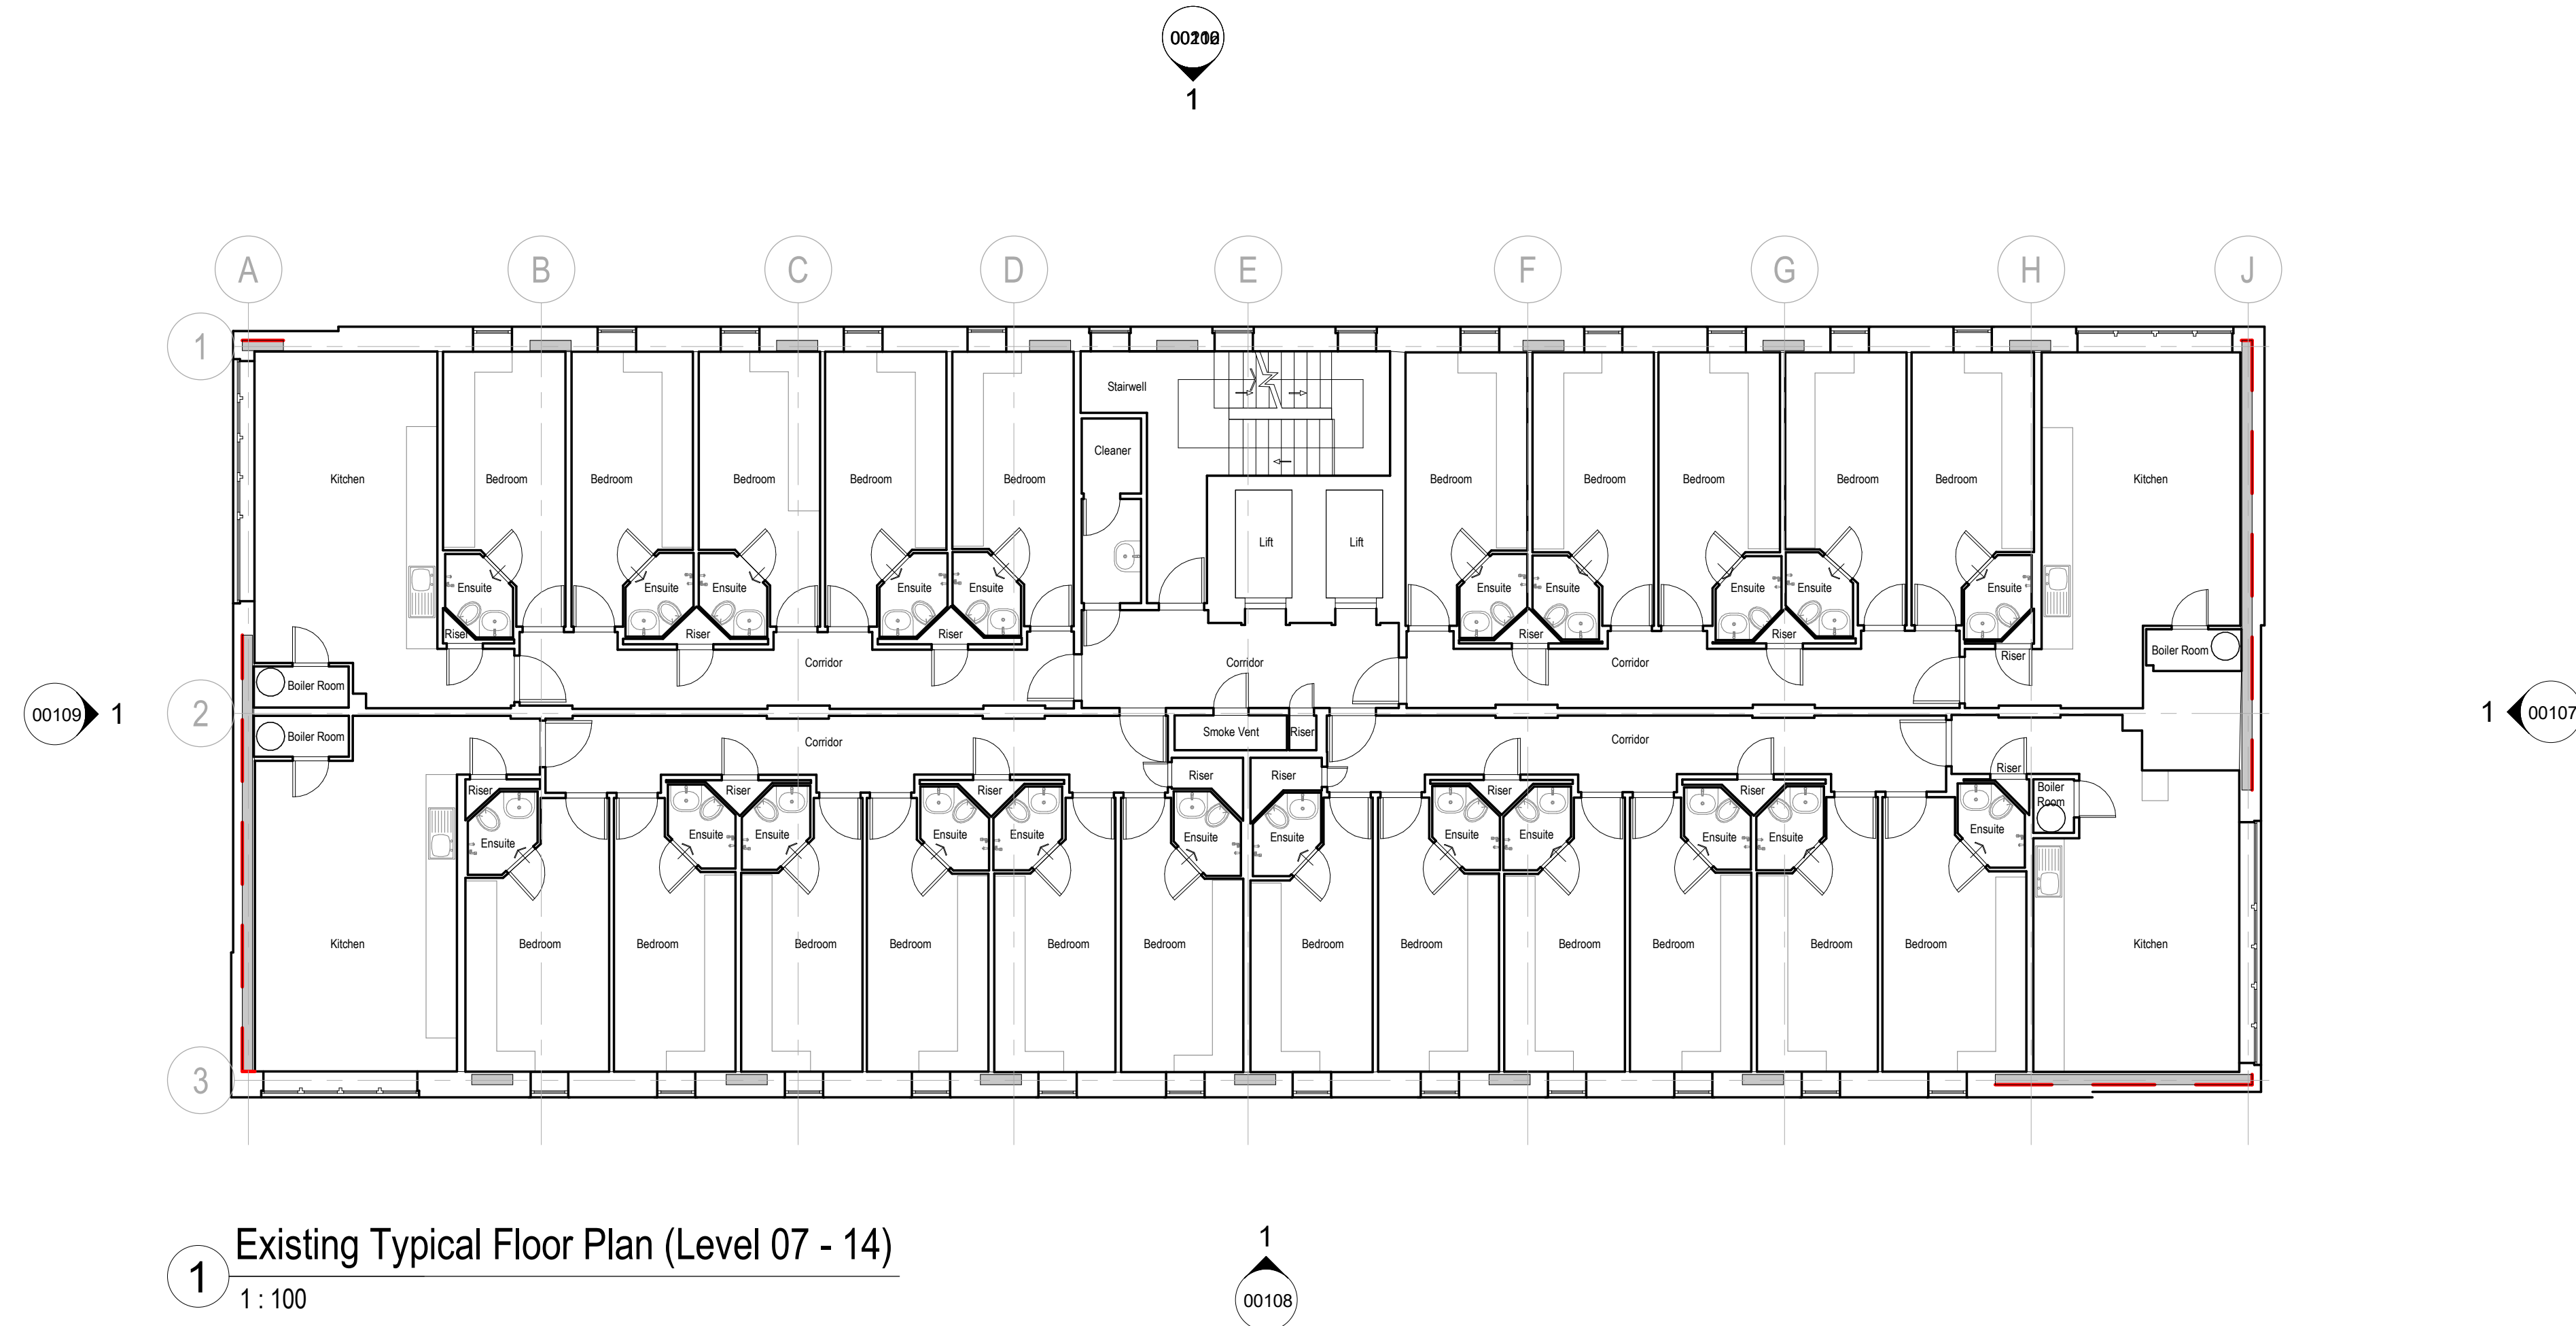


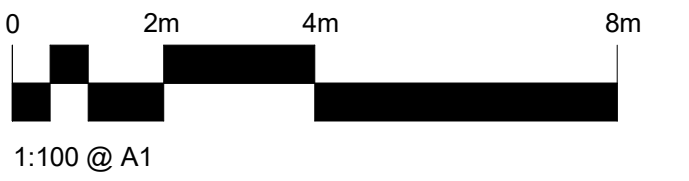

Existing Typical Floor Plan (Level 07 - 14)

KEY

Existing concrete shear
Wall

Existing Ancon brick support channels casted into concrete slab edges

P01	Issued for Planning	22/03/2024	SA	GW
PLANNING				
Revision	Description	Date	Drawn	Checked

Halliday Meecham Architects Limited

111 Piccadilly Manchester M1 2HY
+44 (0)161 661 5566

4 Devonshire Street London W1W 5DT
+44 (0)203 440 5175

hma@hallidaymeecham.com
www.hallidaymeecham.com



Client:	University of Manchester
Project:	George Kenyon Recladding
Phase/ Location:	Wilton St, Manchester M13 9PY
Drawing:	Existing Level 07-14 Floor Plan

Scale @ A1 1:100	Scale @ A3 1:200	Date: 22/03/2024	Drawn: SA	Checked: GW	Job No. 5652	Drawing No. 00104
Drawing Ref. 5652-HMA-GKH-XX-DR-A-00104						Revision P01