

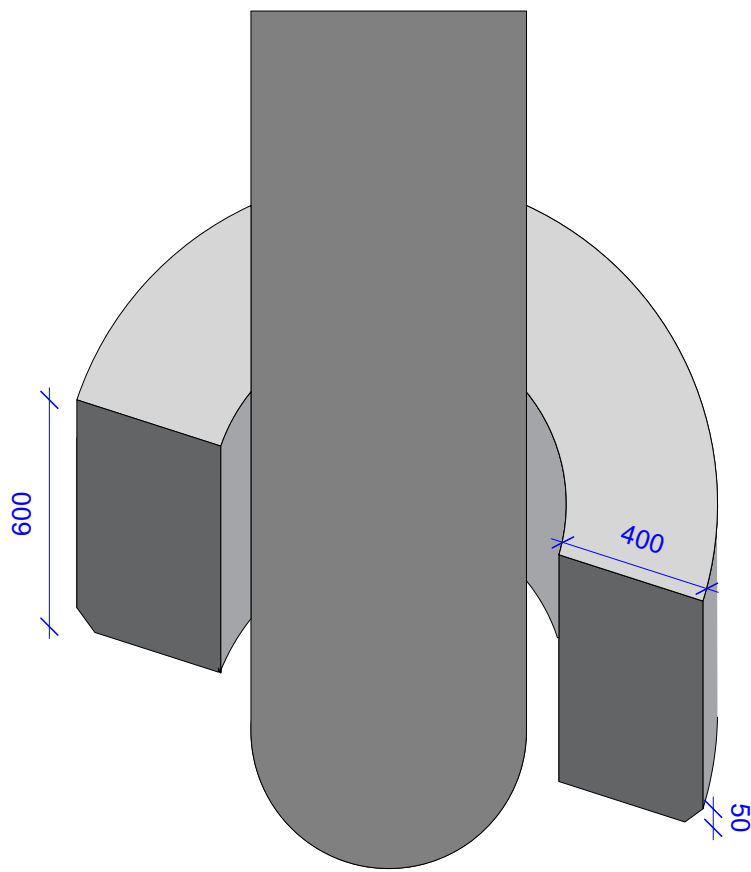



Design Intent: Provide Fabrication Drawings for Landscape Architects Approval

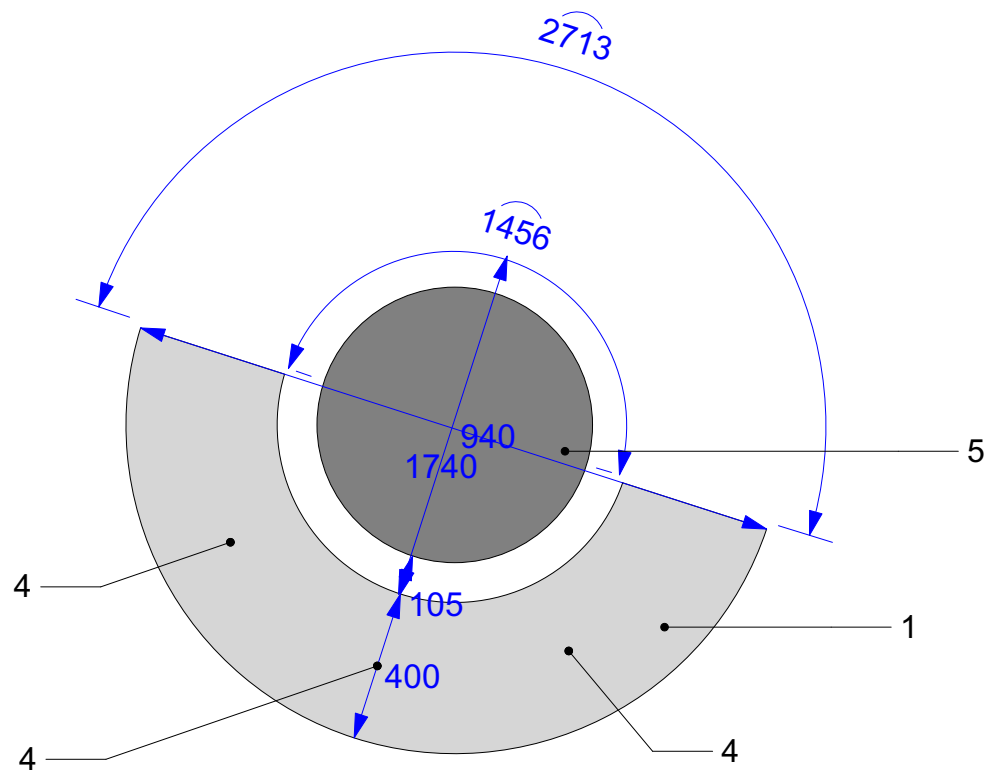


1 Solid Granite Half Moon Rings - Axonometric View
Scale: 1:20

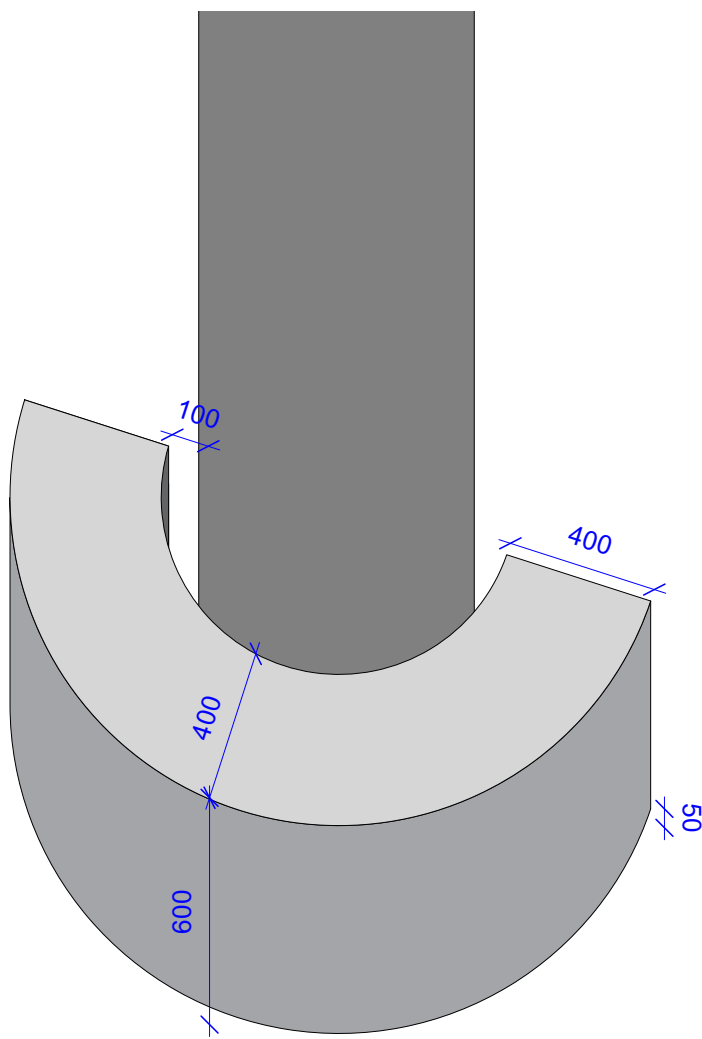


2 Solid Granite Half Moon Rings - Plan View
Scale: 1:20

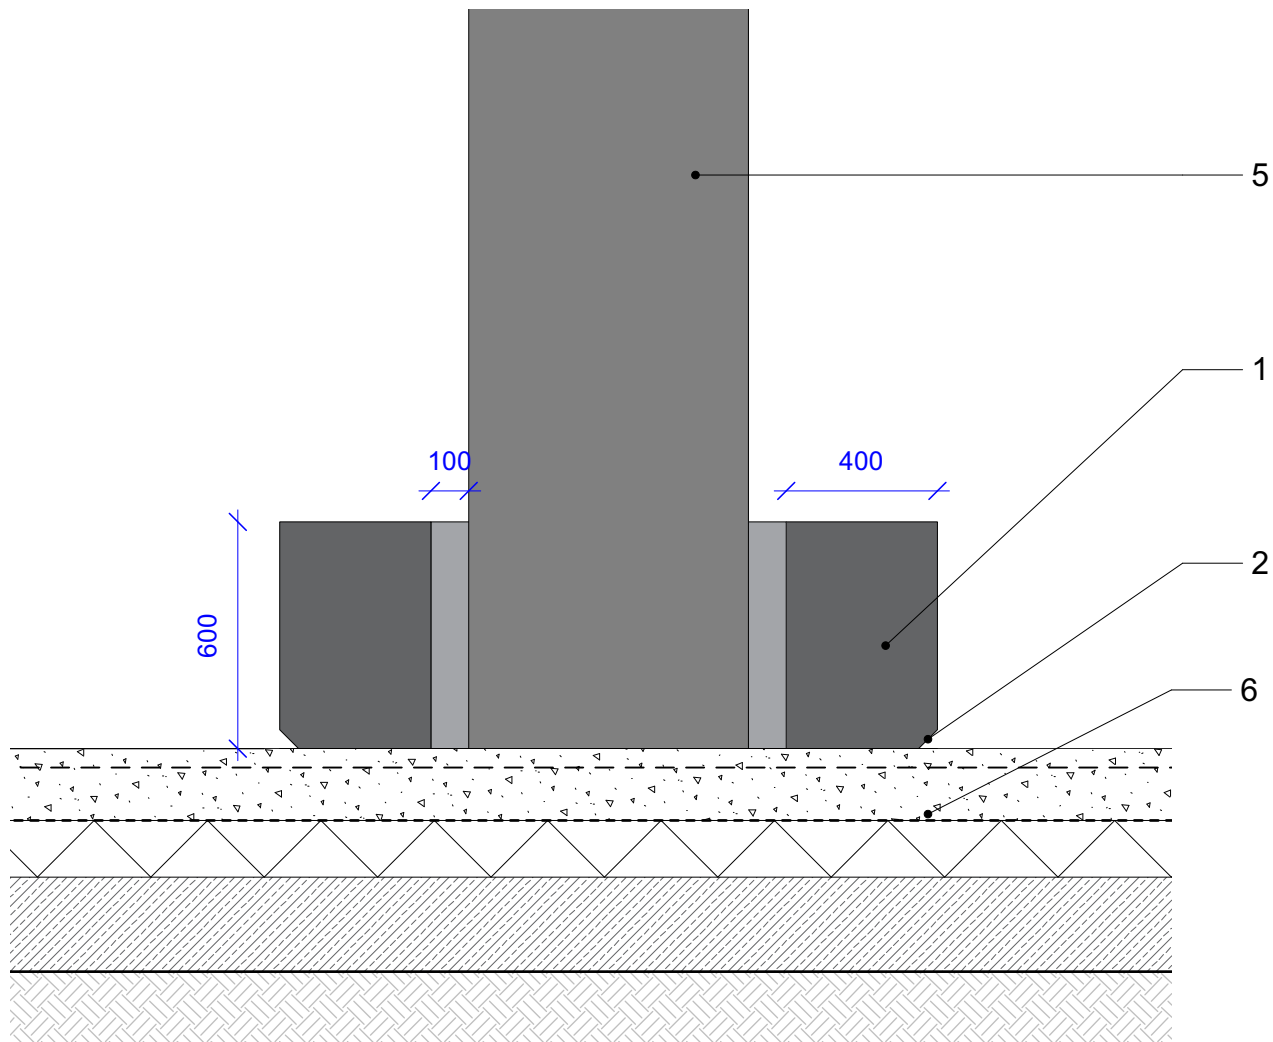

3 Solid Granite Half Moon Rings - Back Elevation
Scale: 1:20

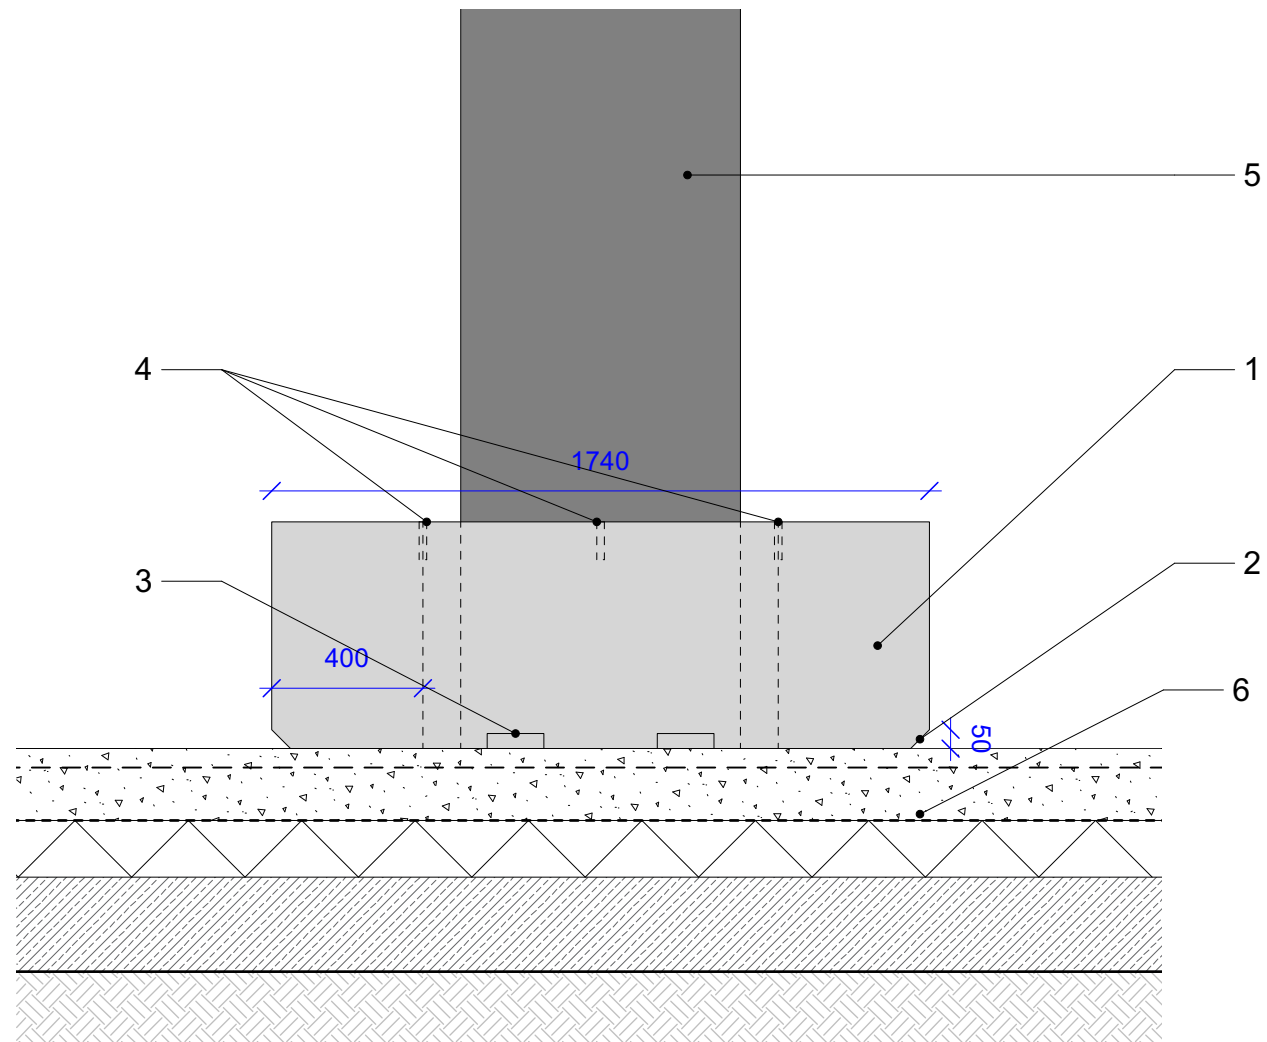


4 Solid Granite Half Moon Rings - Front Elevation
Scale: 1:20

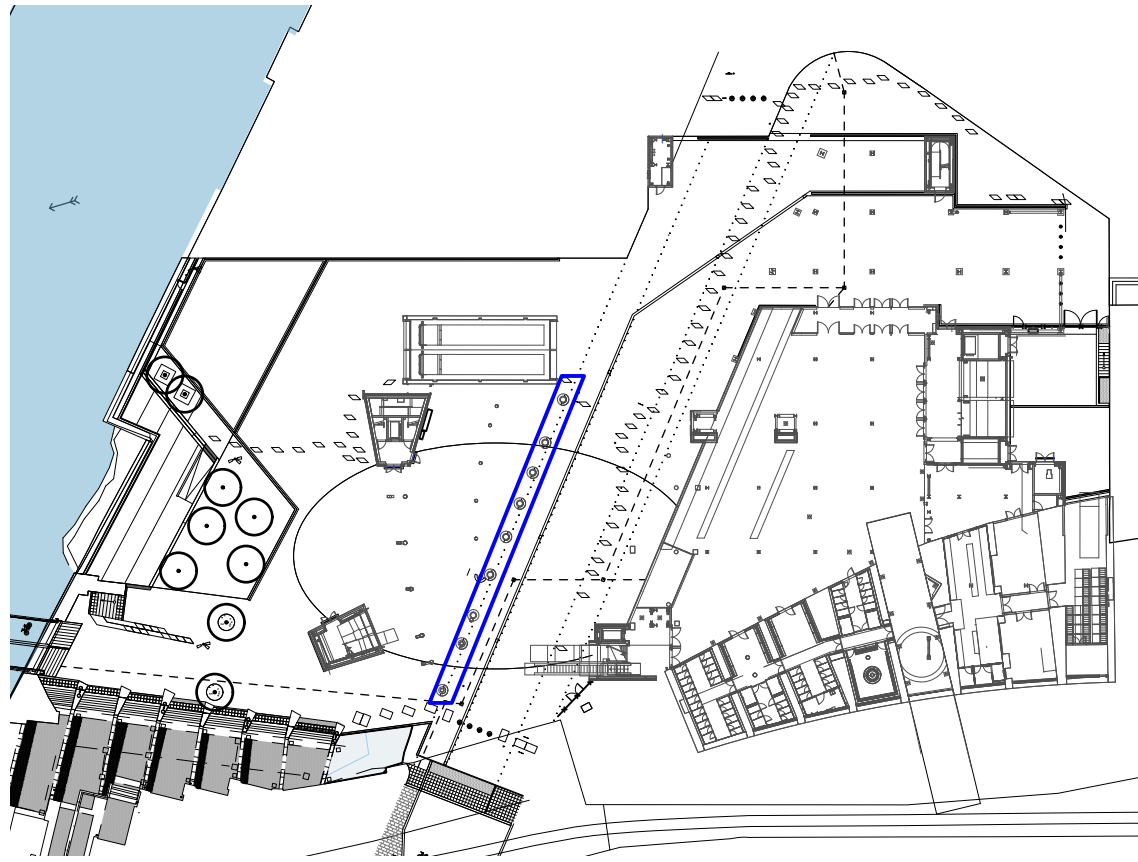

- NOTES:**
1. Do not scale from this drawing.
 2. Always work to noted dimensions.
 3. All dimensions are in millimetres unless otherwise stated.
 4. All setting out, levels and dimensions to be agreed on site.
 5. The dimensions of all materials must be checked on site before being laid out.
 6. This drawing must be read with the relevant specification clauses and detail drawings.
 7. Order of construction and setting out to be agreed on site.

LOCATION PLAN

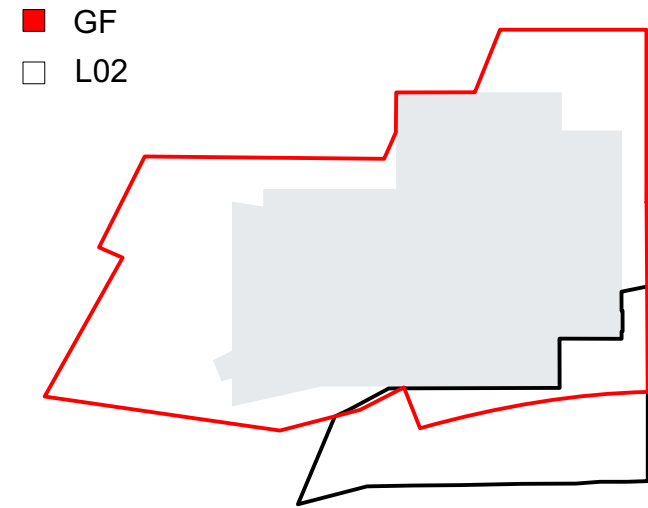

1 - Solid Granite Half Moon Rings - SC3

Material: Granite.
Colour: Kobra
Finish: Flamed top and sides, sawn bottom
Dimensions: 600mm (H) x 400mm (W) (internall radii 470mm, external radii 870mm x 2713mm (External L) / 1456mm (Internal L), with rounded corners
Fixing: Can be removeable during events. No permanent fixings to ground surface.
Accessories: no reinforcement, allow for anchoring accessories to move during events.
[Refer to NBS clause Q50/220C](#)

2 - 50mm Recess.

3 - Holes for lifting by forklift
Dimensions of holes TBC, to be suitable for forklift dimensions.

4 - Anchor Holes
To be used for anchor lifting of cubes as well as stacking second tier cubes.
Size: 25mm diameter to allow for 20mm steel rod - TBC with engineer.
10mm recess to top of hole.
subject to detail design with manufacturer

5 - Building Column

6 - C1 / C2 In-situ Concrete
Refer to drawing MF-PLA-XX-GF-DR-L-10-5000 for further detail.

S6-C04	07-03-24	Wording changed to key for clarity	AM	AM
S6-C03	05-07-23	Issued for handover	TF	AM
S4-C02	28-09-22	granite finish updated	TF	AM

Revision	Date	Description	Drawn	Apprvd.
----------	------	-------------	-------	---------

Planit I.E. Limited
E: info@planit-ie.com W: planit-ie.com
MANCHESTER
2 Back Grafton St., Altrincham, WA14 1DY
T: 0161 928 9281
LONDON
Unit 6 Waterside, 44-48 Wharf Road, London, N1 7UX
T: 0207 253 9678
LIVERPOOL
No. 8 Princes Parade, Princes Dock, Liverpool, L3 1DL
T: 0151 705 6746

Client MCC

Project Factory

Drg Title Typical Furniture Details
Solid Granite Half Moon Rings

Created on 22-01-20
Created by TF
Approved by AM

Scale 1:20
Size A1
Workstage Stage 6

Drg No. MF-PLA-XX-GF-DR-L-10-7004
Suitability S6
Revision C04