


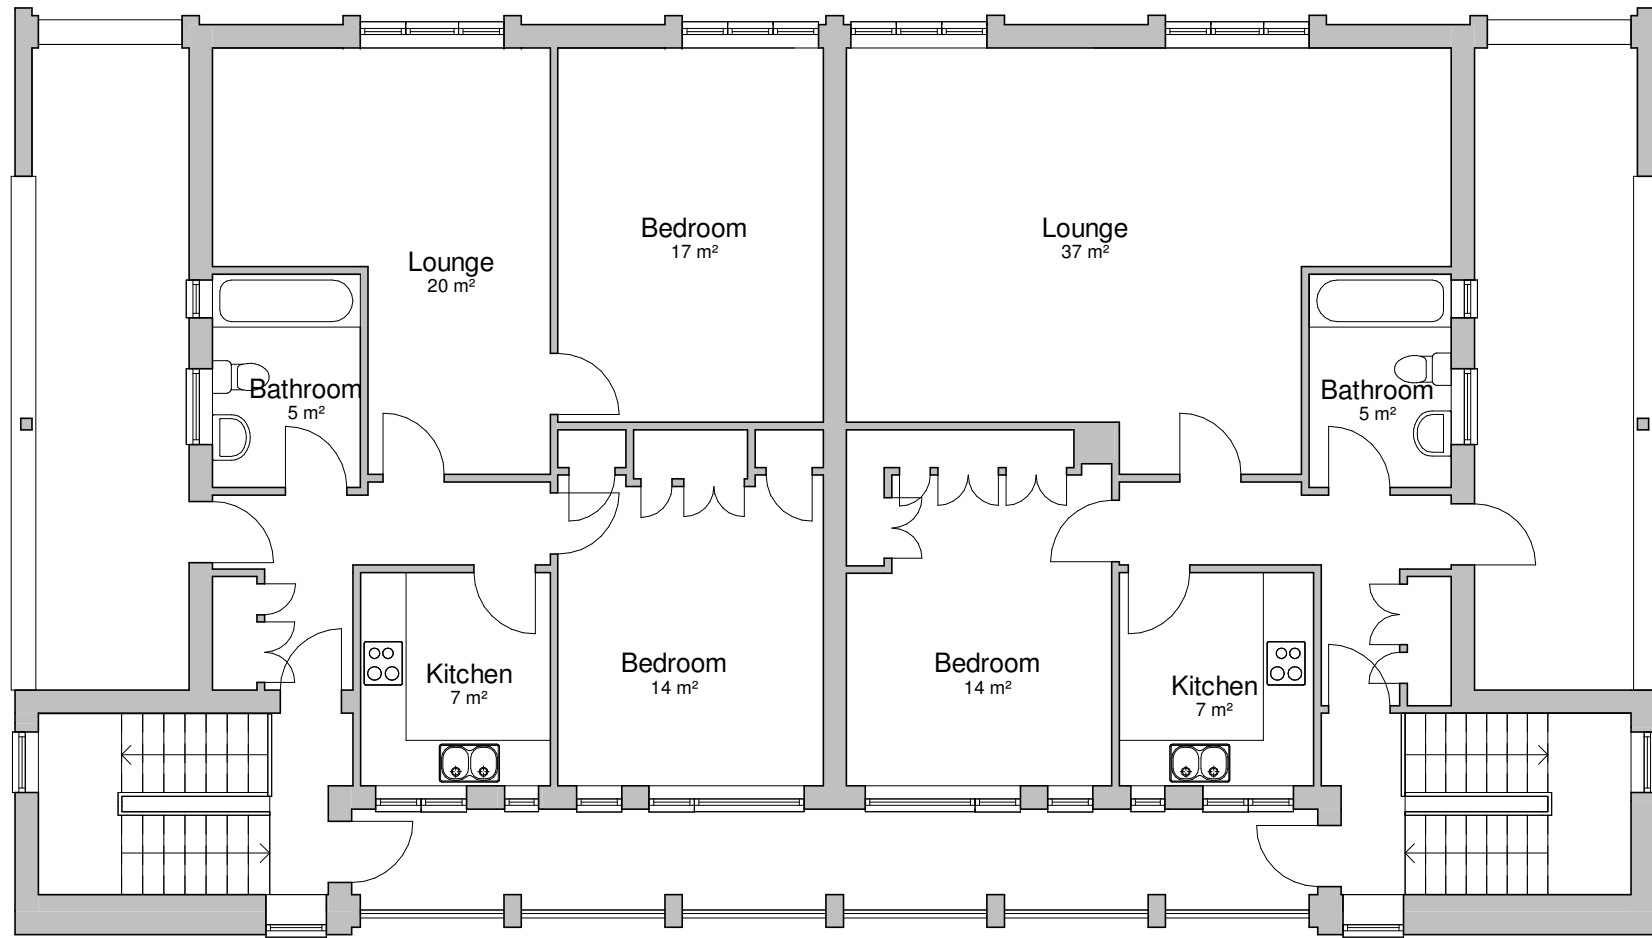

General Notes

The Architect shall have no responsibility for any use made of this document other than for that which it was prepared and issued.

All dimensions should be checked on site. Do not scale from this drawing

To be read in conjunction with all other Consultant's drawings.

The Architect to be immediately notified of any discrepancies.

Copyright on this drawing retained by the Architect.

Site Boundary

Land Owned by Applicant

P6 09/01/24 AK SH Amended Site Plan & Red Line

P5 02/01/24 AK SH Amended Red Line

P4 08/12/23 AK SH Amended Red Line

P3 30/08/23 AK SH Amended Drawings

P2 31/07/23 AK SH Amended Drawings

P1 28/07/23 AK SH Initial Issue

No.	Date	Dwn	Chk	App	Revision or reason for issue
-----	------	-----	-----	-----	------------------------------

Client

Stay Inn Hotel

create **it** studios
... leave an impression

Create It Studios (NW) Ltd
Universal Square
Devonshire Street North
Manchester
M12 6JH

info@createitstudios.co.uk

Project Title

166 Plymouth Grove, Manchester M13
0AF

Scale / North Point

1 : 100

Drawing Title

Existing Second Floor Plan

Drawing Number

A1507(01)AP004

Revision

P6

Drawing Status

Preliminary

0 1 2 3 4m

1:100

